



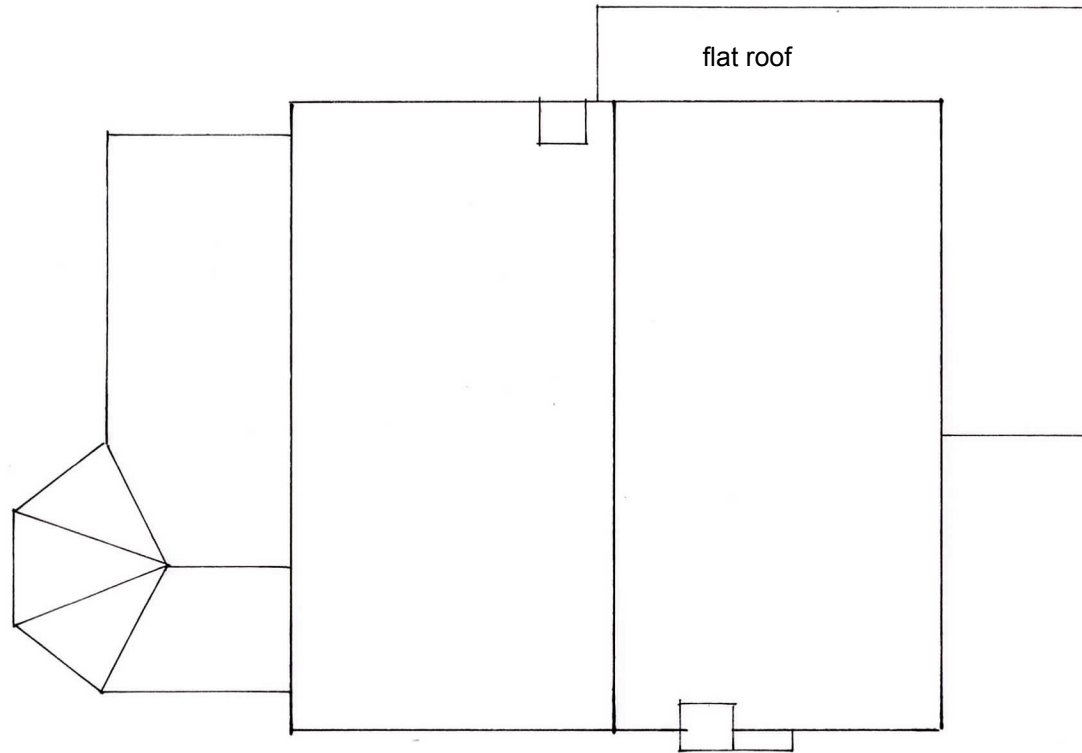

Proposed Roof Plan

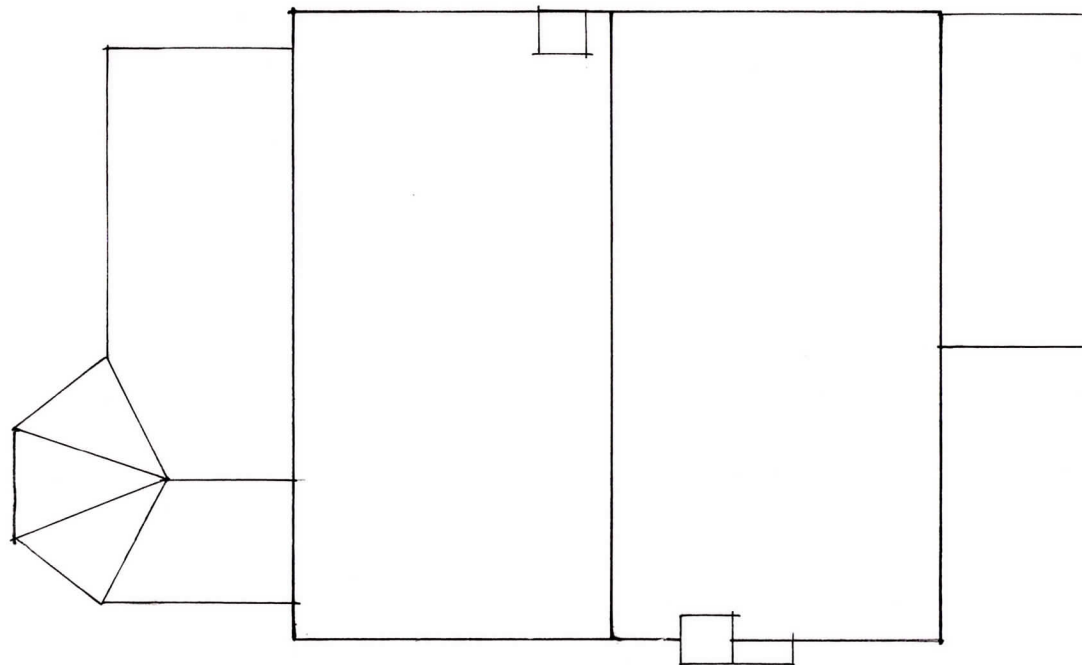

Existing Roof Plan

Sussex Building Surveyors Ltd

01903 529583

adk@sussexbuildingsurveyors.com

29 Mallon Dene,
Rustington,
Littlehampton,
West Sussex.
BN16 2JP

Extension Existing & Proposed Roof Plans

Scale: 1:100

Paper: A3

Date: July 2019

Drg No.: SBS/532/06

Do not scale except for planning purposes.
All dimensions to be checked on site