

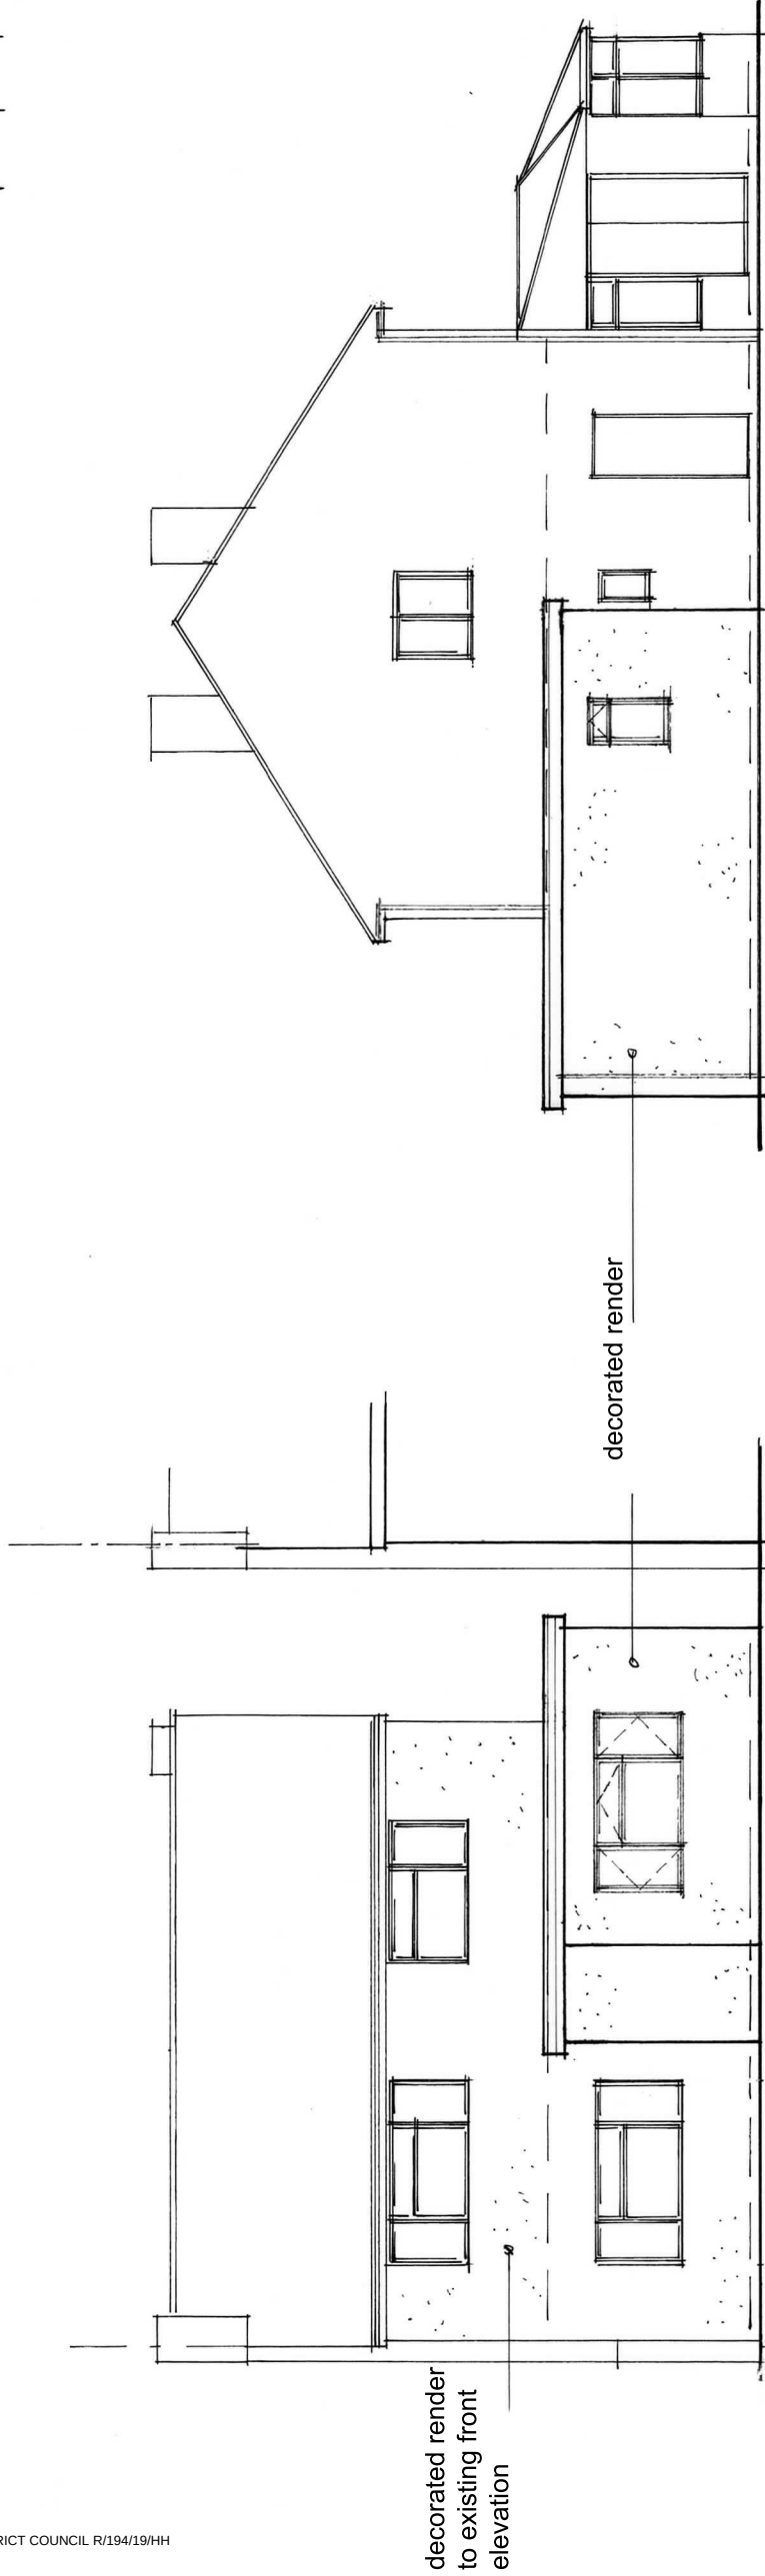


 


Proposed South Elevation

Proposed East Elevation

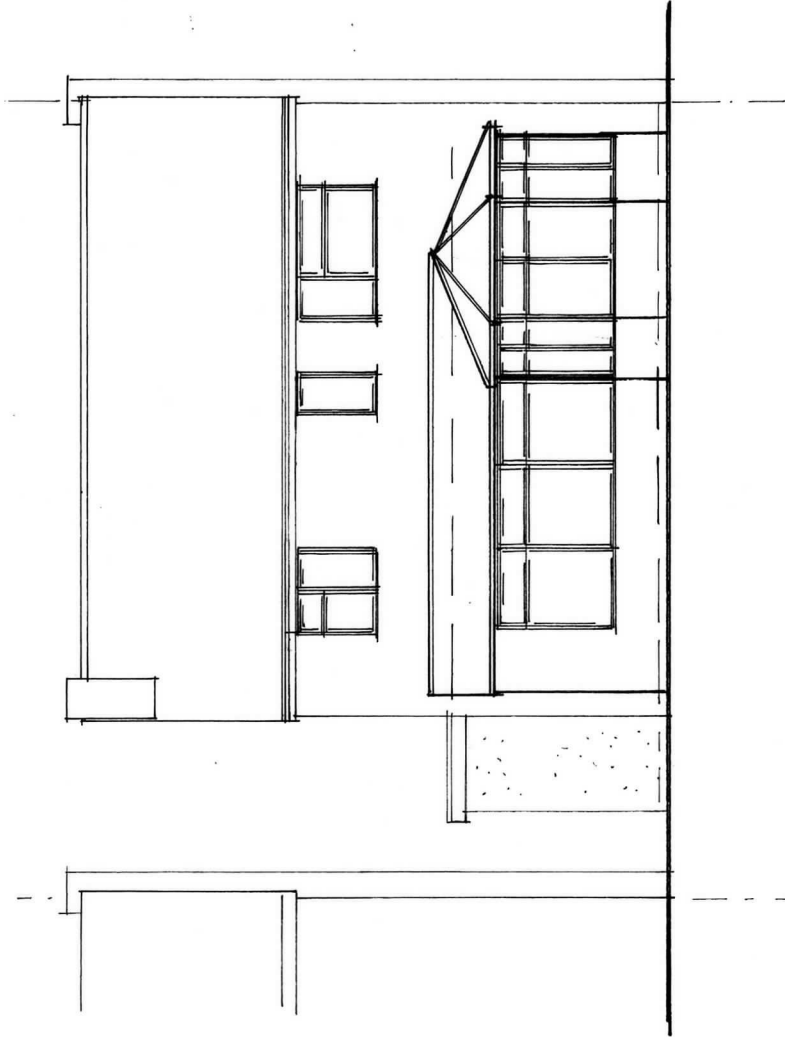

Proposed North Elevation

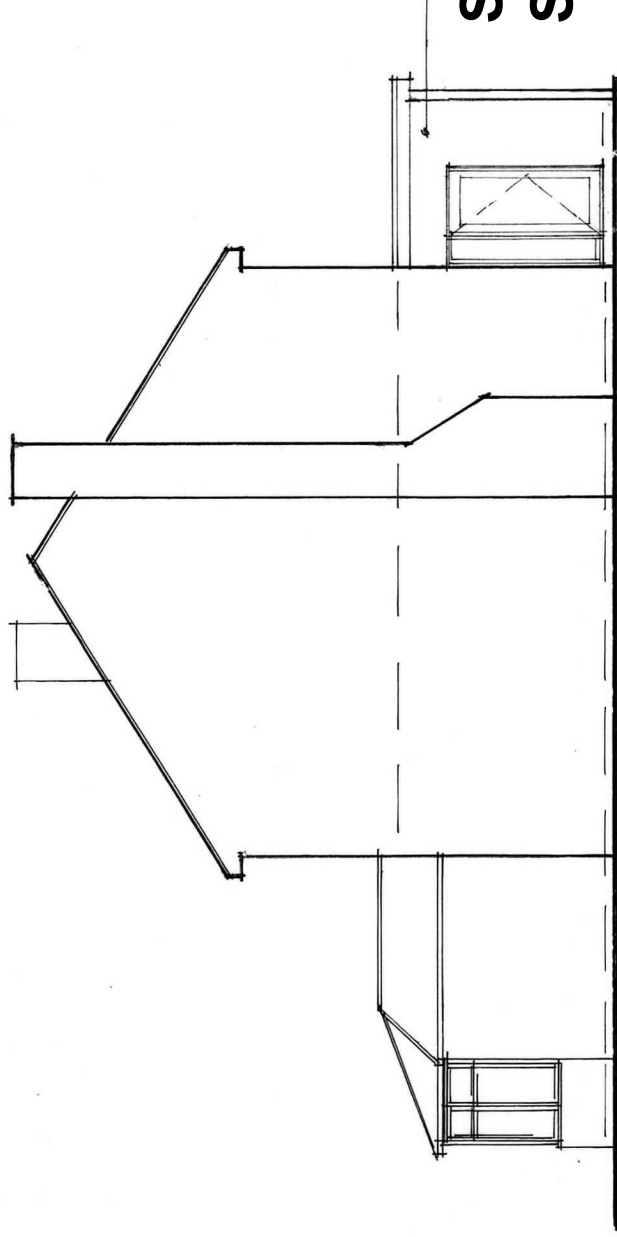

Proposed West Elevation

decorated render

**Sussex Building
Surveyors Ltd**

01903 529583
adk@sussexbuildingsurveyors.com

29 Mallon Dene,
Rustington, Littlehampton,
West Sussex. BN16 2JP

Extension

Proposed Elevations

Scale: 1:100

Paper: A3

Date: July 2019

Drig No.: SBS/532/05A

Do not scale except for planning purposes.
All dimensions to be checked on site.