




IC - IL 550mm below GL

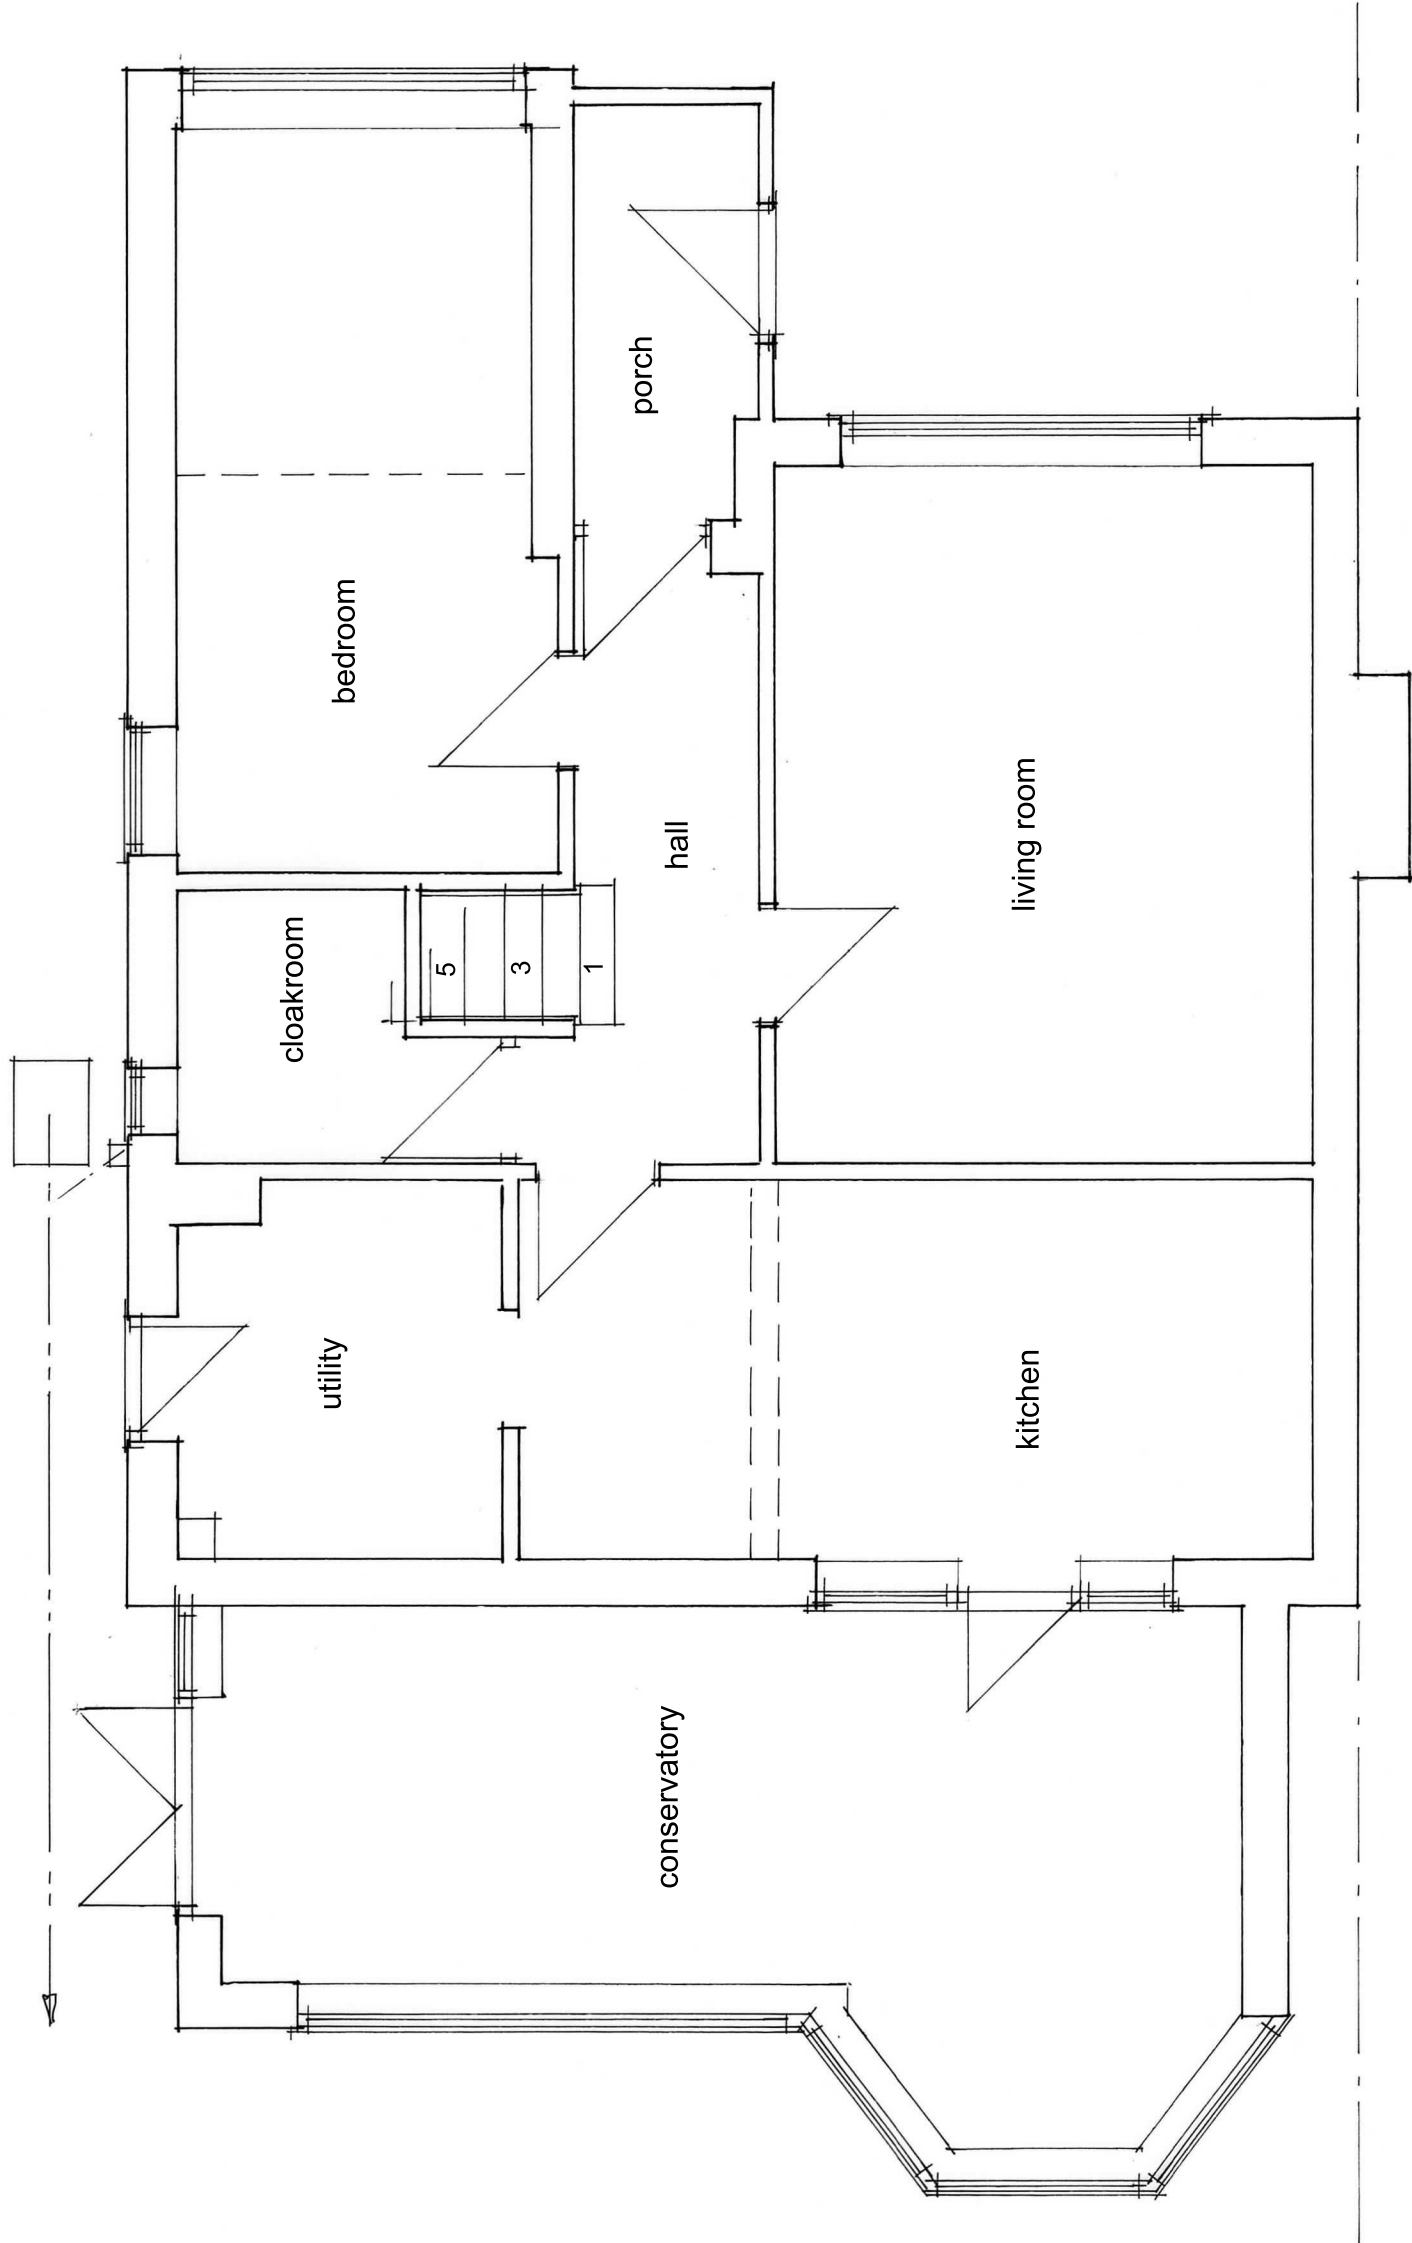

Sussex Building Surveyors Ltd

01903 529583
adk@sussexbuildingsurveyors.com

29 Mallon Dene,
Rustington,
Littlehampton,
West Sussex.
BN16 2JP

Extension Existing Ground Floor Plan

Scale: 1:50
Paper: A3
Date: July 2019
Drg No.: SBS/532/01

Do not scale except for planning purposes.
All dimensions to be checked on site.

Existing Ground Floor Plan