


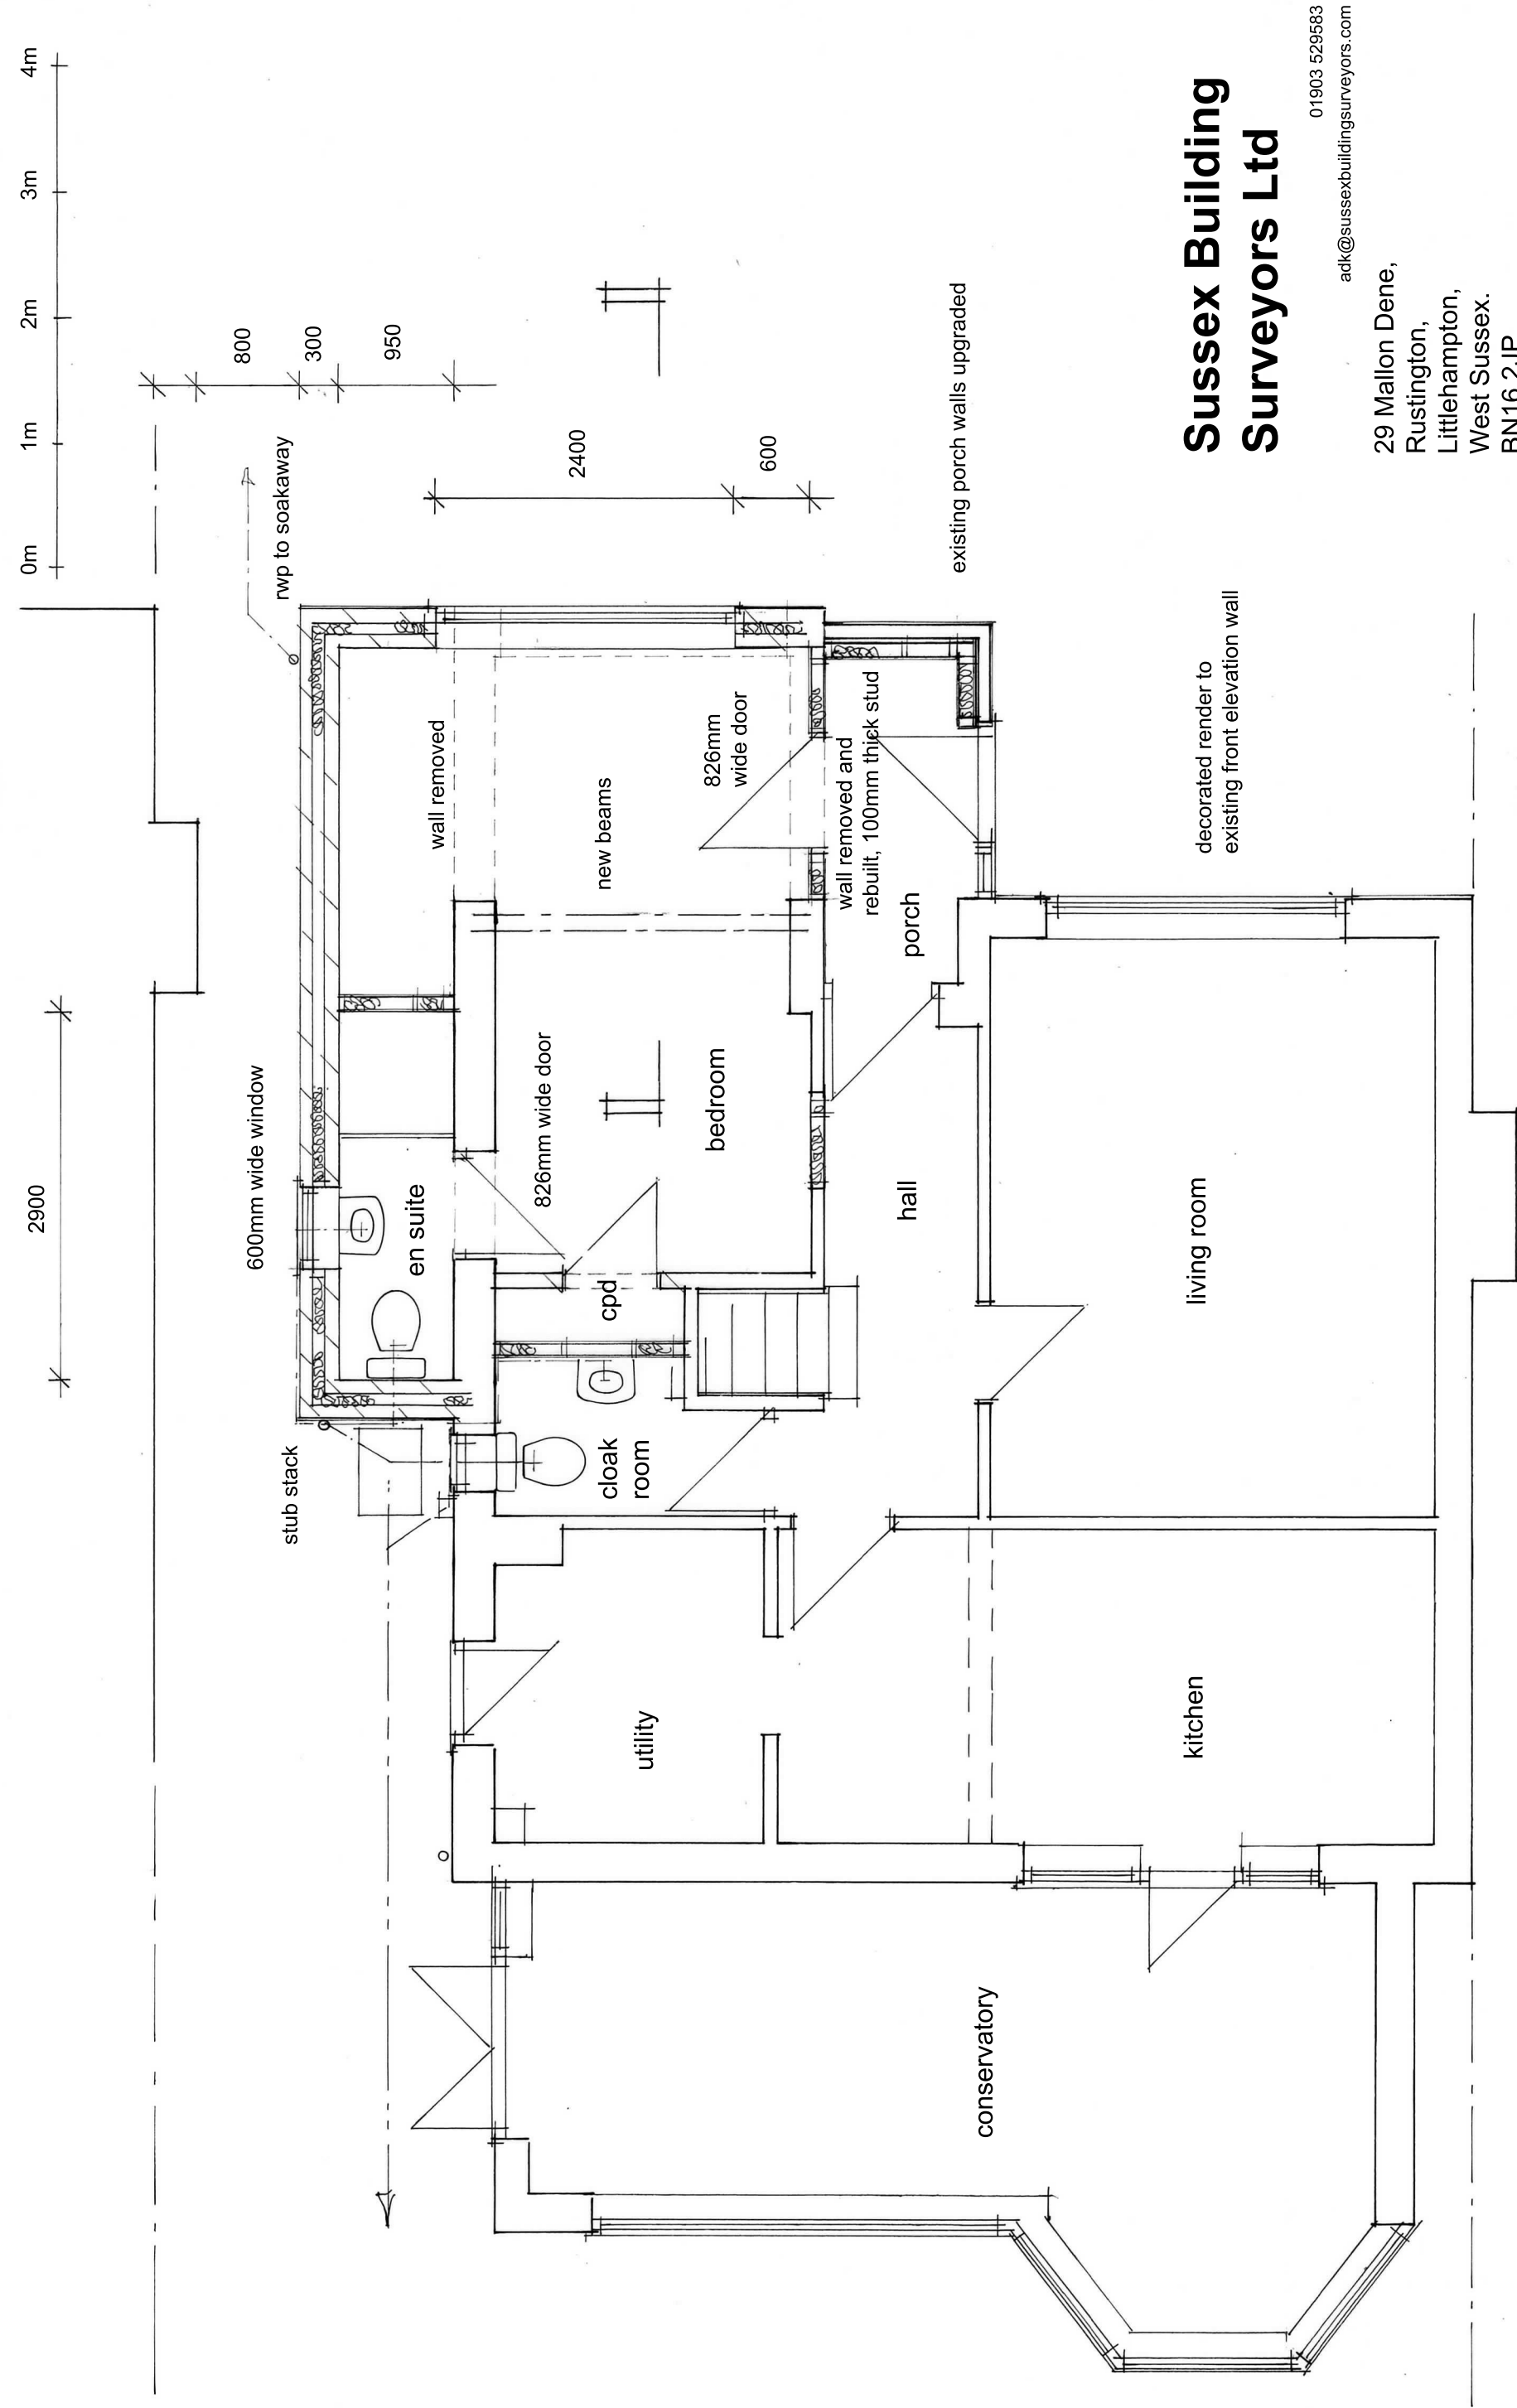

Sussex Building Surveyors Ltd

01903 529583
adk@sussexbuildingsurveyors.com

29 Mallon Dene,
Rustington,
Littlehampton,
West Sussex.
BN16 2JP

Extension

Proposed Ground Floor Plan

Scale: 1:50

Paper: A3

Date: July 2019

Drg No.: SBS/532/03A

Do not scale except for planning purposes.
All dimensions to be checked on site

Proposed Ground Floor Plan