




0m 1m 2m 3m 4m 5m 6m 7m 8m

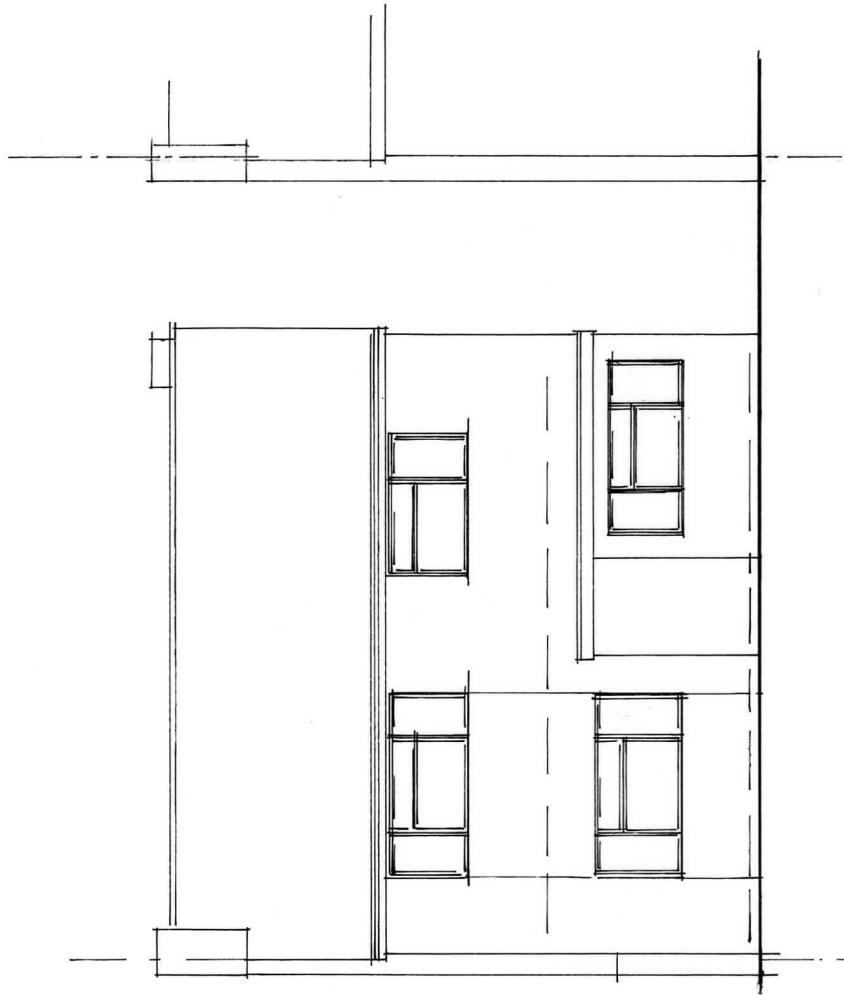


Existing South Elevation

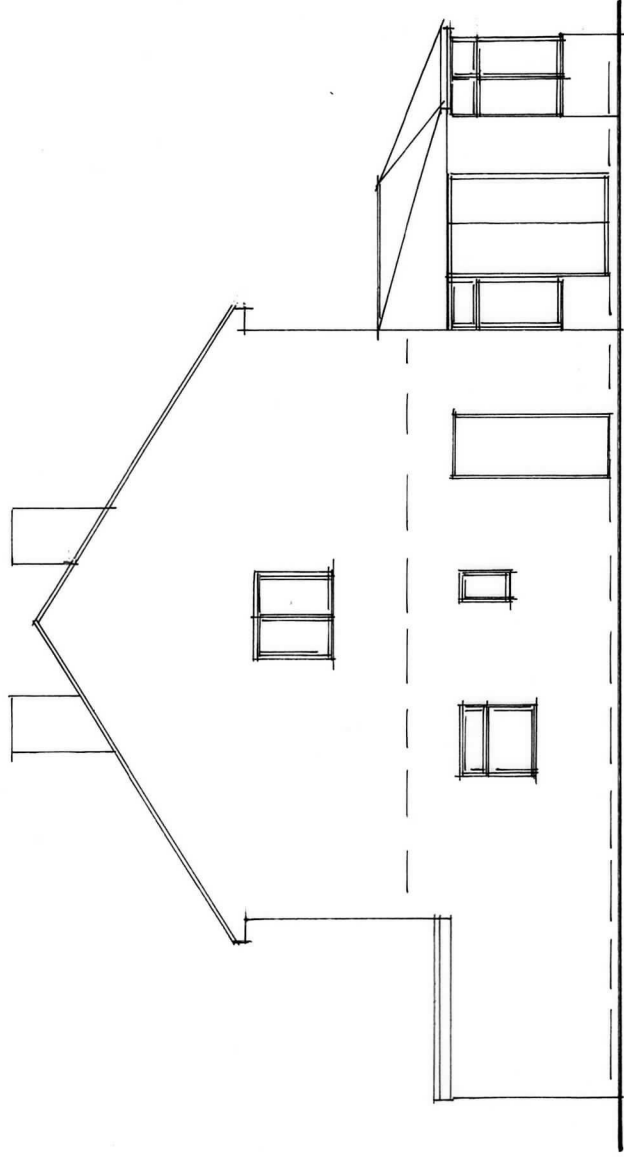

Existing East Elevation

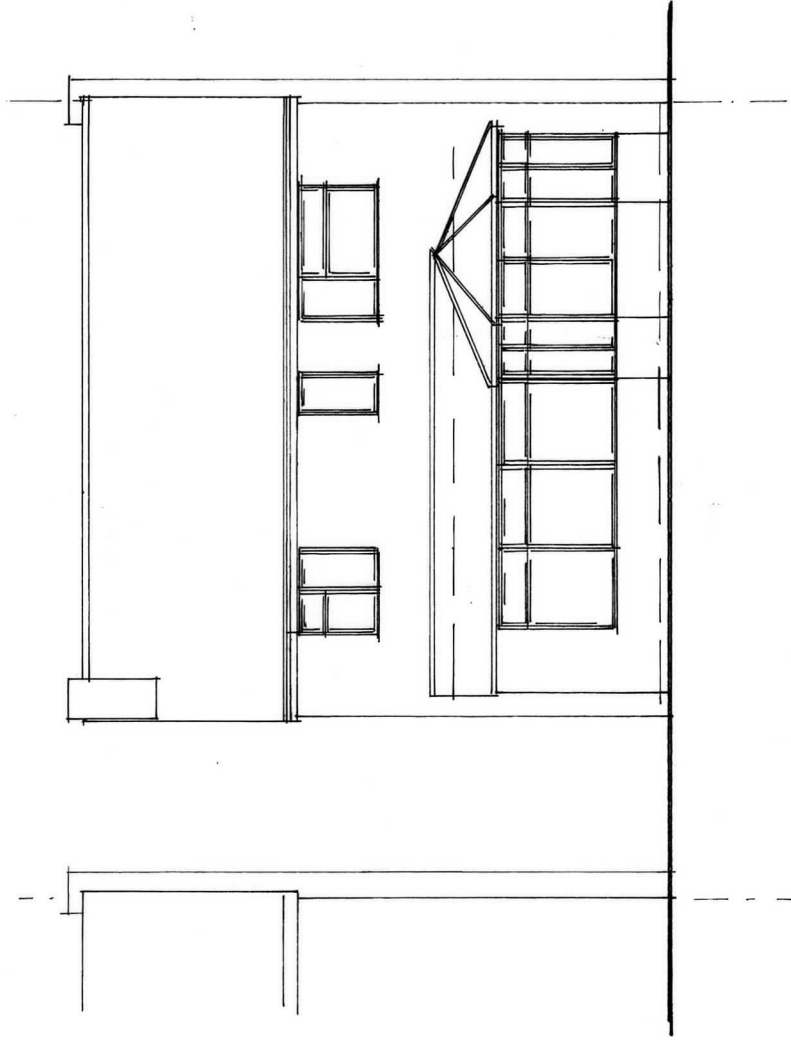

Existing North Elevation

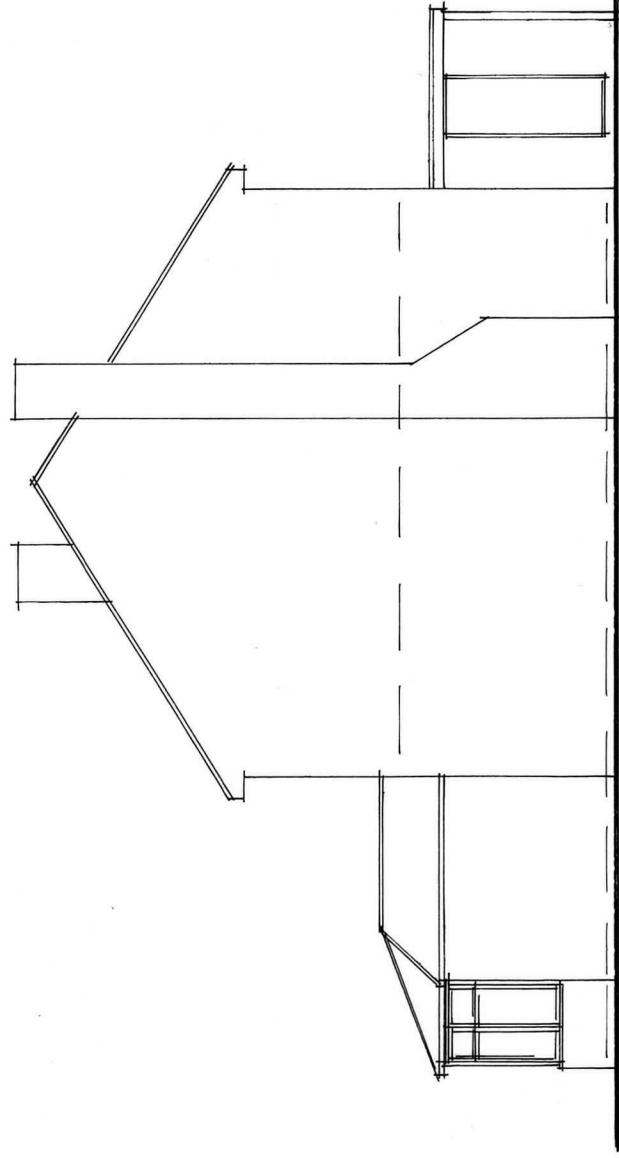

Existing West Elevation

Sussex Building Surveyors Ltd

01903 529583
adk@sussexbuildingsurveyors.com

29 Mallon Dene,
Rustington,
Littlehampton,
West Sussex.
BN16 2JP

**Extension
Existing Elevations**

Scale: 1:100
Paper: A3
Date: July 2019
Dwg No.: SBS/532/04

Do not scale except for planning purposes.
All dimensions to be checked on site.