



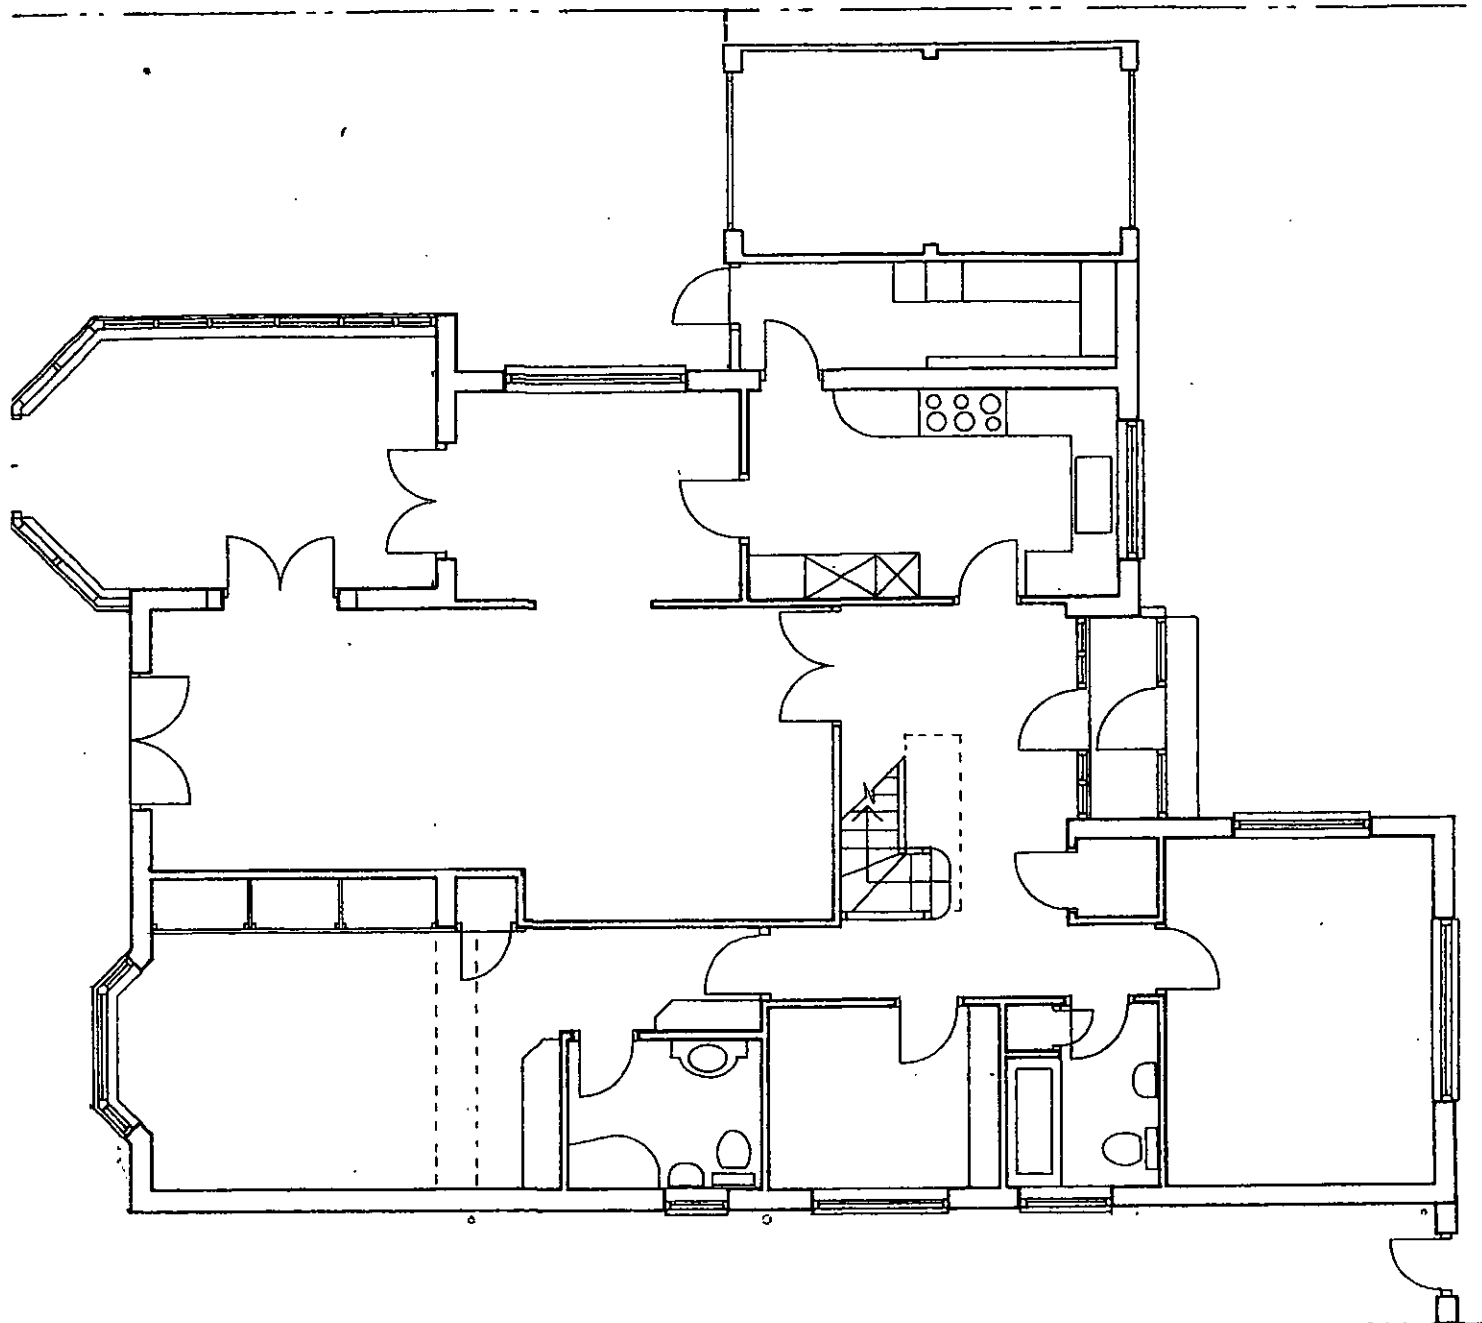

GROUND FLOOR PLAN

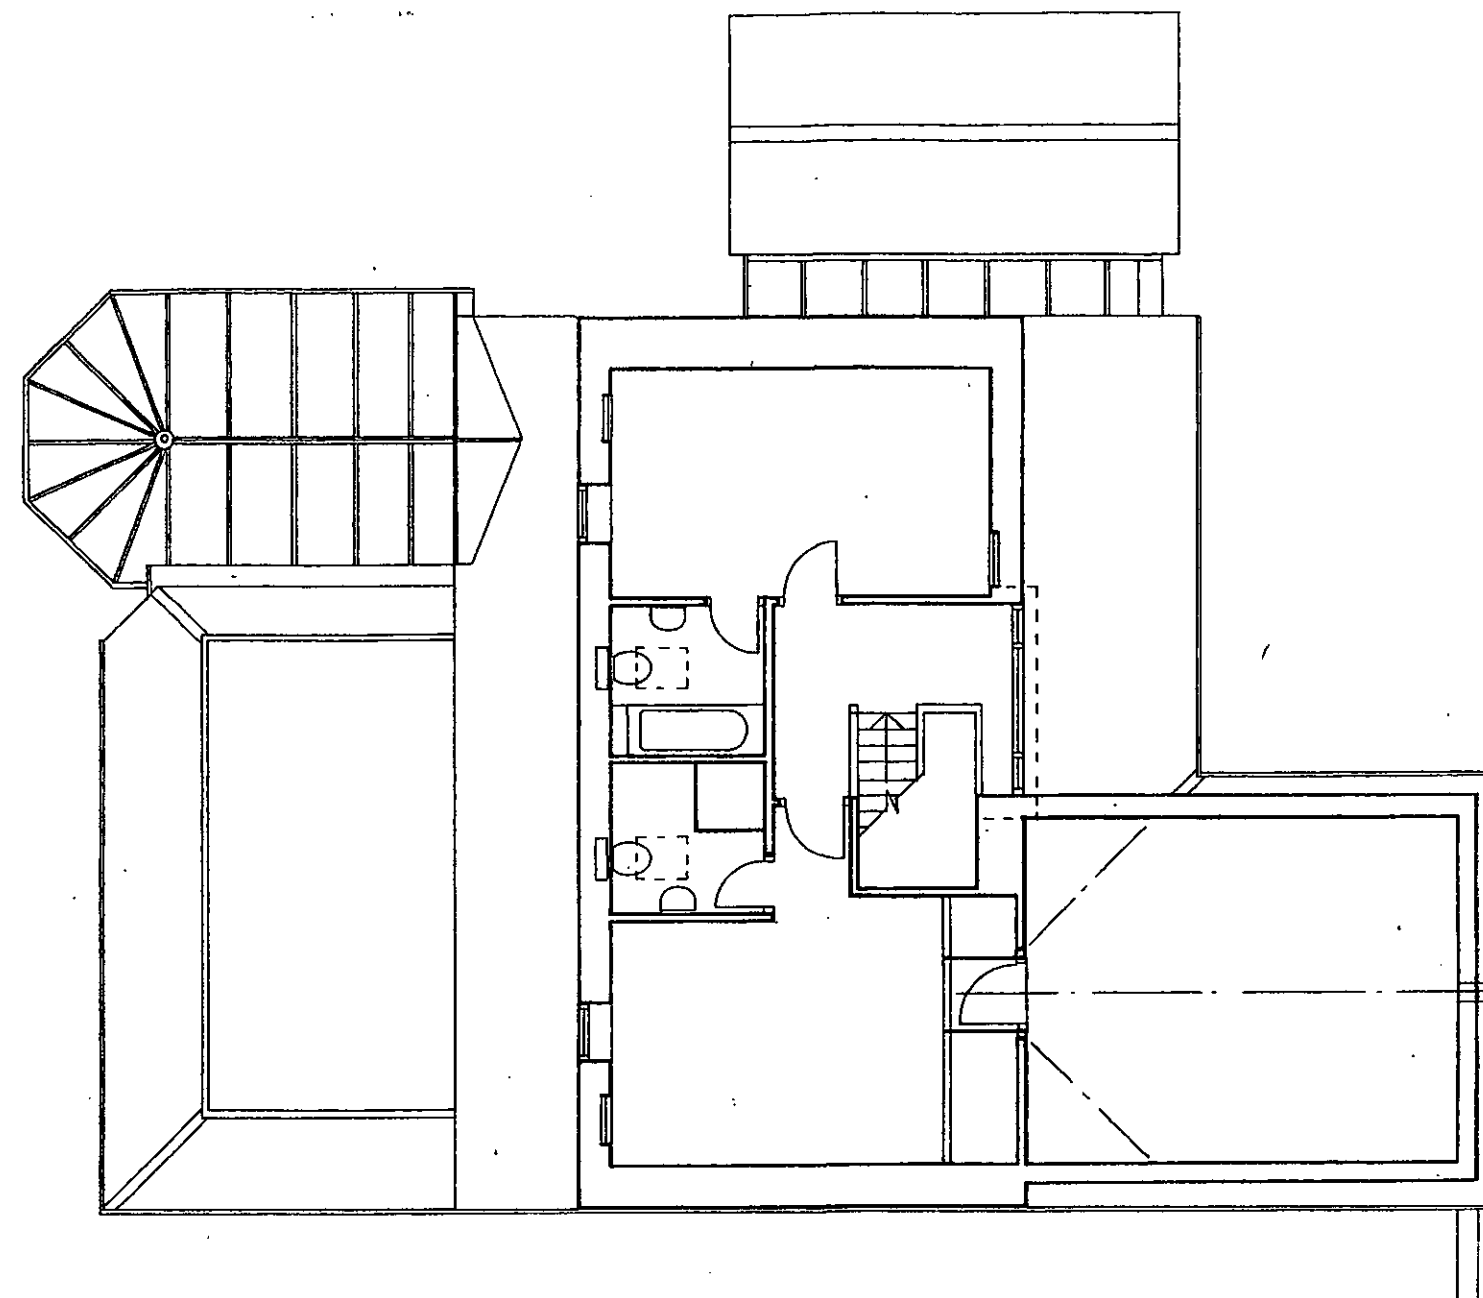

FIRST FLOOR PLAN

0 1 2 3 4 5 6 7 8 9 10 metres @ 1:100



ATELIER CONSULTANTS

phone 07977 070 031

OLD RECTORY COTTAGE, 55C KINGSTON LANE BN42 4SP

e.mail peter@atelierconsultants.co.uk

PROJECT: 1 PIGEONHOUSE LANE, RUSTINGTON

CLIENT: Mr. and Mrs. Beal

Drawing Title: EXISTING FLOOR PLANS

Scale: 1:100 @A3 Date: October 2017

Drawing Number: 123 / P 10