



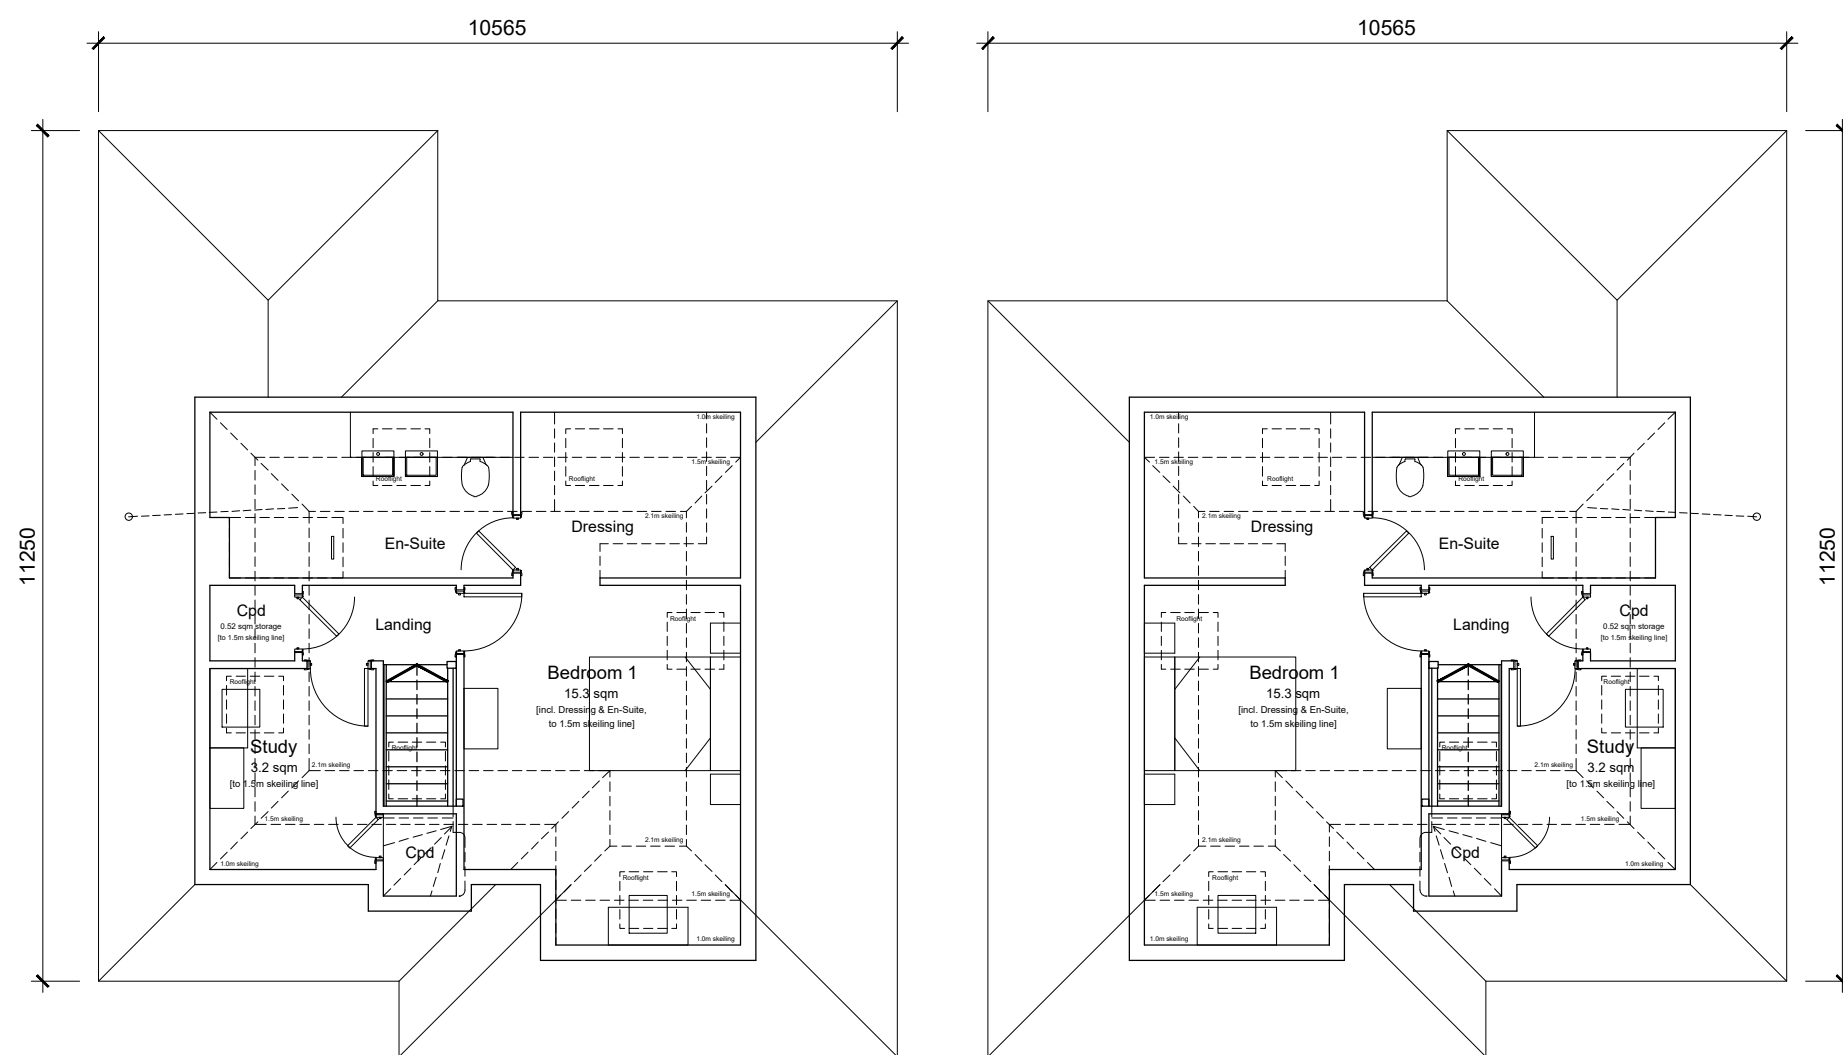

First Floor Plan


Plot 2

Plot 1

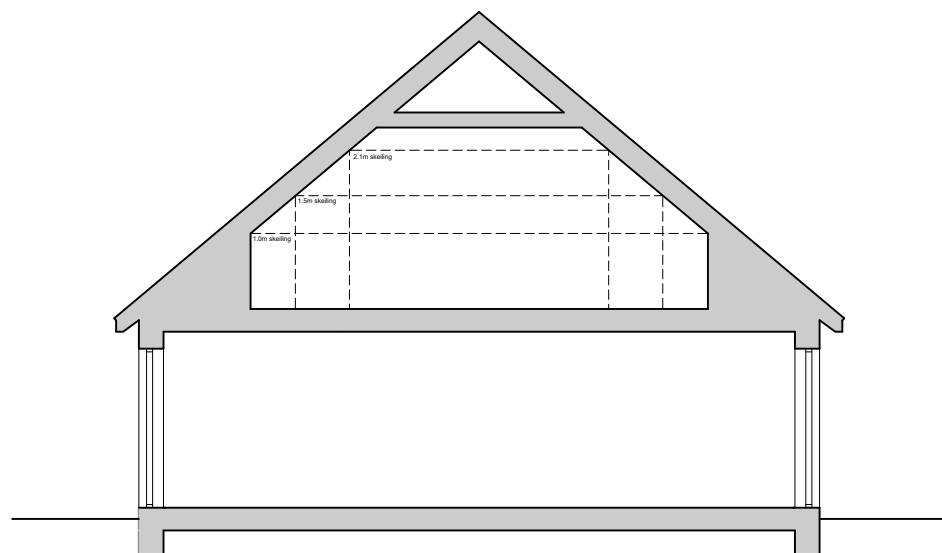

North-South Section

BUILDING SECTION 1:100

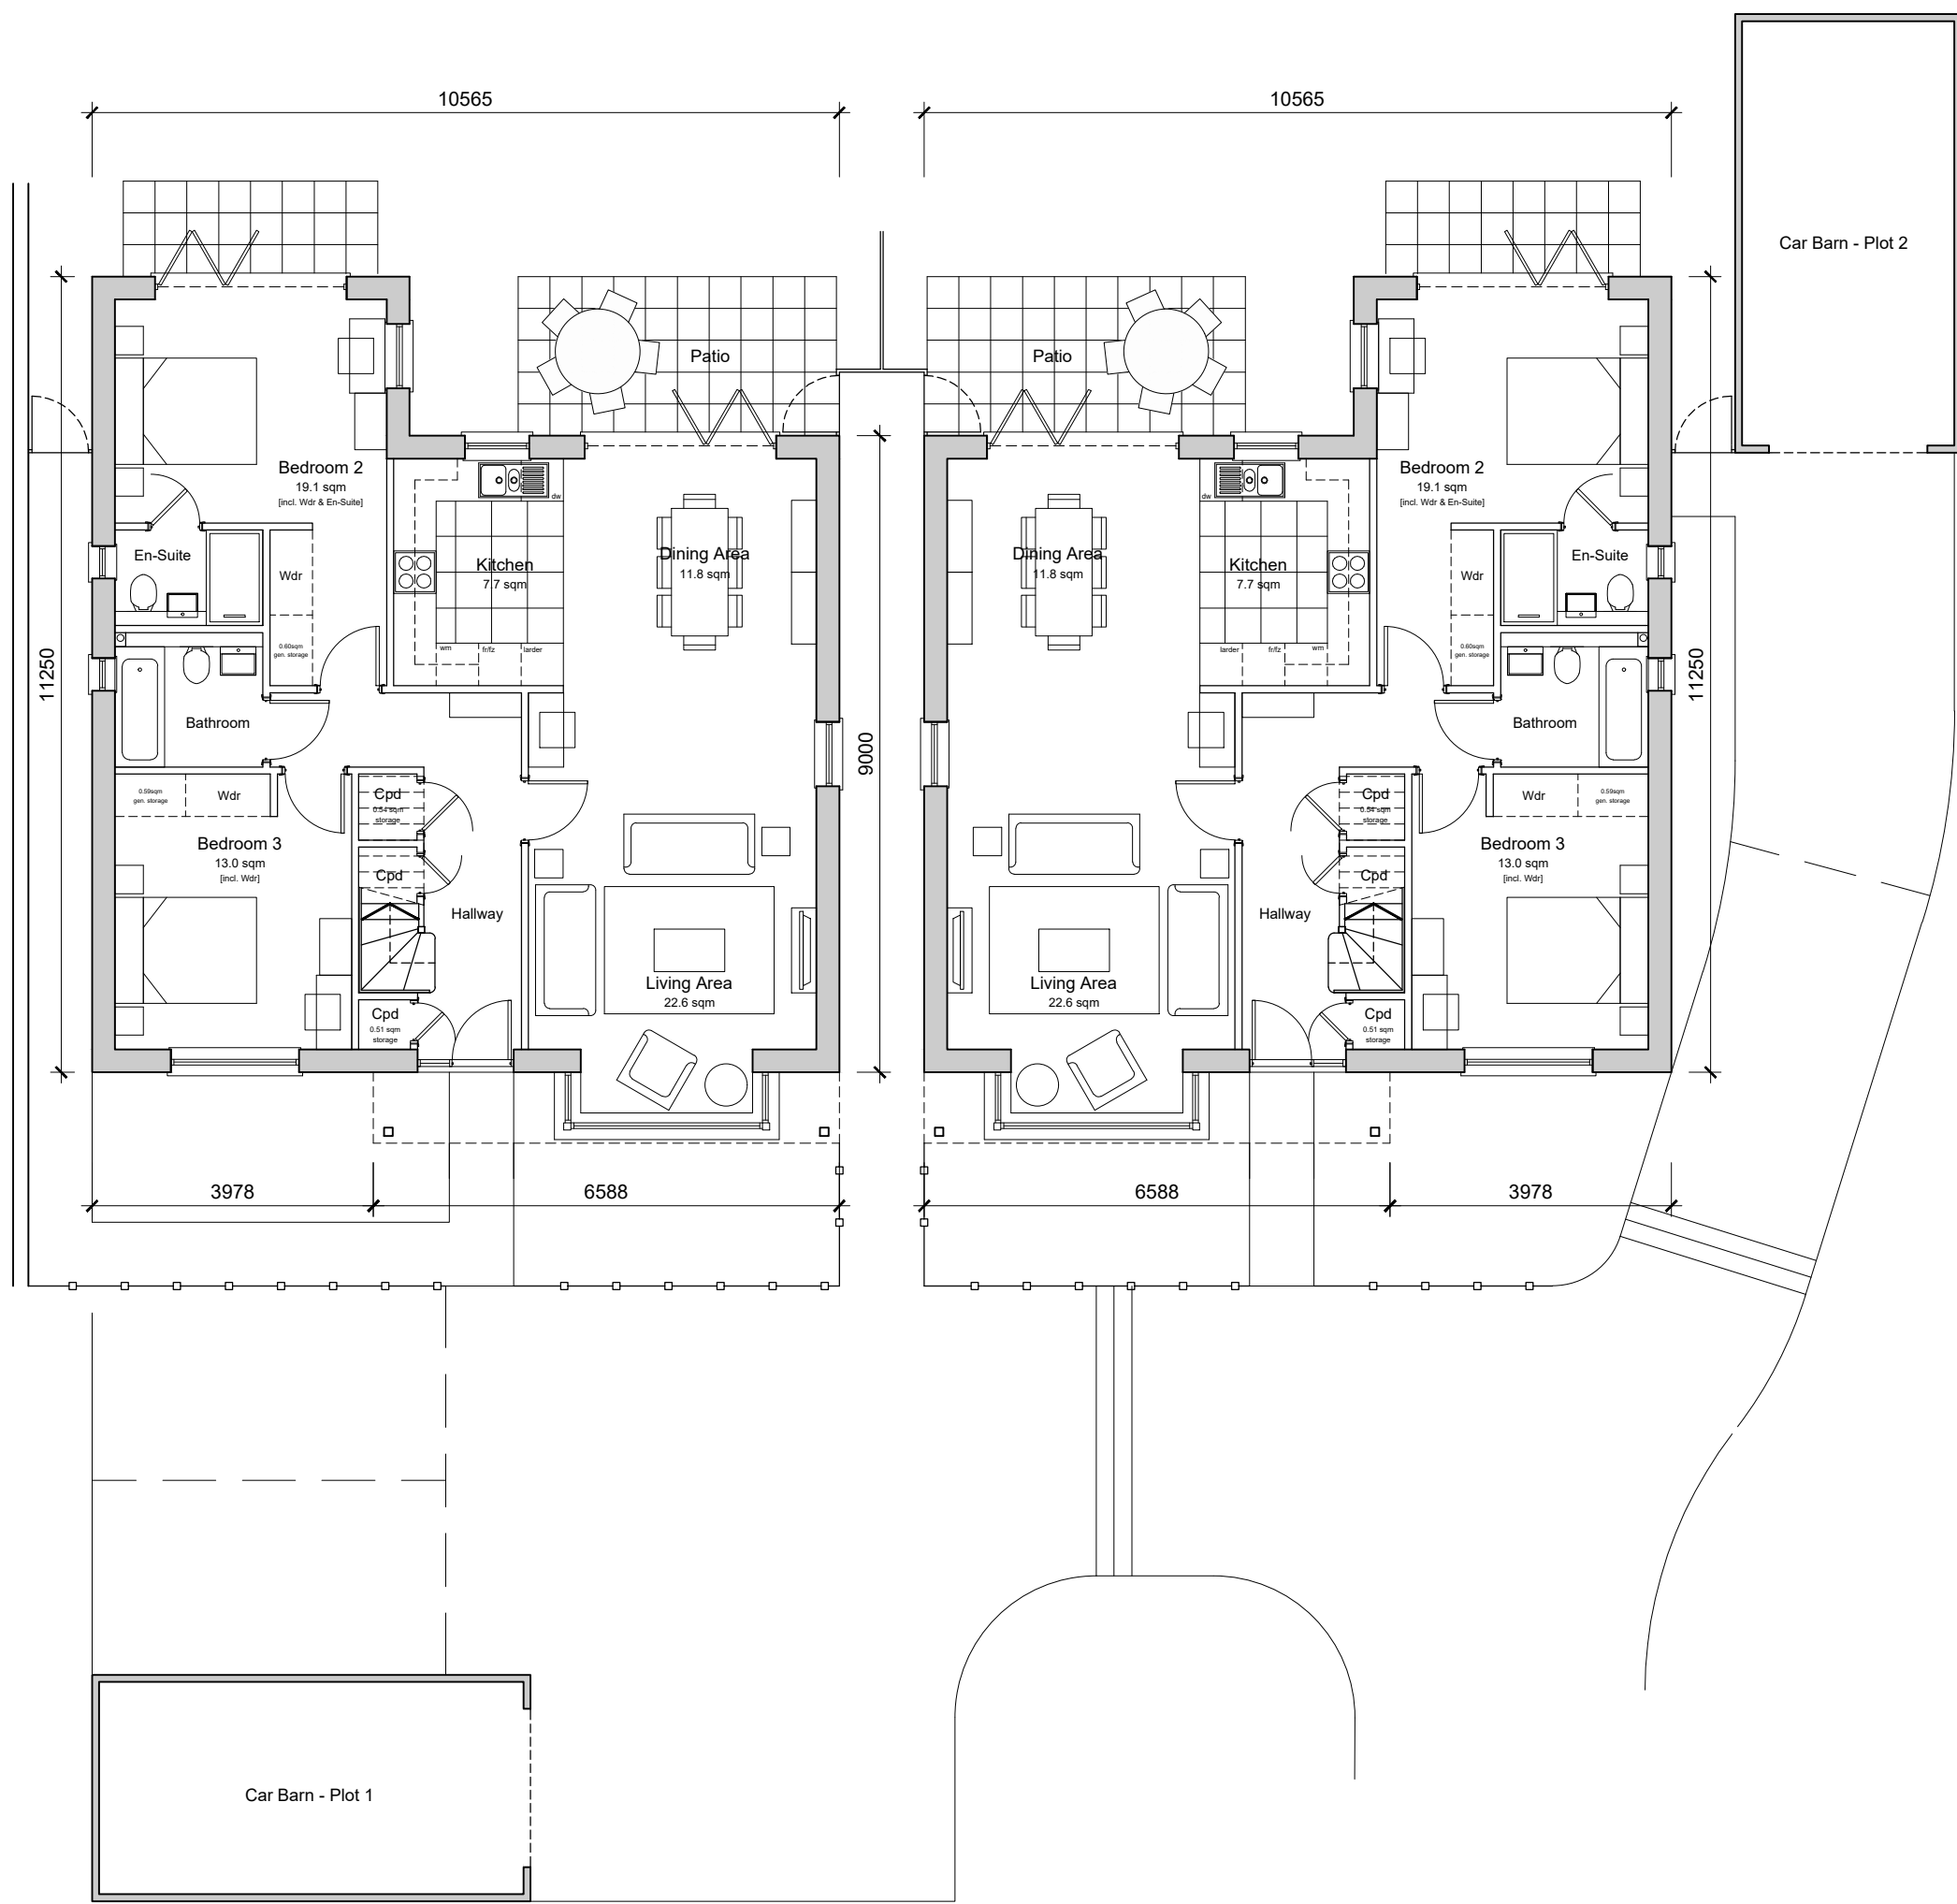


Ground Floor Plan

Plot 2
3-Bedroom 6-Person Chalet Bungalow
127.26 sqm / 1370 sqft GFA (in-house)

Plot 1
3-Bedroom 6-Person Chalet Bungalow
127.26 sqm / 1370 sqft GFA (in-house)

FLOOR PLANS 1:100

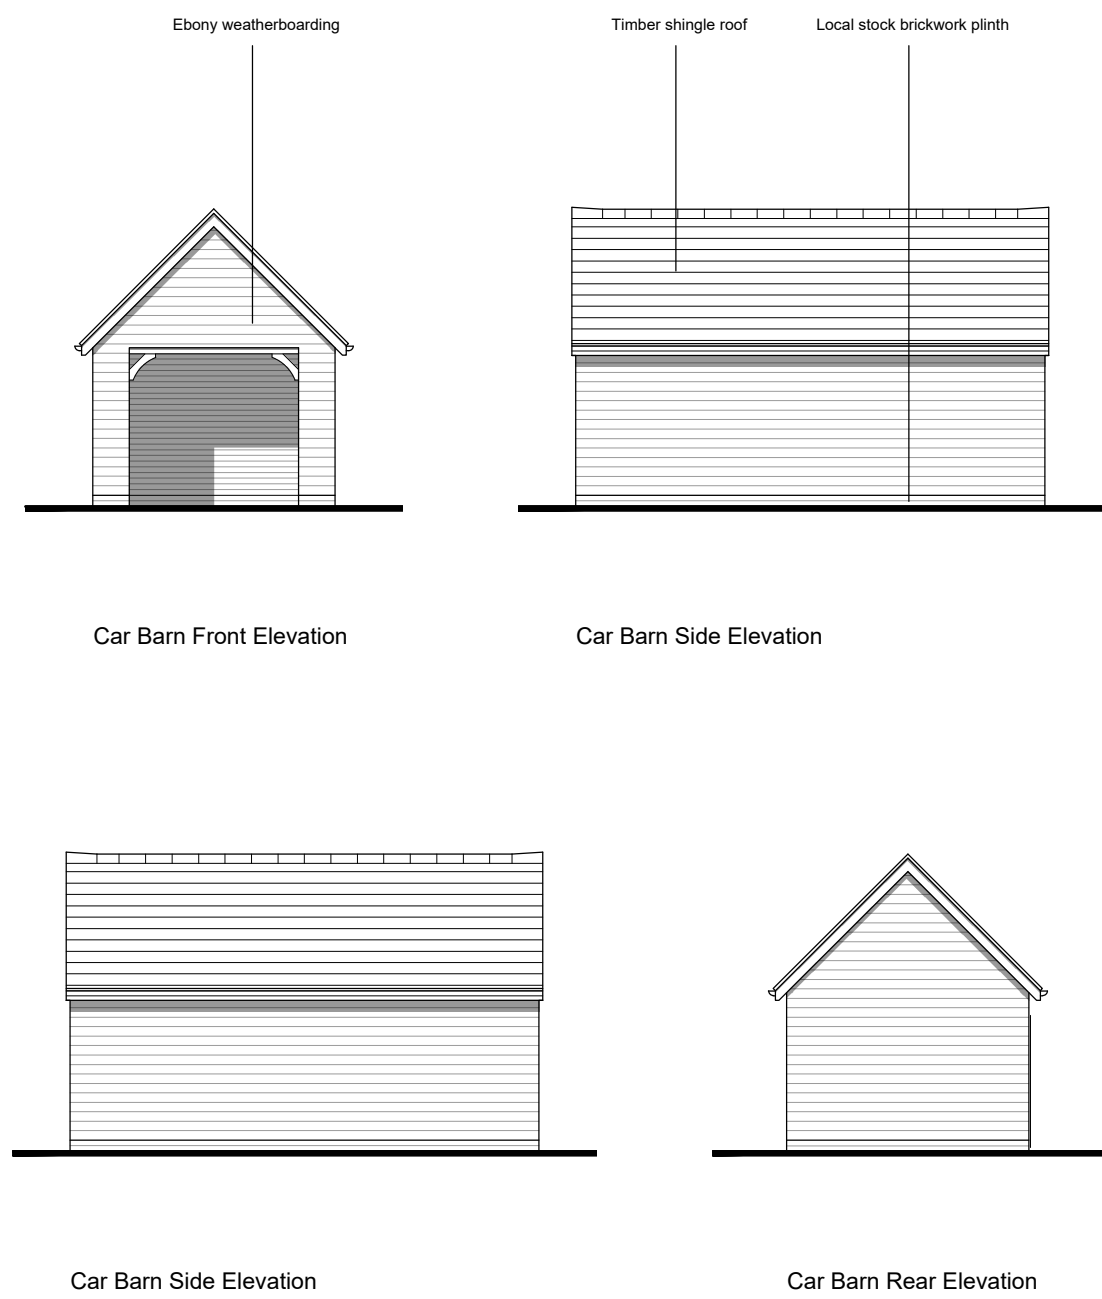

CAR BARN PLAN AND ELEVATIONS 1:100

Rev	Date	Revision Details	Dr	Ch
-----	------	------------------	----	----



London: 76 Great Suffolk Street
London, SE1 0BL
T 0207 928 2773 E london@ecearchitecture.com

Sussex: Brooklyn Chambers, 11 Goring Road
Worthing, West Sussex, BN12 4AP
T 01903 248777 E sussex@ecearchitecture.com

Bristol: Westworks, Colston Tower
Colston Street, Bristol, BS1 4XE
T 0117 214 1101 E bristol@ecewestworks.com

ECE Architecture
www.ecearchitecture.com

Client's Name
Ms V Walden

Job Title
Land at Croft Works,
Mill Lane, Rustington, West Sussex

Drawing Title
Proposed Floor Plans and Sections
2no. Chalet Bungalows

Scale
1:100 @ A1 / 1:200 @ A3

Drawn
AK

Checked
PF

Date
08.10.20

Job No
CW/ML

Drawing No
011

Rev
-

Status
APPROVAL