



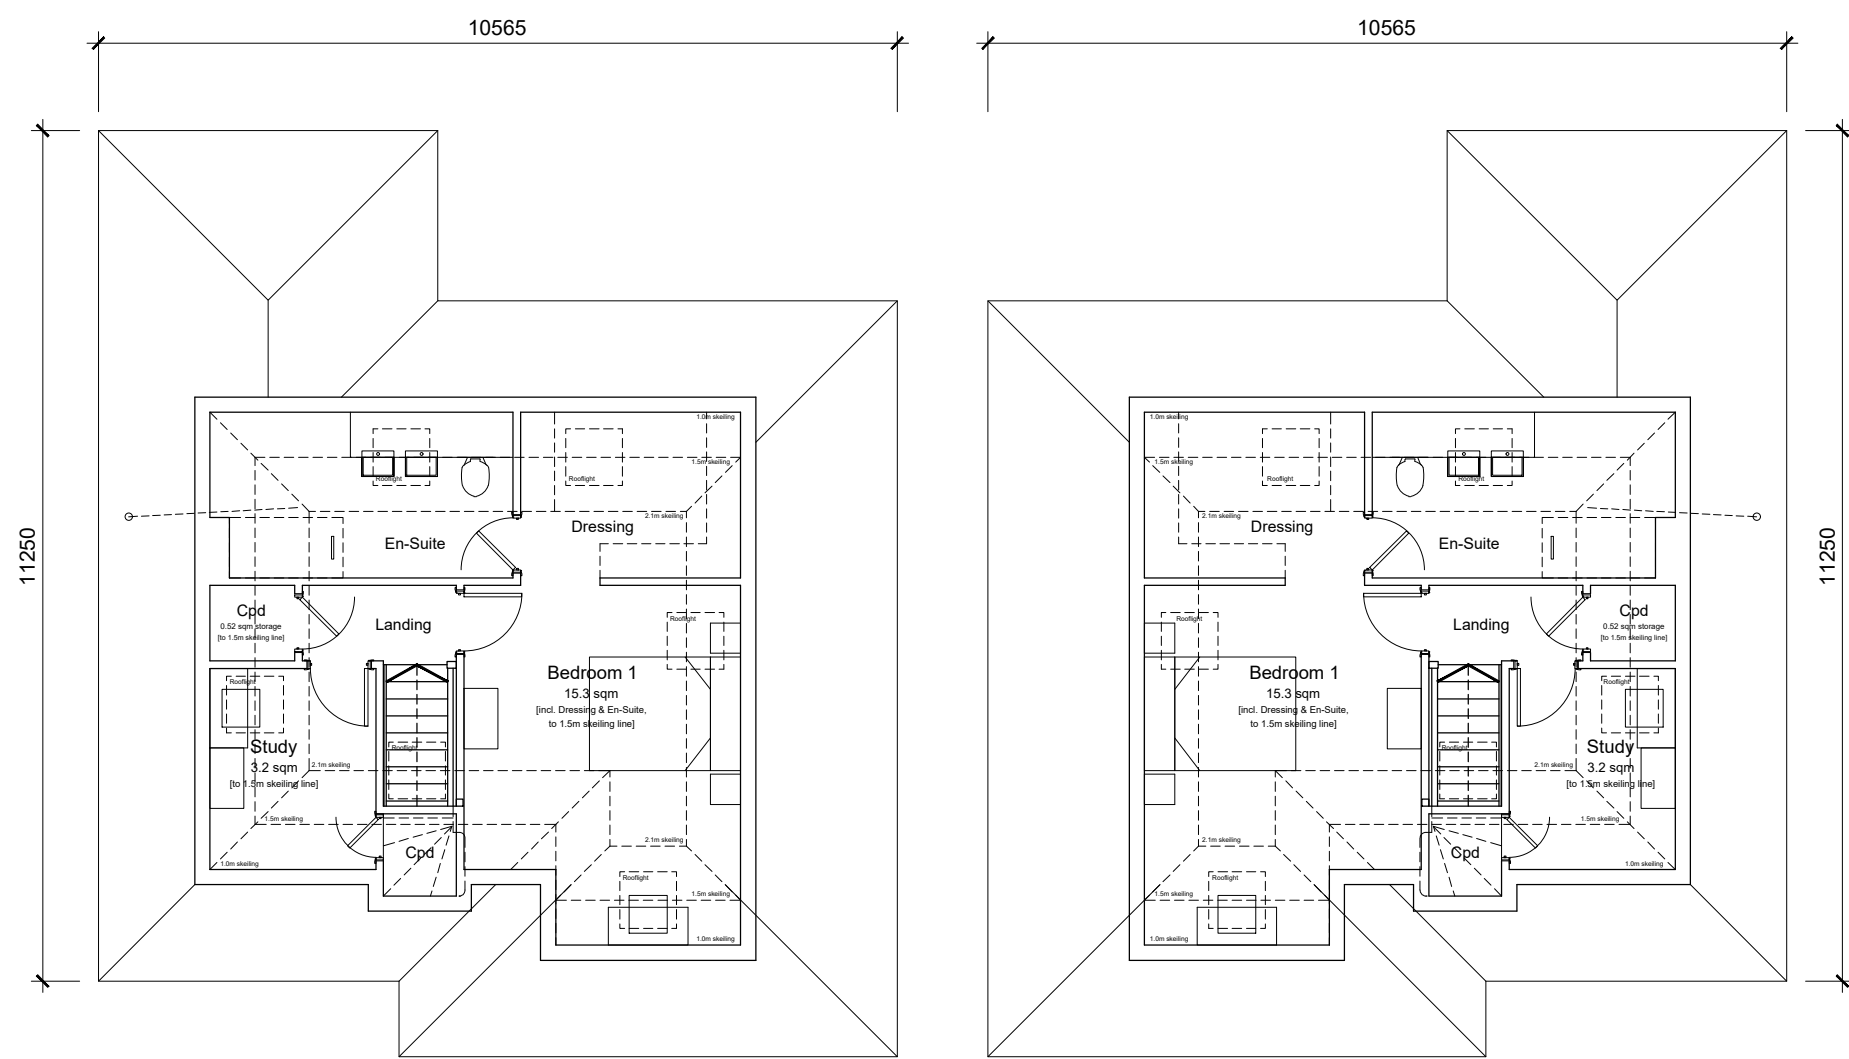

First Floor Plan


Plot 2

Plot 1

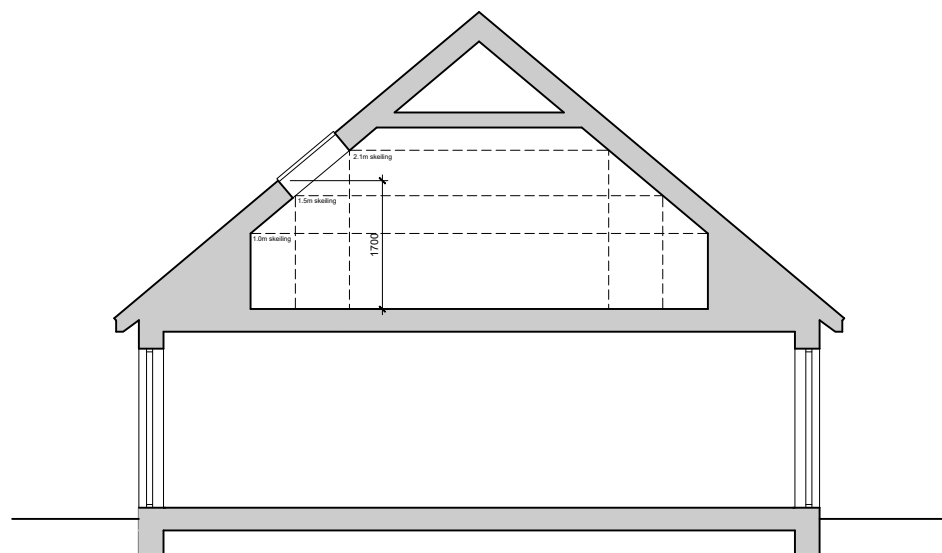

North-South Section

BUILDING SECTION 1:100

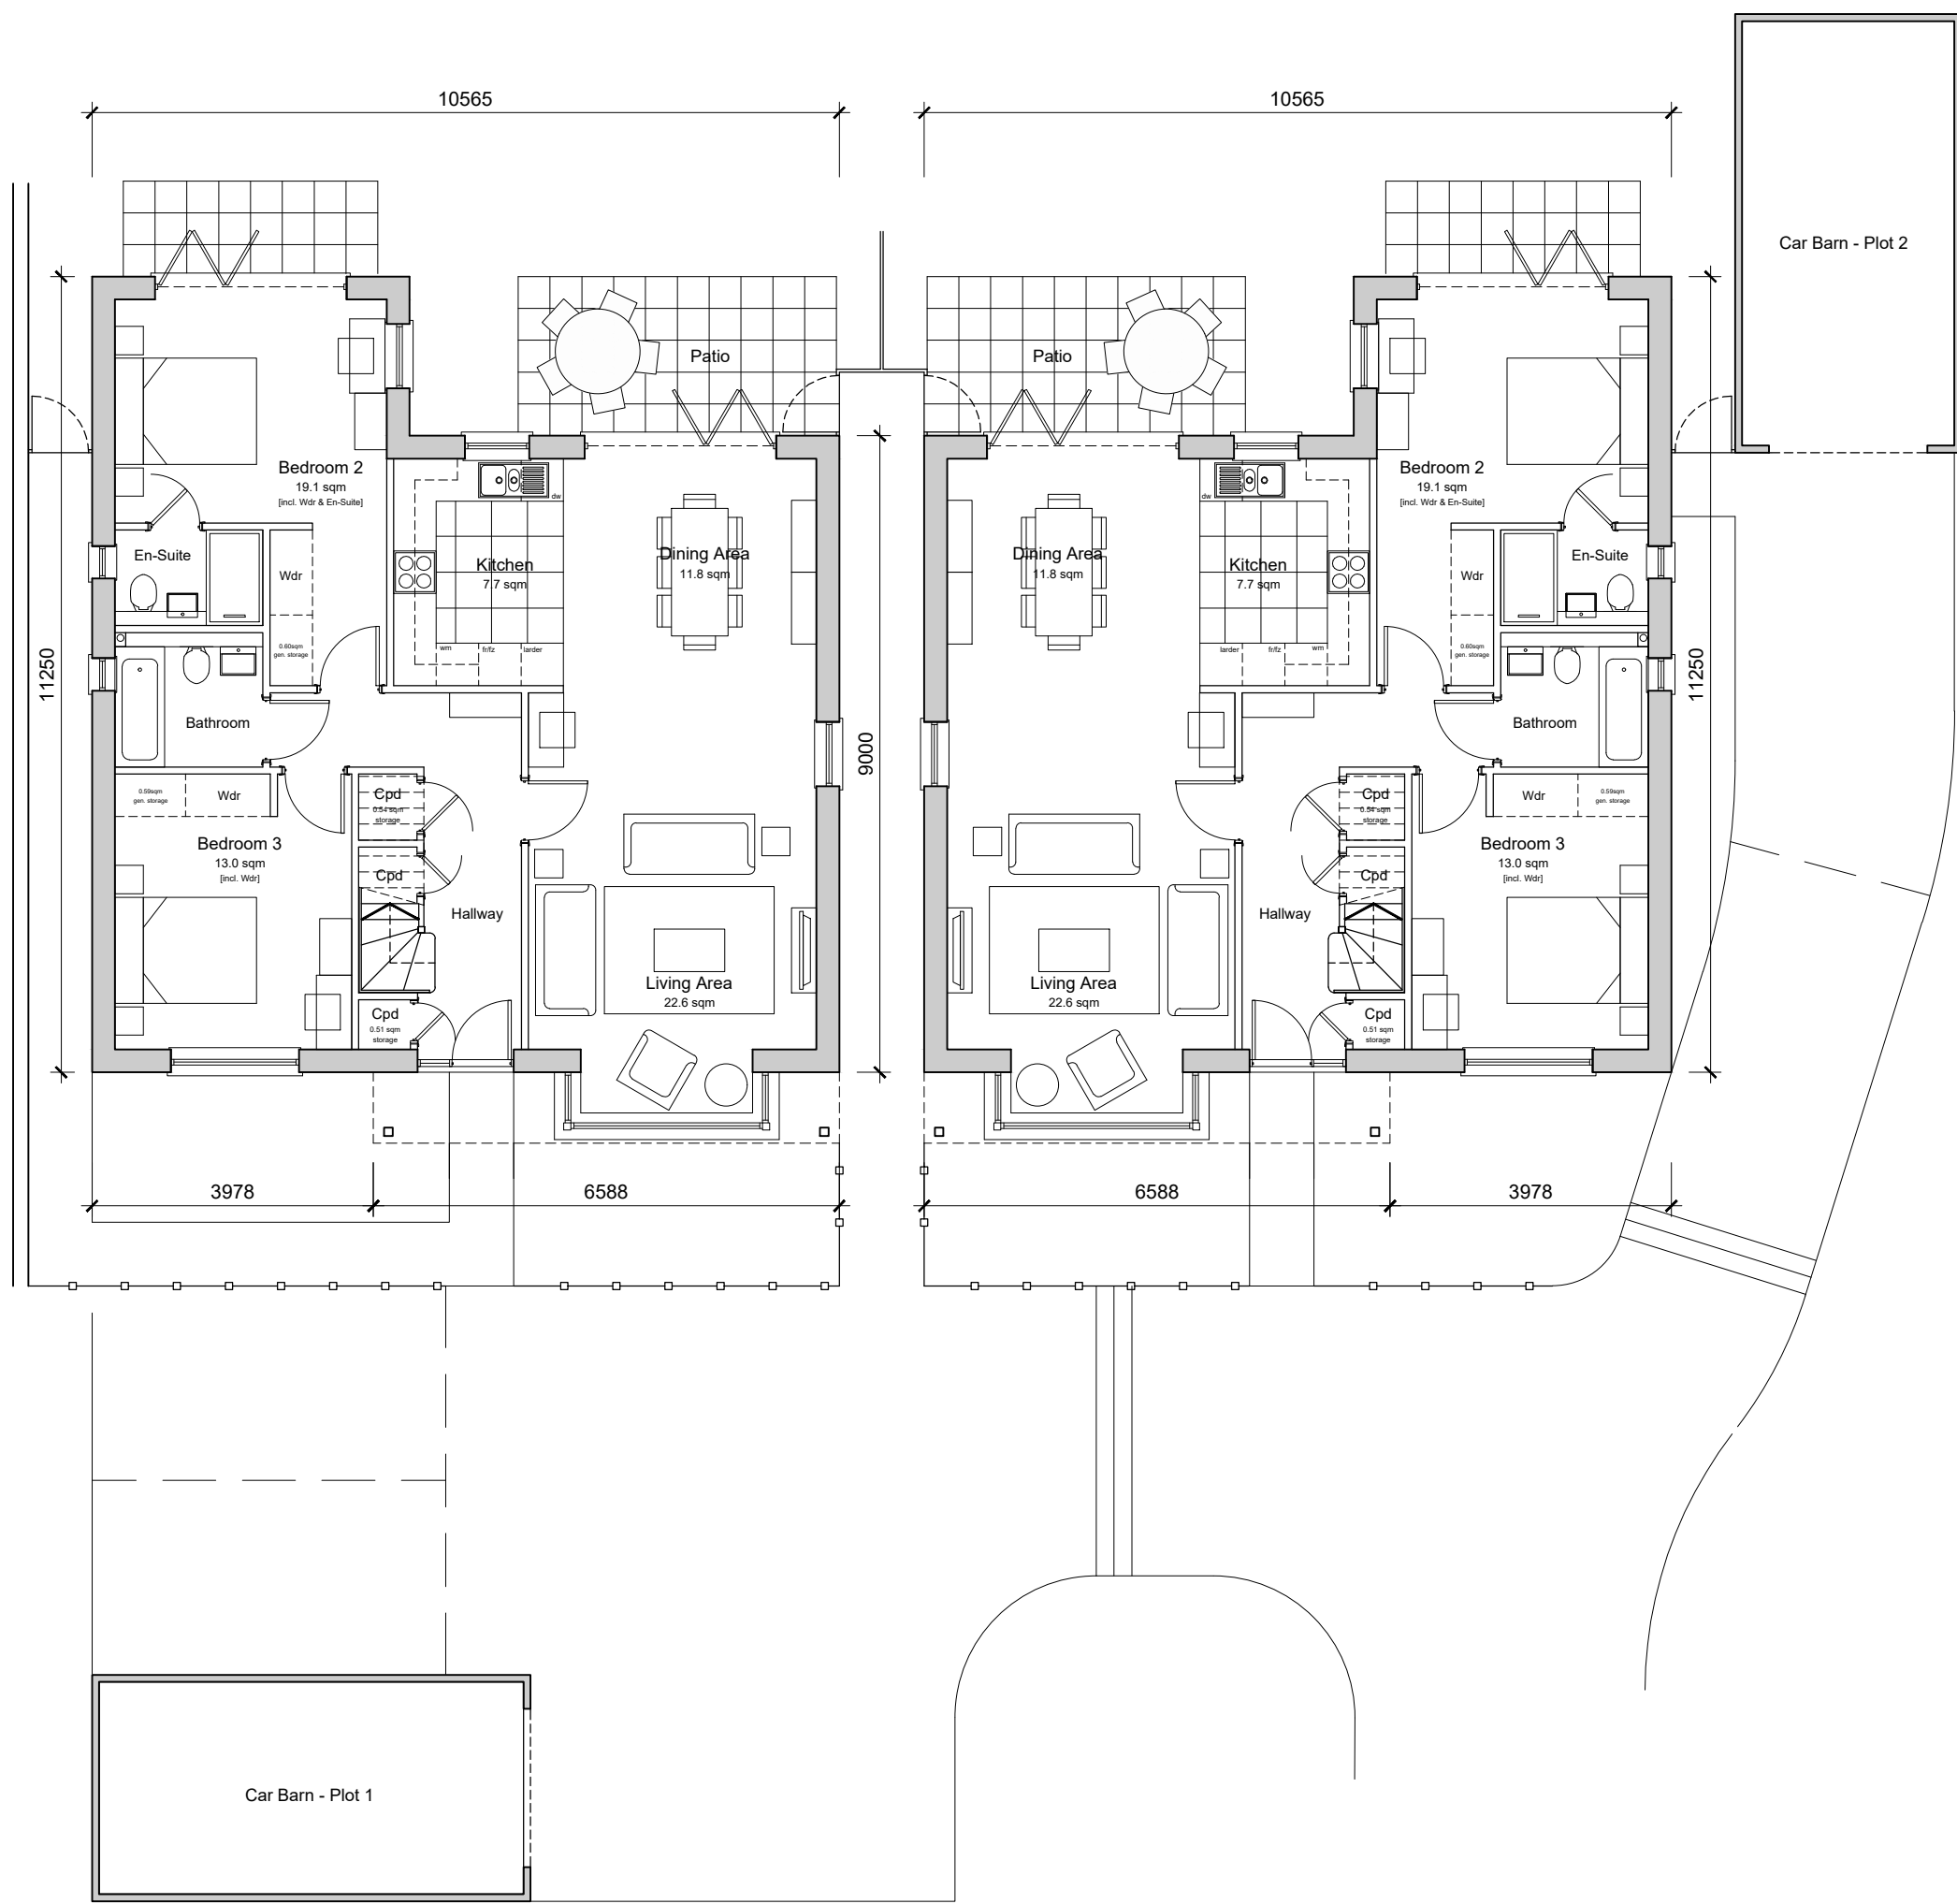


Ground Floor Plan

Plot 2
3-Bedroom 6-Person Chalet Bungalow
127.26 sqm / 1370 sqft GFA (excl. car)

Plot 1
3-Bedroom 6-Person Chalet Bungalow
127.26 sqm / 1370 sqft GFA (excl. car)

FLOOR PLANS 1:100

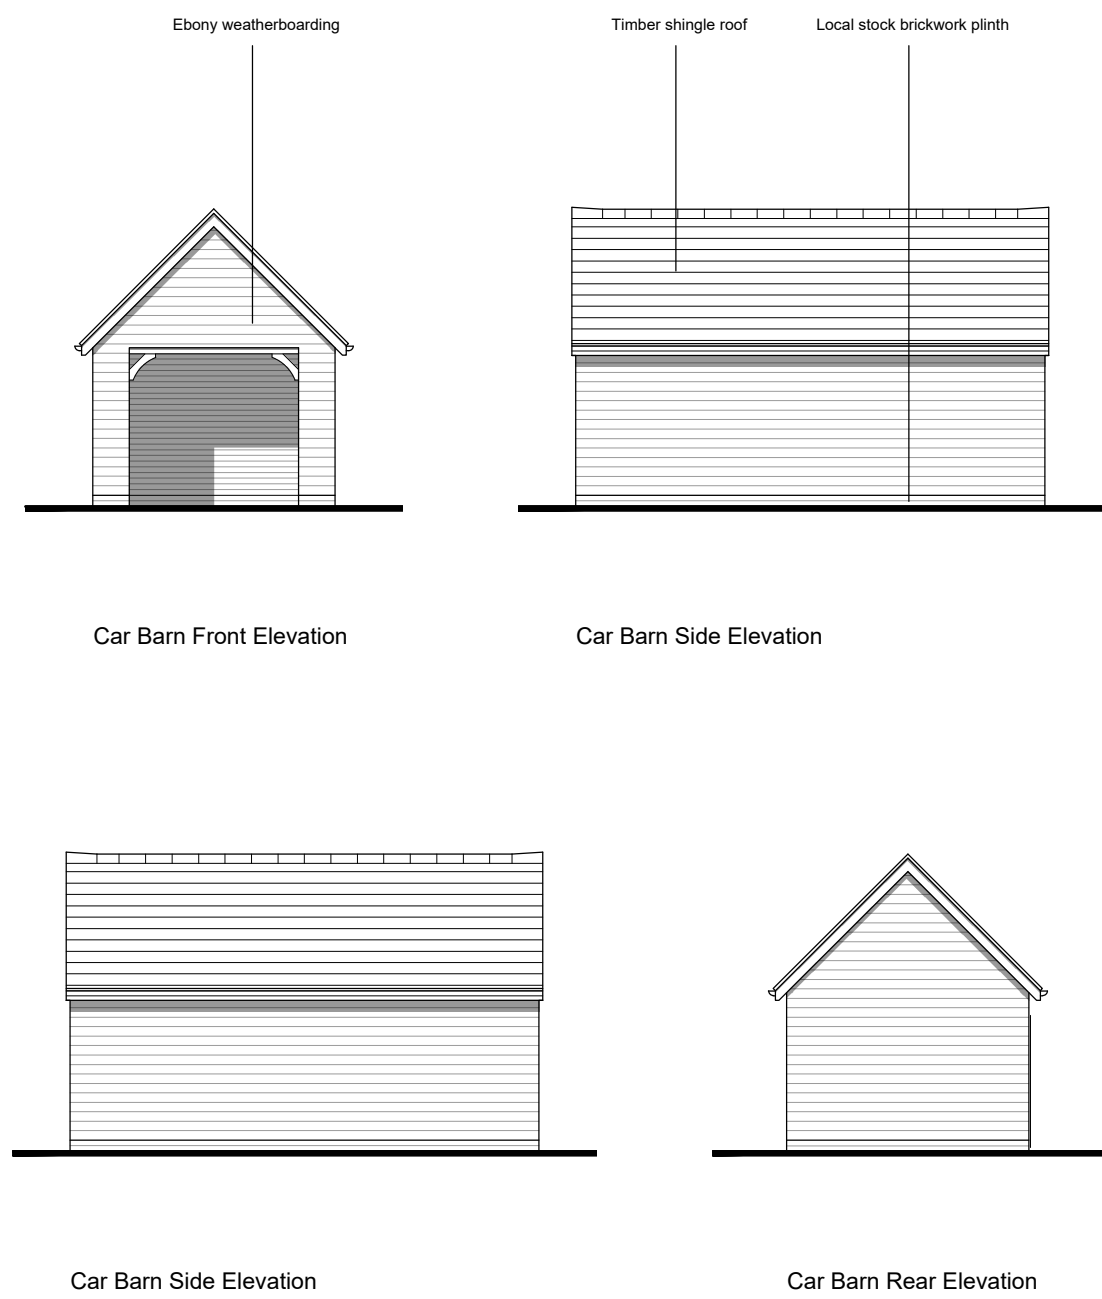

CAR BARN PLAN AND ELEVATIONS 1:100

A	08.12.20	Roof window shown on section	AK	AK
Rev	Date	Revision Details	Dr	Ch

ECE Architecture
www.ecearchitecture.com

London: 76 Great Suffolk Street, London, SE1 0BL
T 0207 928 2773 E london@ecearchitecture.com
Sussex: Brooklyn Chambers, 11 Goring Road, Worthing, West Sussex, BN12 4AP
T 01903 248777 E sussex@ecearchitecture.com
Bristol: Westworks, Colston Tower, Colston Street, Bristol, BS1 4XE
T 0117 214 1101 E bristol@ecewestworks.com

Client's Name
Ms V Walden

Job Title
Land at Croft Works,
Mill Lane, Rustington, West Sussex

Drawing Title
Proposed Floor Plans and Sections
2no. Chalet Bungalows

Scale
1:100 @ A1 / 1:200 @ A3

Drawn
AK

Checked
PF

Date
08.10.20

Job No
CW/ML

Drawing No
011

Rev
A

Status
APPROVAL