




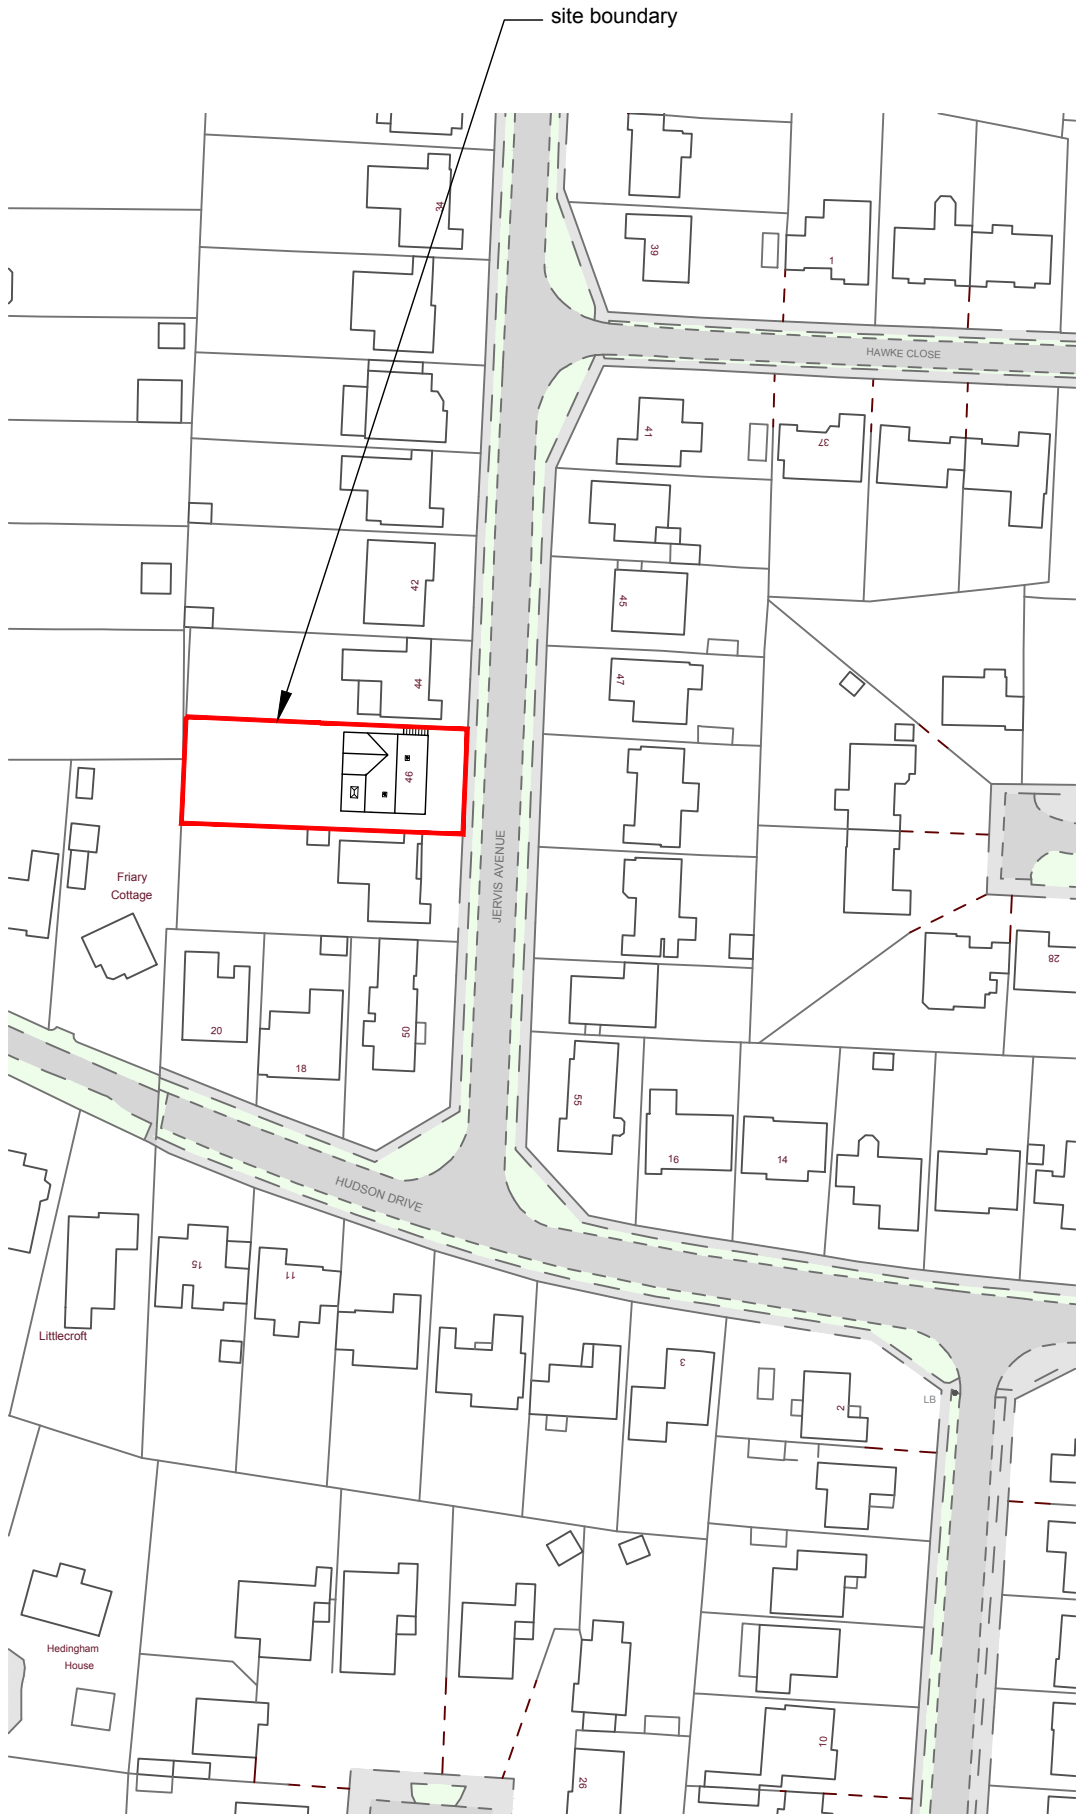

LOCATION PLAN
1:1250 @ A3

 

SITE PLAN
1:500 @ A3

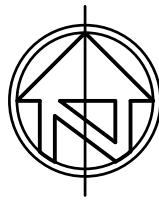

© nat-design, all rights reserved. Use figured dimensions only. All dimensions are to be checked on site before any work is carried out. Please contact the Architect immediately regarding any discrepancies discovered on site.

Rev.	Notes	Date
 M: 07599199759 E: info@nat-design.co.uk www.nat-design.co.uk		
Project		
46 Jervis Avenue, Rustington, BN16 2AS		
Drawing		
Existing Location & Site Plan		
Drawn By NSE		Scale as shown
Date Jan 2025		Revision -
Drawing No. 1288 - DPA - 01		