


The Contractor is to verify all dimensions, alignment, levels and datums prior to commencement of work.
Any discrepancies are to be reported immediately to the Surveyor.
Variations and modifications to the work shown on these drawings are not to be carried out without the written permission of the Surveyor.
This drawing is the property of djb Ltd. and must not be copied or reproduced except with their express permission nor may the design or any information thereon be disclosed to any third party.




existing front elevation




proposed front elevation

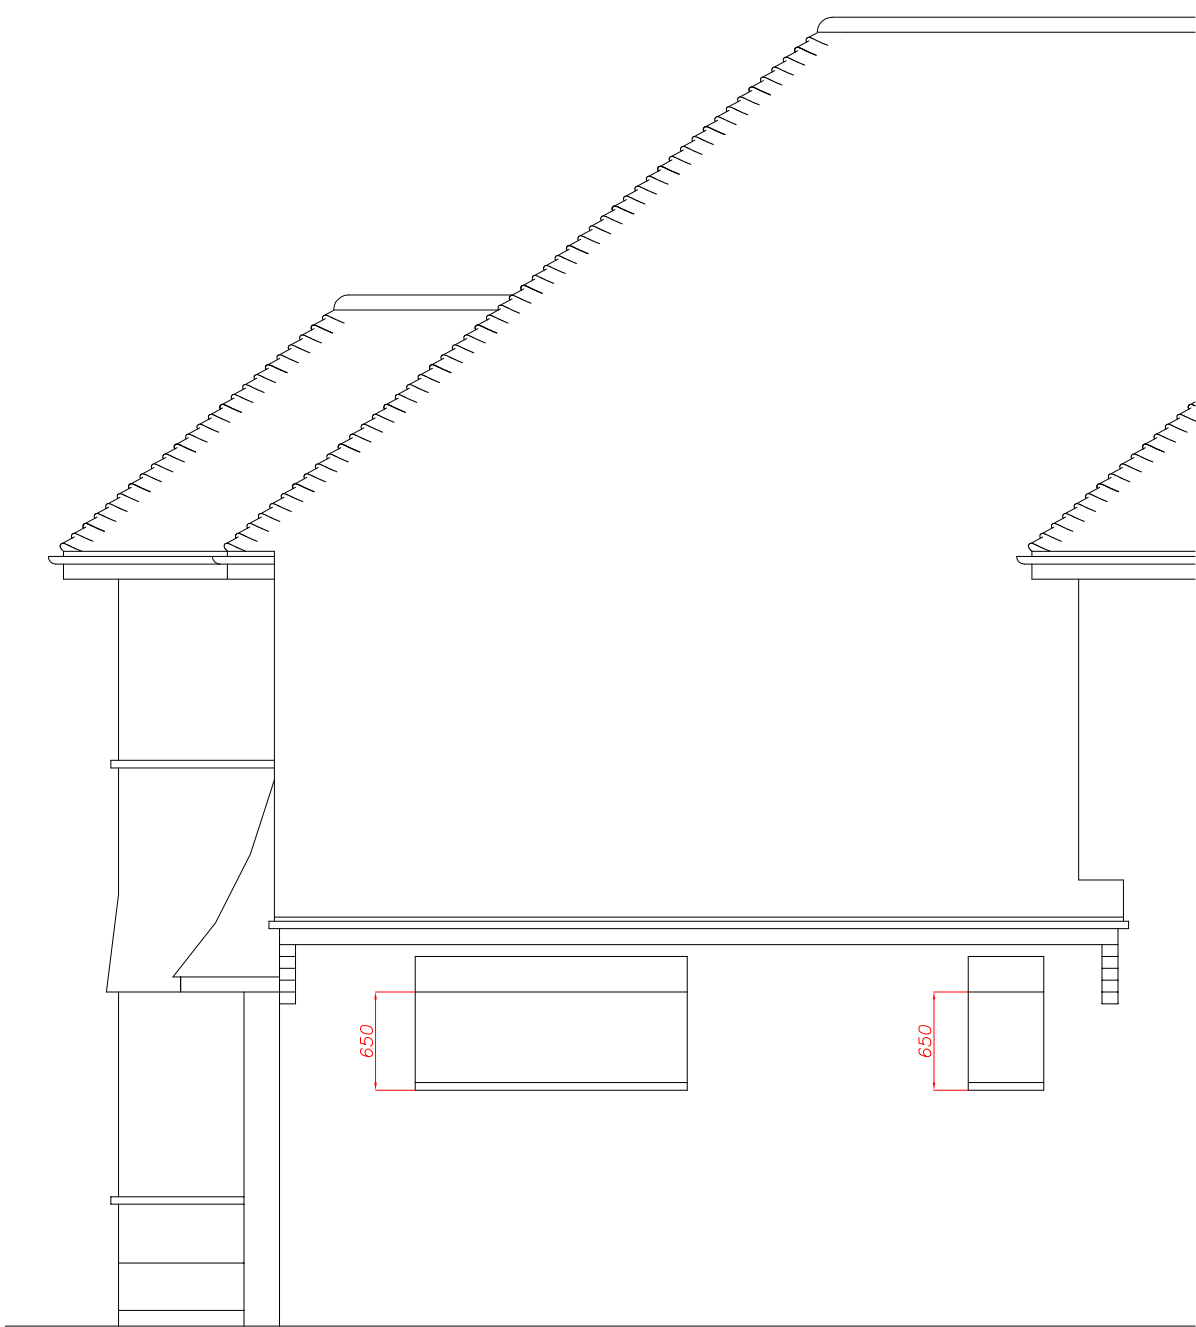

proposed side elevation

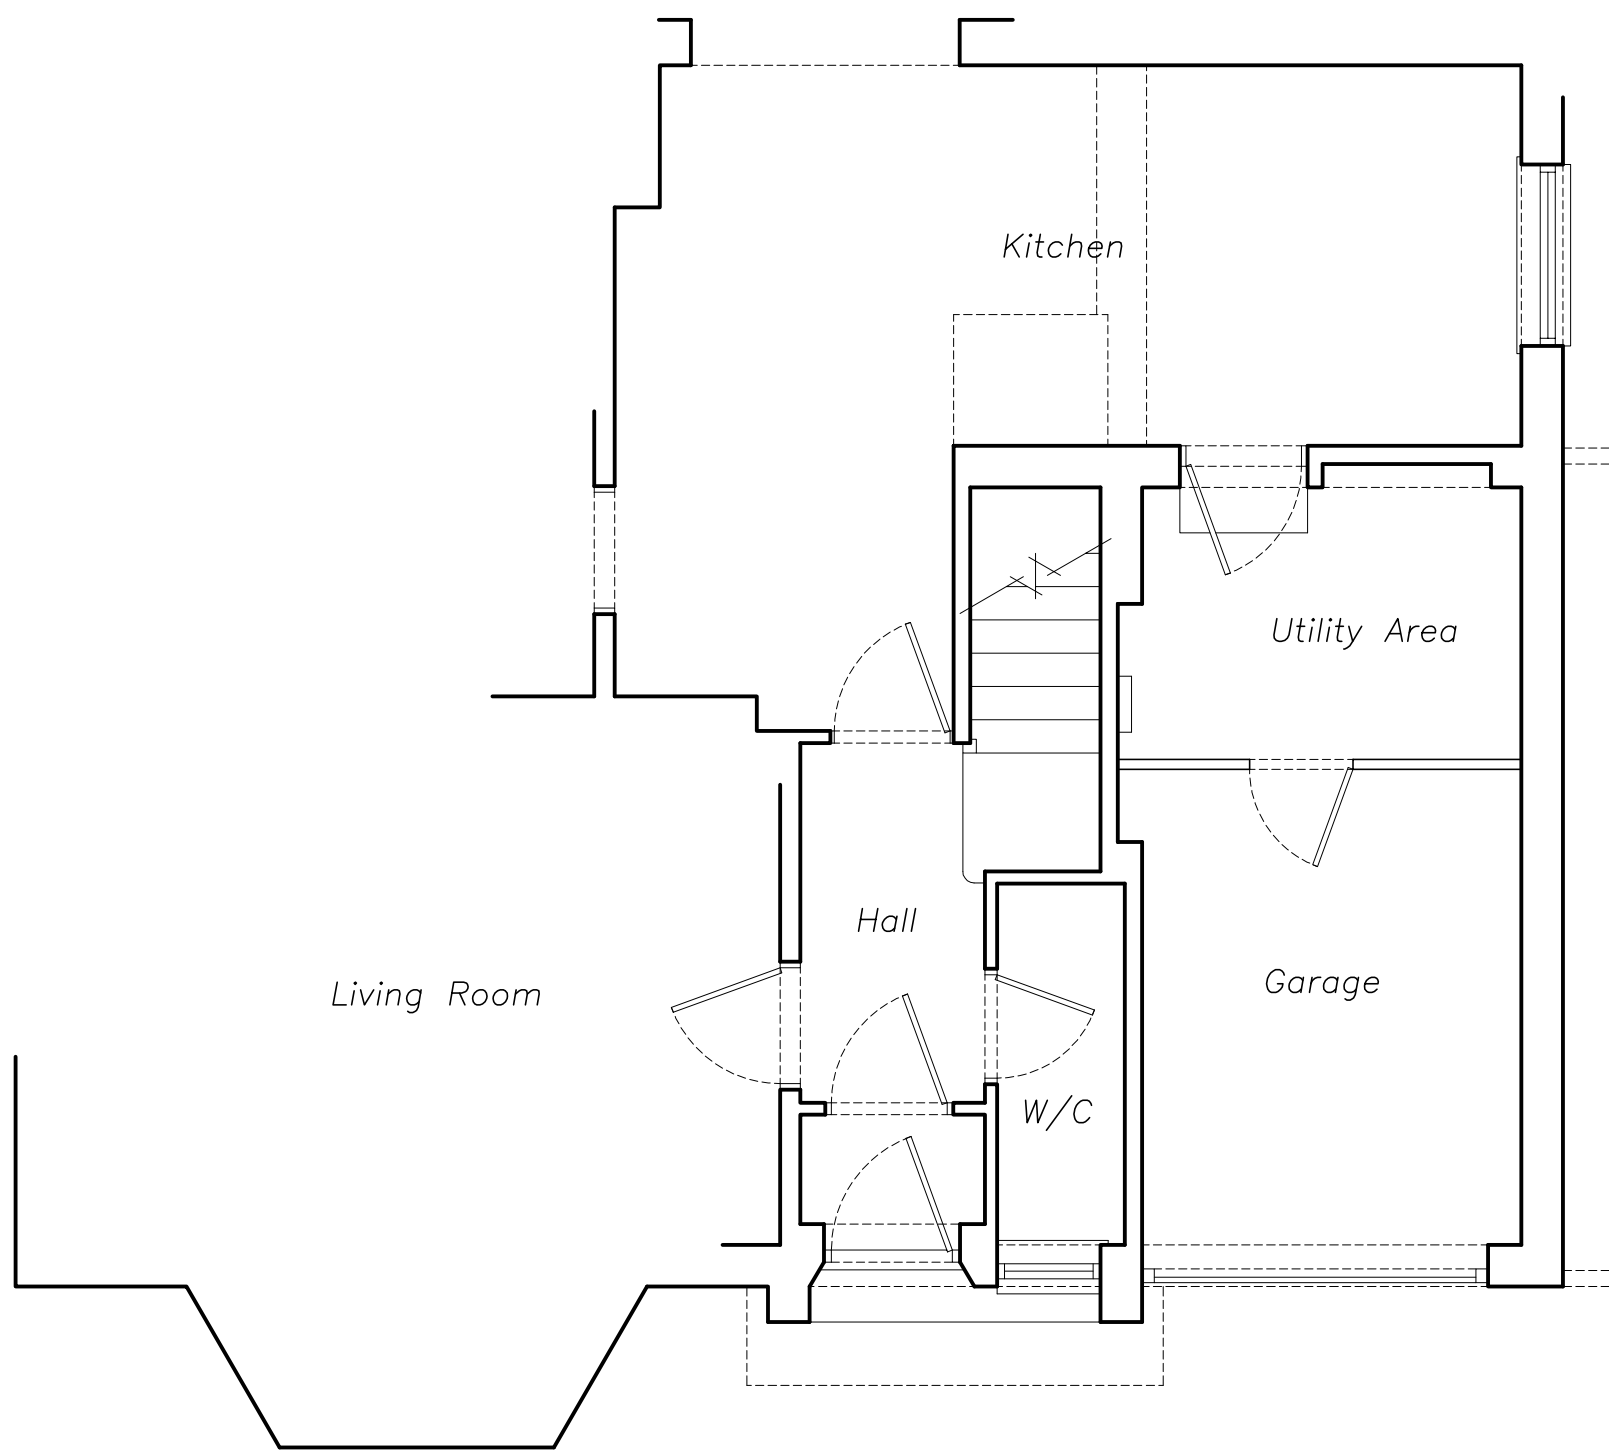


existing plan N ↗

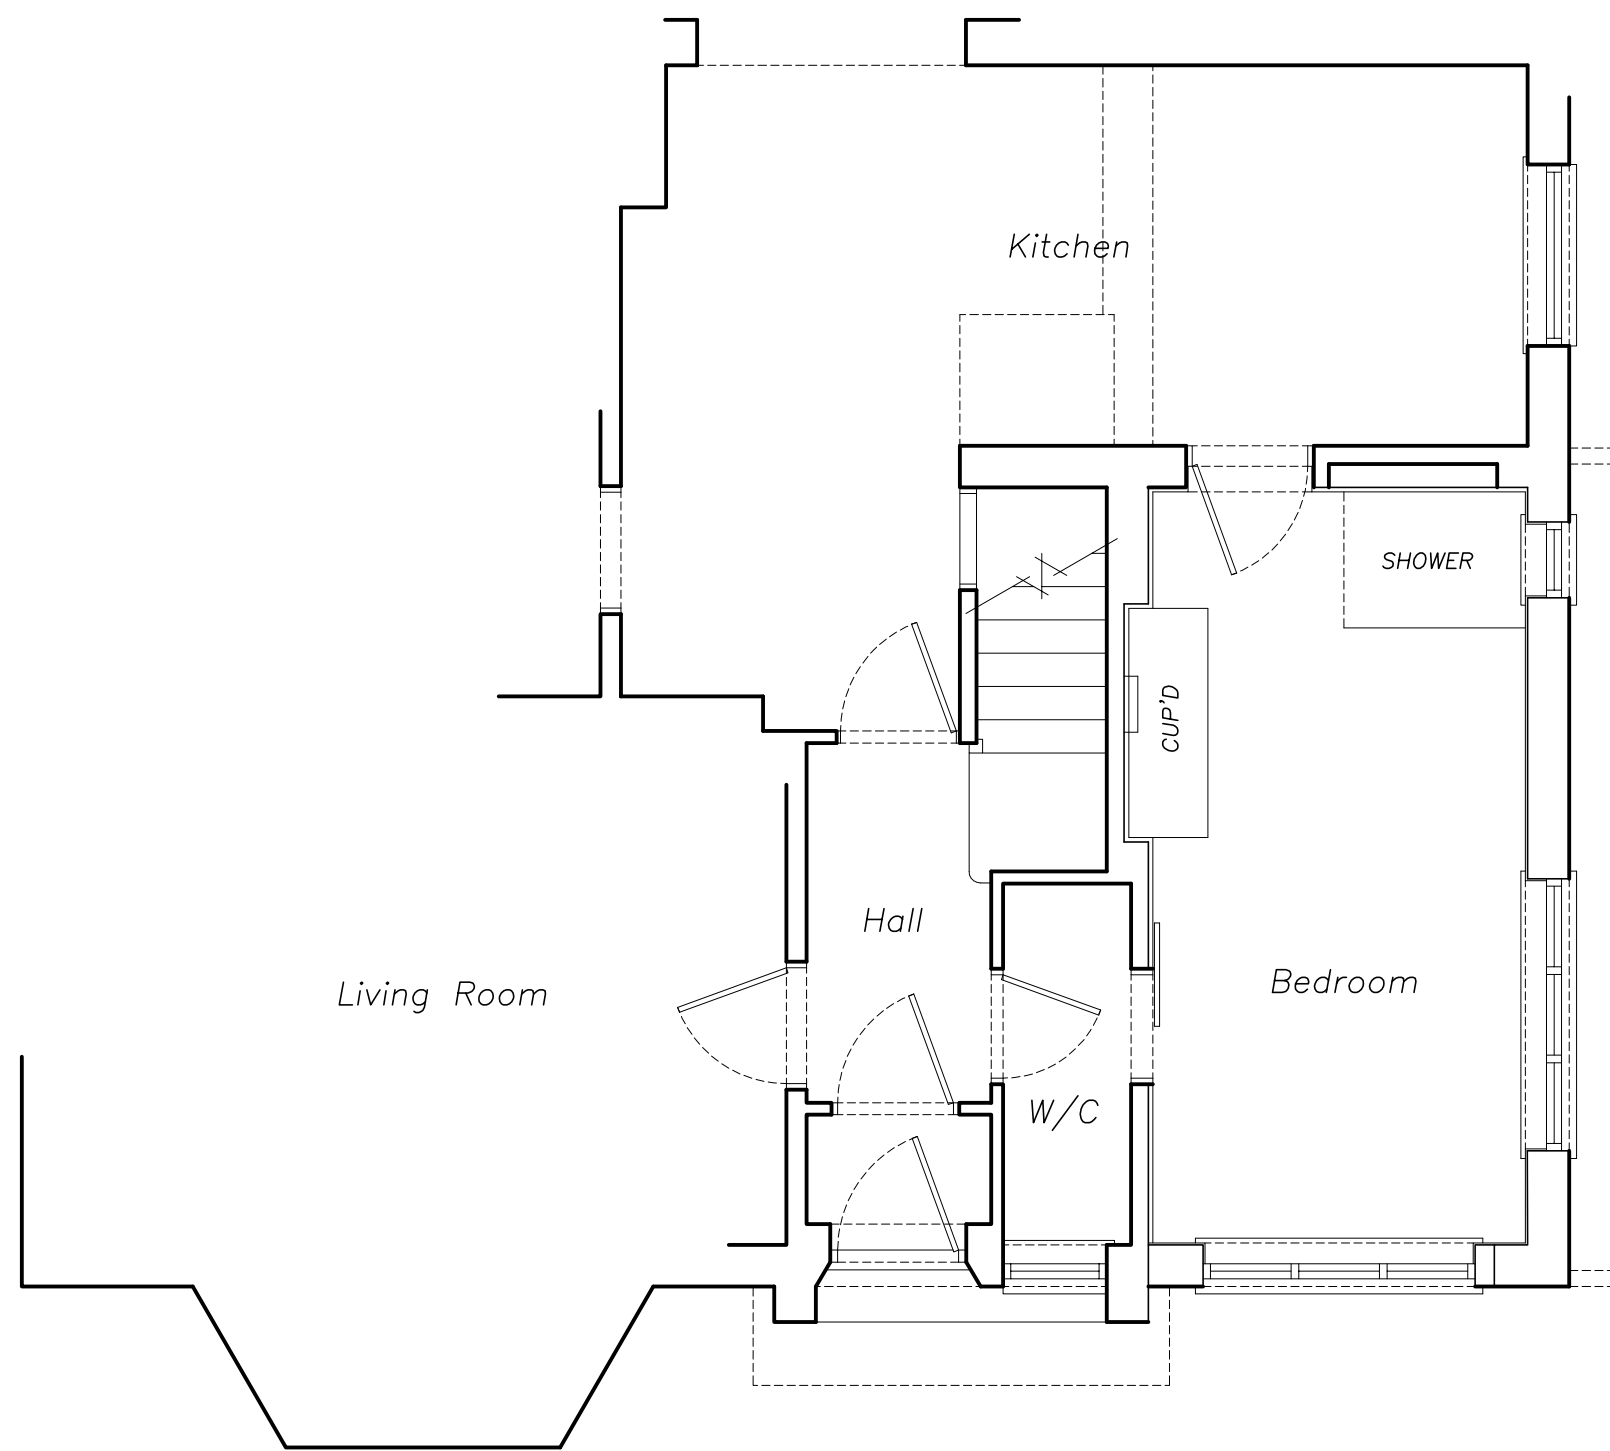

proposed plan N ↗



location plan N ↑

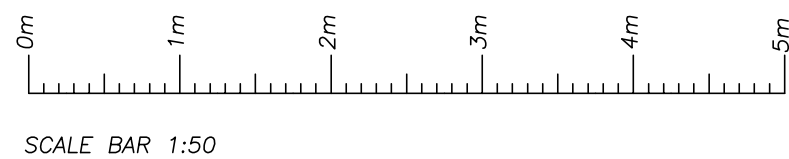

SCALE BAR 1:50

REVISION	BY	DATE	DETAILS
A	DJB	20-06-2018	MINOR AMENDMENTS
B	DJB	23-06-2018	MINOR AMENDMENTS
C	DJB	13-07-2018	MINOR AMENDMENTS
D	DJB	17-07-2018	MINOR AMENDMENTS
E	DJB	01-08-2018	LOCATION PLAN AND LABELS ADDED

djbltd

18 Liverpool Gardens,
Worthing,
West Sussex.
BN11 1RY

Telephone 01903 200123
Mobile 07940 559110
office@djb ltd.co.uk
www.djb ltd.co.uk

PROJECT ADDRESS
**24 Cove Road
Rustington
West Sussex
BN16 2QW**

DRAWING TITLE
**Garage Conversion
Plan and Elevations**

DRAWN BY DJB	Scales (original on A1 to crop marks): Floor Plans 1 : 50 Elevations 1 : 50 Location Plan 1 : 1250
DATE June 2018	
DRAWING No. 18-067-1	REV e
Protected By the Copyright, Designs & Patents ACT 1988	