
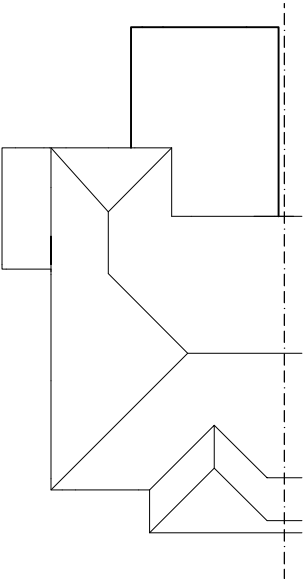
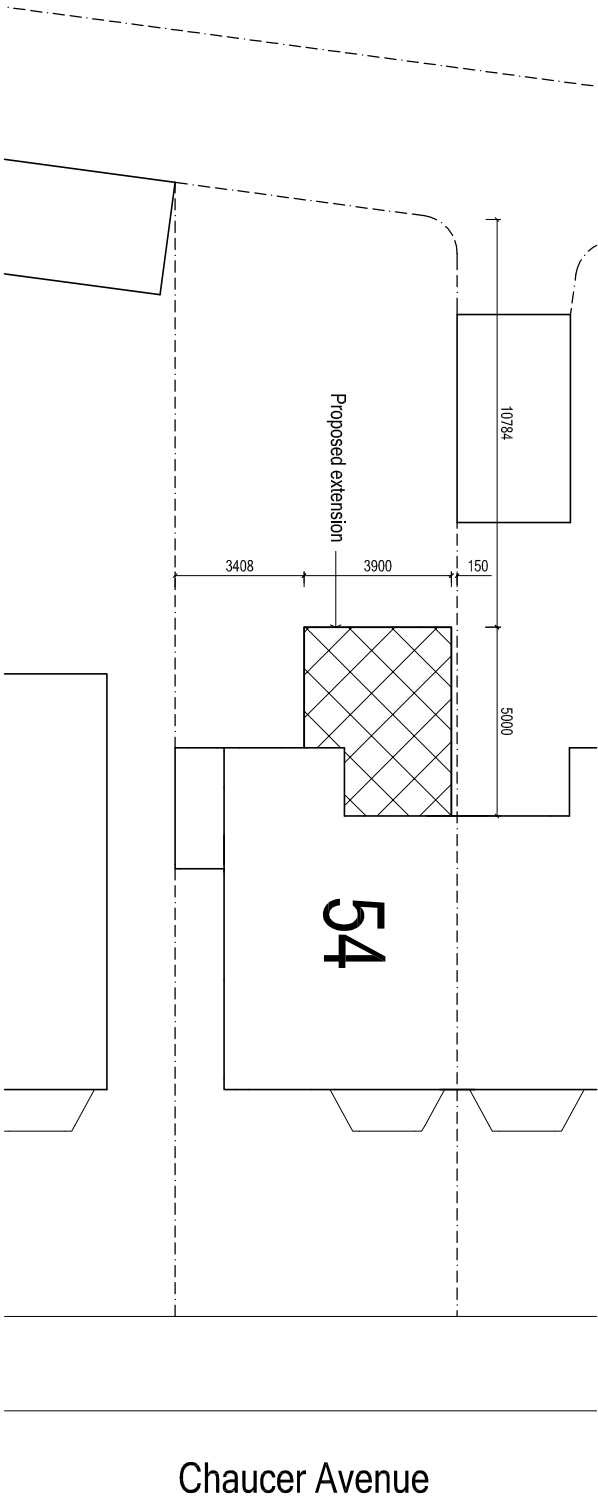
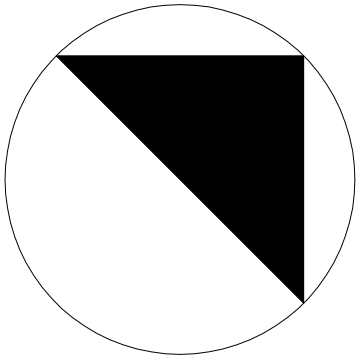


 

BLOCK PLAN 1:200

ROOF PLAN 1:200

ARW Design	DRAWING TITLE: BLOCK PLAN & ROOF PLAN PROJECT: PROPOSED SINGLE STOREY REAR EXTENSION		LOCATION: 54, CHAUCER AVENUE, RUSTINGTON, BN16 2PG CLIENT: I. MASON		SCALE: AS NOTED @ paper size A3 DATE: JULY 2021		DRAWING NO: 6031/6 REVISION:
					DRAWN: ARW		