




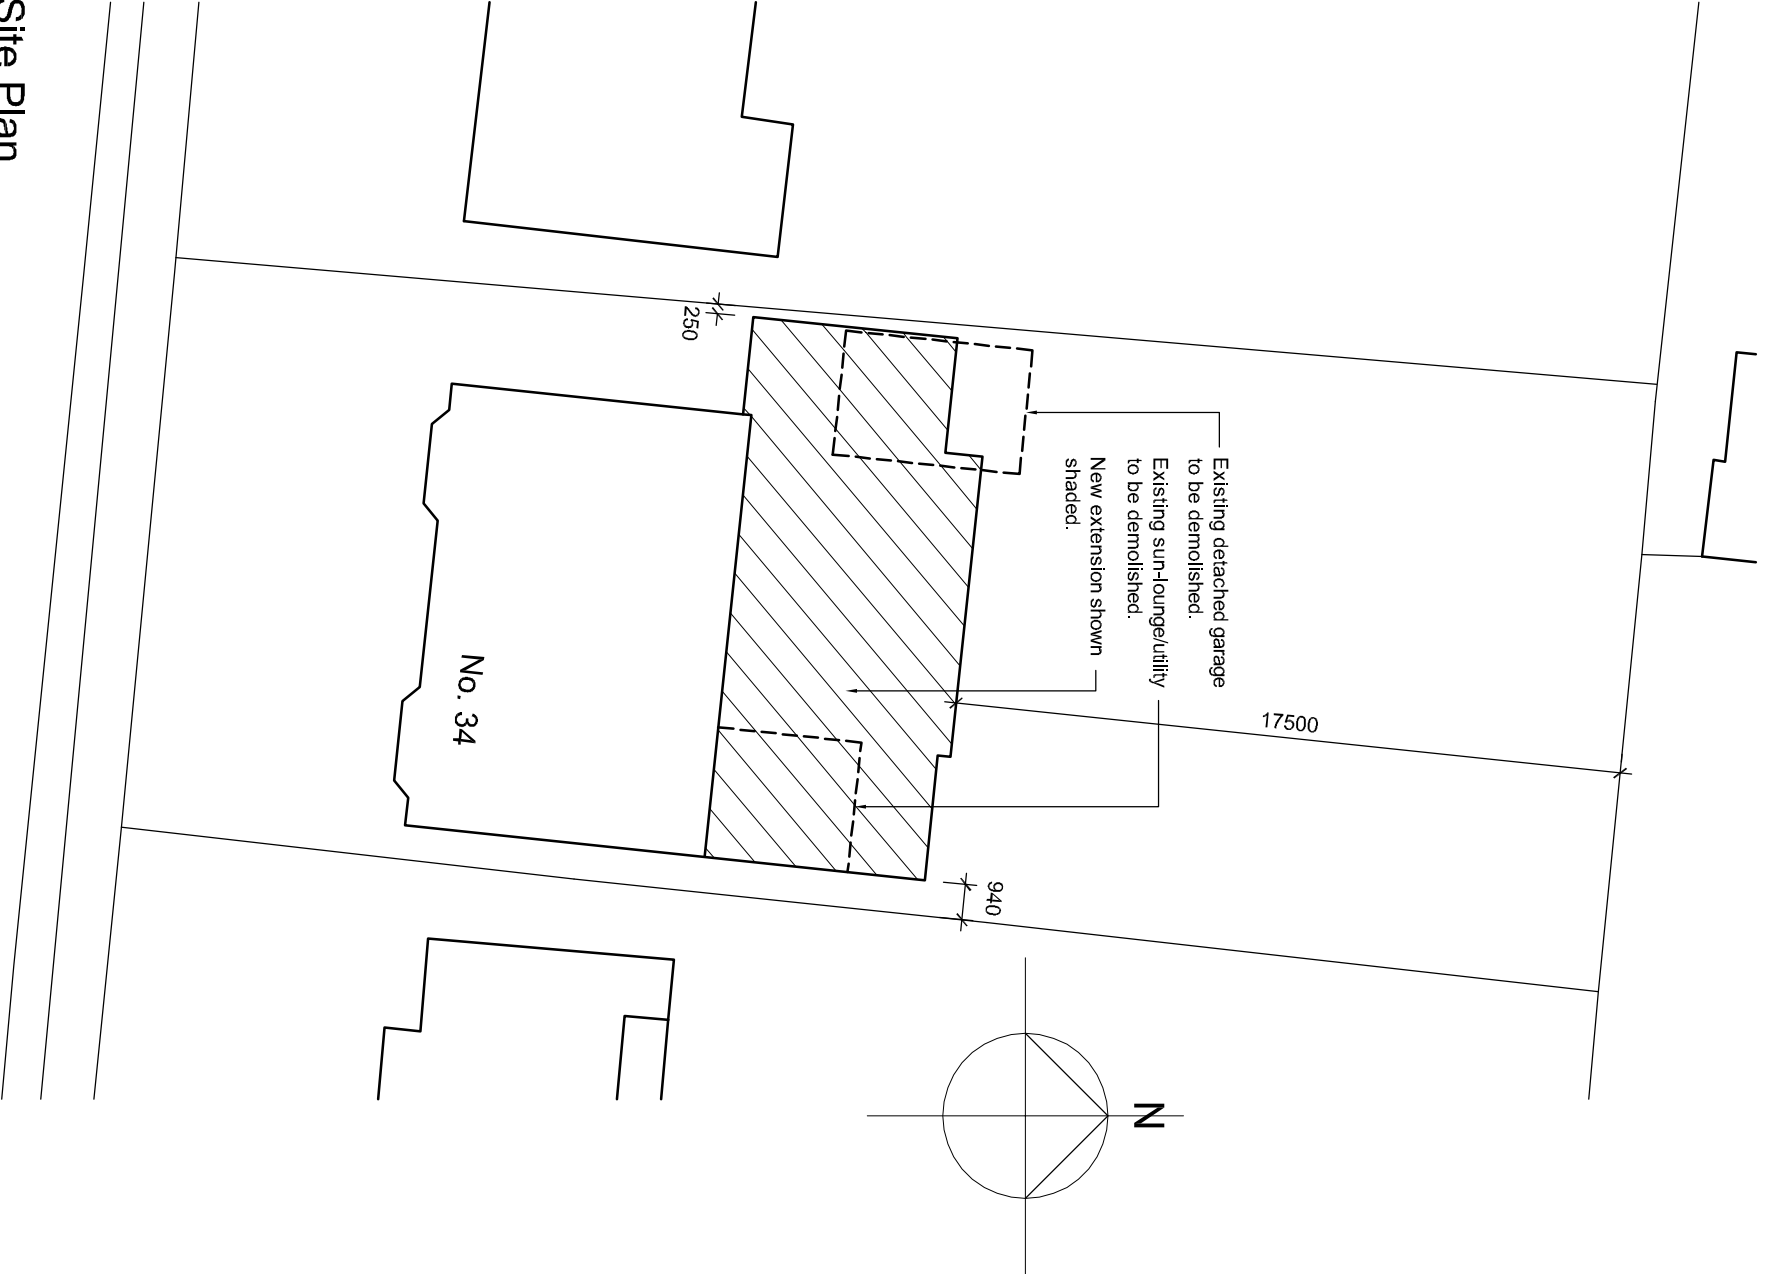

Site Plan
Scale 1:200 @ A3

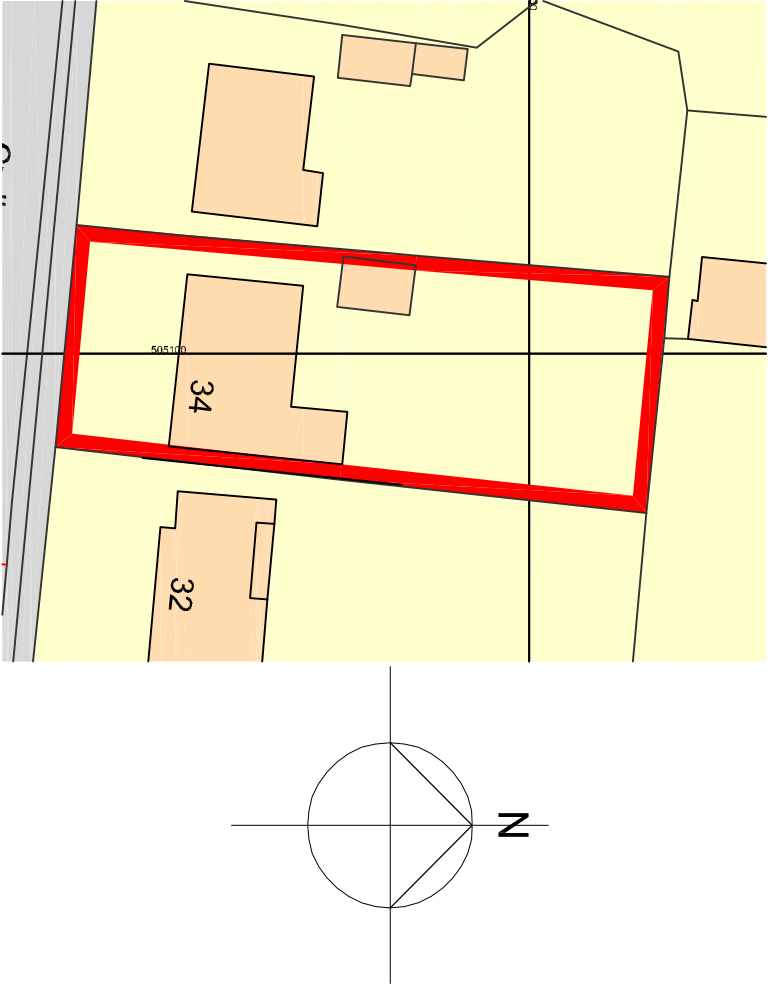

Block Plan
Scale 1:500 @ A3

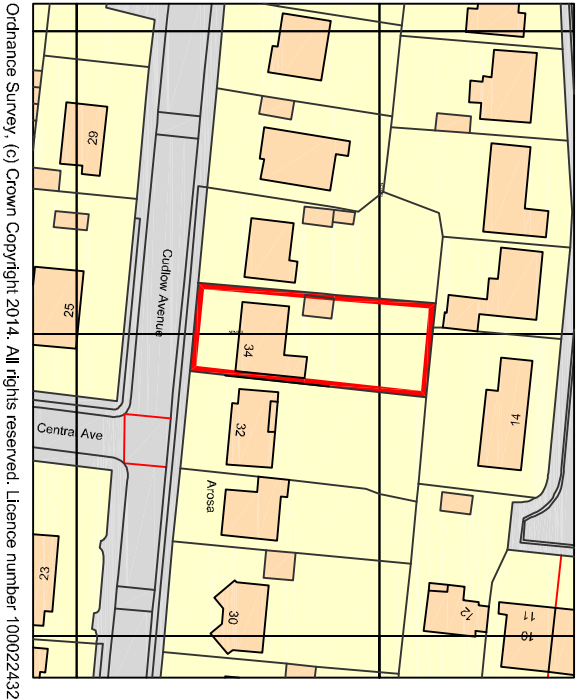

Location Plan
Scale 1:1250 @ A3

client	project	drawing	date	drawn	drawing no	revision
Mr & Mrs Brockhurst	Extension at 34 Cudlow Avenue Rustington, BN16 2HF	Site and Location Plans	Jan 14	pd	0149 / 103	-
No dimensions to be scaled from drawing.			scale	1:200, 1:500 1:1250 @ A3	CAD file name:	

The contractor should check all dimensions on site.

Peter Davey Ltd
construction consultants
49 Park Drive
Rustington
West Sussex BN16 3DY
Tel: 01903 773105
Mob: 07941 402217
Email: peterdavey67@btinternet.com