



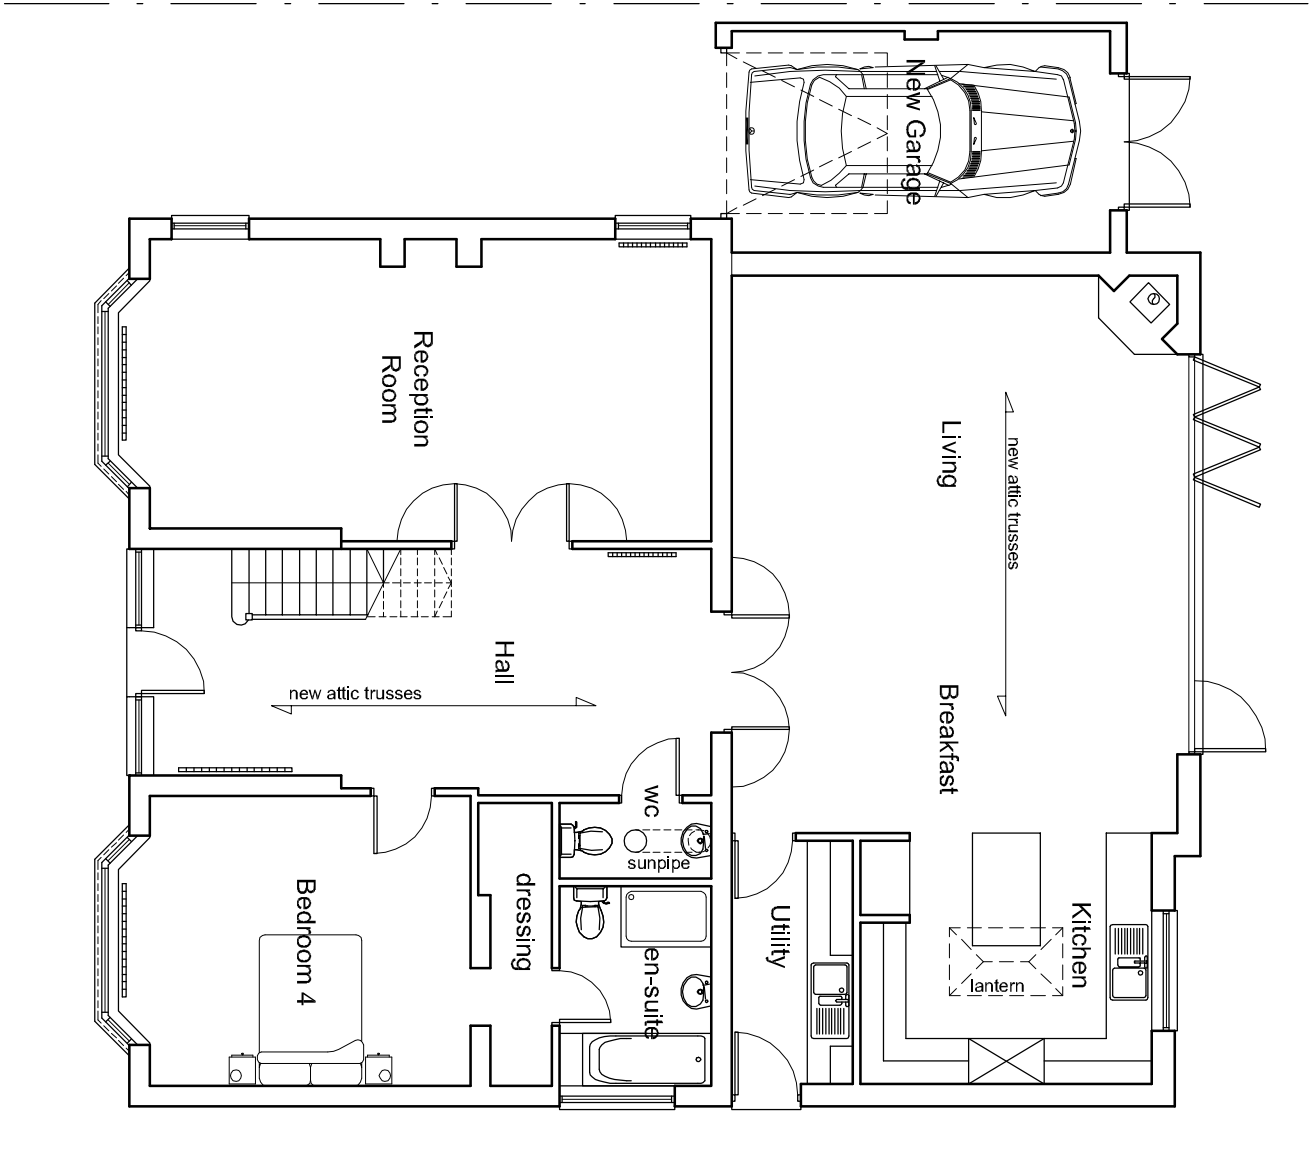

Proposed Ground Floor Plan
Scale 1:100 @ A3

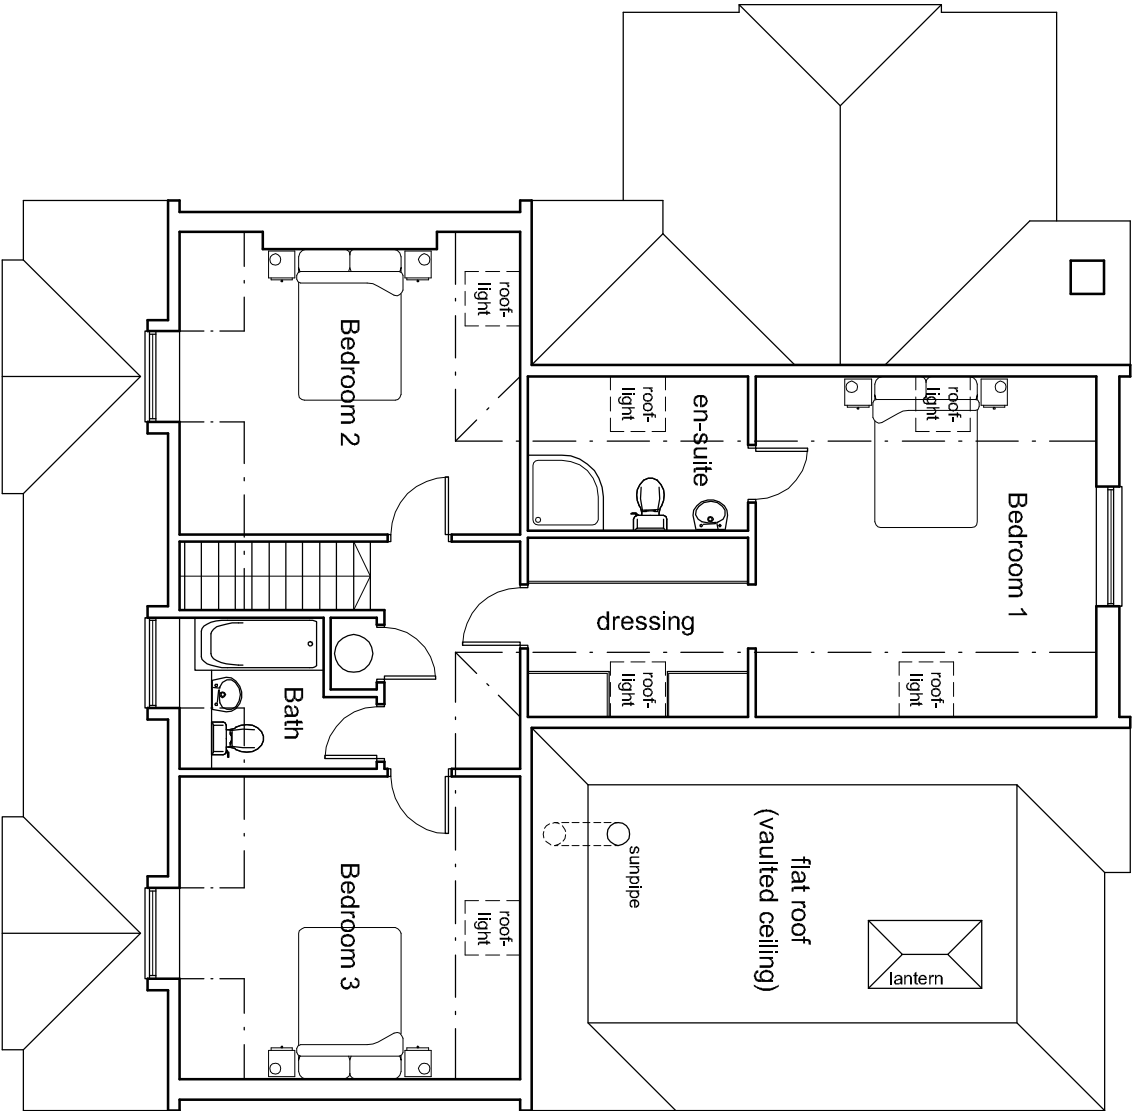

Proposed First Floor Plan
Scale 1:100 @ A3

Rev B. 28.01.14 Fireplace added new lounge.
Rev A. 20.01.14 Minor amendments.

client	project		drawing	
Mr & Mrs Brockhurst	Extension at 34 Cudlow Avenue Rustington, BN16 2HF		Proposed Floor Plans	
		date	drawn	revision
		Nov 13	pd	
		scale		
		1:100 @ A3		
		drawing no	CAD file name:	
		0149 / 101		
			B	

No dimensions to be scaled from drawing.

The contractor should check all dimensions on site.

Peter Davey Ltd
construction consultants
49 Park Drive
Rustington
West Sussex BN16 3DY
Tel: 01903 773105
Mob: 07941 402217
Email: peterdavey67@btinternet.com