




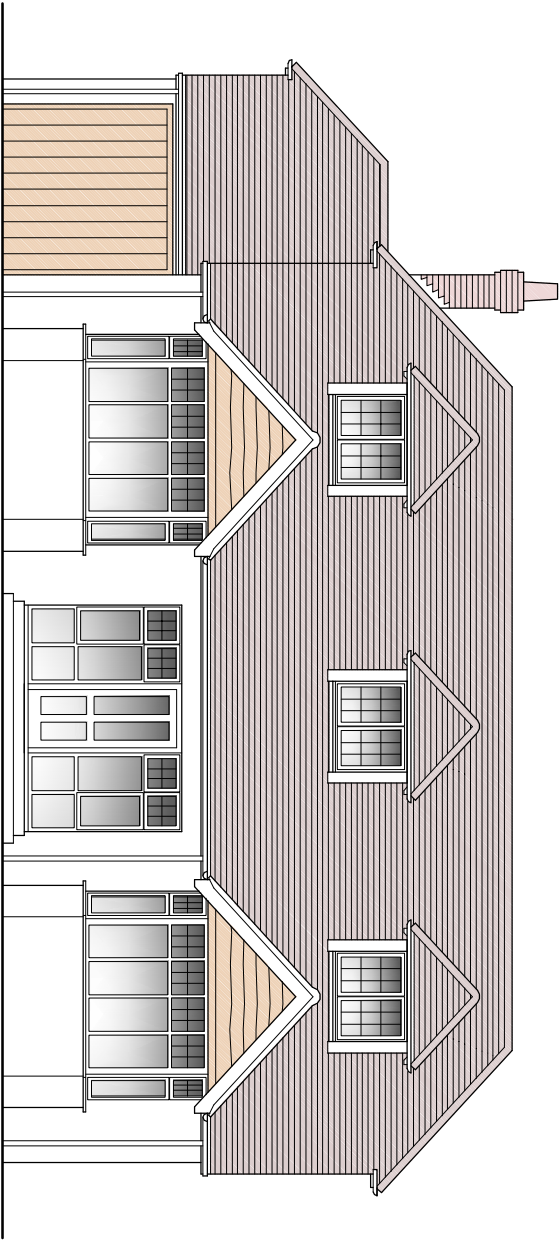


Proposed South Elevation (front)
Scale 1:100 @ A3

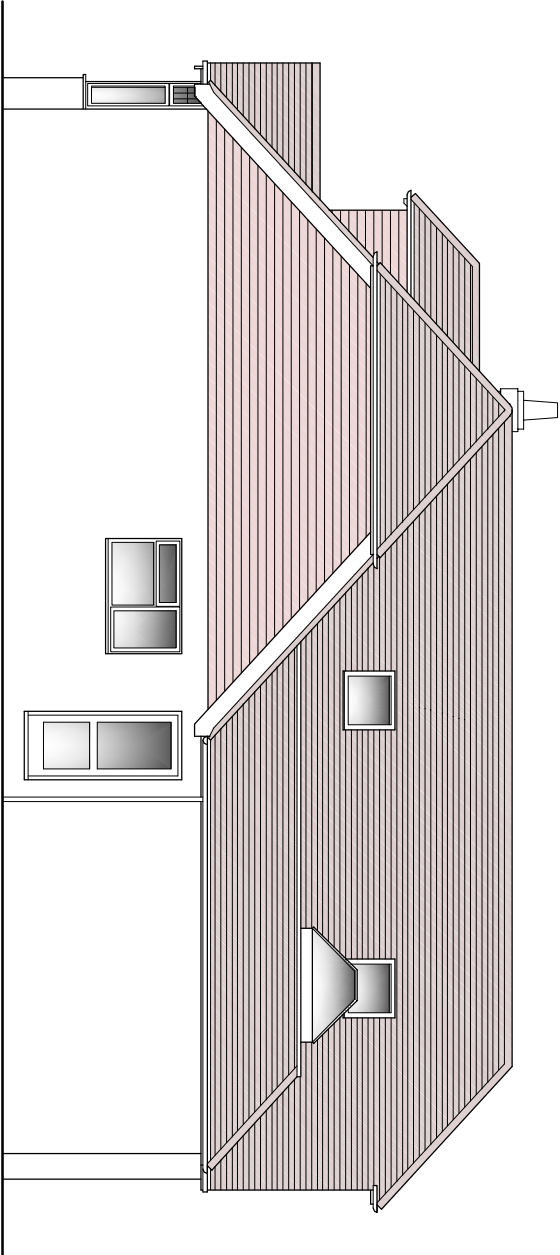

Proposed East Elevation
Scale 1:100 @ A3

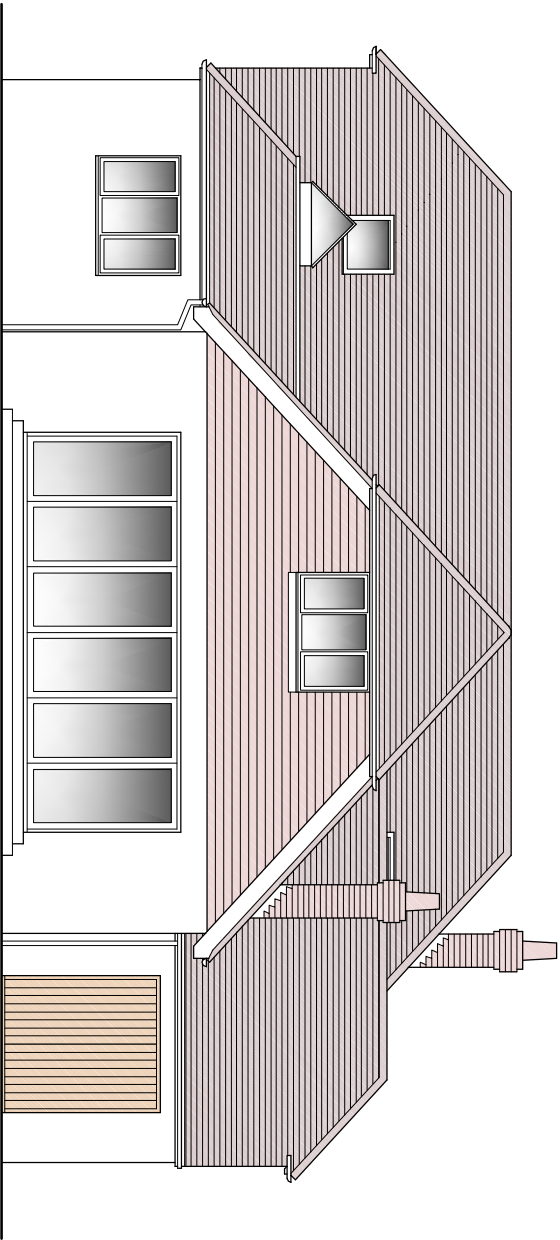

Proposed North Elevation
Scale 1:100 @ A3

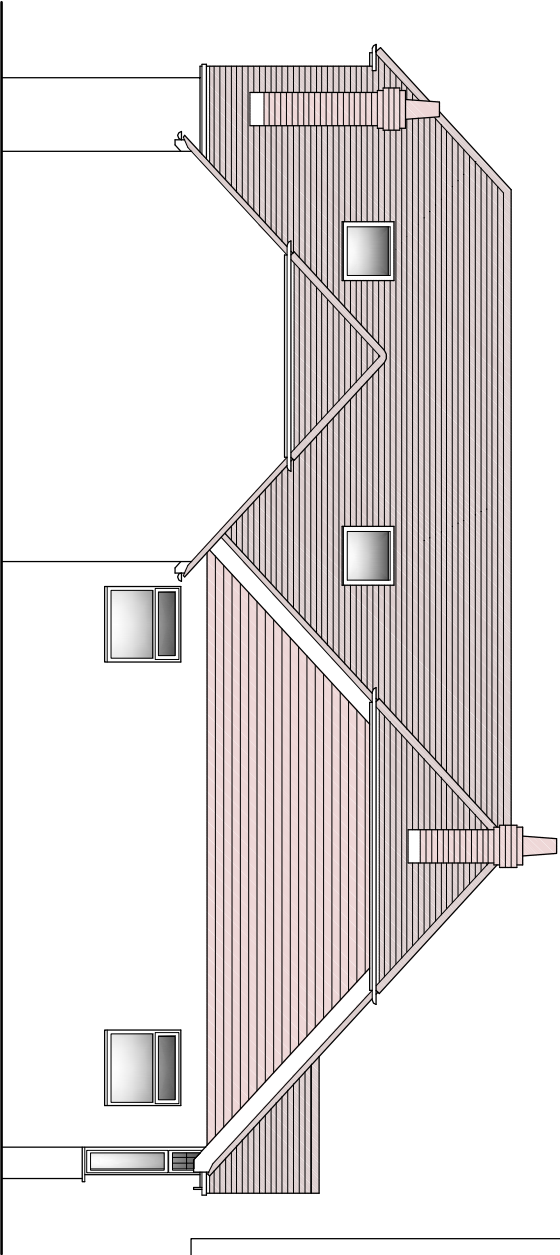

Proposed West Elevation
Scale 1:100 @ A3

Material Schedule:	
Walls:	White render to match existing.
Roof:	Plain roof tile to match existing.
Gable Ends:	Plain tile hanging / waney edge board.
New Doors / Windows:	White uPVC to match existing.
Garage Doors:	Timber effect.
New Rooflights:	Velux style rooflights



Rev B. 28.01.14 Fireplace added new lounge.
Rev A. 20.01.14 Minor amendments.

client	project	drawing	date	drawn	drawing no	revision
Mr & Mrs Brockhurst	Extension at 34 Cudlow Avenue Rustington, BN16 2HF	Proposed Elevations	Nov 13	pd	0149 / 102	B
			scale		CAD file name:	
			1:100 @ A3			

No dimensions to be scaled from drawing.

The contractor should check all dimensions on site.

Peter Davey Ltd
construction consultants

49 Park Drive
Rustington
West Sussex BN16 3DY
Tel: 01903 773105
Mob: 07941 402217
Email: peterdavey67@btinternet.com