




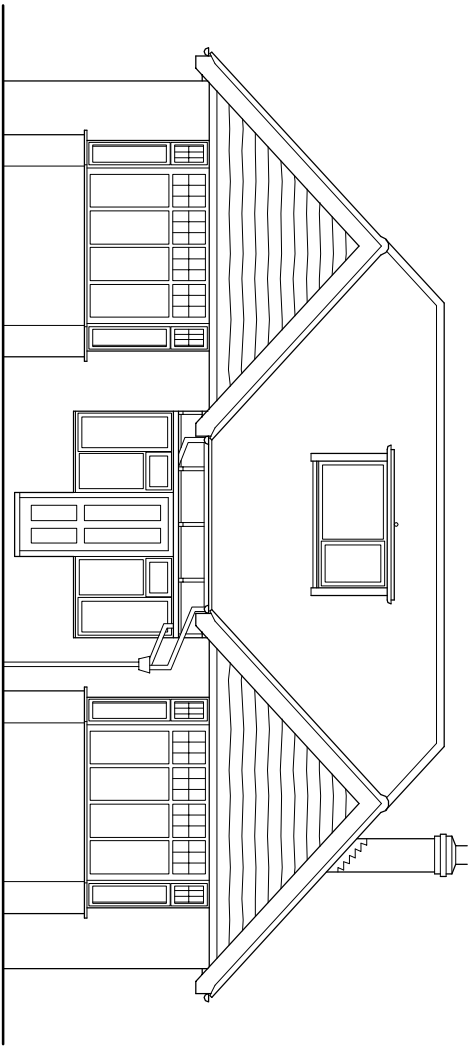


Existing South Elevation (front)
Scale 1:100 @ A3

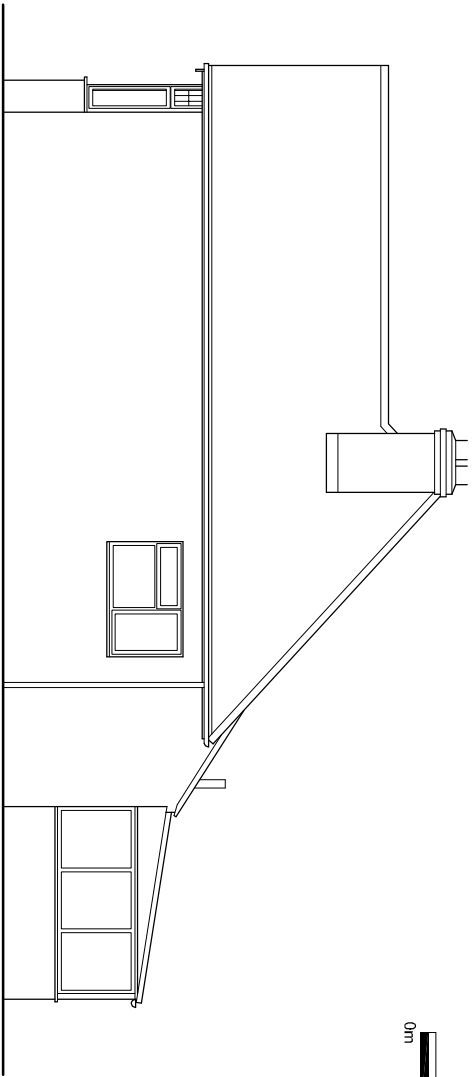


Existing East Elevation
Scale 1:100 @ A3

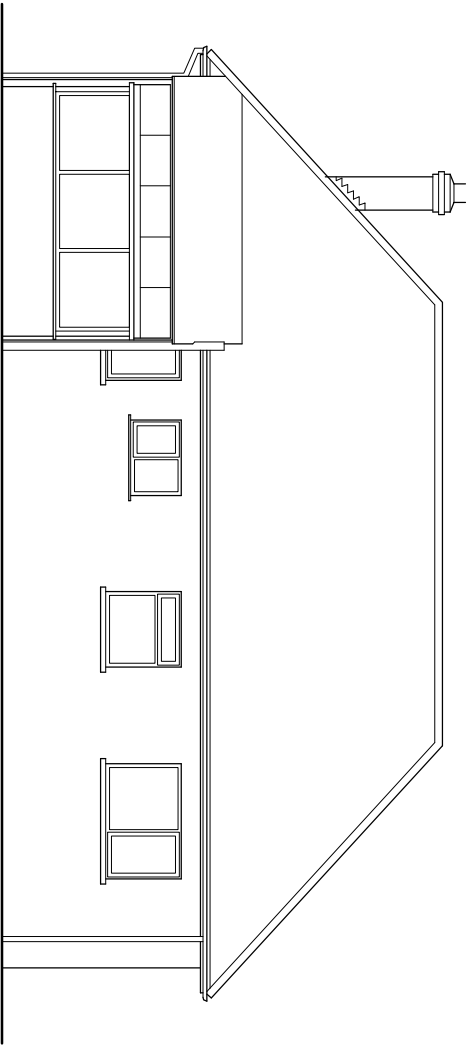

Existing North Elevation
Scale 1:100 @ A3

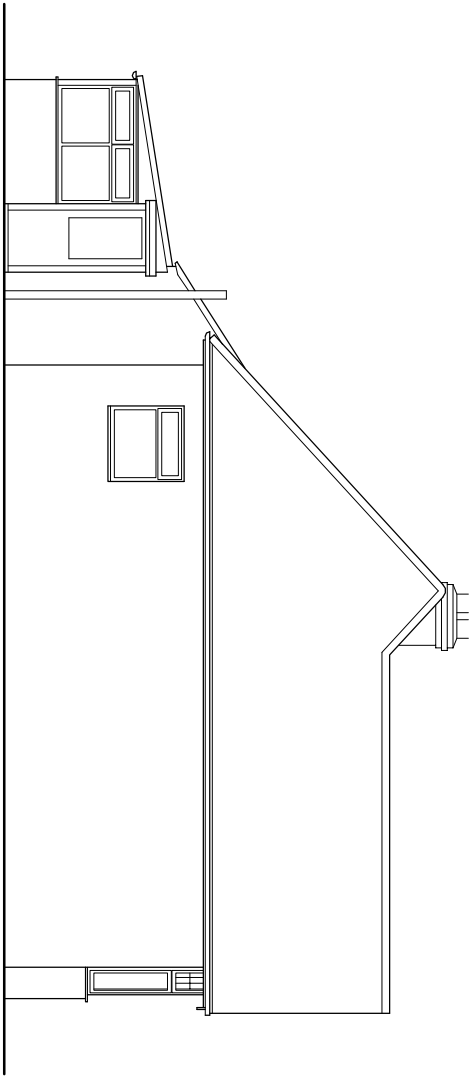

Existing West Elevation
Scale 1:100 @ A3

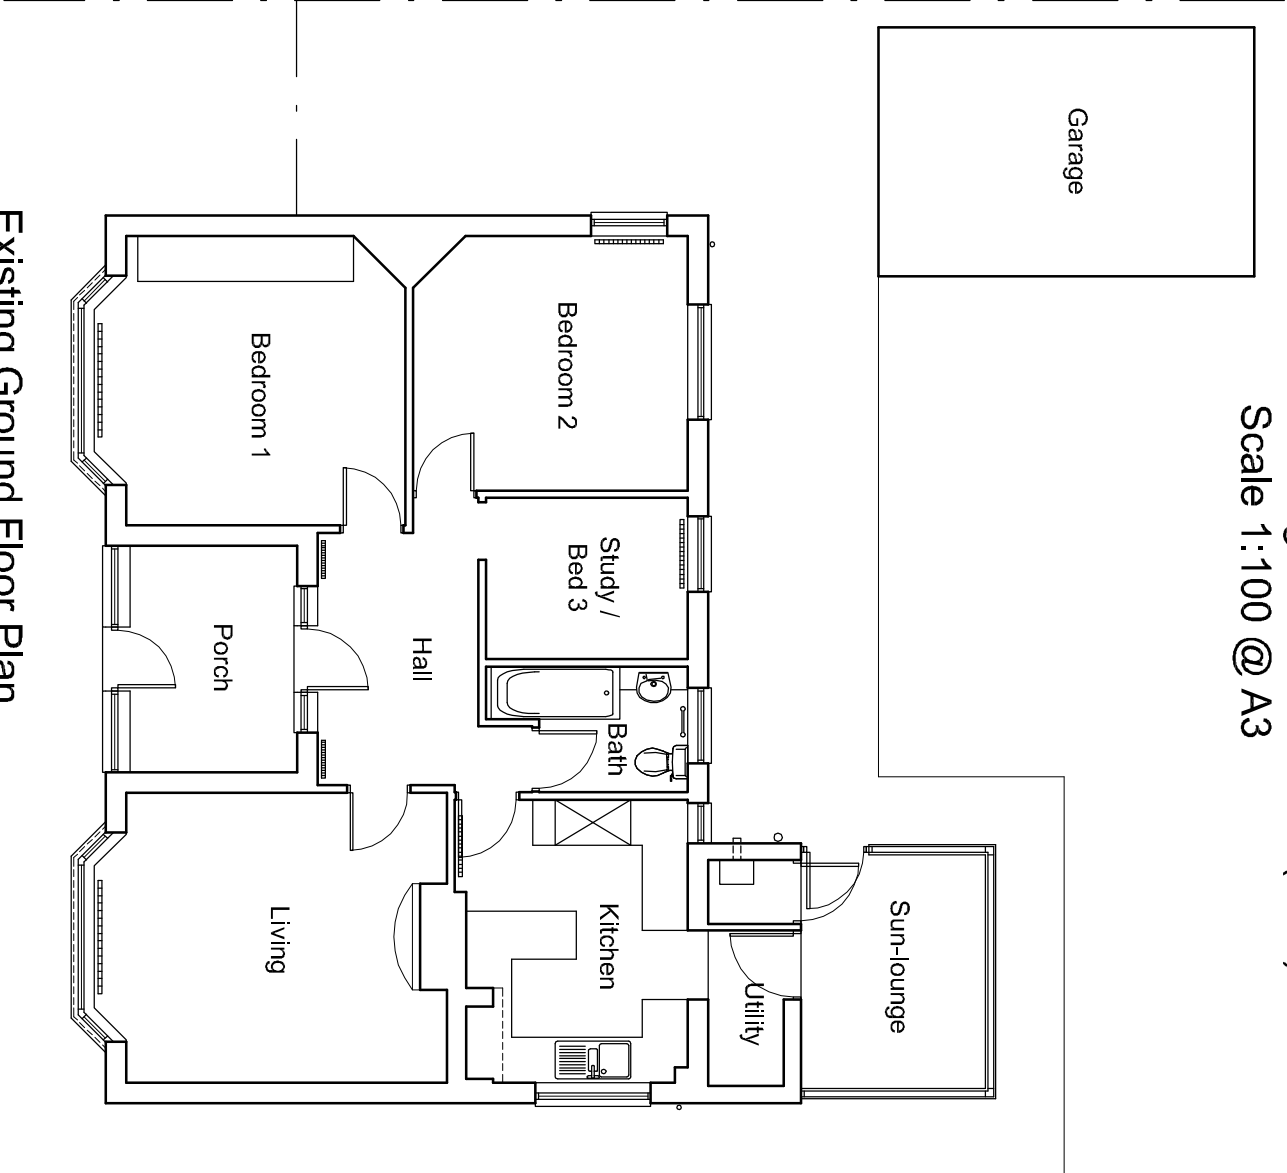

Existing Ground Floor Plan
Scale 1:100 @ A3

client	Mr & Mrs Brockhurst			project	Extension at 34 Cudlow Avenue Rustington, BN16 2HF			drawing	Existing Floor Plan & Elevations			date	Oct 13		drawn	pd	drawing no	0149 / 100		revision	-
												scale	1:100 @ A3				CAD file name:				

No dimensions to be scaled from drawing. The contractor should check all dimensions on site.

Peter Davey Ltd
construction consultants
49 Park Drive
Rustington
West Sussex BN16 3DY
Tel: 01903 773105
Mob: 07941 402217
Email: peterdavey67@btinternet.com

