

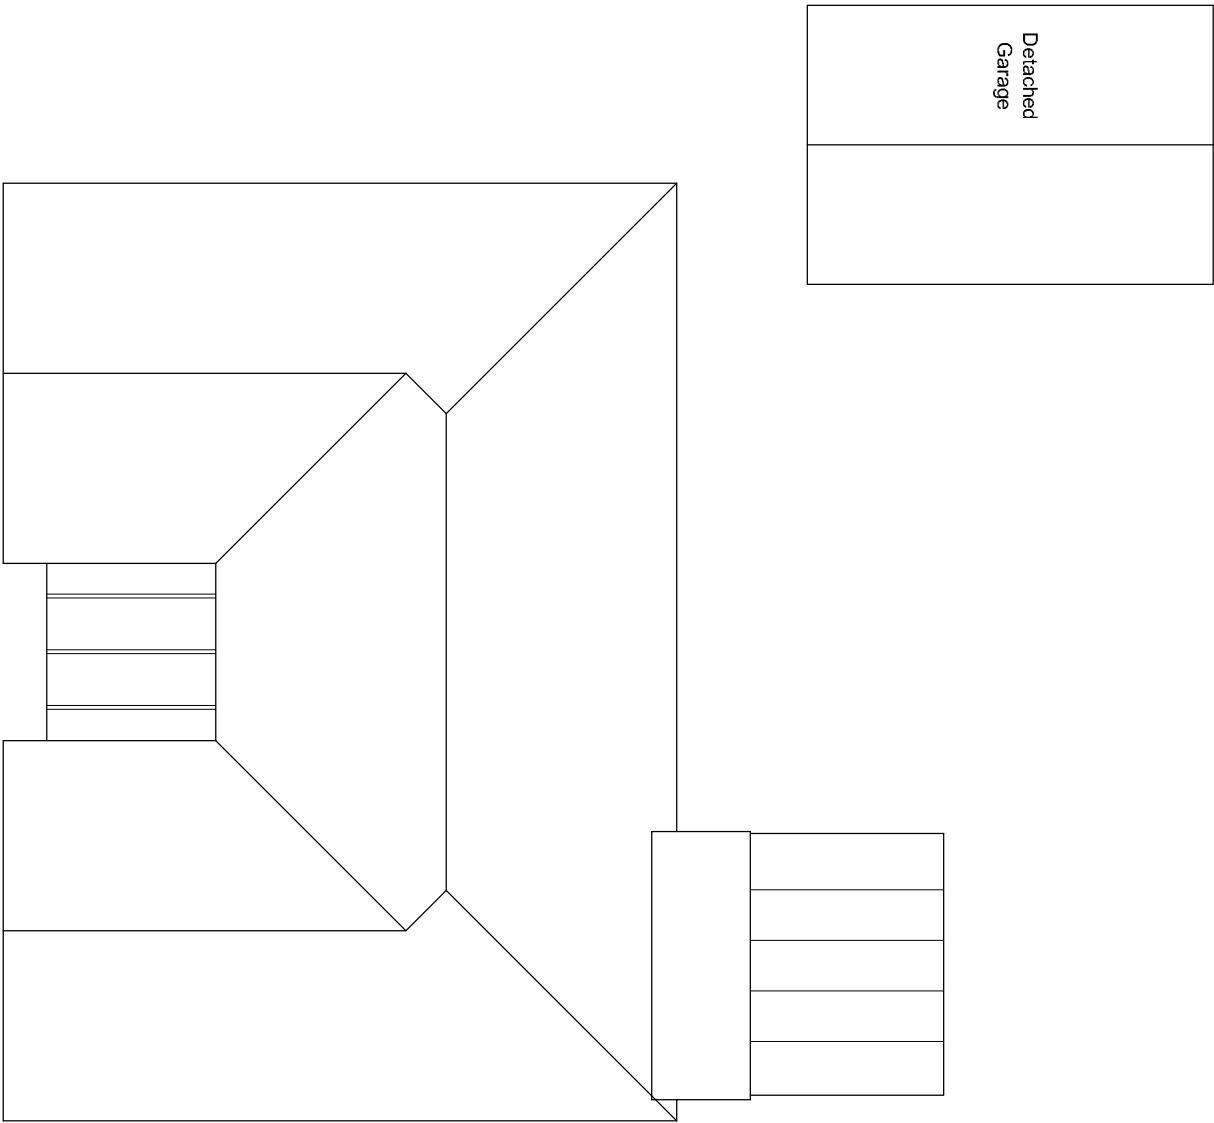


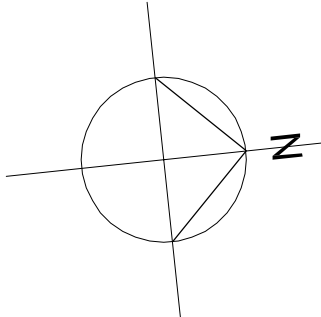

Existing Roof Plan
Scale 1:100 @ A3

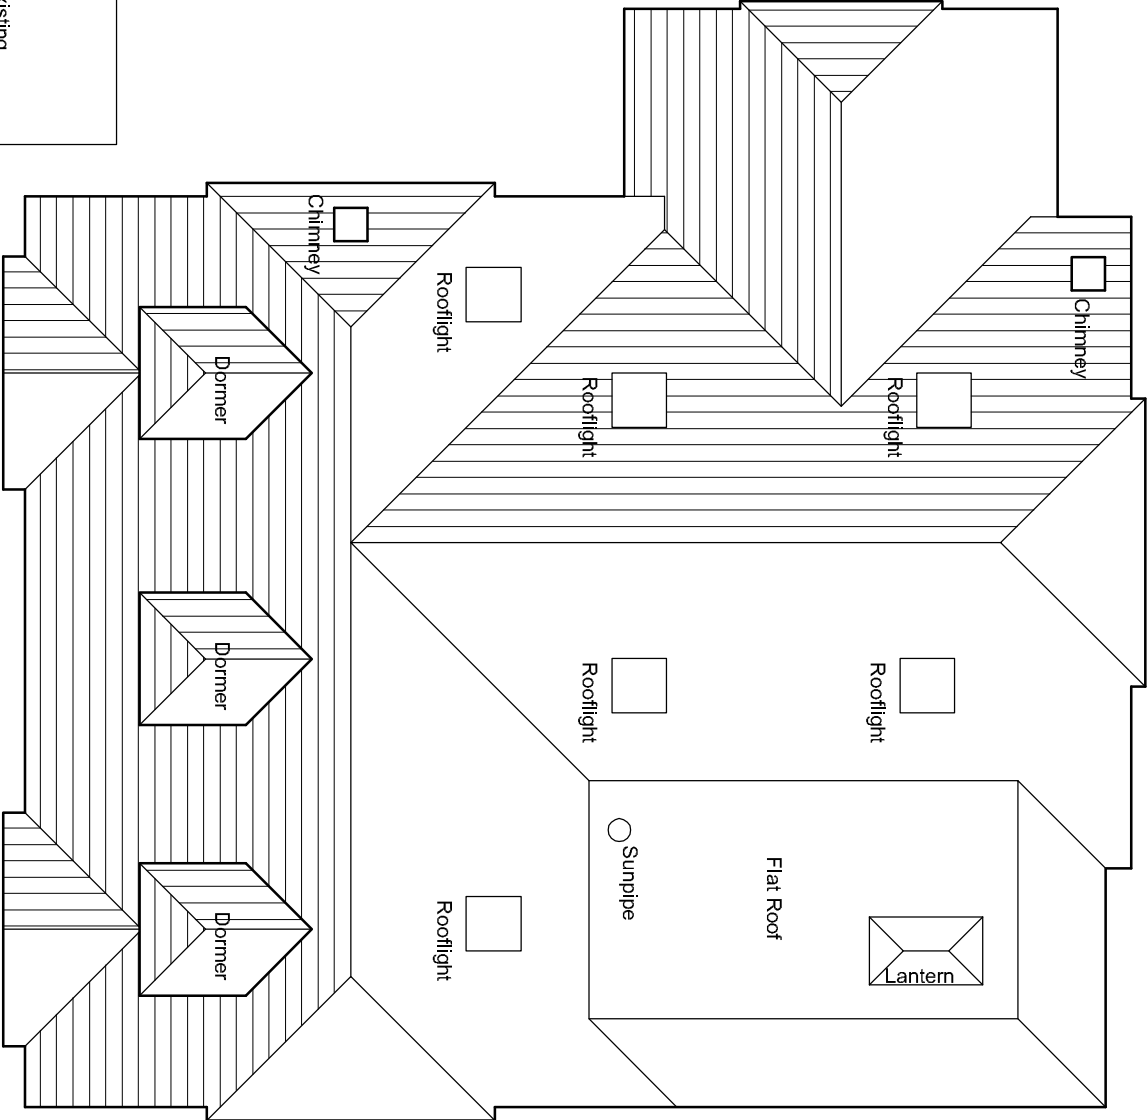

Proposed Roof Plan
Scale 1:100 @ A3
All roof pitches 42.5° unless noted otherwise.

<u>Material Schedule:</u>
<u>Walls:</u> White render to match existing.
<u>Roof:</u> Plain roof tile to match existing.
<u>Gable Ends:</u> Plain tile hanging / waney edge board.
<u>New Doors / Windows:</u> White uPVC to match existing.
<u>Garage Doors:</u> Timber effect.
<u>New Rooflights:</u> Velux style rooflights

client	project	drawing	date	drawn	drawing no	revision
Mr & Mrs Brockhurst	Extension at 34 Cudlow Avenue Rustington, BN16 2HF	Roof Plan	Feb 14	pd	0149 / 104	-
			scale			
			1:100 @ A3	CAD file name:		

No dimensions to be scaled from drawing.

The contractor should check all dimensions on site.

Peter Davey Ltd
construction consultants
49 Park Drive
Rustington
West Sussex BN16 3DY
Tel: 01903 773105
Mob: 07941 402217
Email: peterdavey67@btinternet.com