

NOTES:
Dimensions to be checked on site before commencing work, any discrepancies shall be reported to Curtis Leves Technical Ltd. immediately.
Do not scale from these drawings except for planning purposes. Use figured dimensions only.
Where applicable this drawing is to be read in conjunction with other consultants' drawings.
This drawing is the copyright of Curtis Leves Technical Ltd. and may not be copied, altered or reproduced in any way, or passed to a third party, without written authority.

Physical Scale 1:100
0 1m 2m 5m



Red shaded area indicates extent of existing partially collapsed stairwell section.



South Elevation

Datum Line 2.00m

Red shaded area indicates extent of existing partially collapsed stairwell section.



North Elevation

Datum Line 2.00m


Red shaded area indicates extent of existing partially collapsed stairwell section.



West Elevation


Datum Line 2.00m

Red shaded area indicates extent of existing partially collapsed stairwell section.

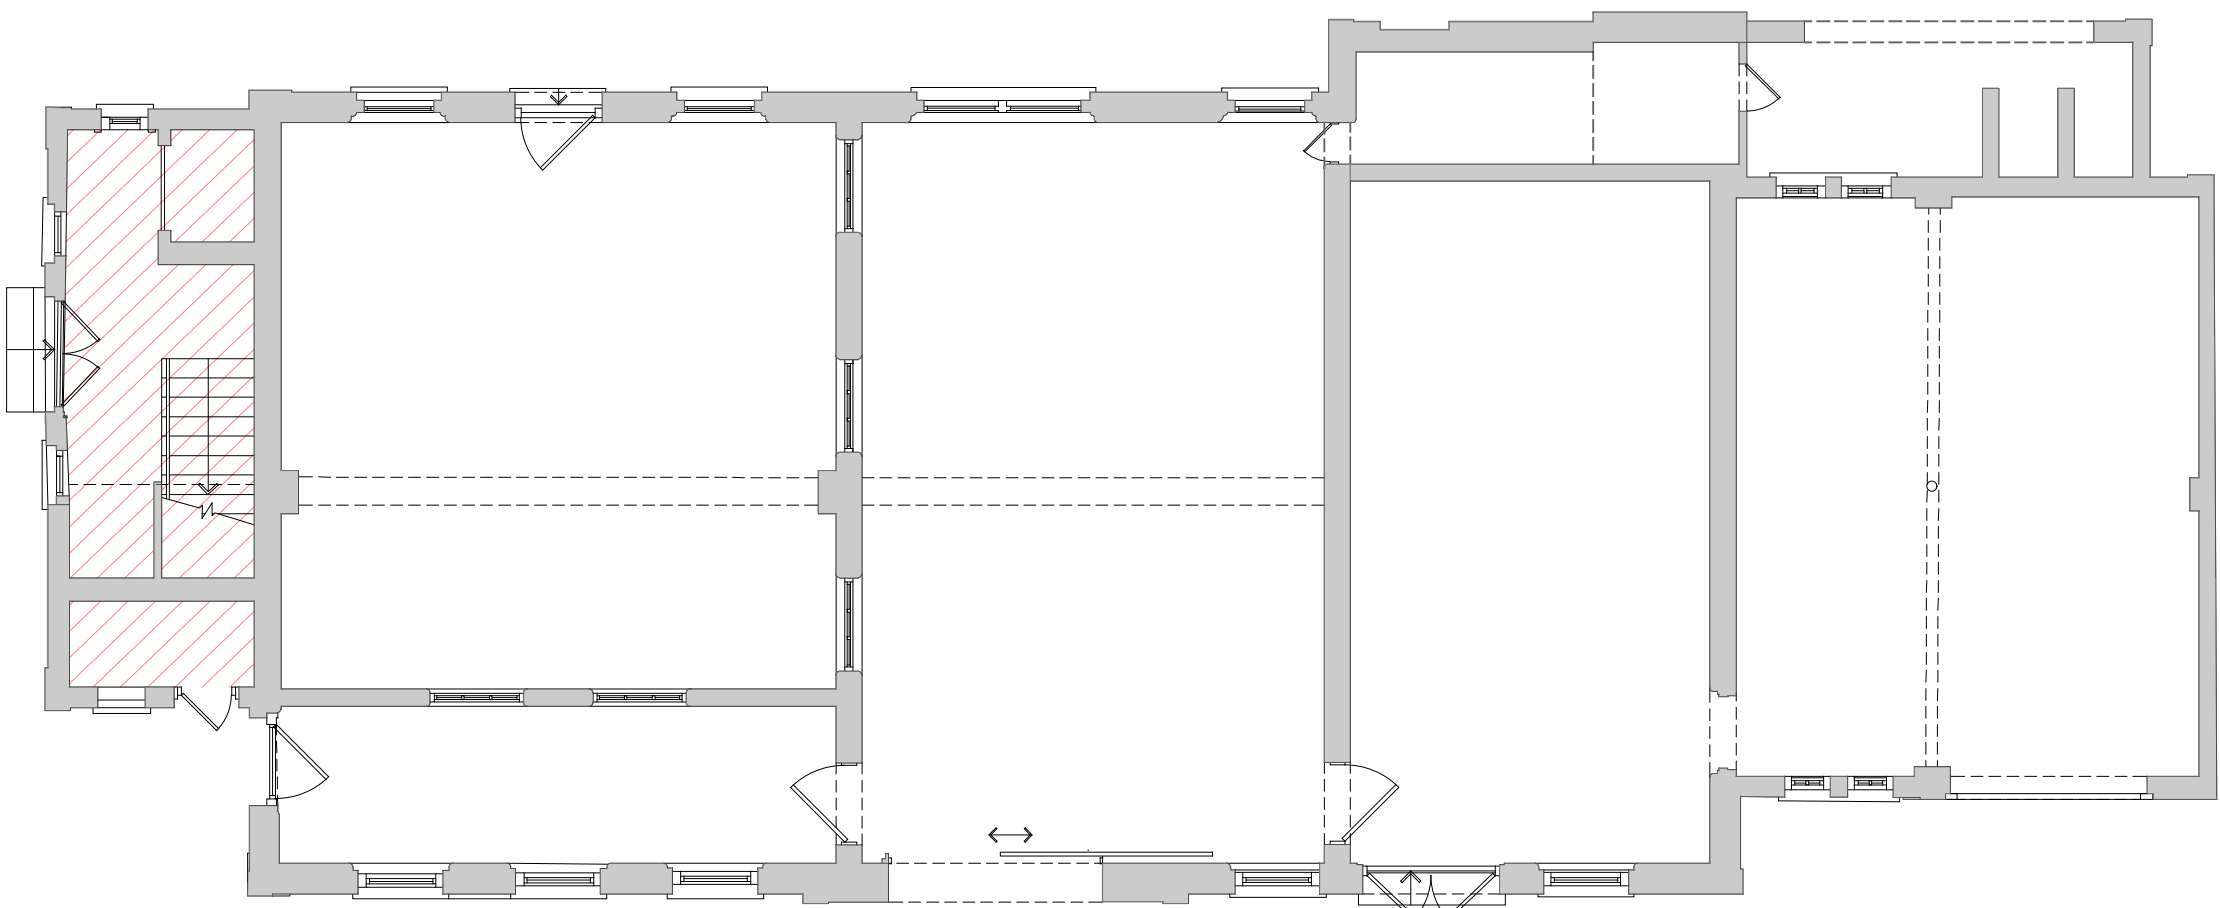

Ground Floor

Red shaded area indicates extent of existing partially collapsed stairwell section.

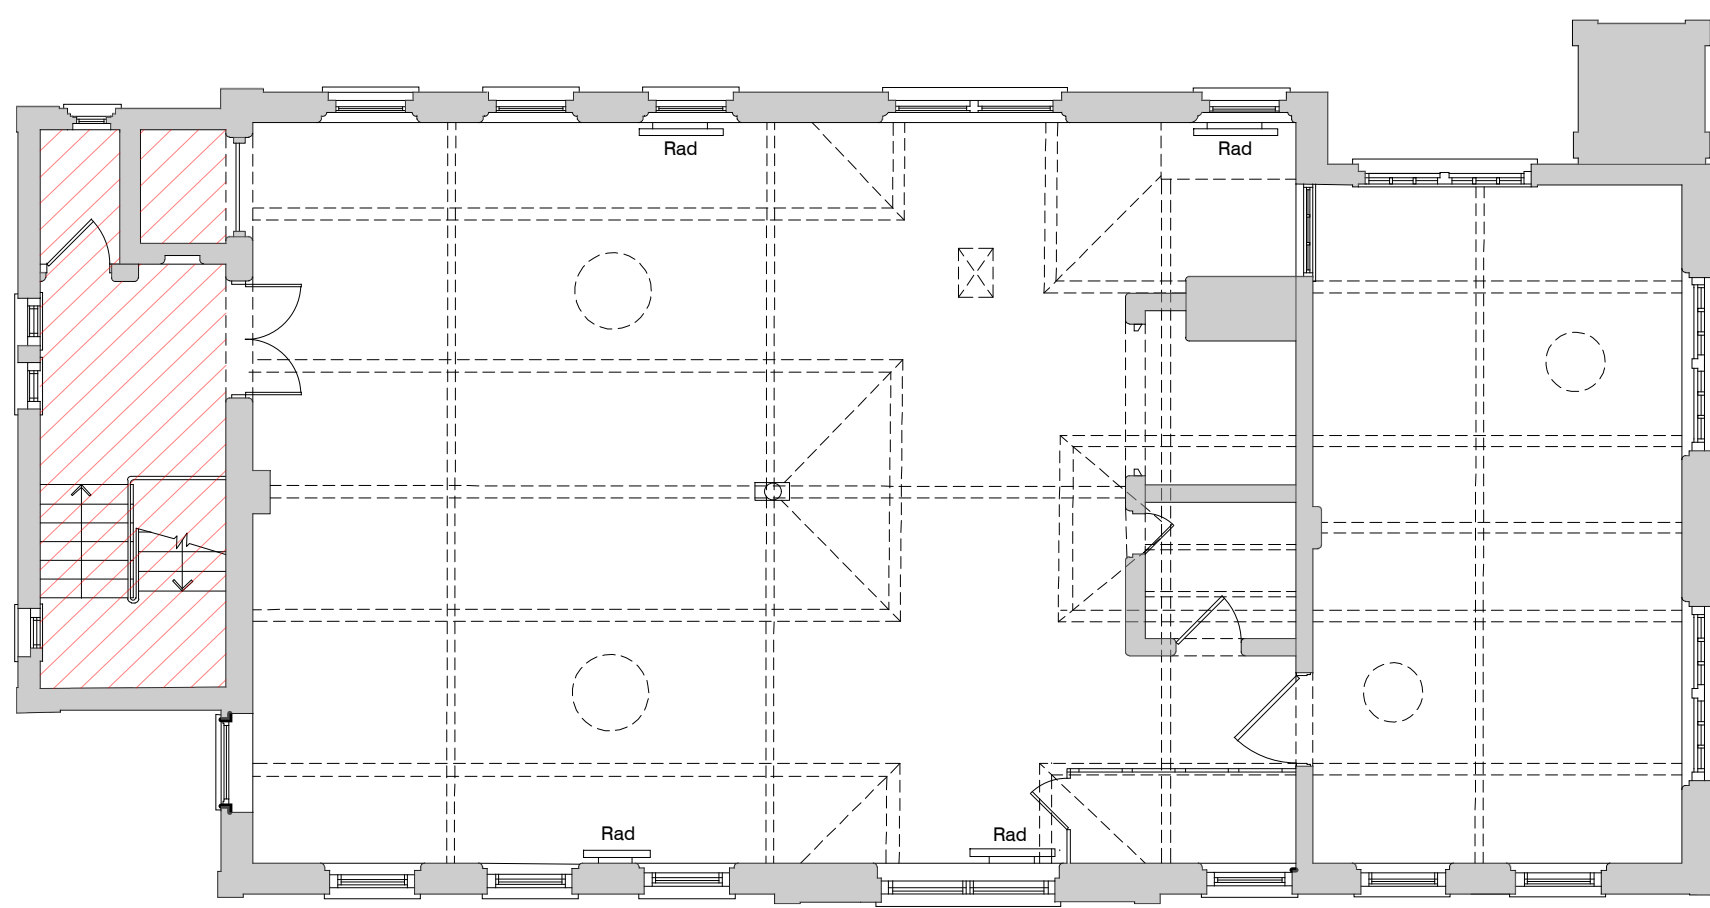

First Floor

rev	description	date
status	PLANNING	



CURTIS LEVES TECHNICAL LTD
01243 378070 | mail@cltechnical.co.uk

client
Macar
project
Rustington Convalescent Home
Sea Road
BN16 2LZ

title
Laundry Building
Existing Plans and Elevations

date	scale @ A1	drawn	chkd
Jan 2026	1:100	JP	MRL
project no.	drawing no.	rev	
2501	LB500	-	