



NOTES:
Dimensions to be checked on site before commencing work, any discrepancies shall be reported to Curtis Leeves Technical Ltd. immediately.
Do not scale from these drawings except for planning purposes. Use figured dimensions only.
Where applicable this drawing is to be read in conjunction with other consultants' drawings.
This drawing is the copyright of Curtis Leeves Technical Ltd. and may not be copied, altered or reproduced in any way, or passed to a third party, without written authority.

 

South Elevation

Datum Line 2.00m

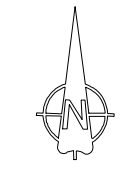


North Elevation

Datum Line 2.00m




West Elevation

Datum Line 2.00m

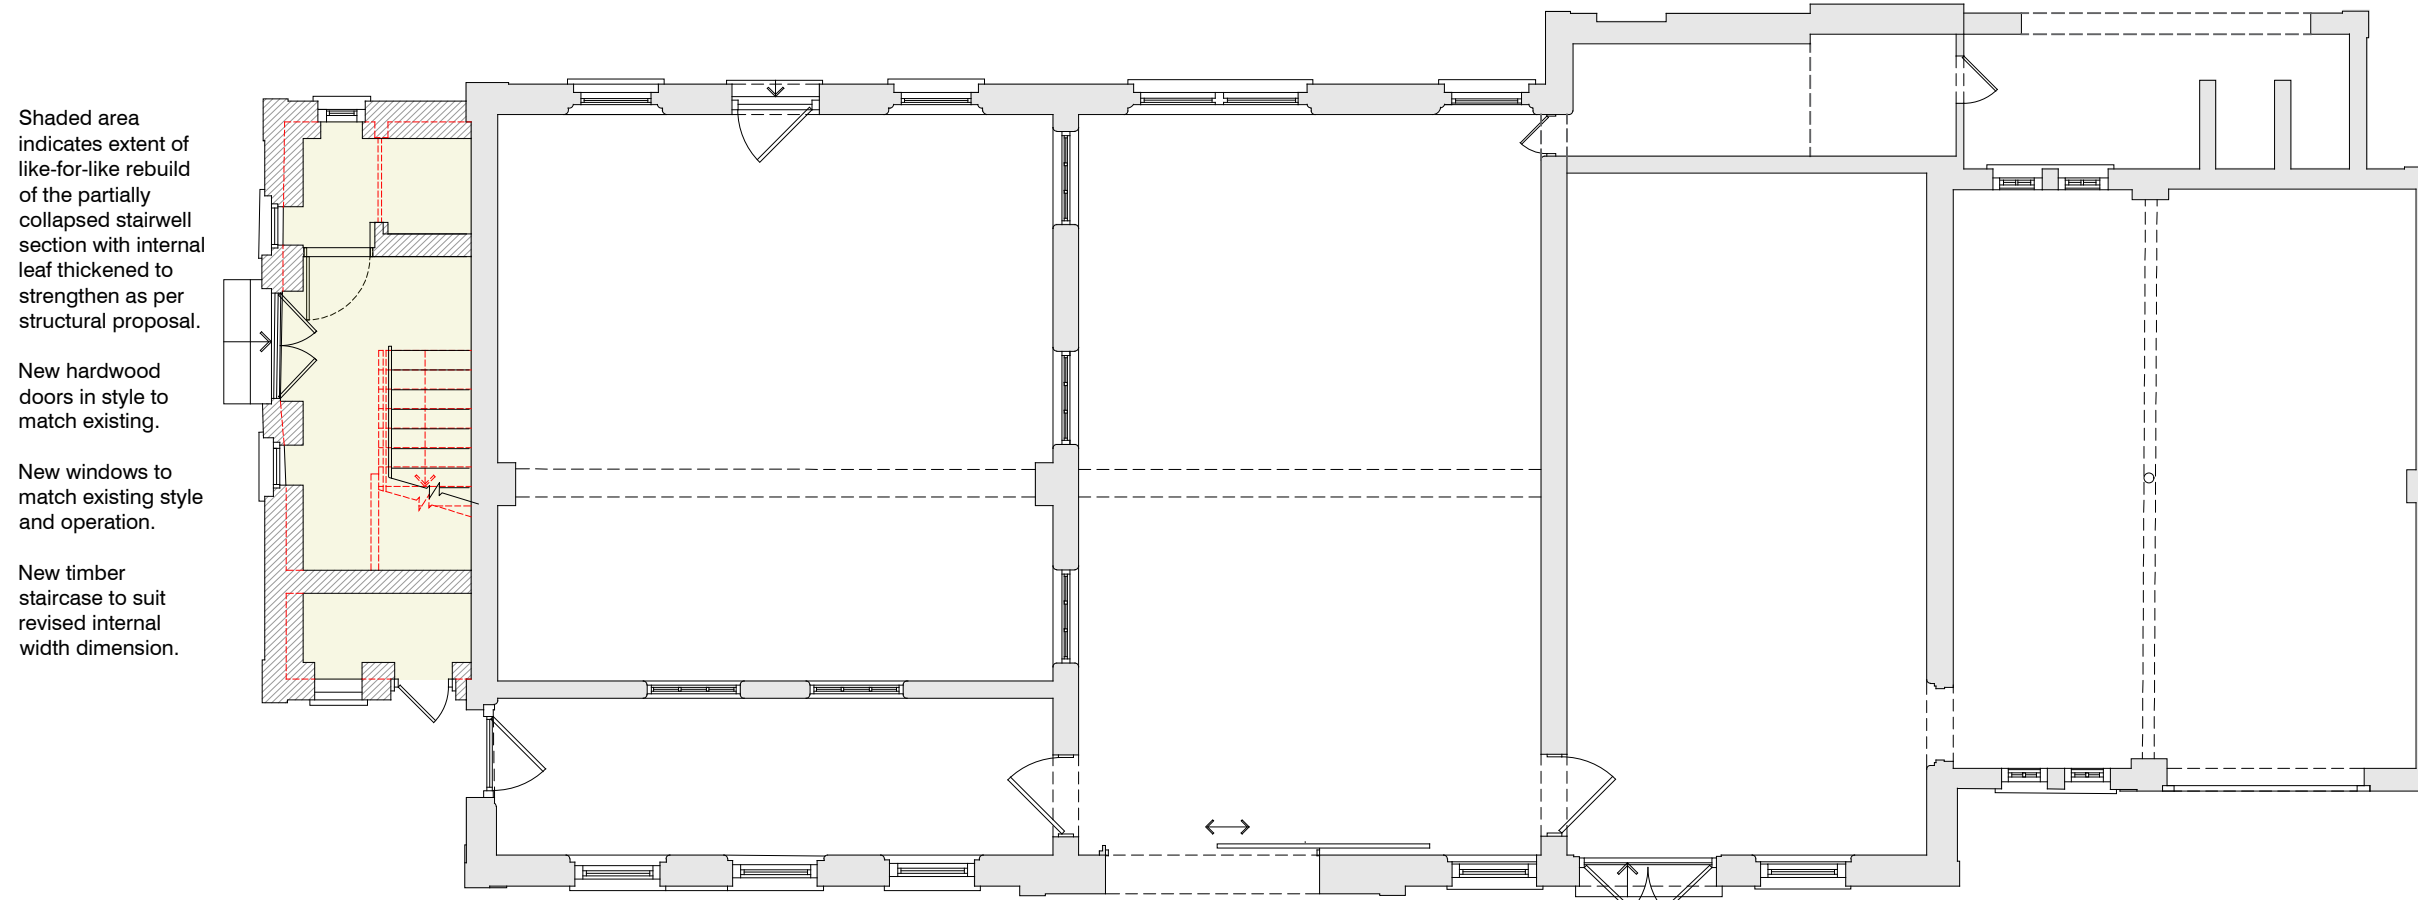

Ground Floor

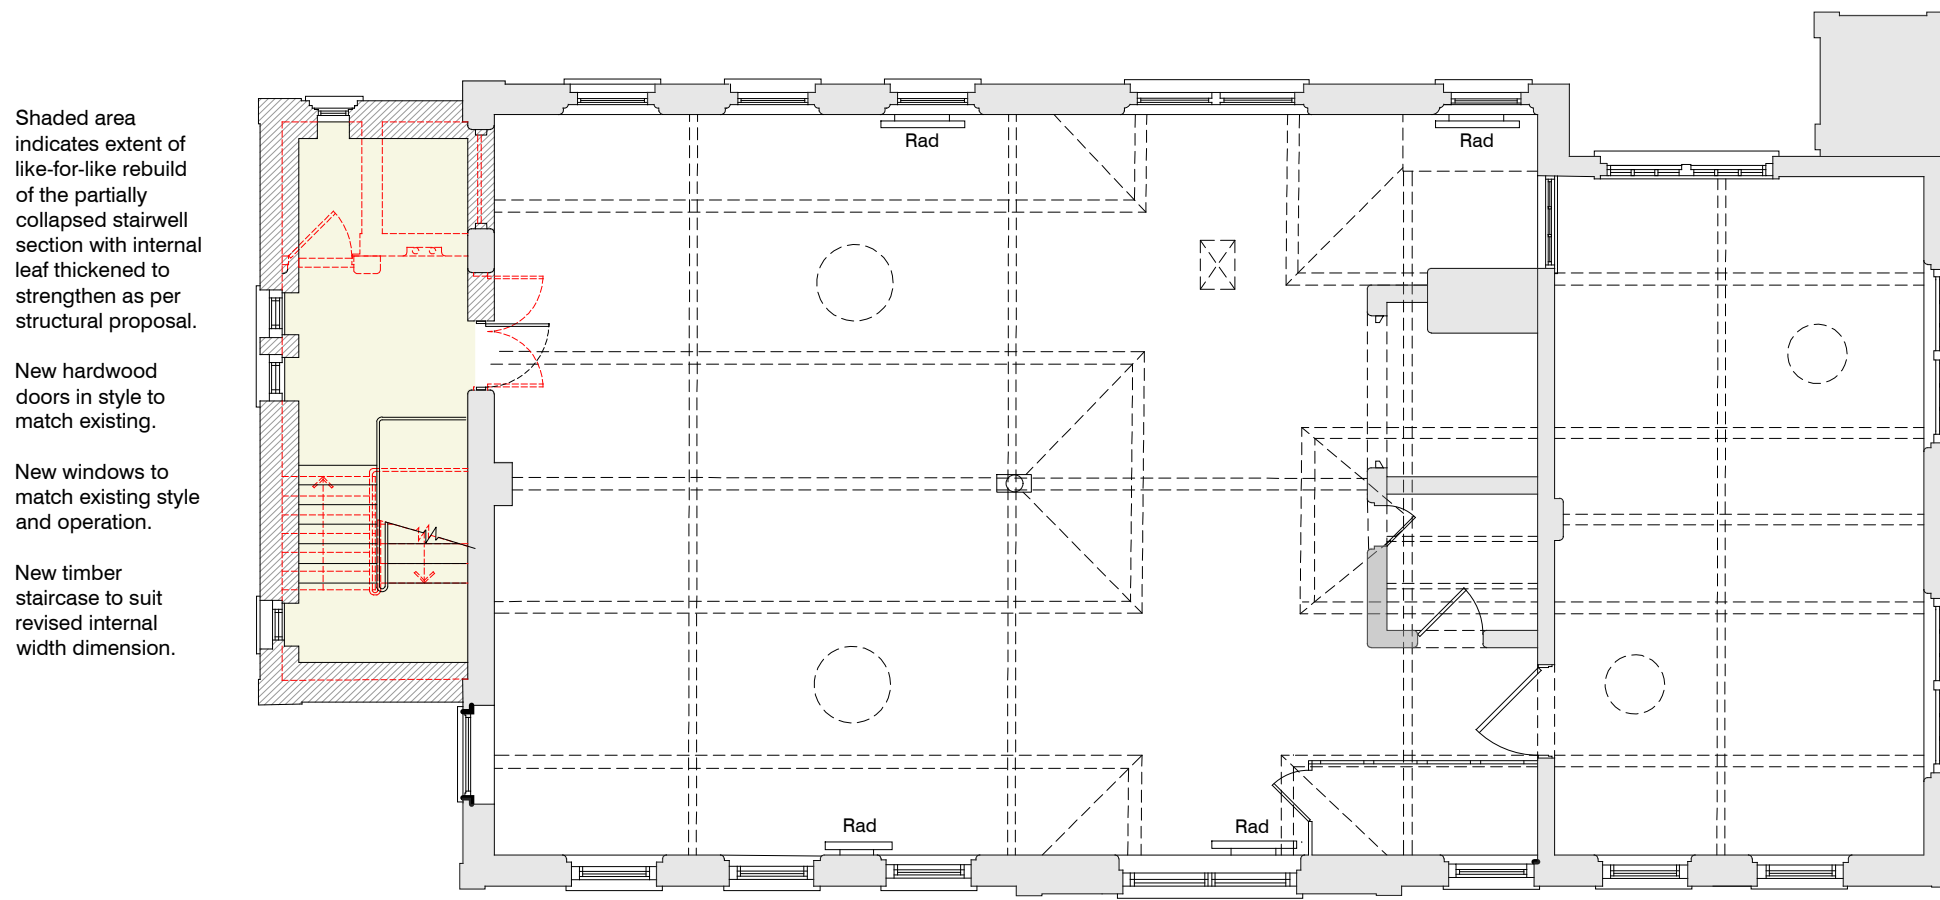

First Floor

rev	description	date
status	PLANNING	



CURTIS LEEVES TECHNICAL LTD
01243 378070 | mail@ctechnical.co.uk

client
Macar
project
Rustington Convalescent Home
Sea Road
BN16 2LZ

title
Laundry Building
Proposed Plans and Elevations

date	scale @ A1	drawn	chkd
Jan 2026	1:100	JP	MRL
project no.	drawing no.	rev	
2501	LB501	-	