
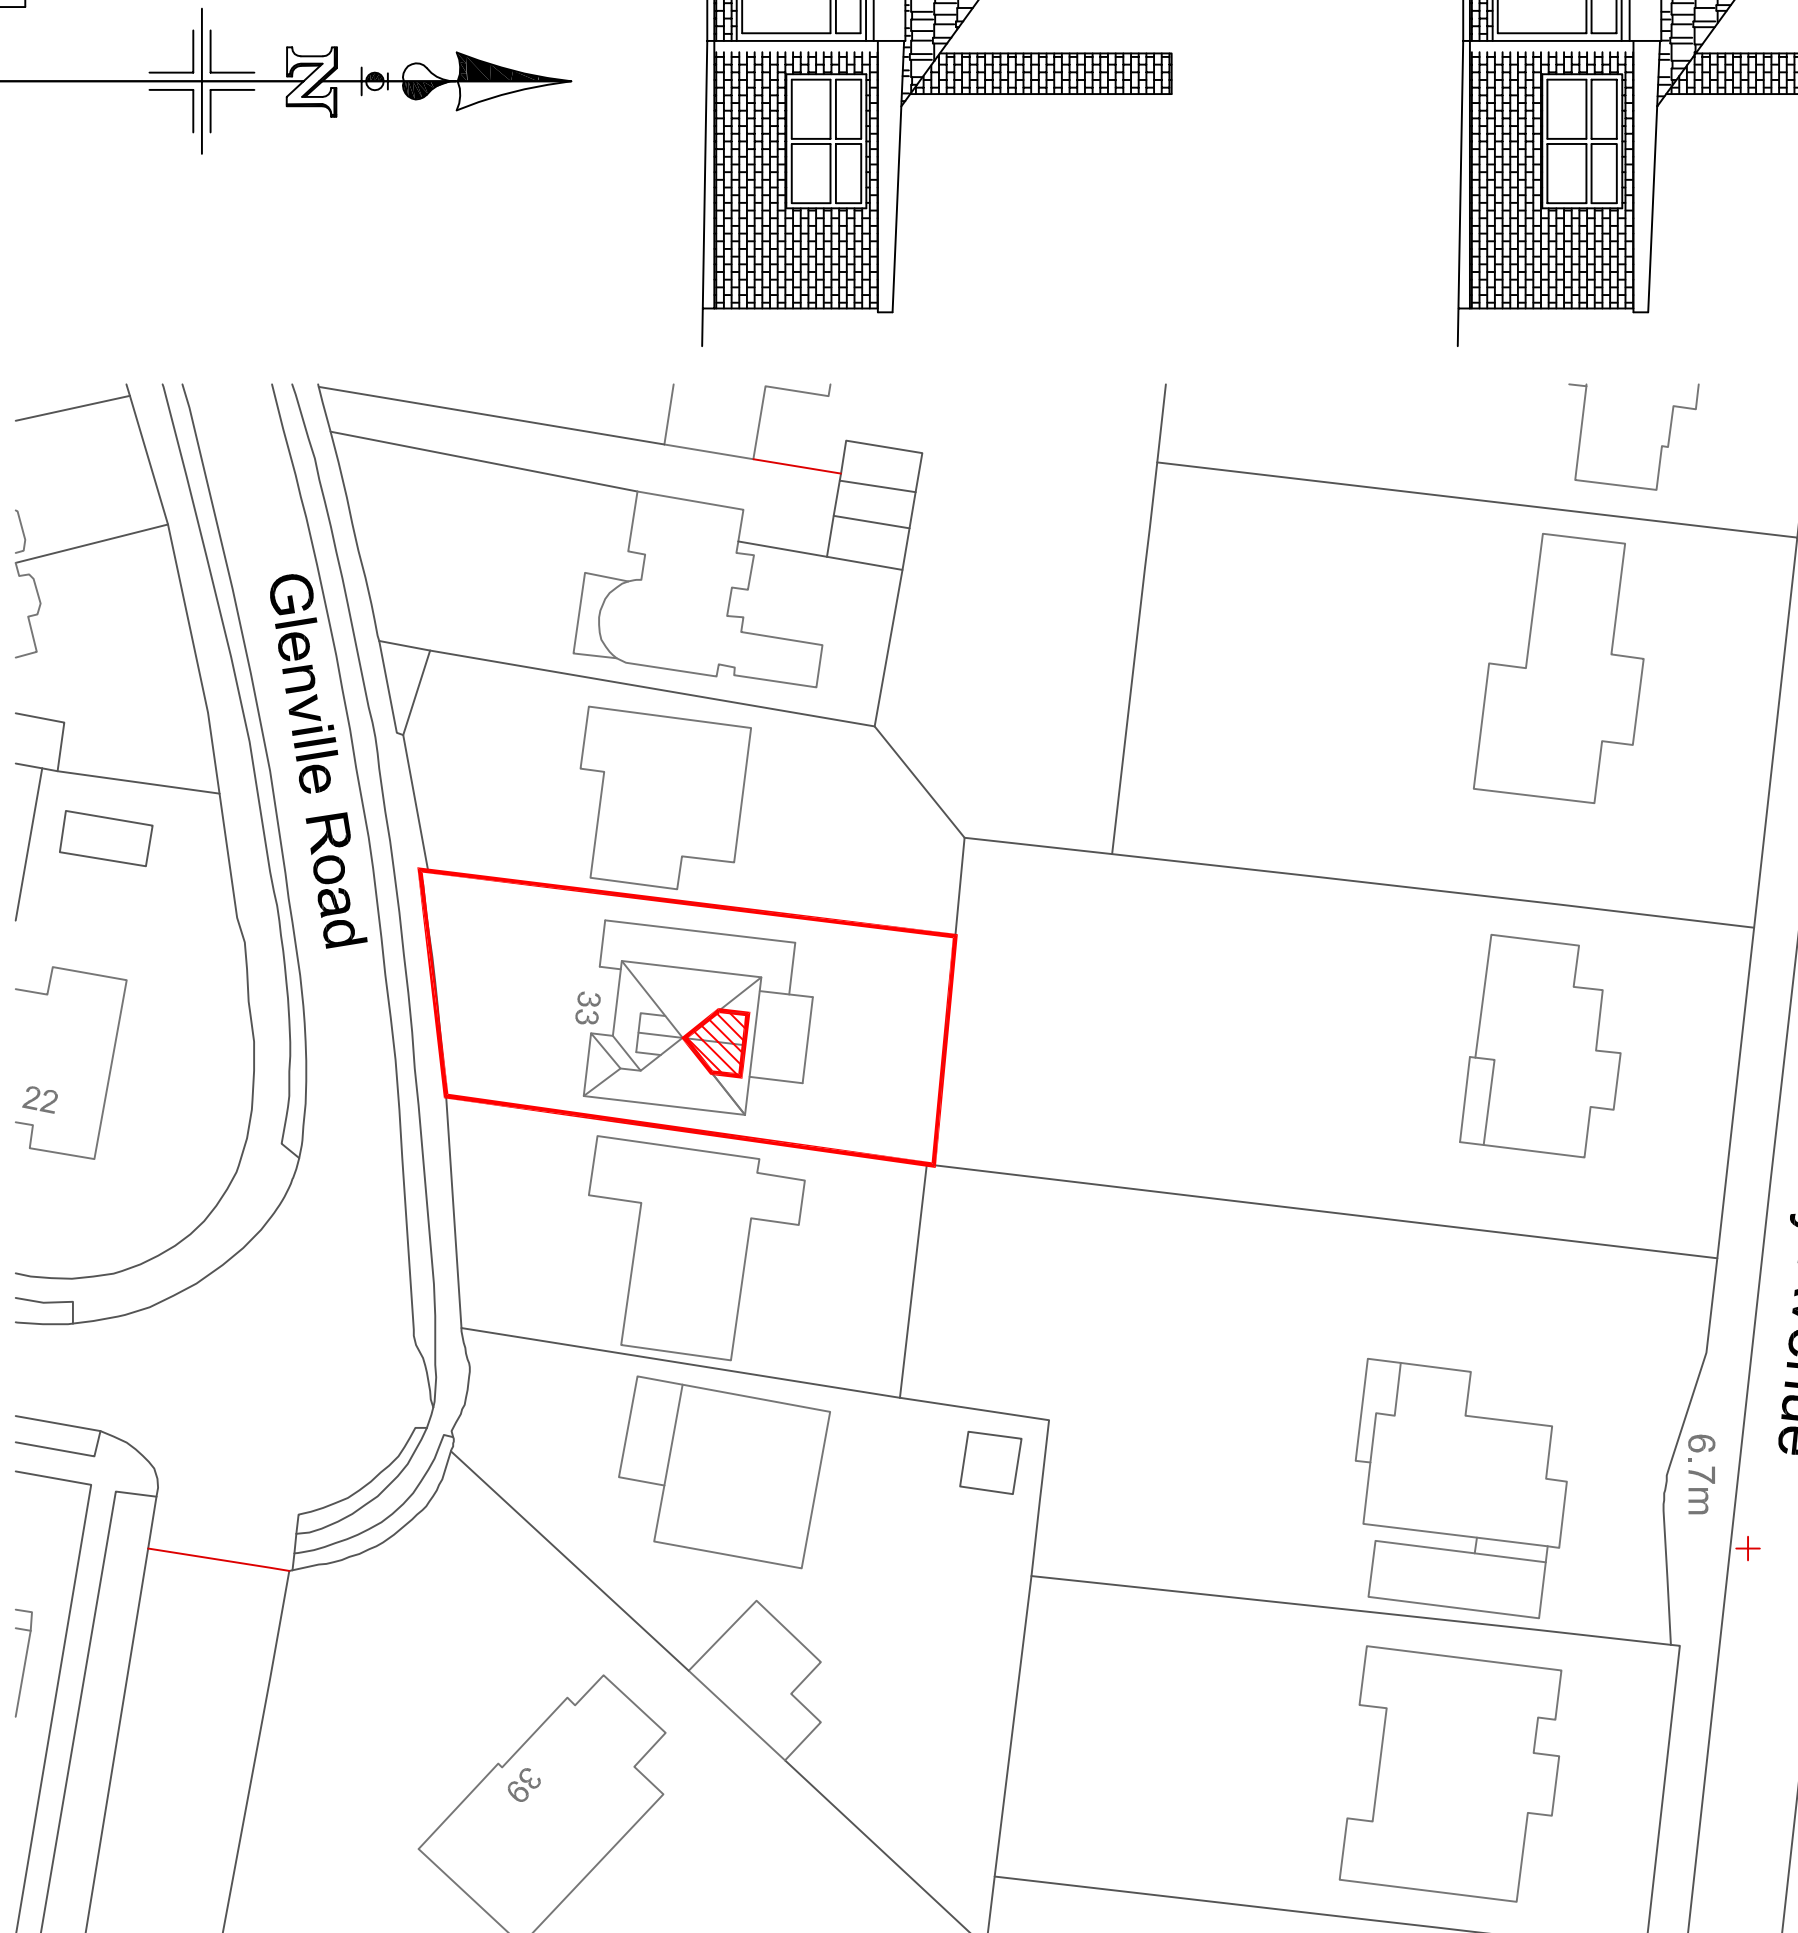
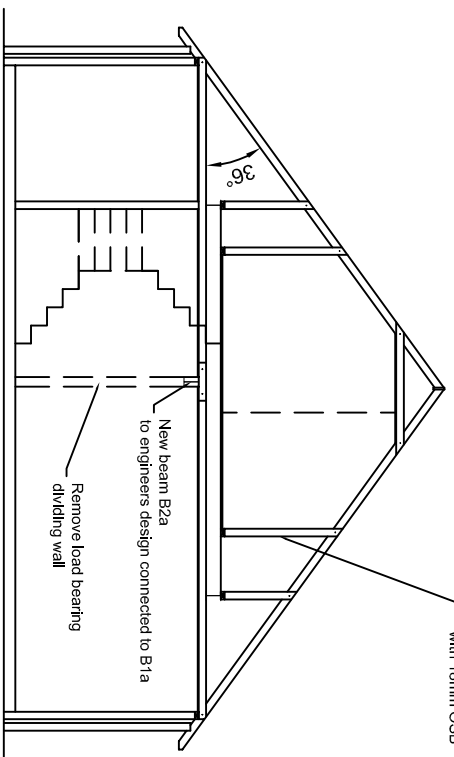
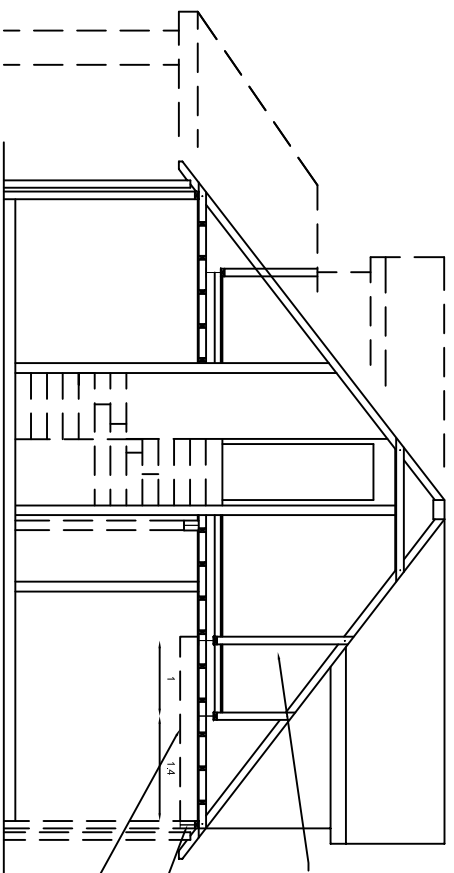
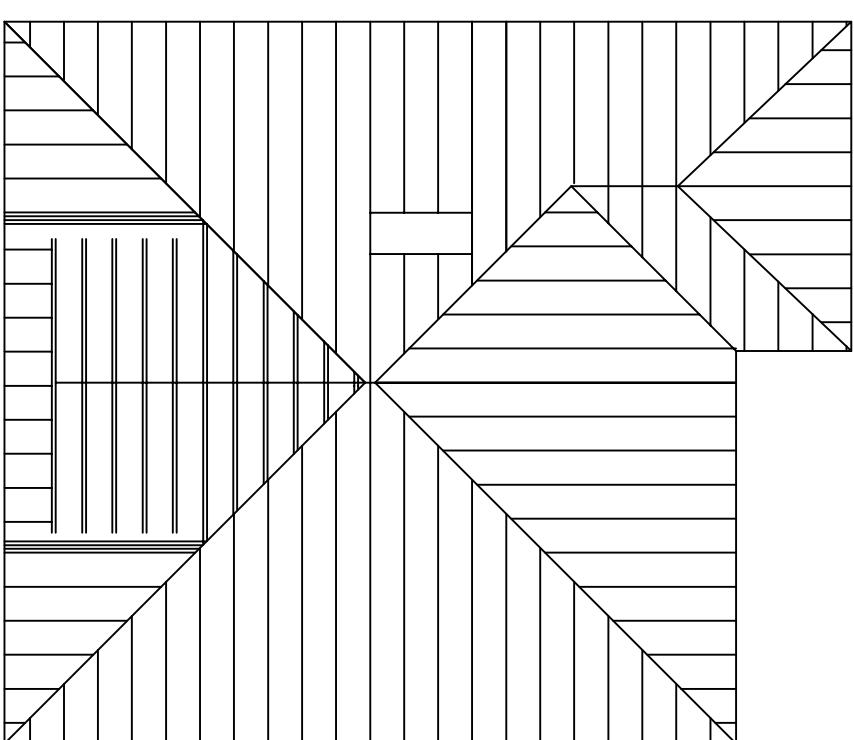
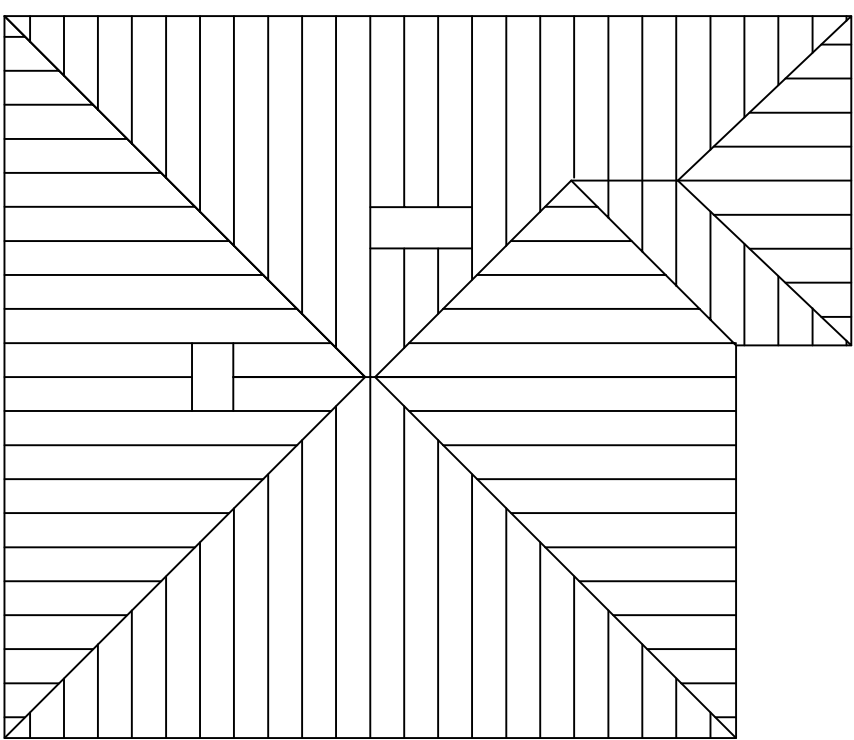
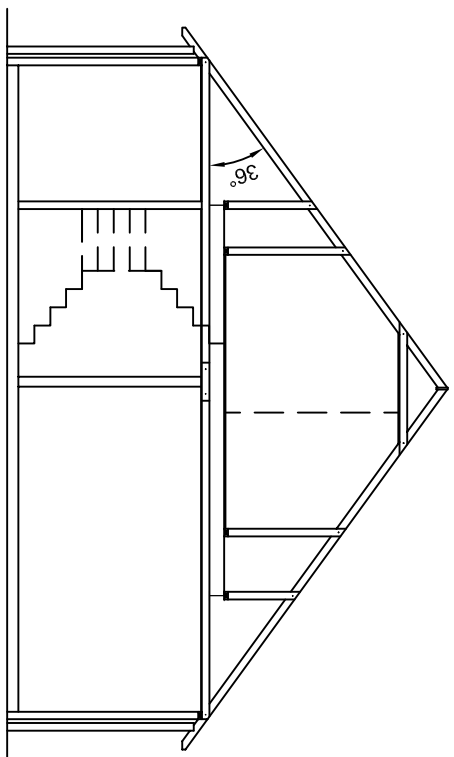
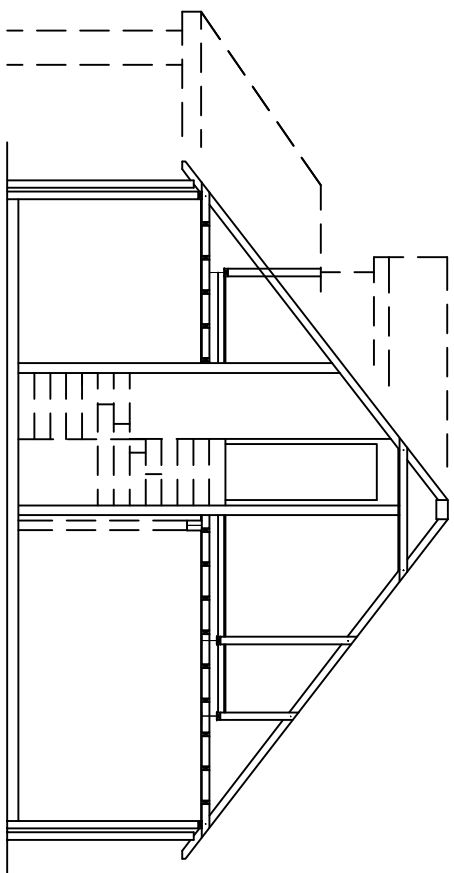
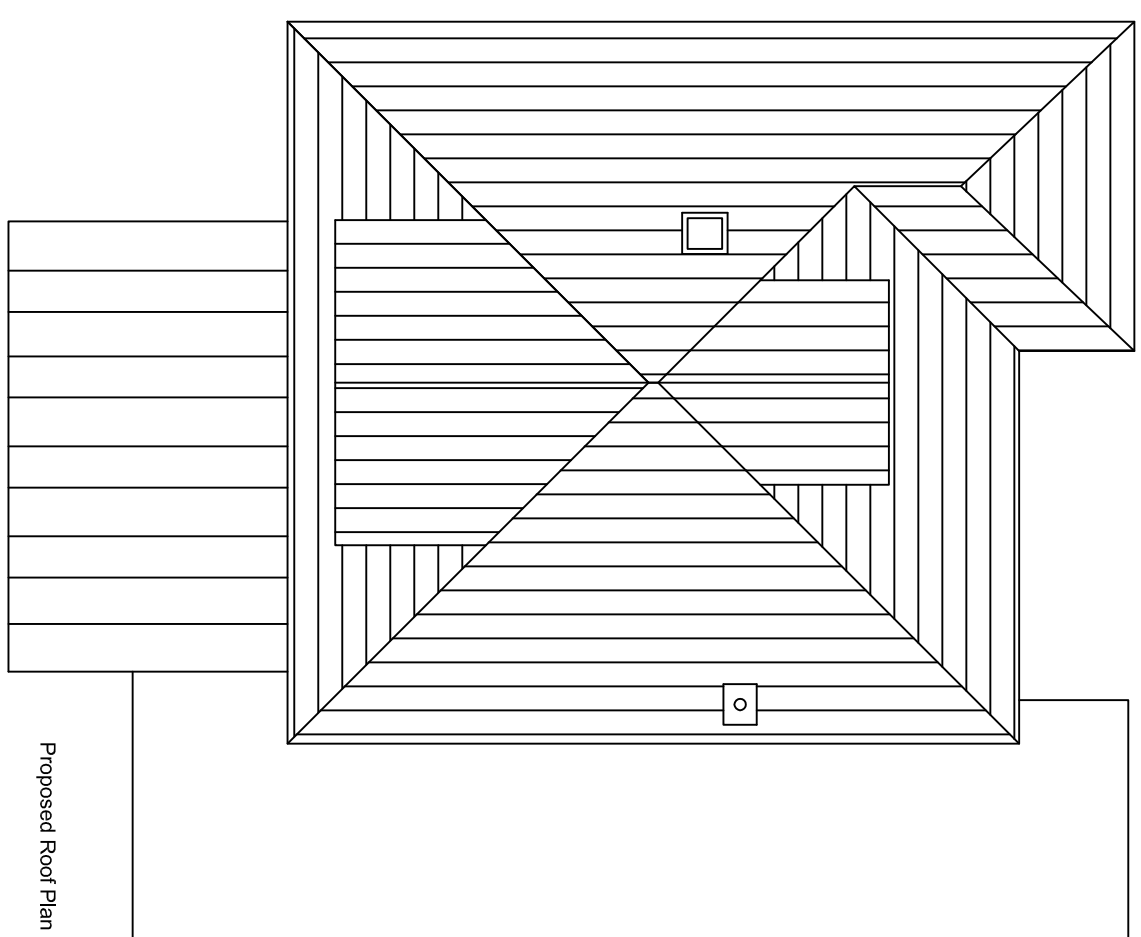
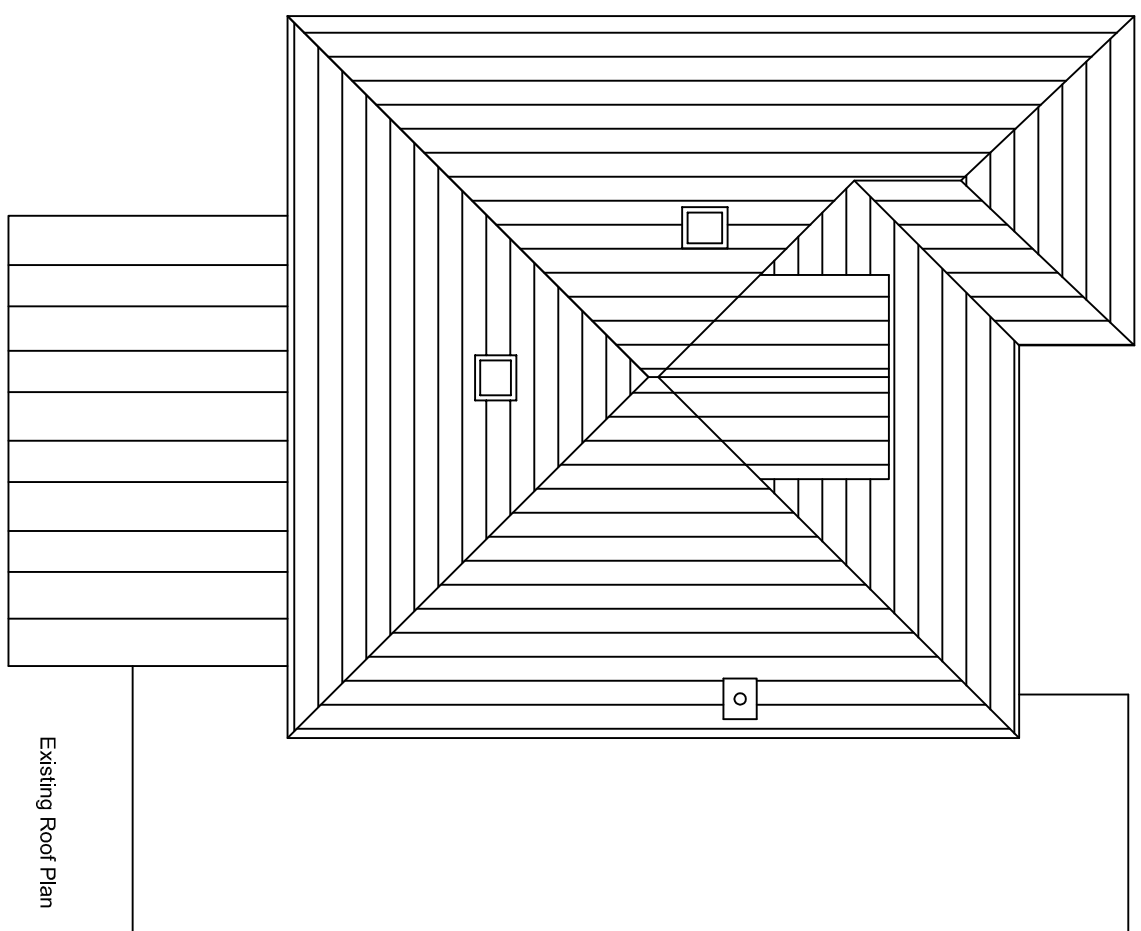
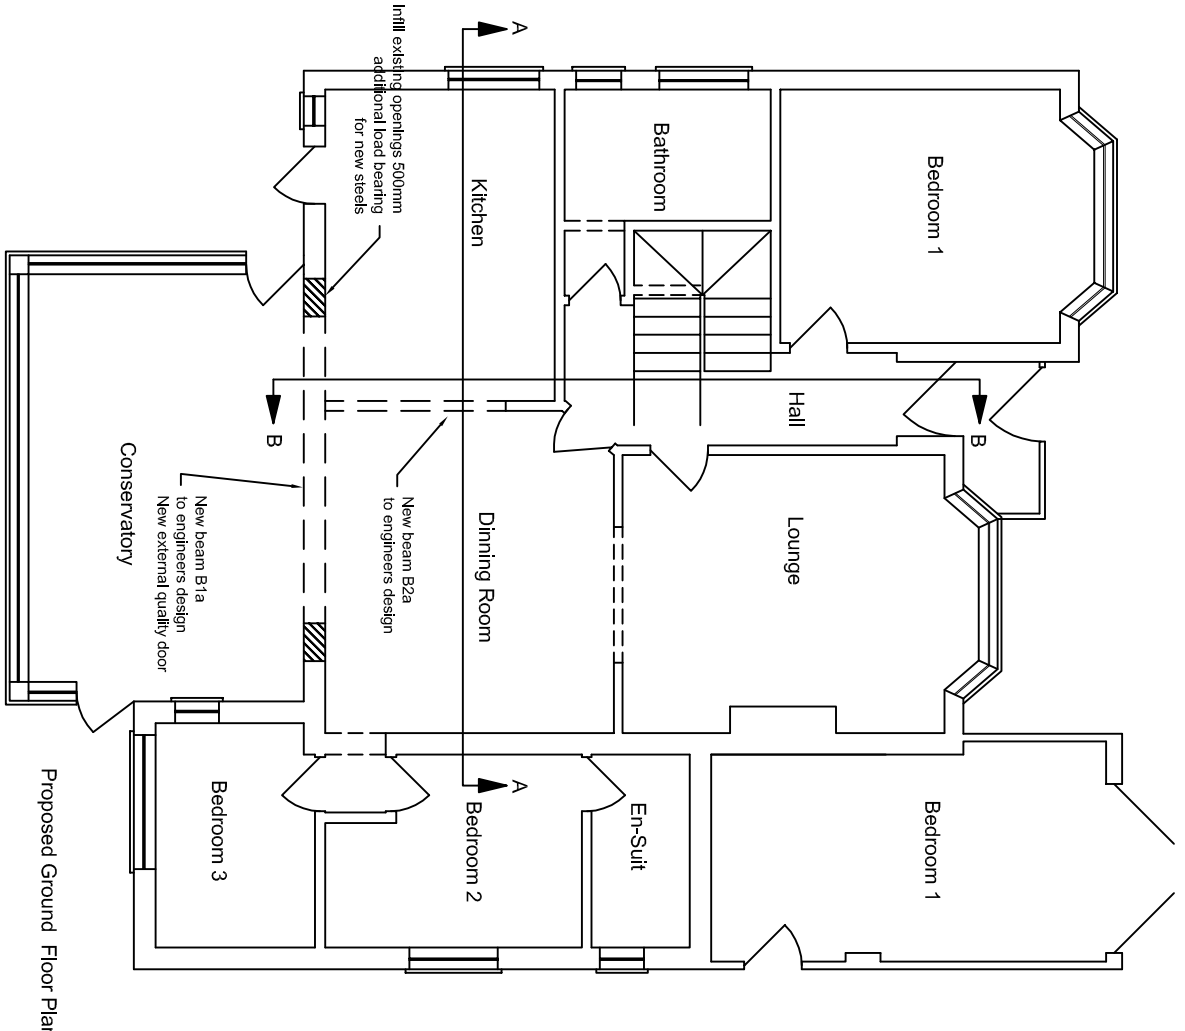
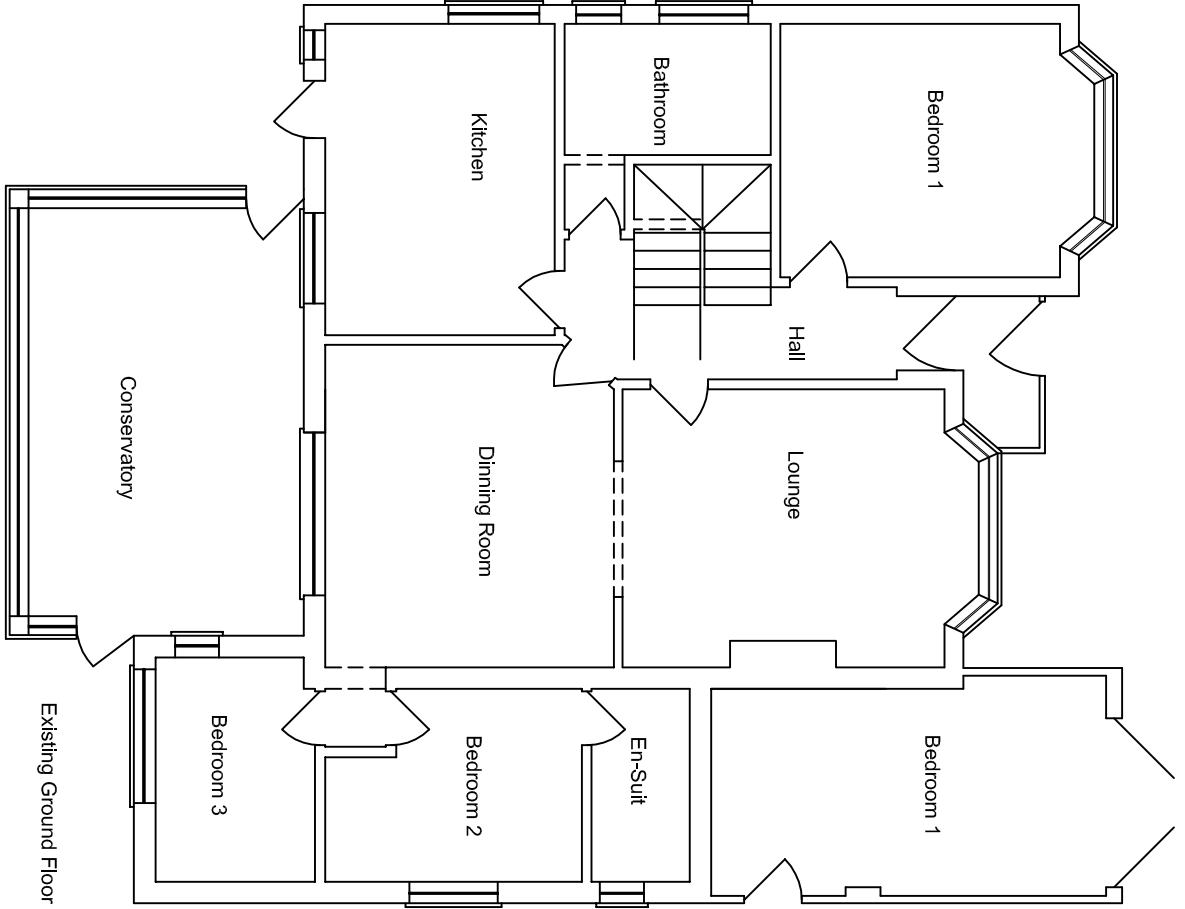
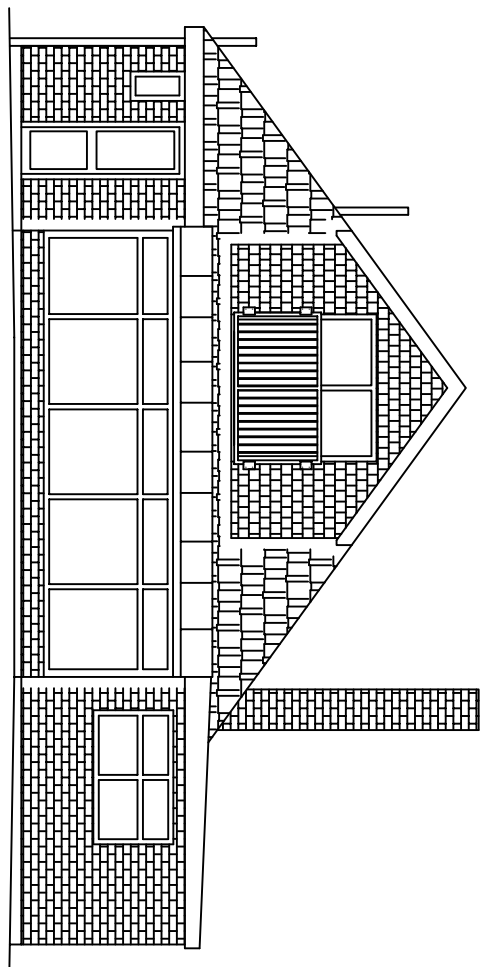
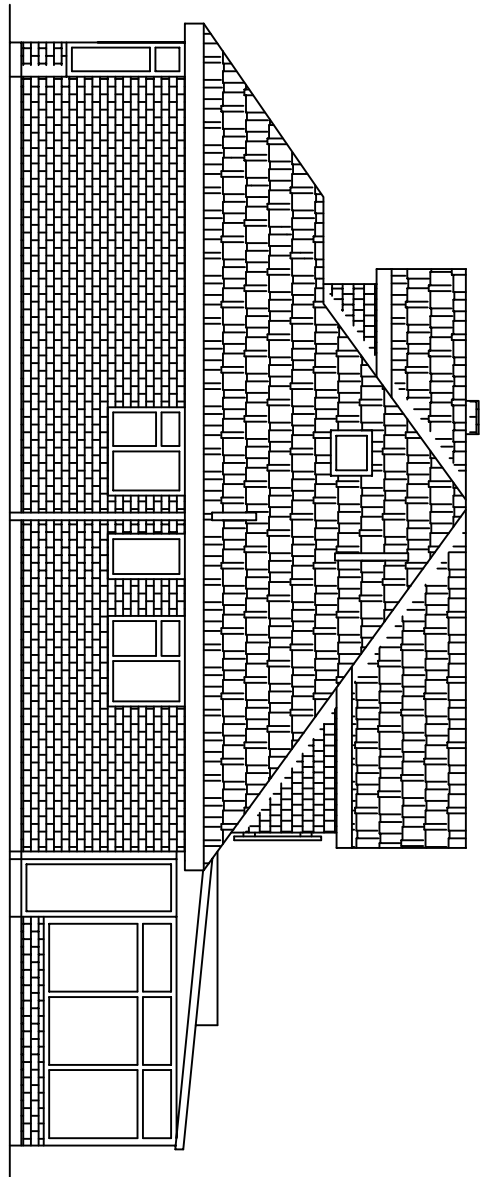
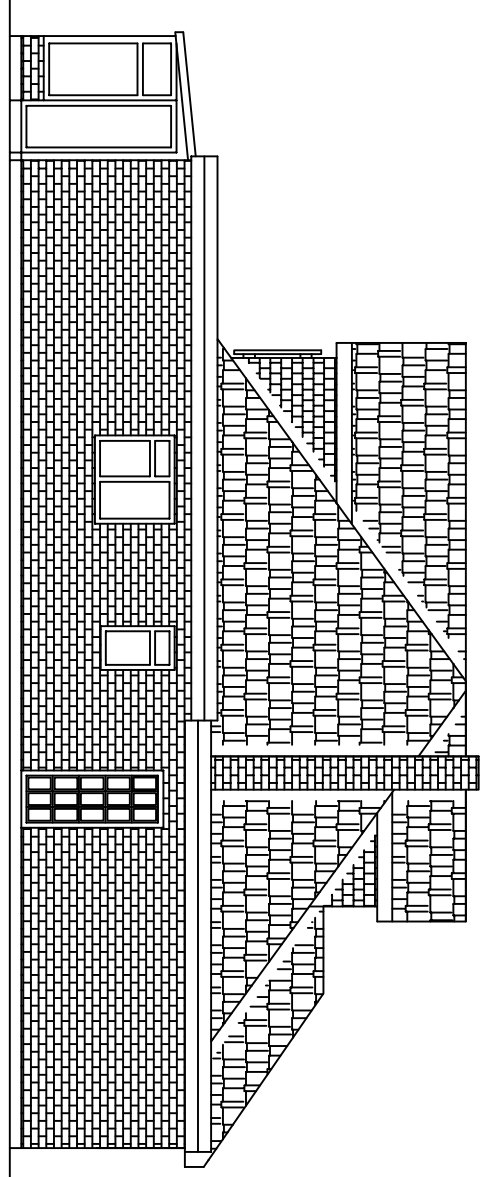
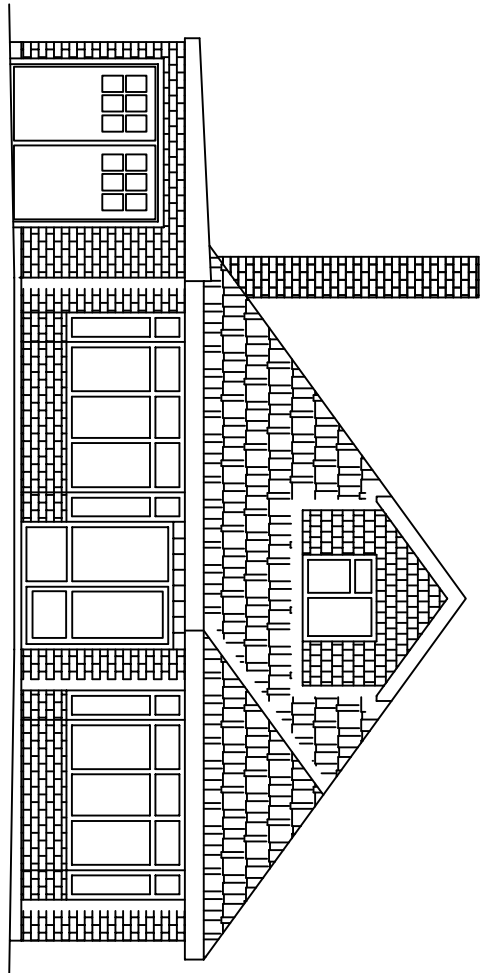
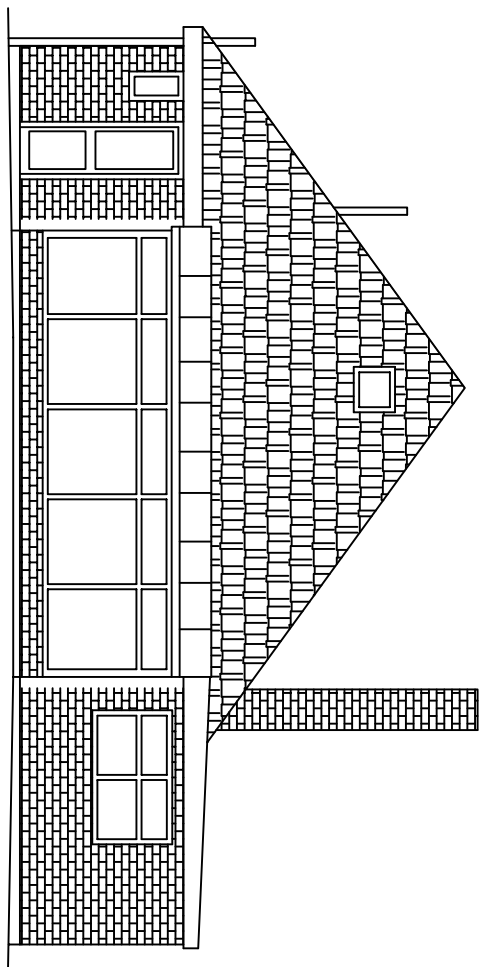
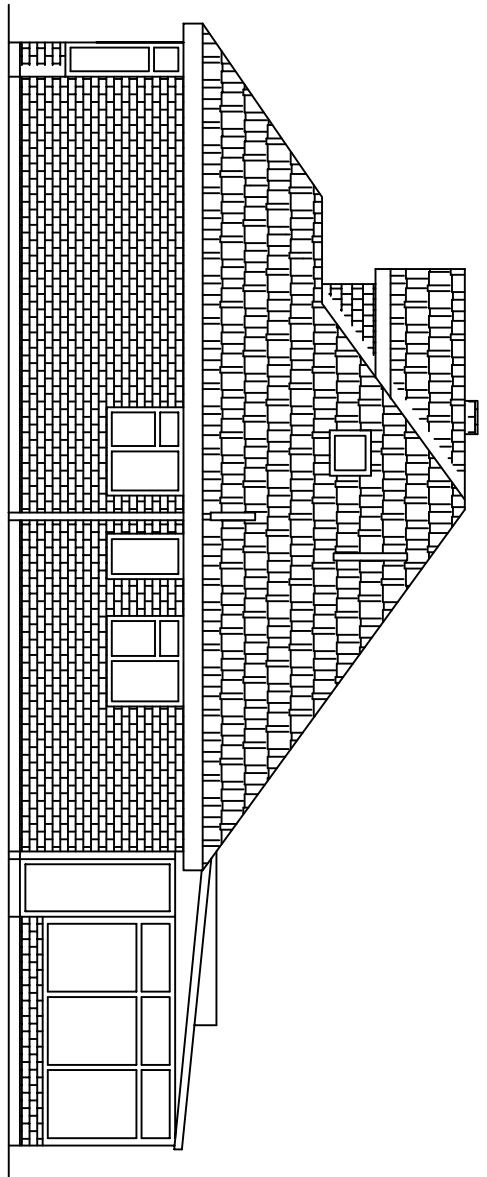
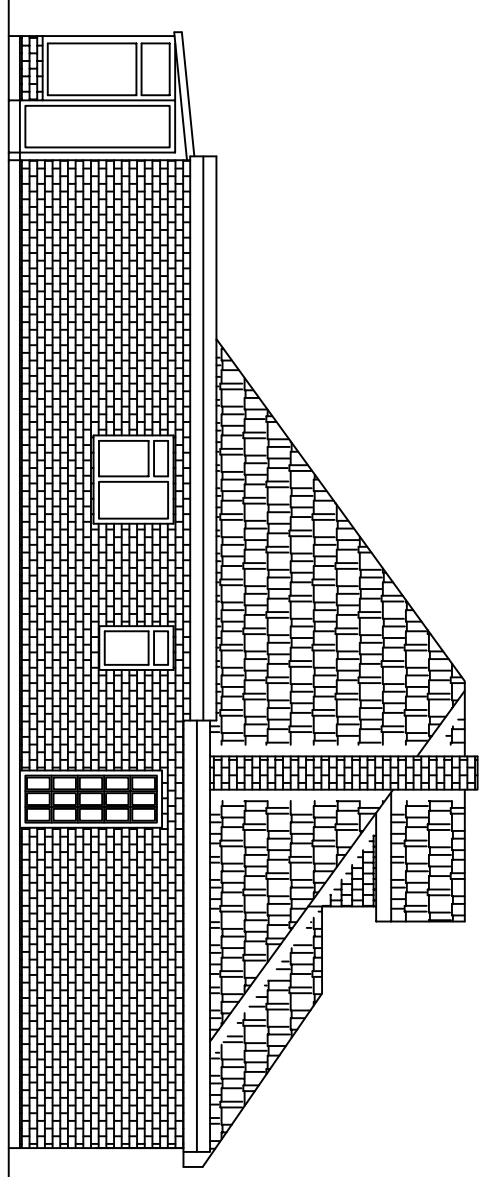


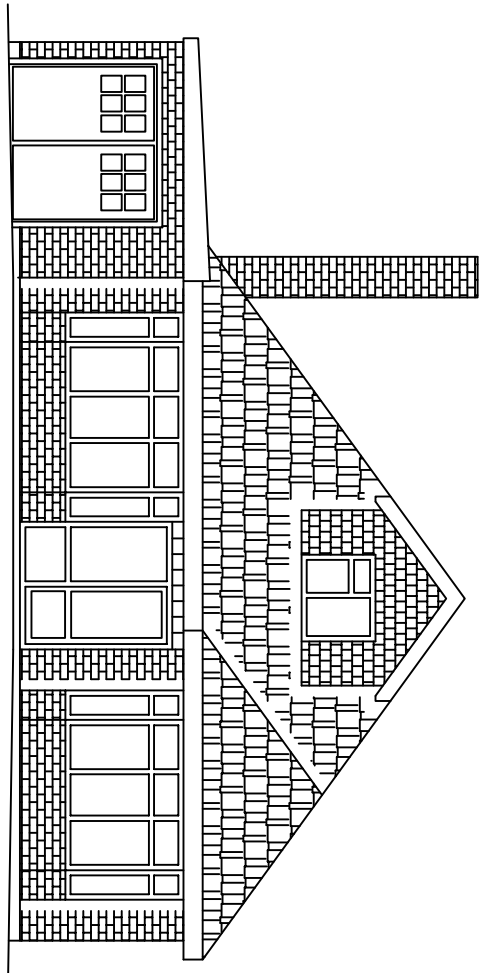

Juliet Balcony Designed By Others
2m long x 1.150 high

Note

*Drawings produced for planning & building control purposes only.

*Not to be used for material ordering or cutting lists

*All dimensions to be verified on site prior to work commencing

"Drawings to be read in conjunction with additional specifications & engineers reports.

*Engineers report and designs to supersede any variation to these drawings

* Any discrepancies or errors shall be reported to the designer for clarification.

B20

B20

Intellectual Property Rights Apply (IP)

Copy Right© 2015

Crown Copyright. All rights reserved. Ordnance Survey Licence 100054135

Project	Mt. & Mike, Attn 33 Glenville Road Rossmore BN1 4BA
Date	August 2015
Revision	X - AOC - 18/01/15
Drawing Title	Rear Dormer Roof Extension Elevations, Floor Plans, Roof Plans Sections, Location & Site Plan
Scale	1:50, 1:100, 1:250, 1:1250
Drawing No.	33GLEN/Attn/01
	LWJ
Drawn By	