




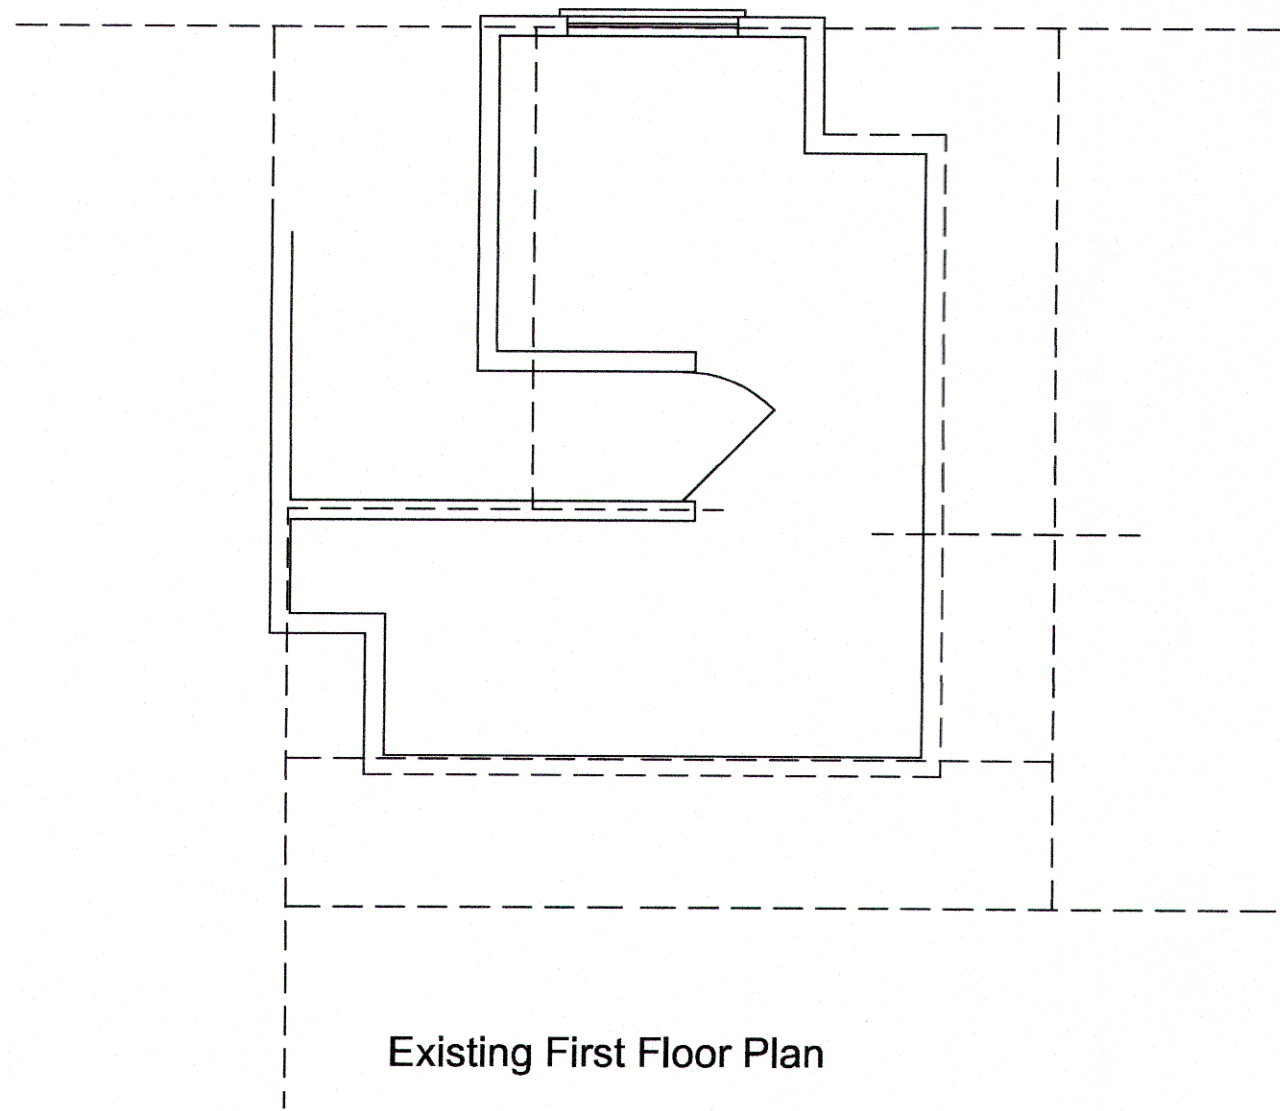


Existing First Floor Plan

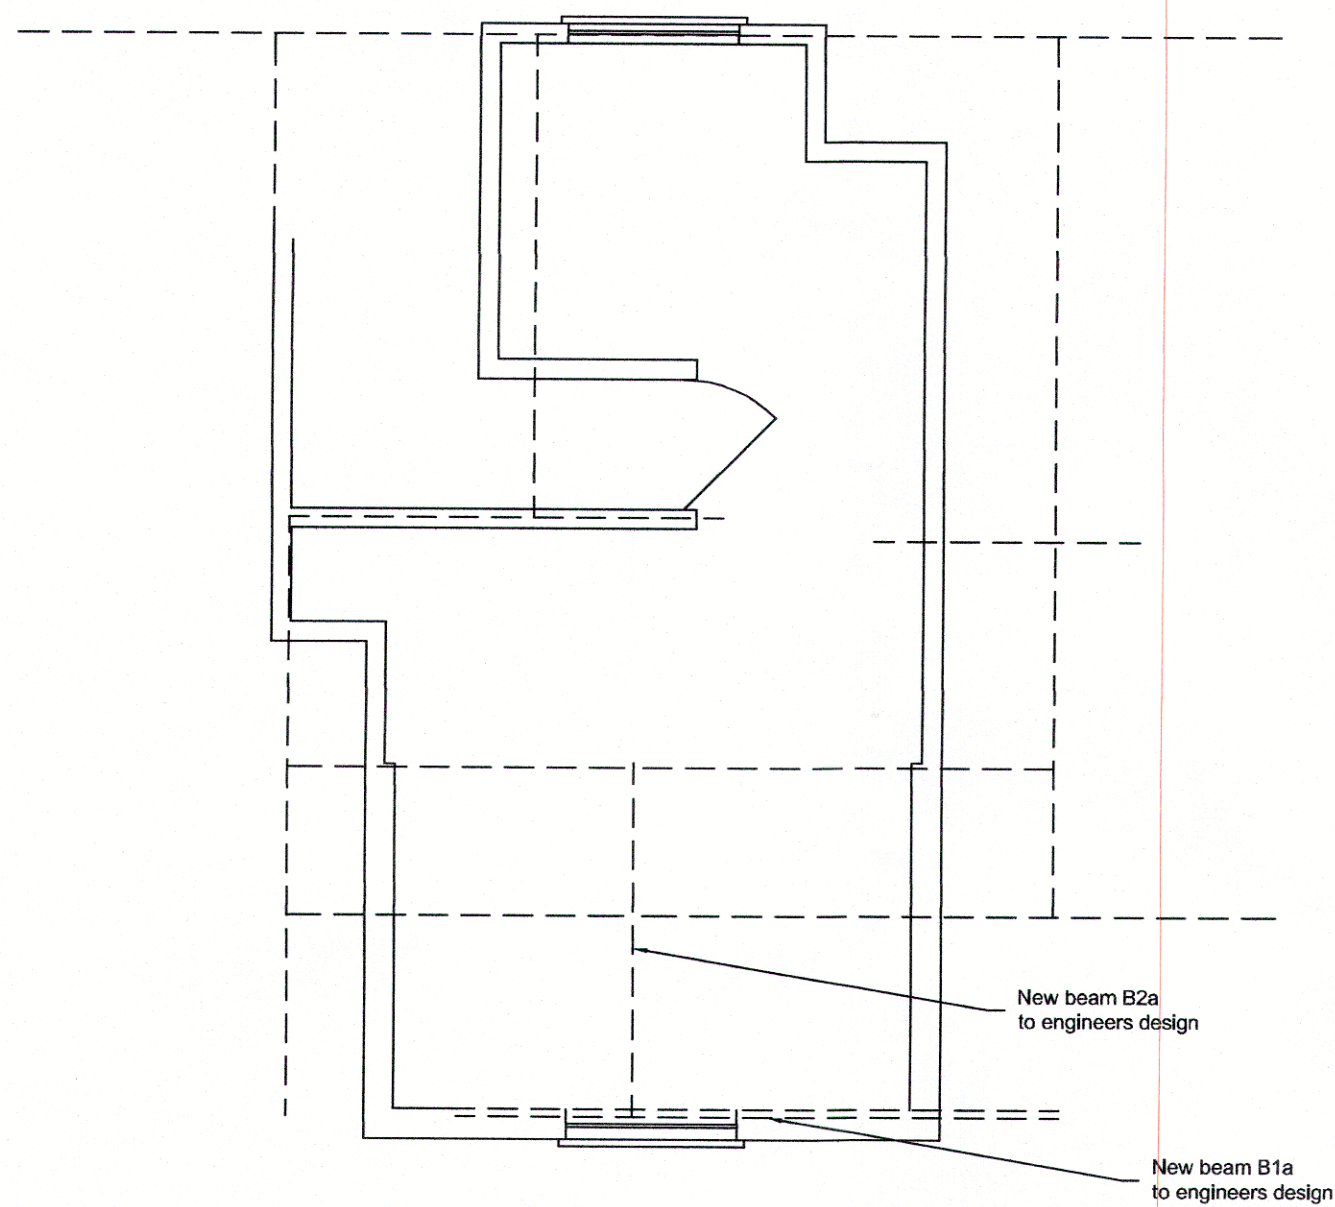


Proposed First Floor Plan

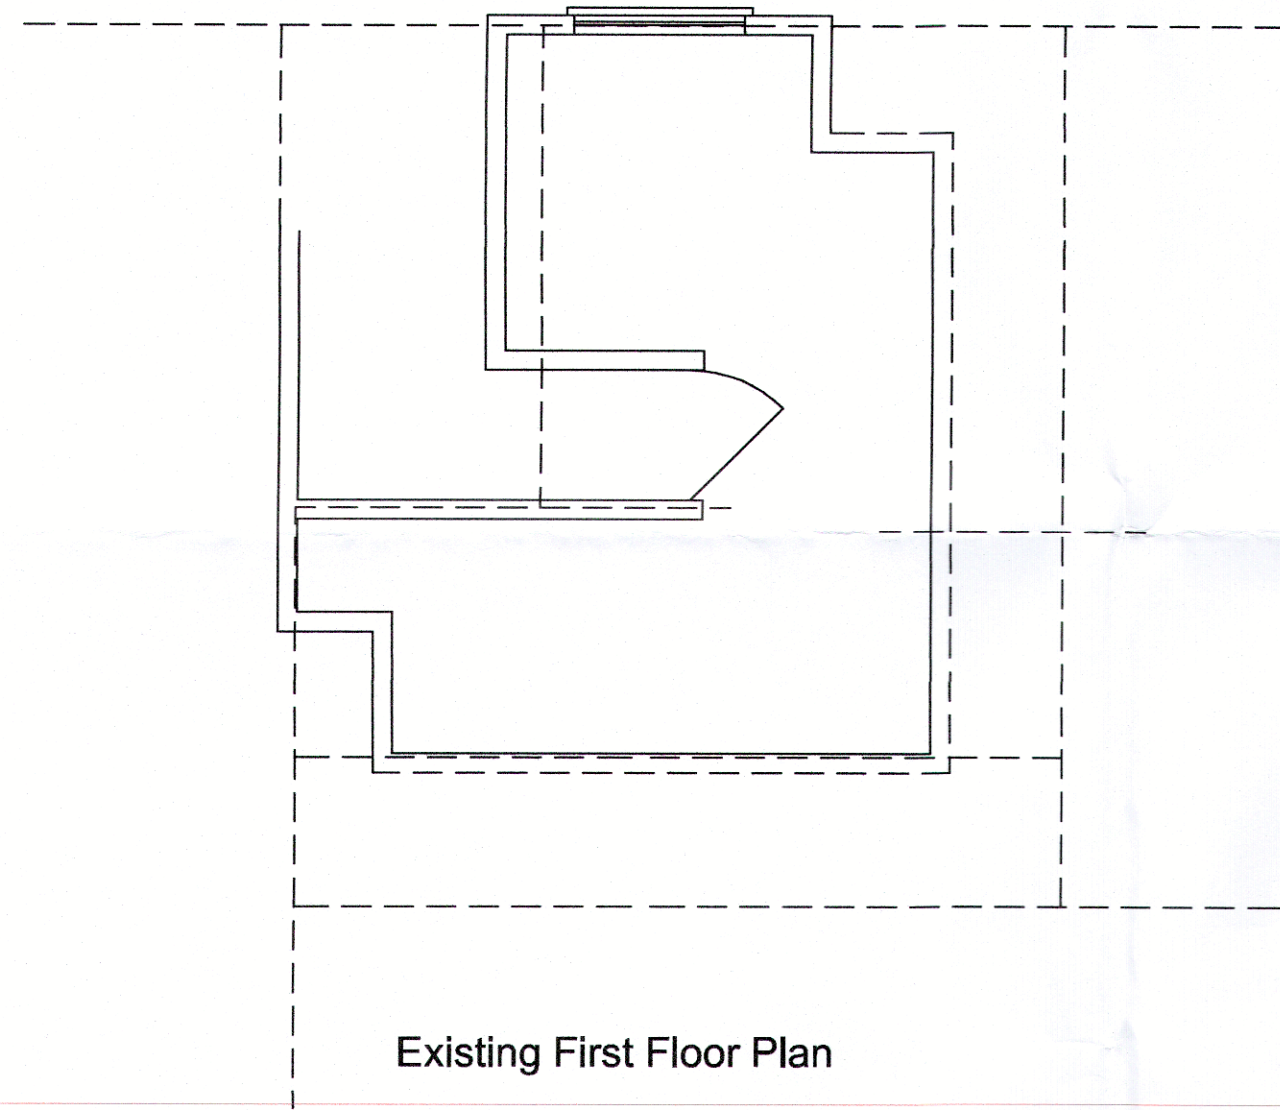


Existing First Floor Plan

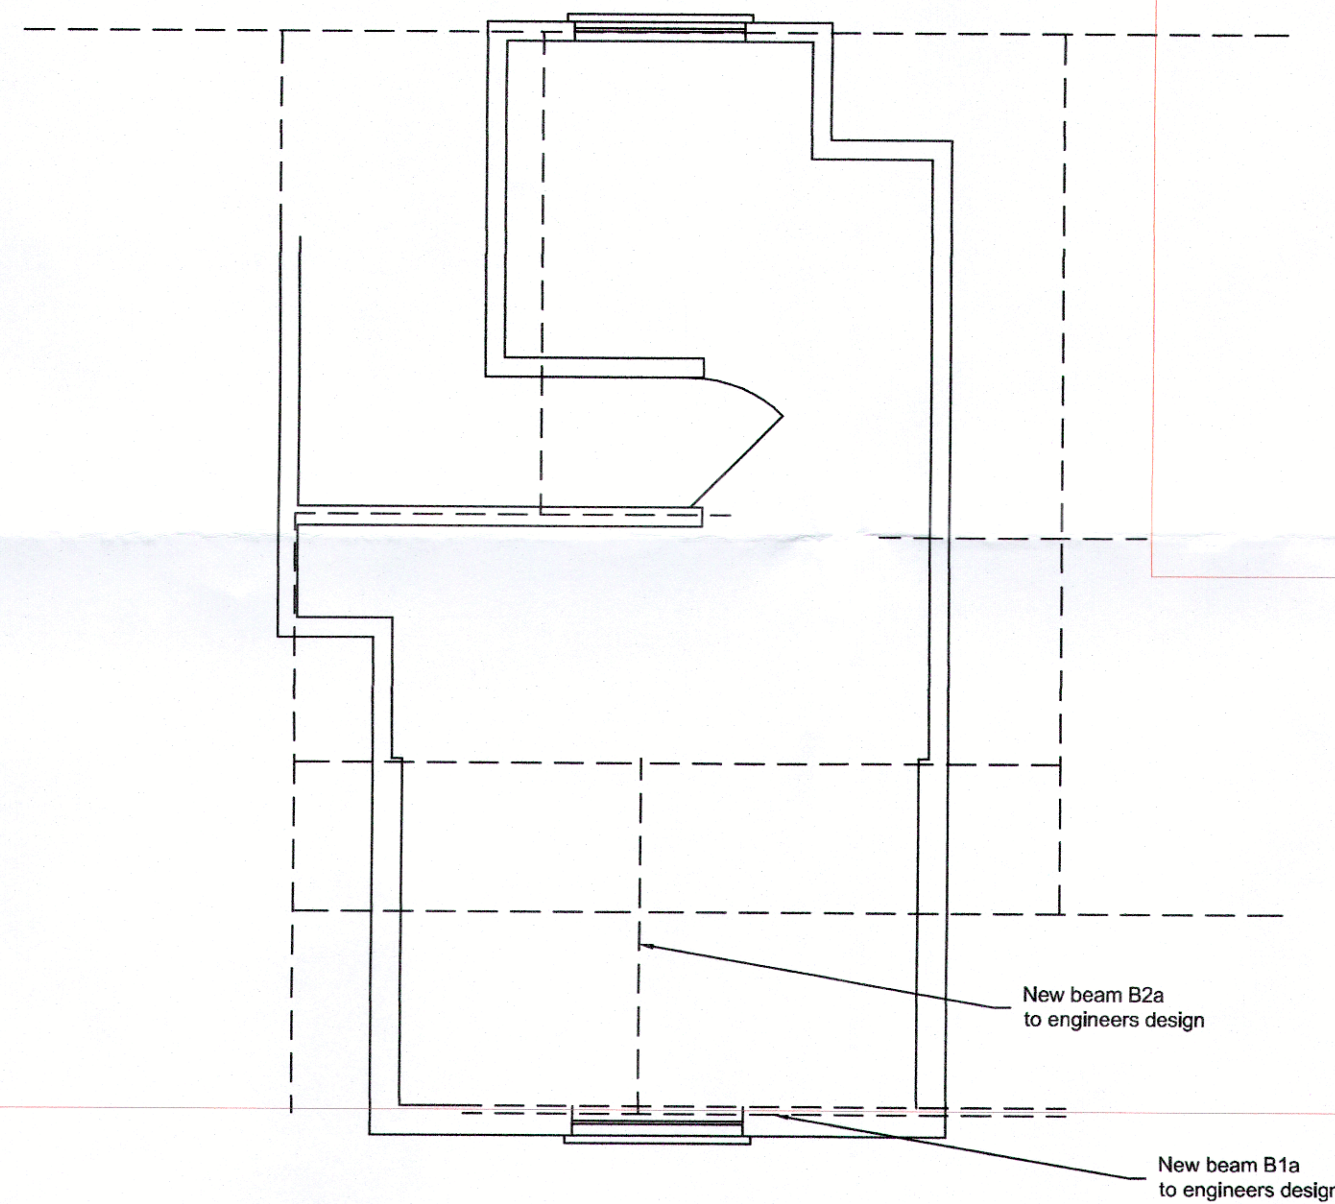


Proposed First Floor Plan

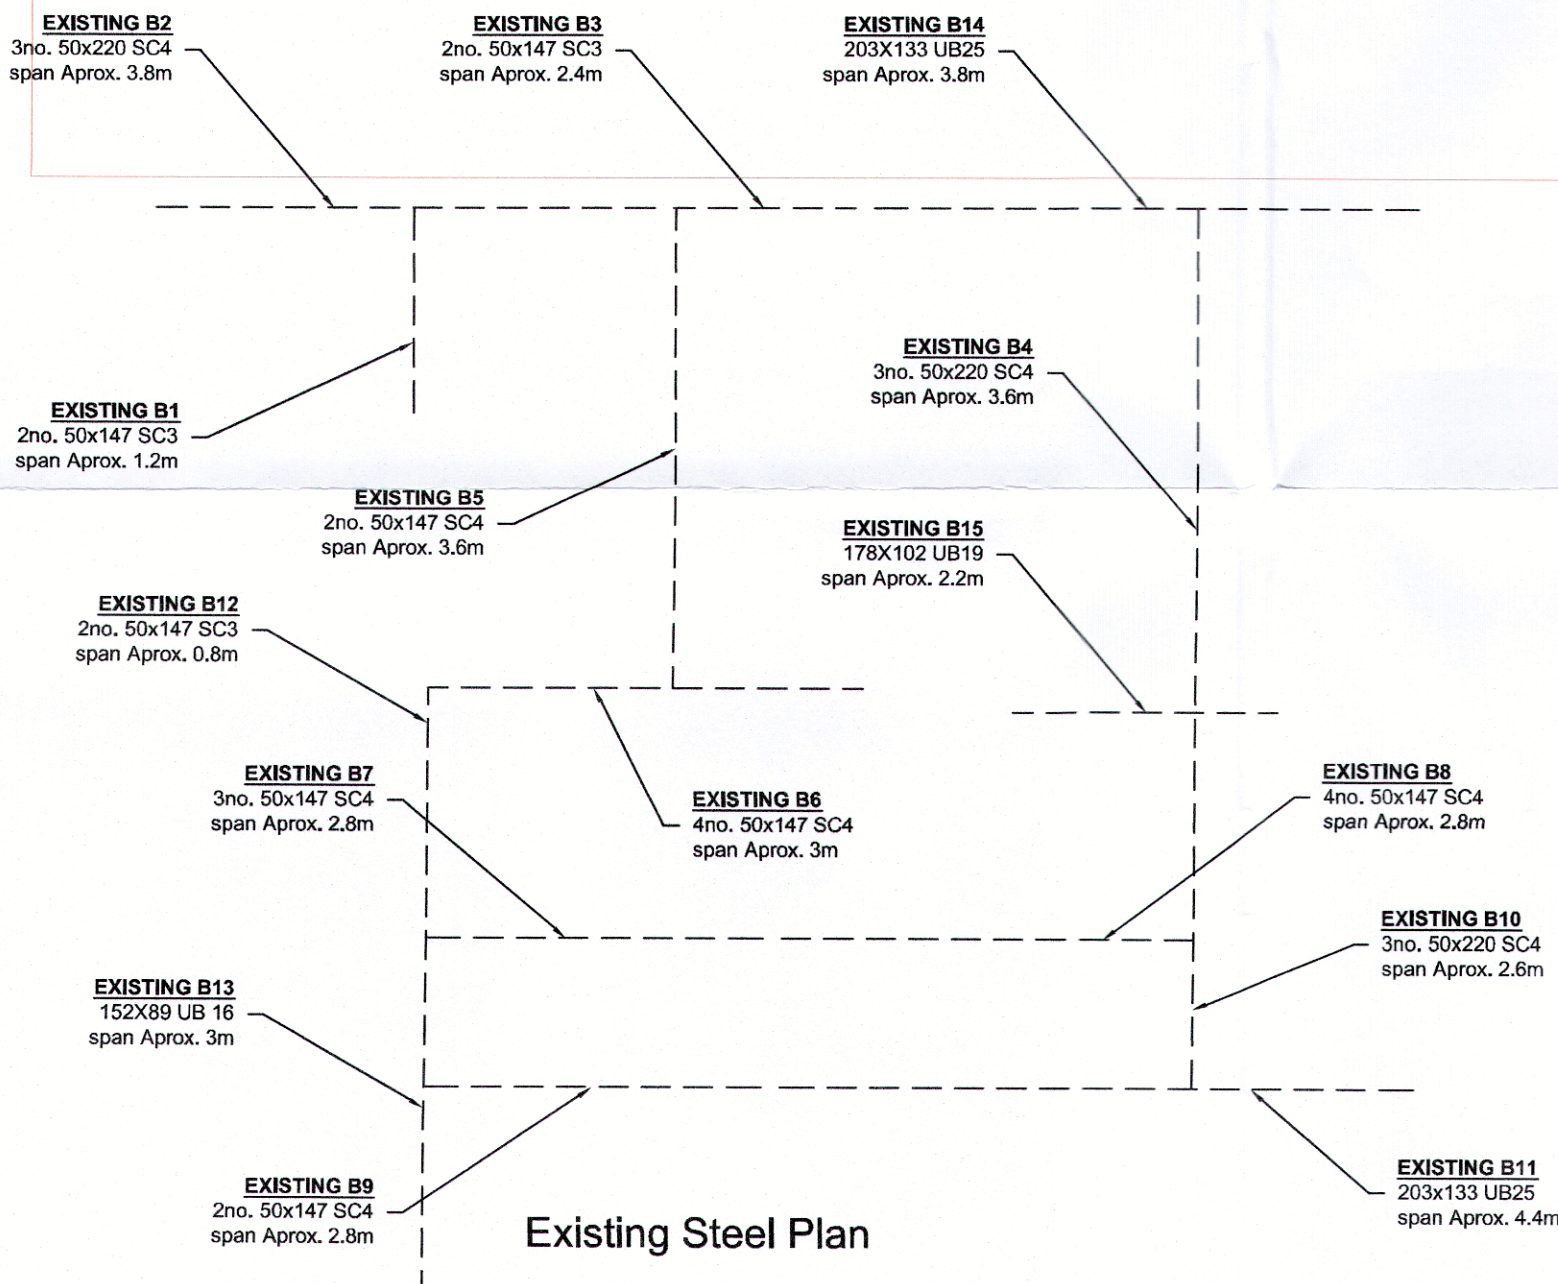


Existing Steel Plan

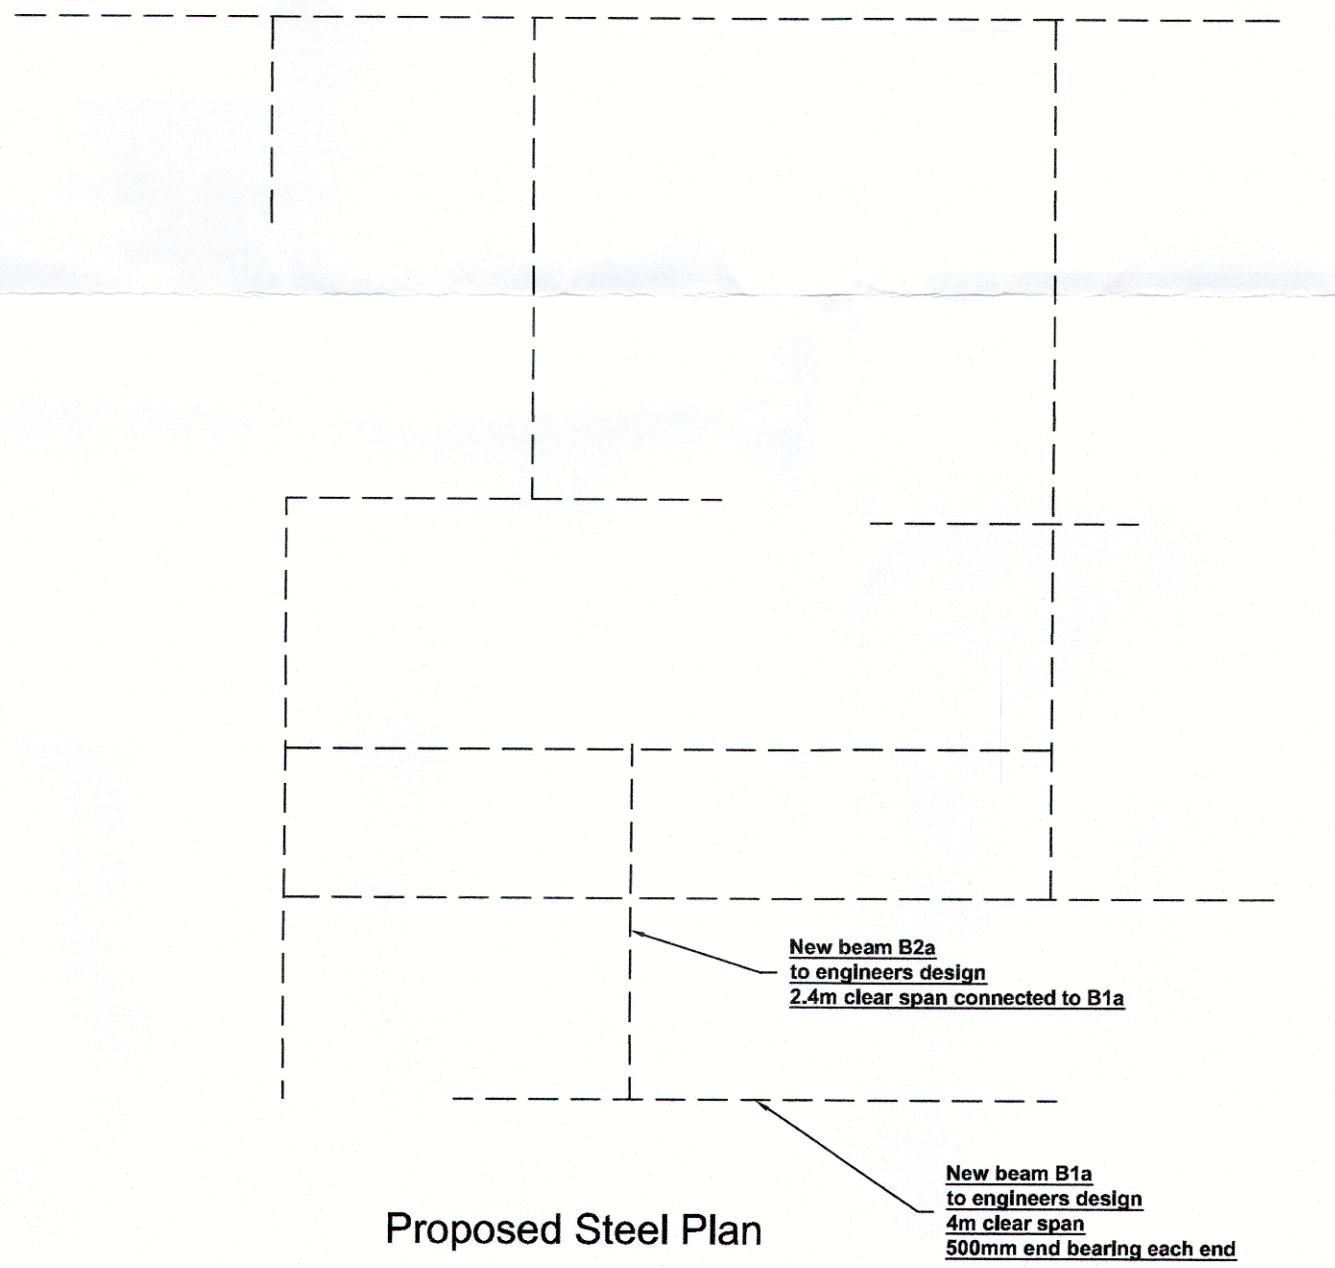


Proposed Steel Plan

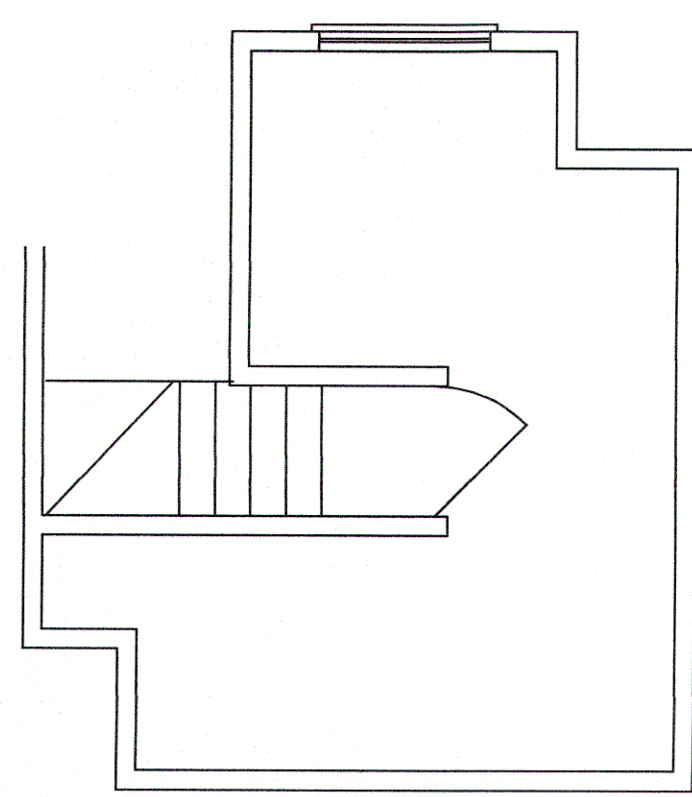


Existing First Floor Plan

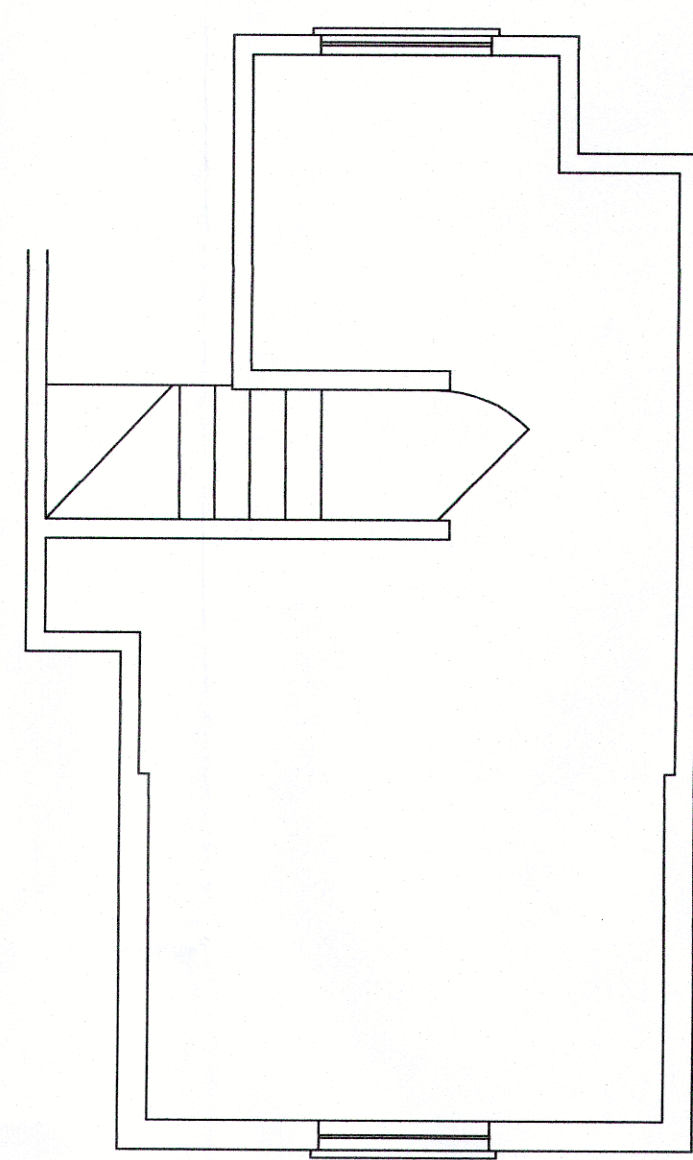

Proposed First Floor Plan

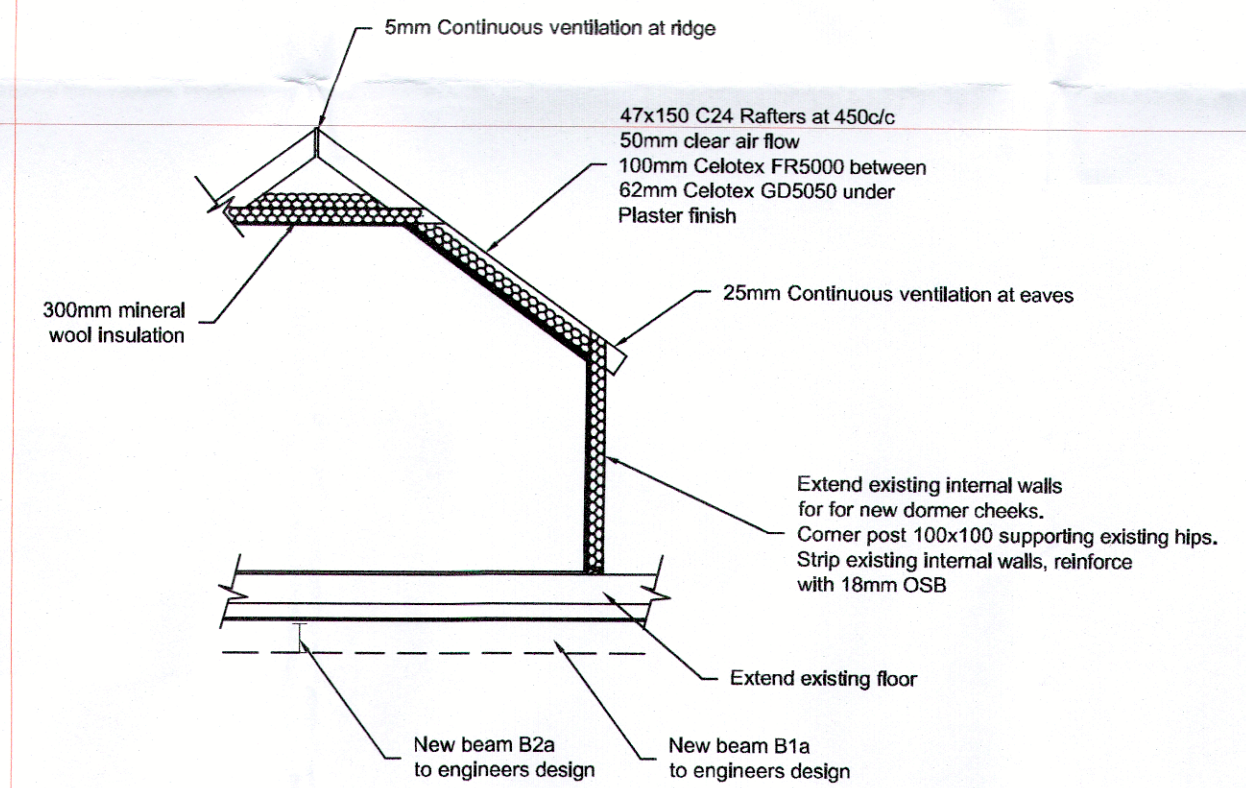

Section Through Dormer

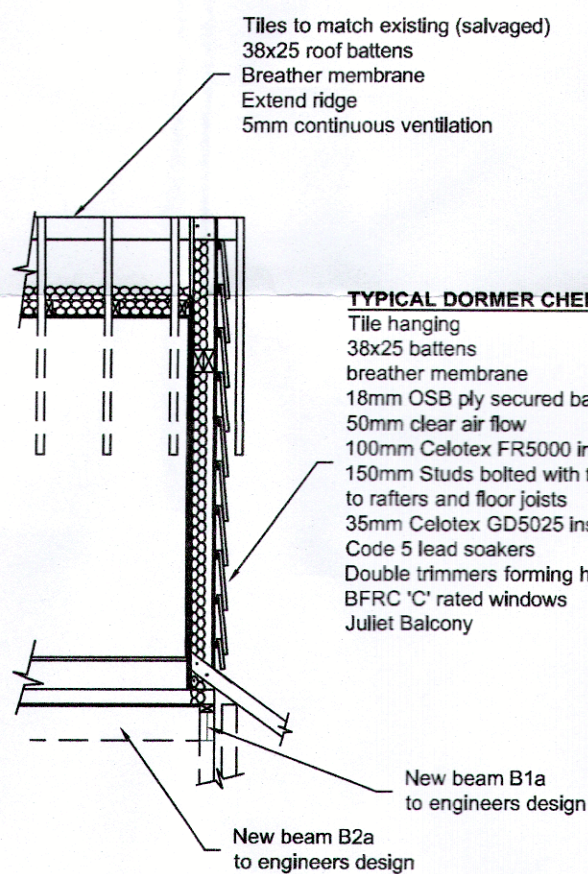

TYPICAL DORMER CHEEK

Note.

- *Drawings produced for planning & building control purposes only.
- *Do not scale from drawings, use written dimensions in preference to scale.
- *Not to be used for material ordering or cutting lists.
- *All dimensions to be verified on site prior to work commencing.
- *Drawings to be read in conjunction with additional specifications & engineers reports.
- *Engineers report and designs to supersede any variation to these drawings.
- *Windows are diagrammatic, not to be used for manufacturing but to meet current regulations.
- *Any discrepancies or errors shall be reported to the designer for clarification.

B1a
B2a

Intellectual Property Rights Apply (IP).

Copy Right© 2015

Crown Copyright. All rights reserved. Ordnance Survey Licence 100054135

Project Mr & Mrs Alan 33 Glenville Road Ruslington BN16 2EA	Date August 2015
Drawing Title Rear Dormer Roof Extension Elevations, Floor Plans, Roof Plans Sections, Location & Site Plan.	Revision
Scale 1:50, 1:100	Drawn By LW
	Drawing No. 33gle/GA/nw/002