



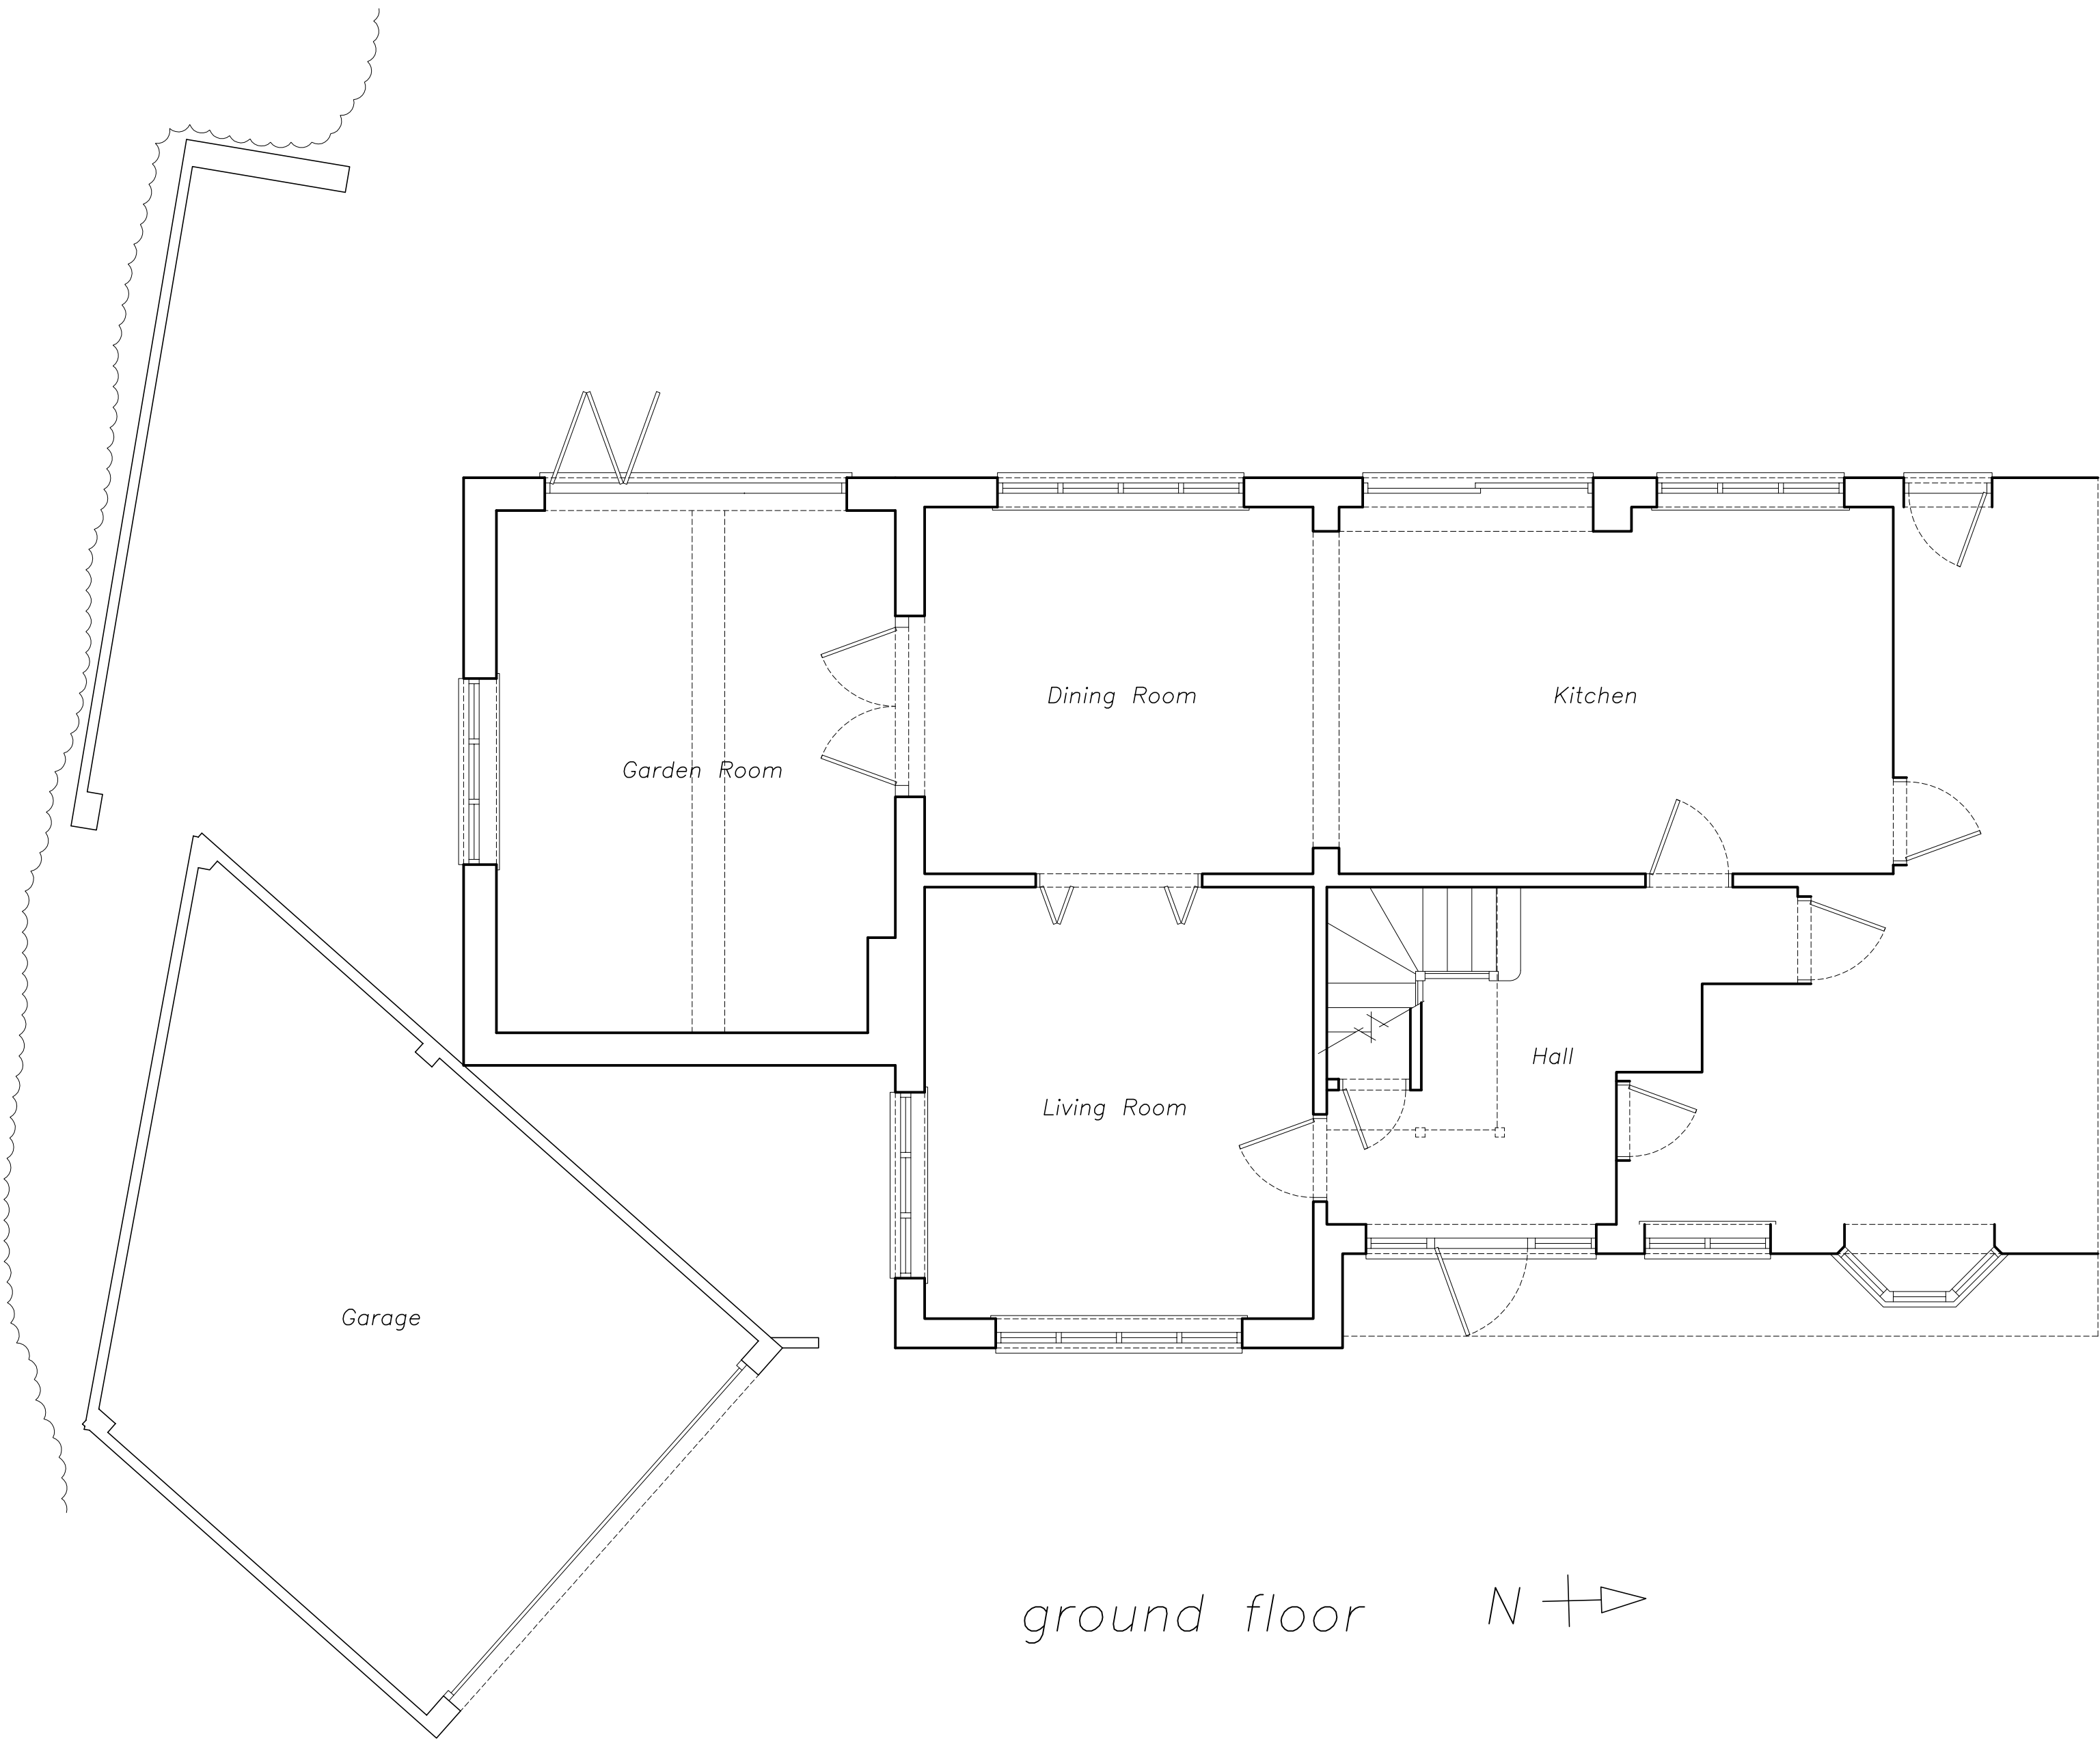

The Contractor is to verify all dimensions, alignment, levels and datums prior to commencement of work.  
Any discrepancies are to be reported immediately to the Surveyor.

Variations and modifications to the work shown on these drawings are not to be carried out without the written permission of the Surveyor.

This drawing is the property of djb Ltd. and must not be copied or reproduced except with their express permission nor may the design or any information thereon be disclosed to any third party.

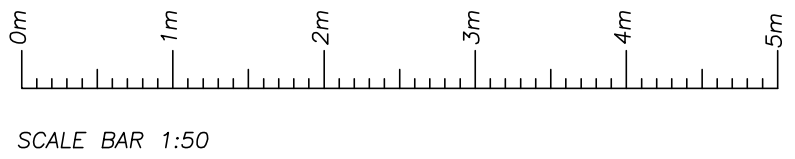

| REVISION | BY | DATE | DETAILS |
|----------|----|------|---------|
| -        | -  | -    | -       |

**djb**ltd

18 Liverpool Gardens,  
Worthing,  
West Sussex.  
BN11 1RY

Telephone 01903 200123  
Mobile 07940 559110  
office@djb ltd.co.uk  
www.djb ltd.co.uk

PROJECT ADDRESS

**Gunters Mead  
The Roundway  
Rustington  
West Sussex BN16 2BW**

DRAWING TITLE

**As-Proposed Ground Floor Plan**

|                                                              |                                                                  |
|--------------------------------------------------------------|------------------------------------------------------------------|
| DRAWN BY<br><b>DJB</b>                                       | Scales (original on A1 to crop marks):<br><br>Floor Plans 1 : 50 |
| DATE<br><b>August 2021</b>                                   |                                                                  |
| DRAWING No.<br><b>21-051-8</b>                               | REV<br><b>-</b>                                                  |
| Protected By the<br>Copyright, Designs &<br>Patents ACT 1988 |                                                                  |