


The Contractor is to verify all dimensions, alignment, levels and datums prior to commencement of work.
Any discrepancies are to be reported immediately to the Surveyor.
Variations and modifications to the work shown on these drawings are not to be carried out without the written permission of the Surveyor.
This drawing is the property of djb Ltd, and must not be copied or reproduced except with their express permission nor may the design or any information thereon be disclosed to any third party.

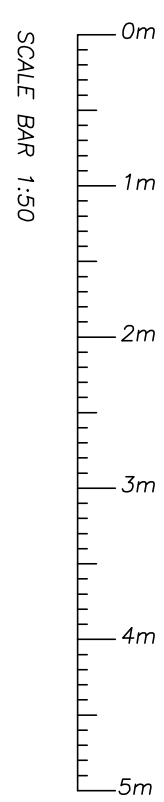

REVISION	BY	DATE	DETAILS
A	DJB	10-08-2021	MINOR AMENDMENTS

djb ltd 

18 Liverpool Gardens,
Worthing,
West Sussex.
BN11 1RY

Telephone 01903 200123
Mobile 07340 559110
office@djbld.co.uk
www.djbld.co.uk

PROJECT ADDRESS


**Gunters Mead
The Roundway
Rustington
West Sussex BN16 2BW**

DRAWING TITLE


**As-Proposed Elevations
Garage only**

DRAWN BY DJB	Scales (original on A1 to crop marks):
DATE August 2021	Elevations 1 : 50
DRAWING No. 21-051-10 a	REV


 Protected By the
Copyright, Designs &
Patents ACT 1988

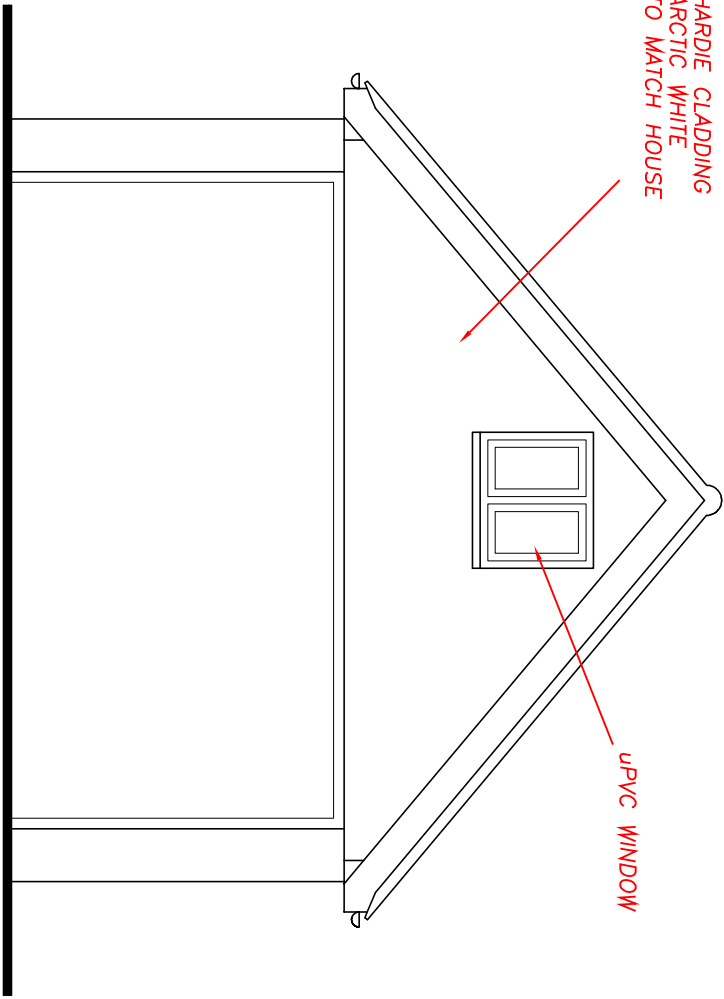


north east elevation

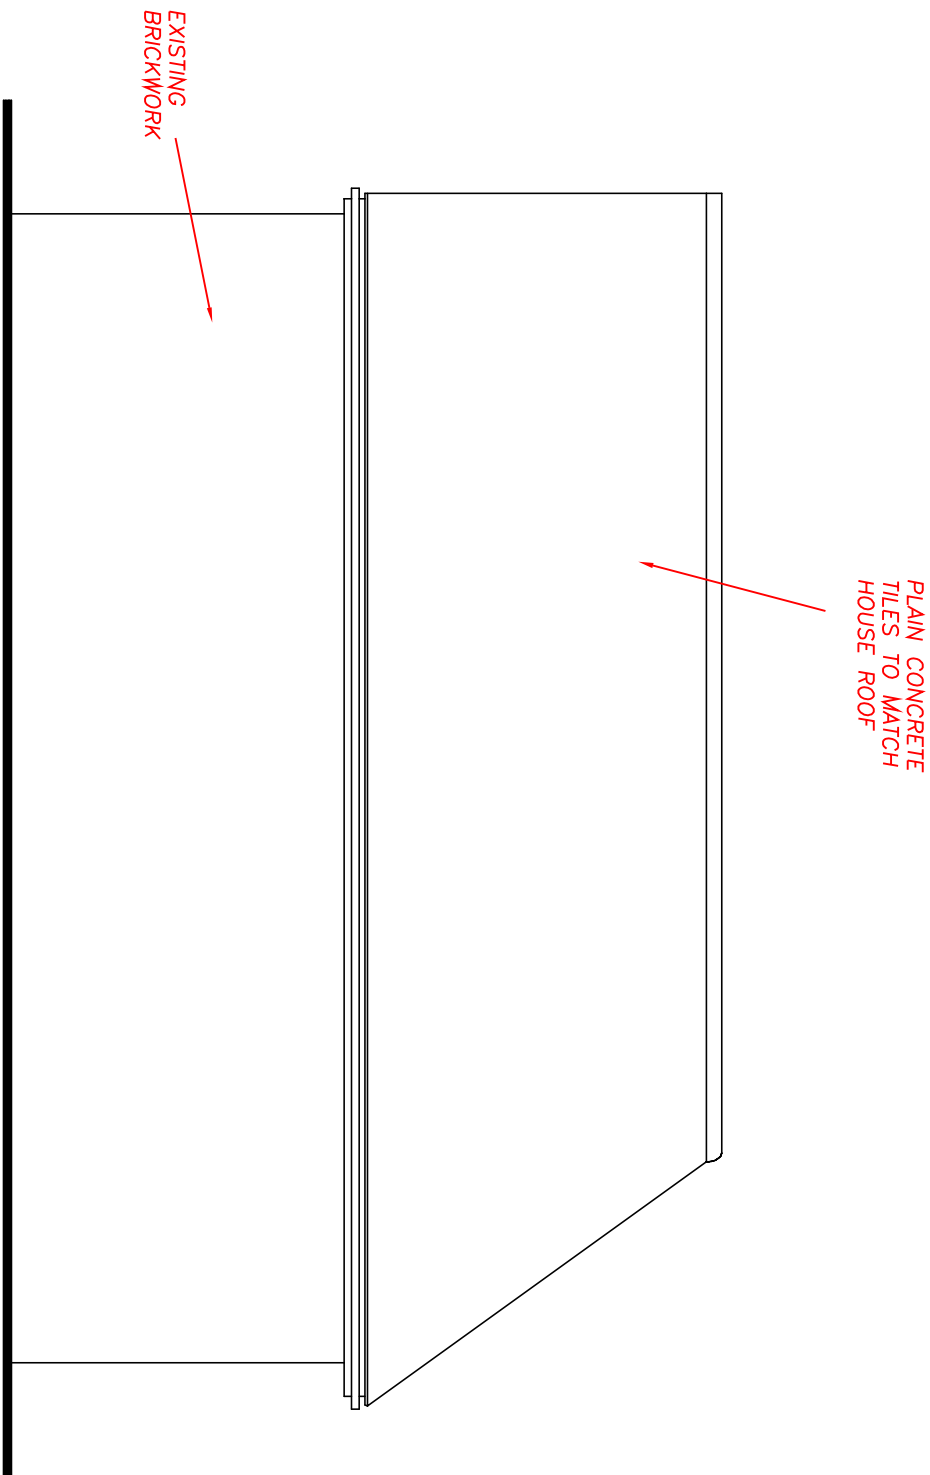

north west elevation

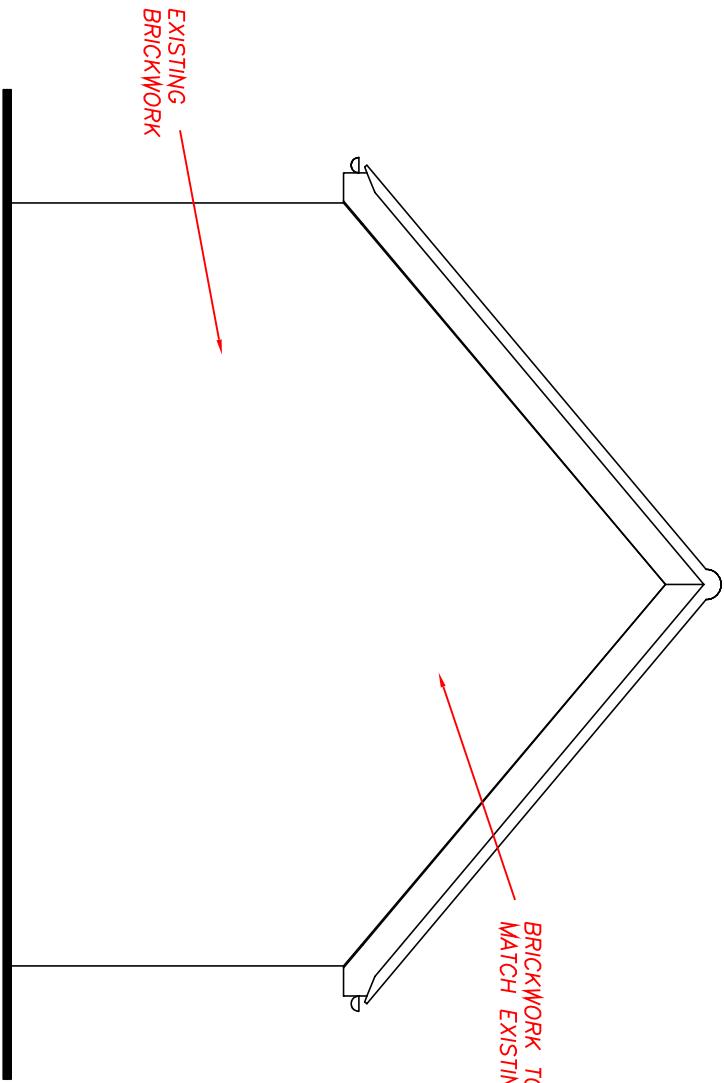

south west elevation

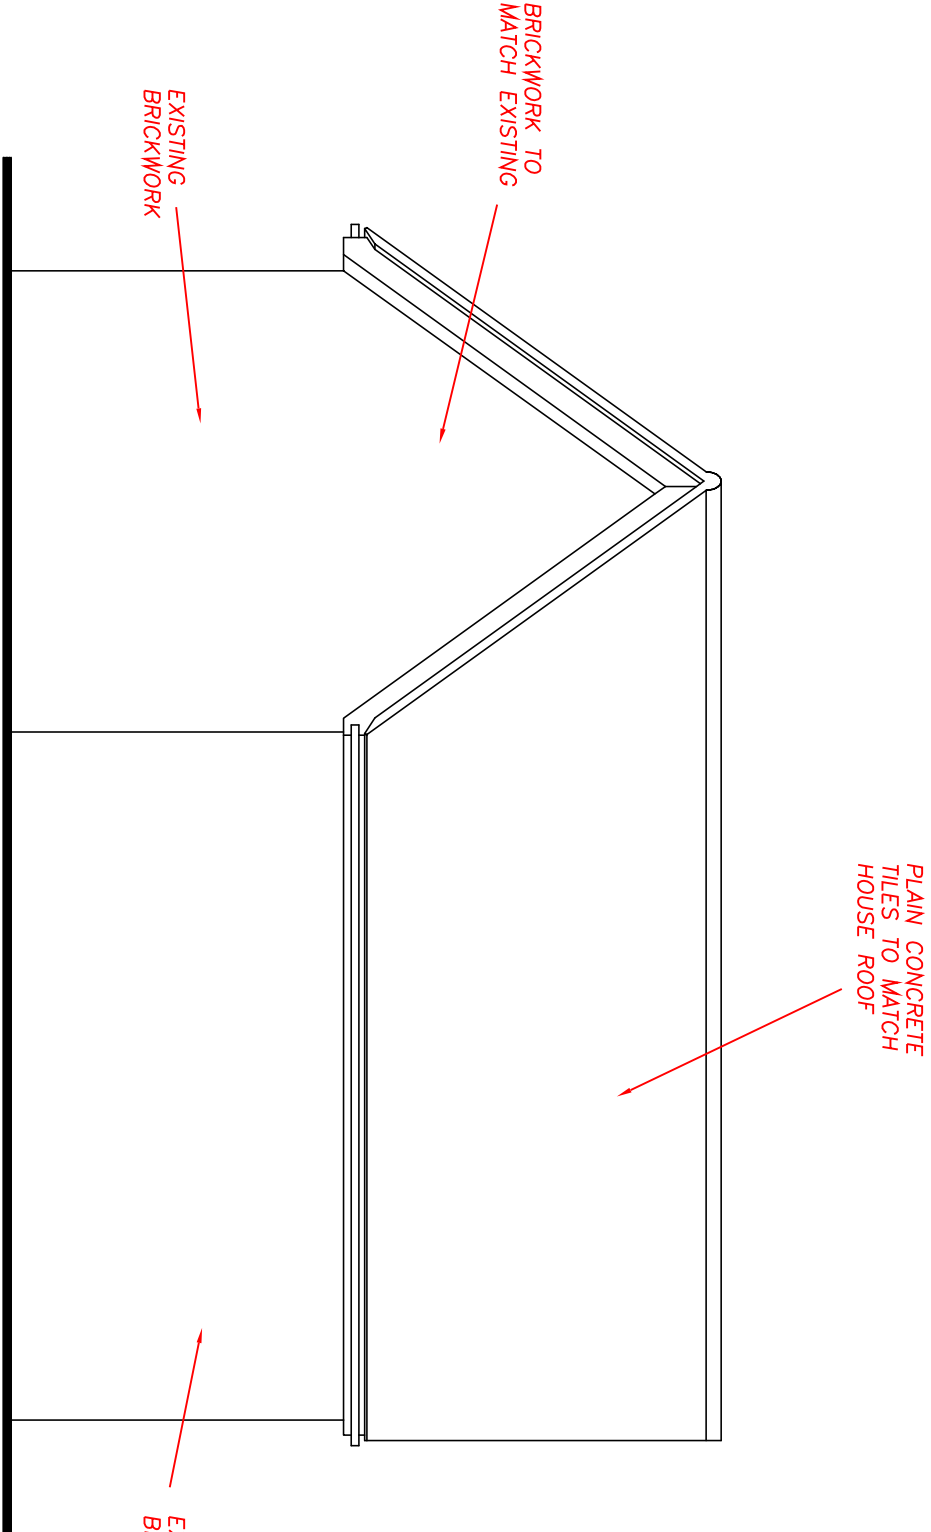

south east elevation