


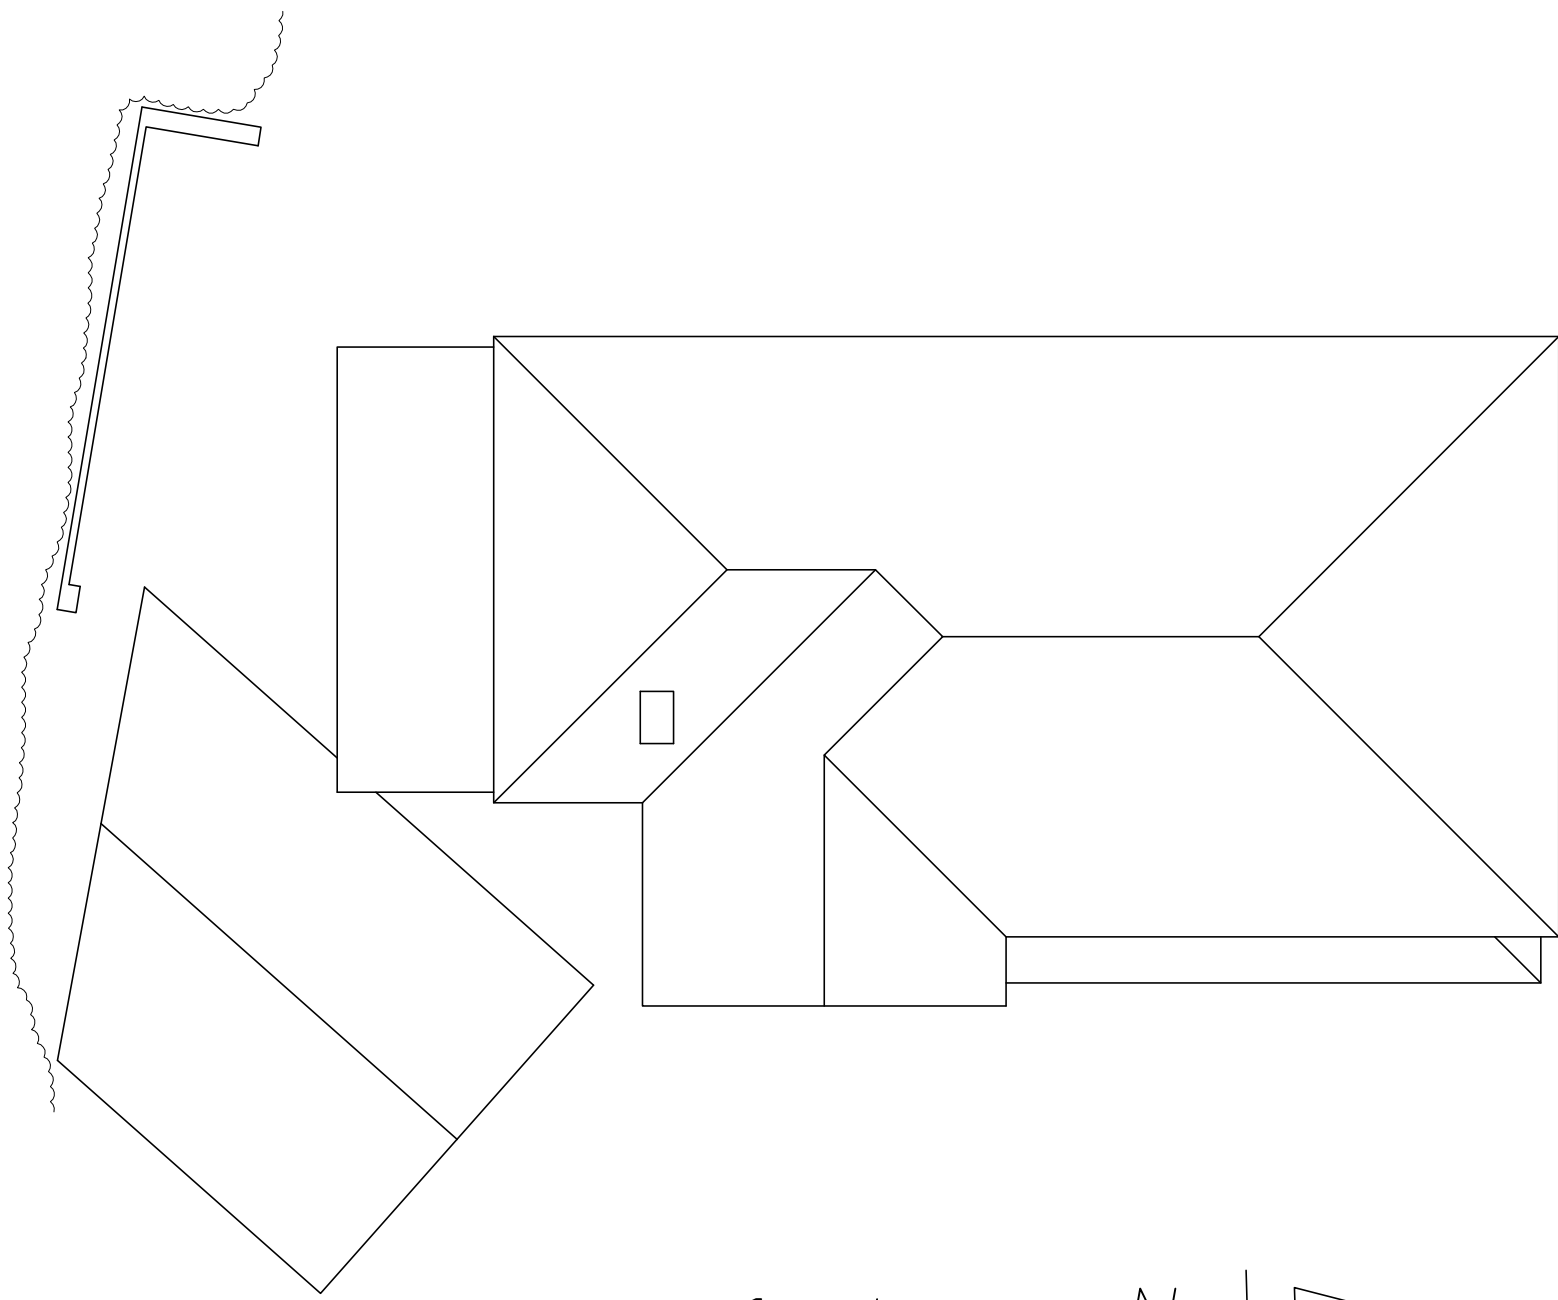


roof plan N




Ordnance Survey (c) Crown Copyright 2018. All rights reserved. Licence number 100022432

location plan N

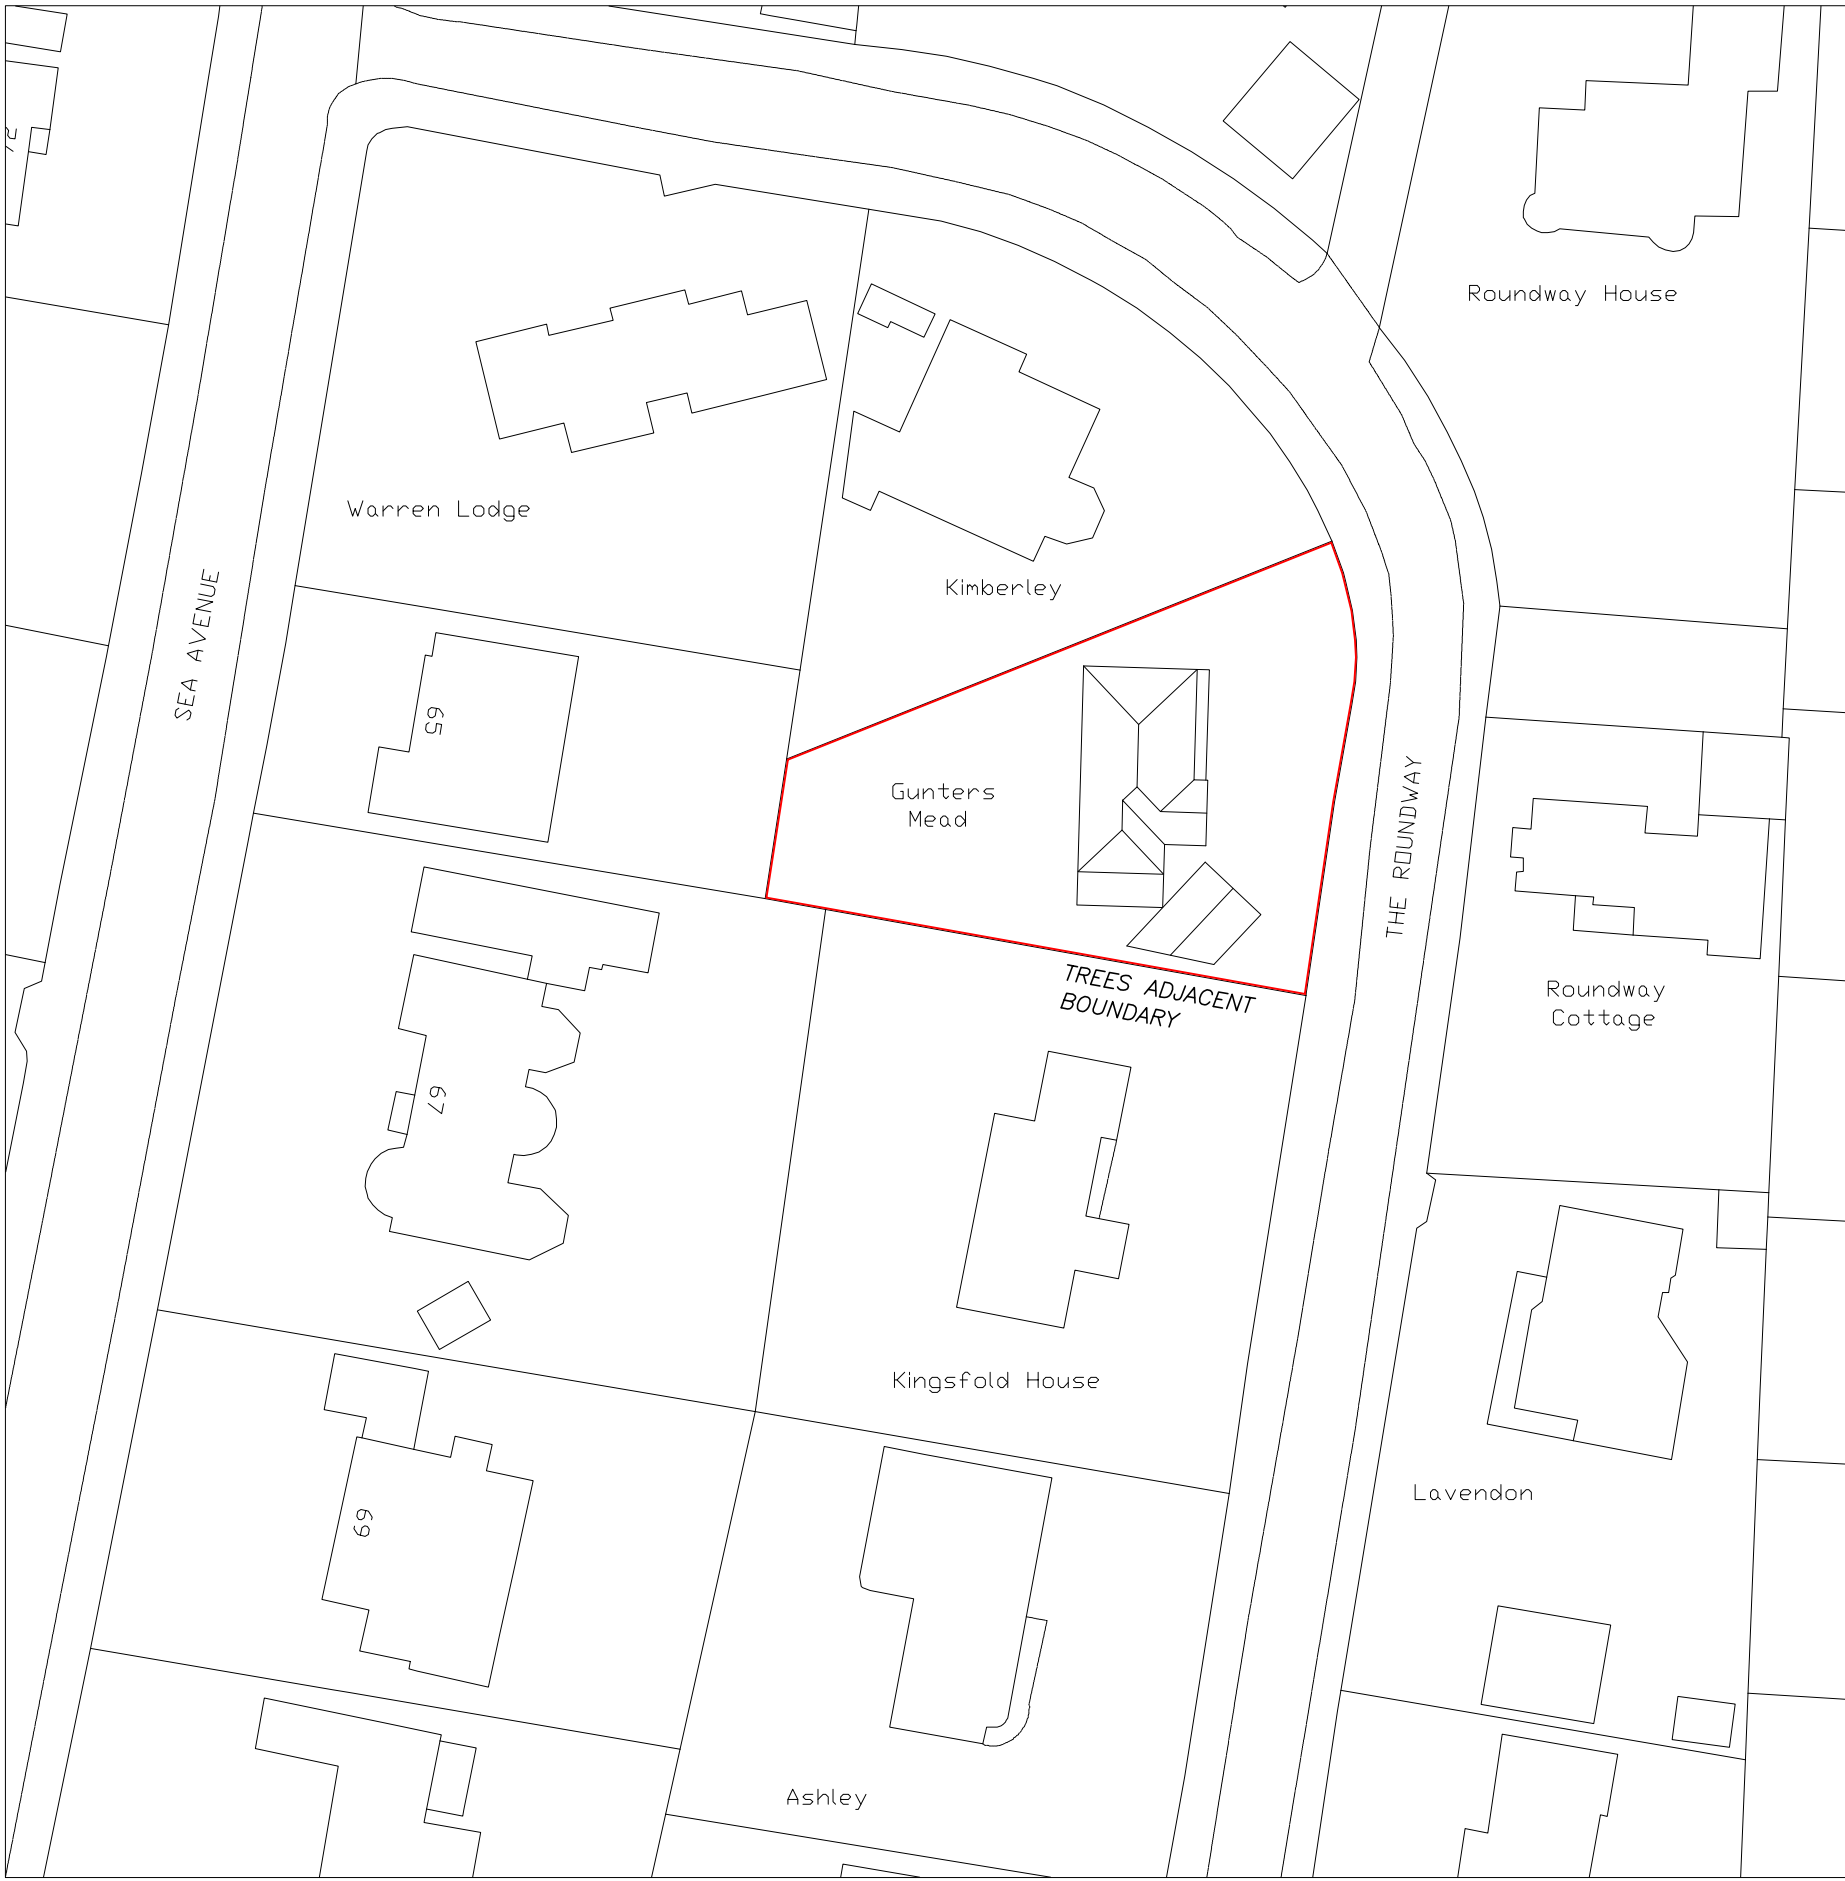

block plan N

The Contractor is to verify all dimensions, alignment, levels and datums prior to commencement of work.
Any discrepancies are to be reported immediately to the Surveyor.
Variations and modifications to the work shown on these drawings are not to be carried out without the written permission of the Surveyor.
This drawing is the property of djb Ltd. and must not be copied or reproduced except with their express permission nor may the design or any information thereon be disclosed to any third party.

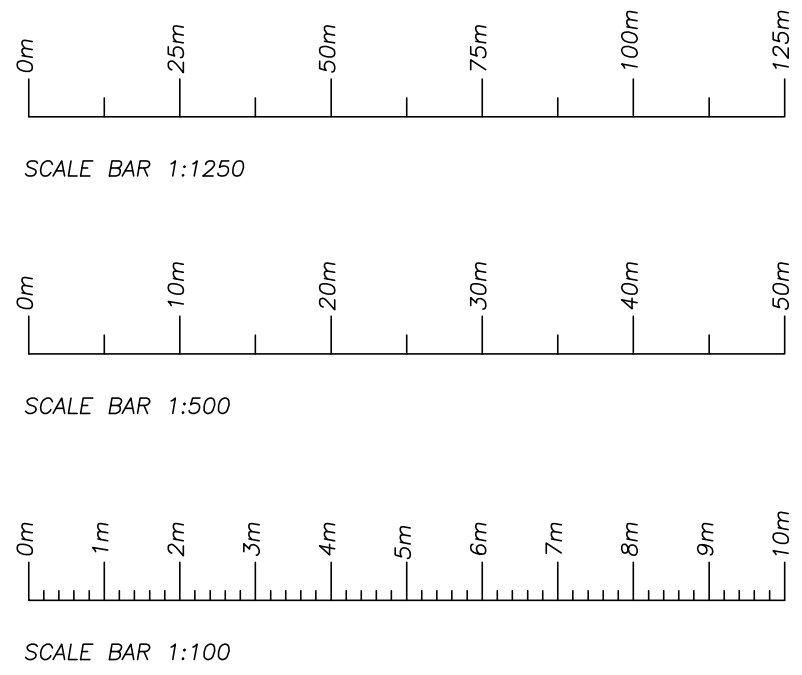

REVISION	BY	DATE	DETAILS
-	-	-	-

djbltd

18 Liverpool Gardens,
Worthing,
West Sussex.
BN11 1RY

RICS
Telephone 01903 200123
Mobile 07940 559110
office@djb ltd.co.uk
www.djb ltd.co.uk

PROJECT ADDRESS
**Gunters Mead
The Roundway
Rustington
West Sussex BN16 2BW**

DRAWING TITLE
**As-Proposed Site Plans
and Roof Plan**

DRAWN BY	Scale (original on A1 to crop marks):
DJB	Roof Plan 1 : 100 Block Plan 1 : 500 Location Plan 1 : 1250
DATE	August 2021

DRAWING No.	REV	Protected By the Copyright, Designs & Patents ACT 1988
21-051-7	-	