



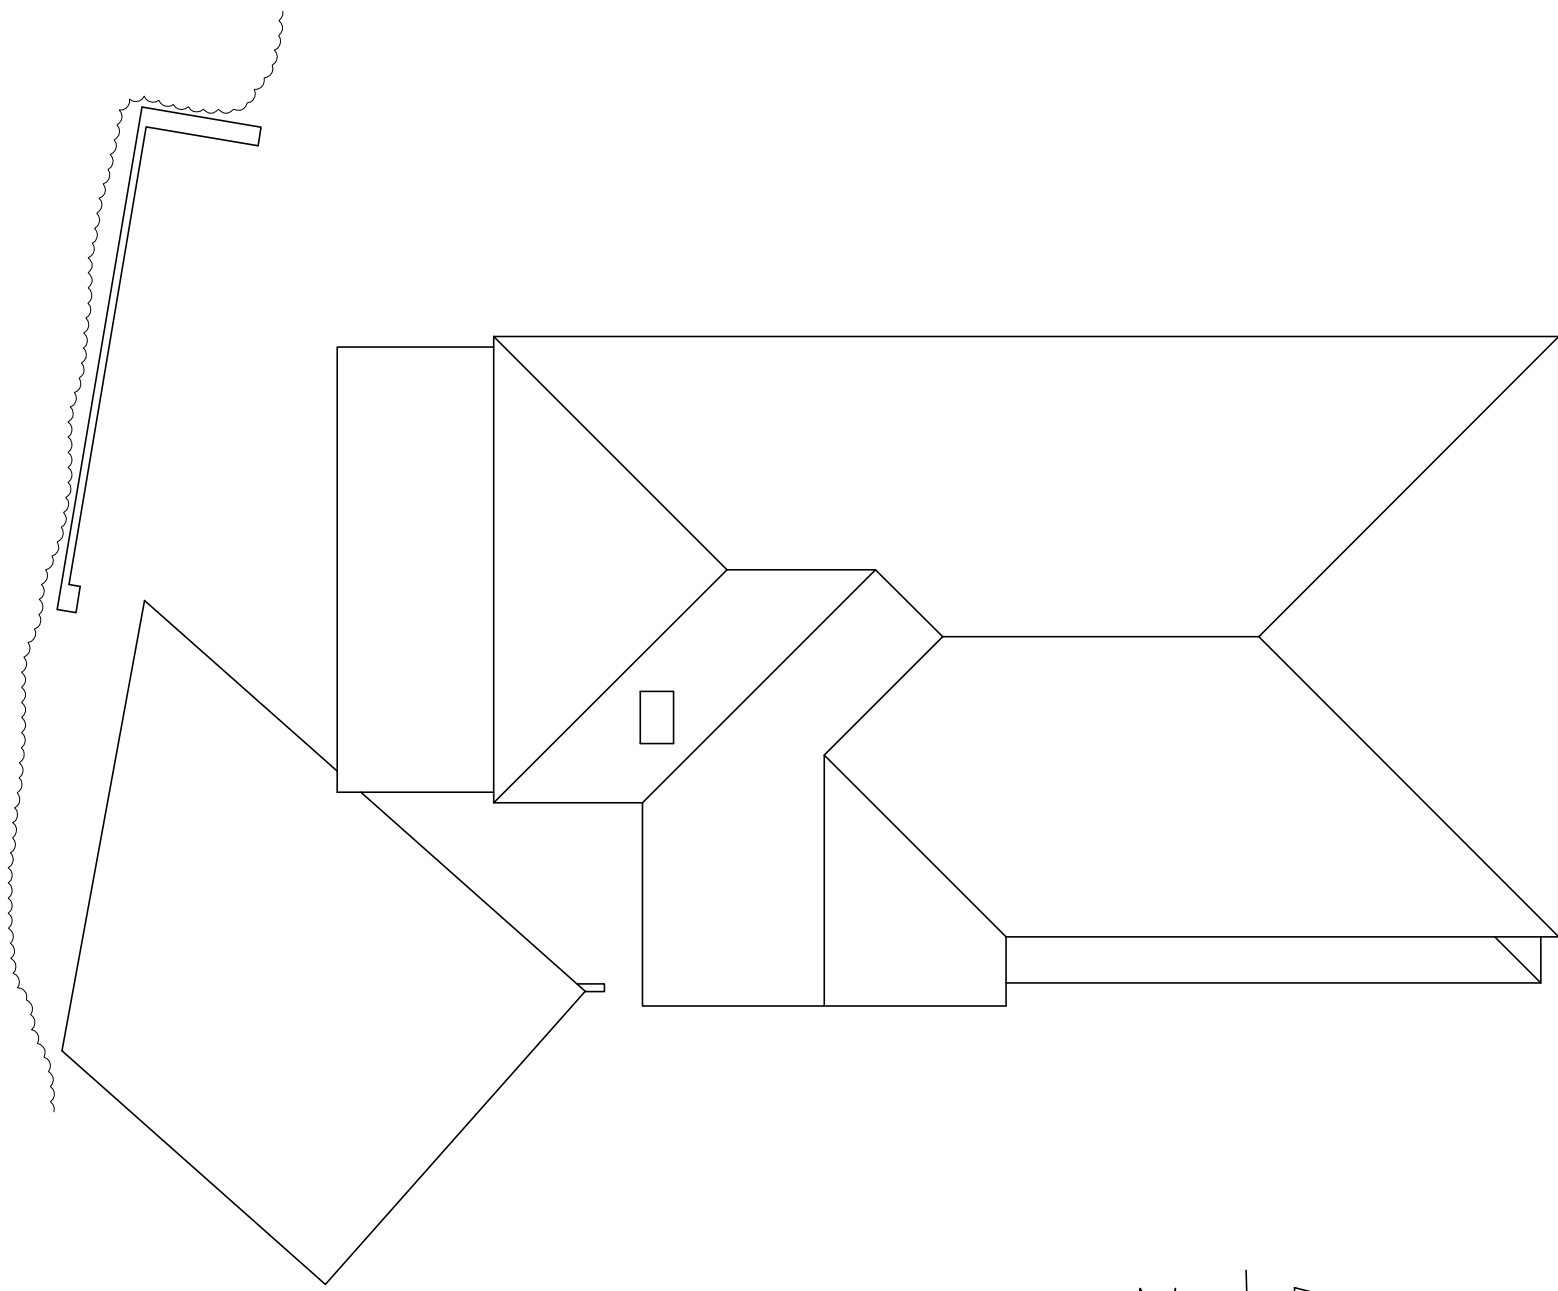

roof plan N




location plan N

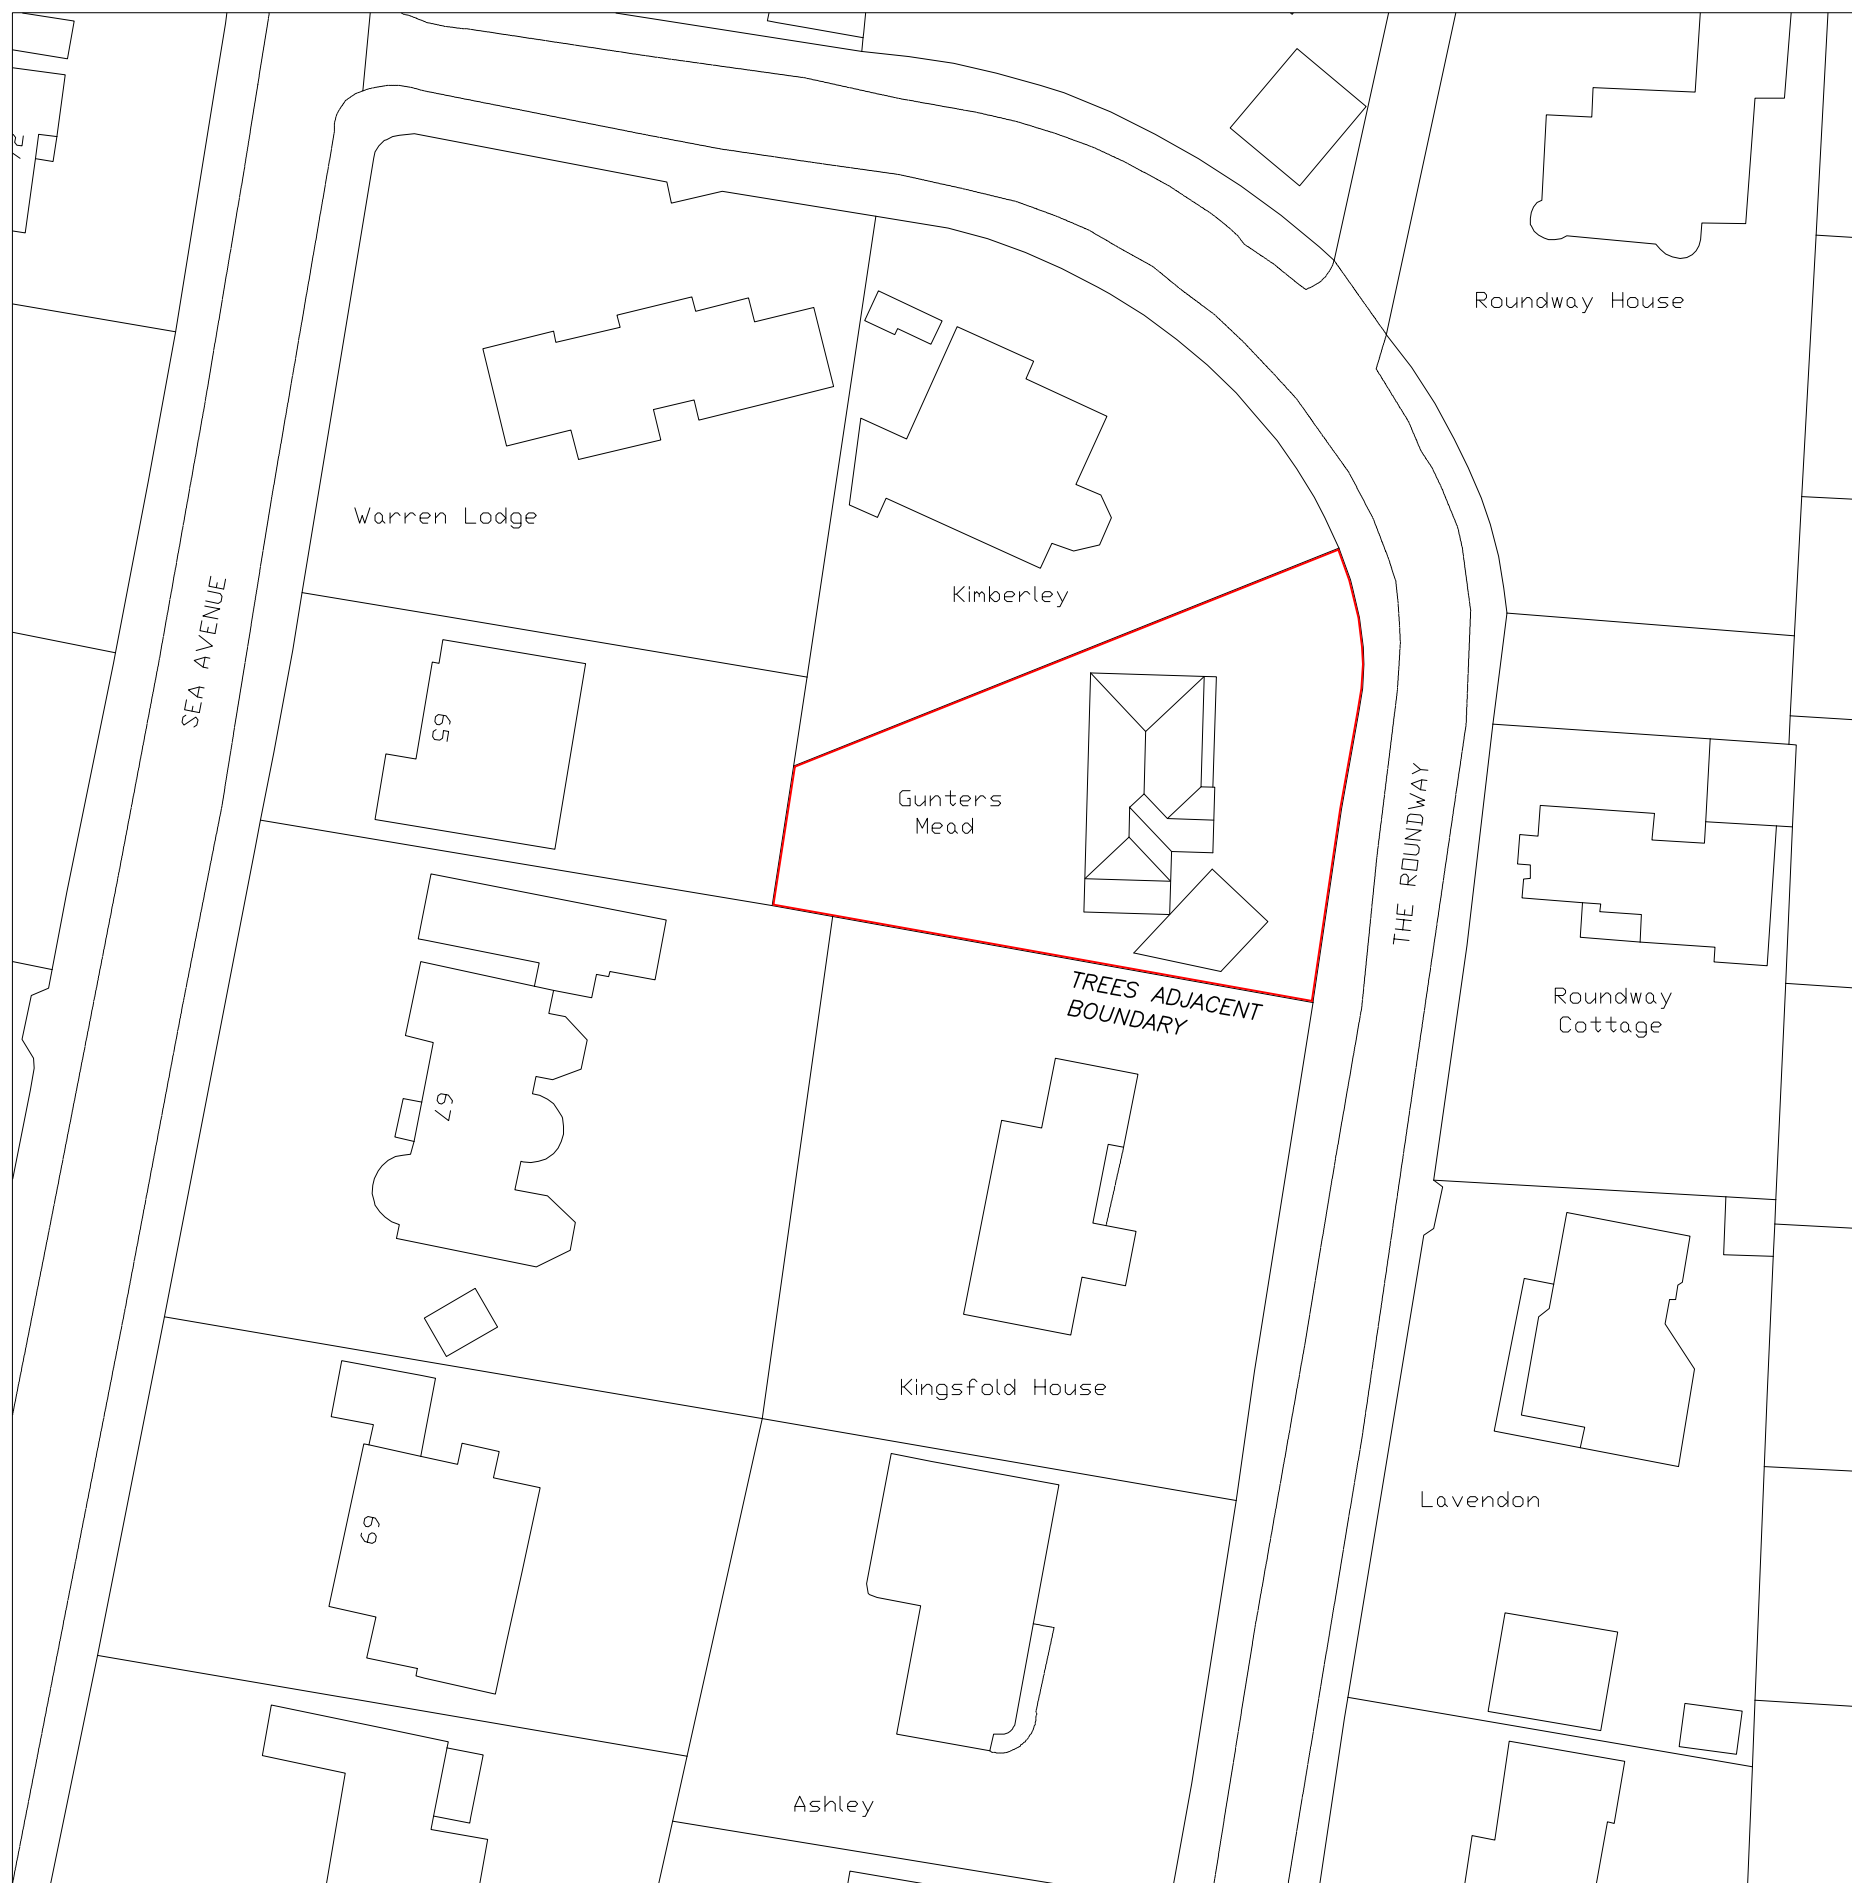

block plan N

The Contractor is to verify all dimensions, alignment, levels and datums prior to commencement of work.
Any discrepancies are to be reported immediately to the Surveyor.
Variations and modifications to the work shown on these drawings are not to be carried out without the written permission of the Surveyor.
This drawing is the property of djb Ltd. and must not be copied or reproduced except with their express permission nor may the design or any information thereon be disclosed to any third party.

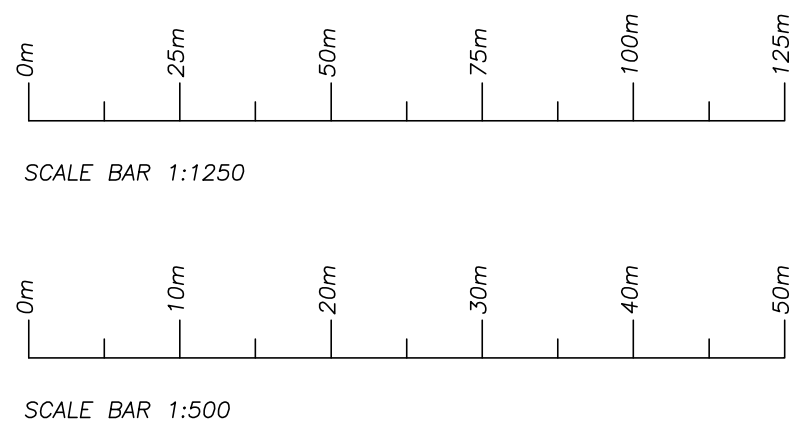

REVISION	BY	DATE	DETAILS
-	-	-	-

djbltd

18 Liverpool Gardens,
Worthing,
West Sussex.
BN11 1RY

Telephone 01903 200123
Mobile 07940 559110
office@djb ltd.co.uk
www.djb ltd.co.uk

PROJECT ADDRESS

Gunters Mead
The Roundway
Rustington
West Sussex BN16 2BW

DRAWING TITLE

As-Existing Site Plans

DRAWN BY DJB	Scales (original on A1 to crop marks): Roof Plan 1 : 100 Block Plan 1 : 500 Location Plan 1 : 1250
DATE July 2021	
DRAWING No. 21-051-1	REV -
© Protected By the Copyright, Designs & Patents ACT 1988	