


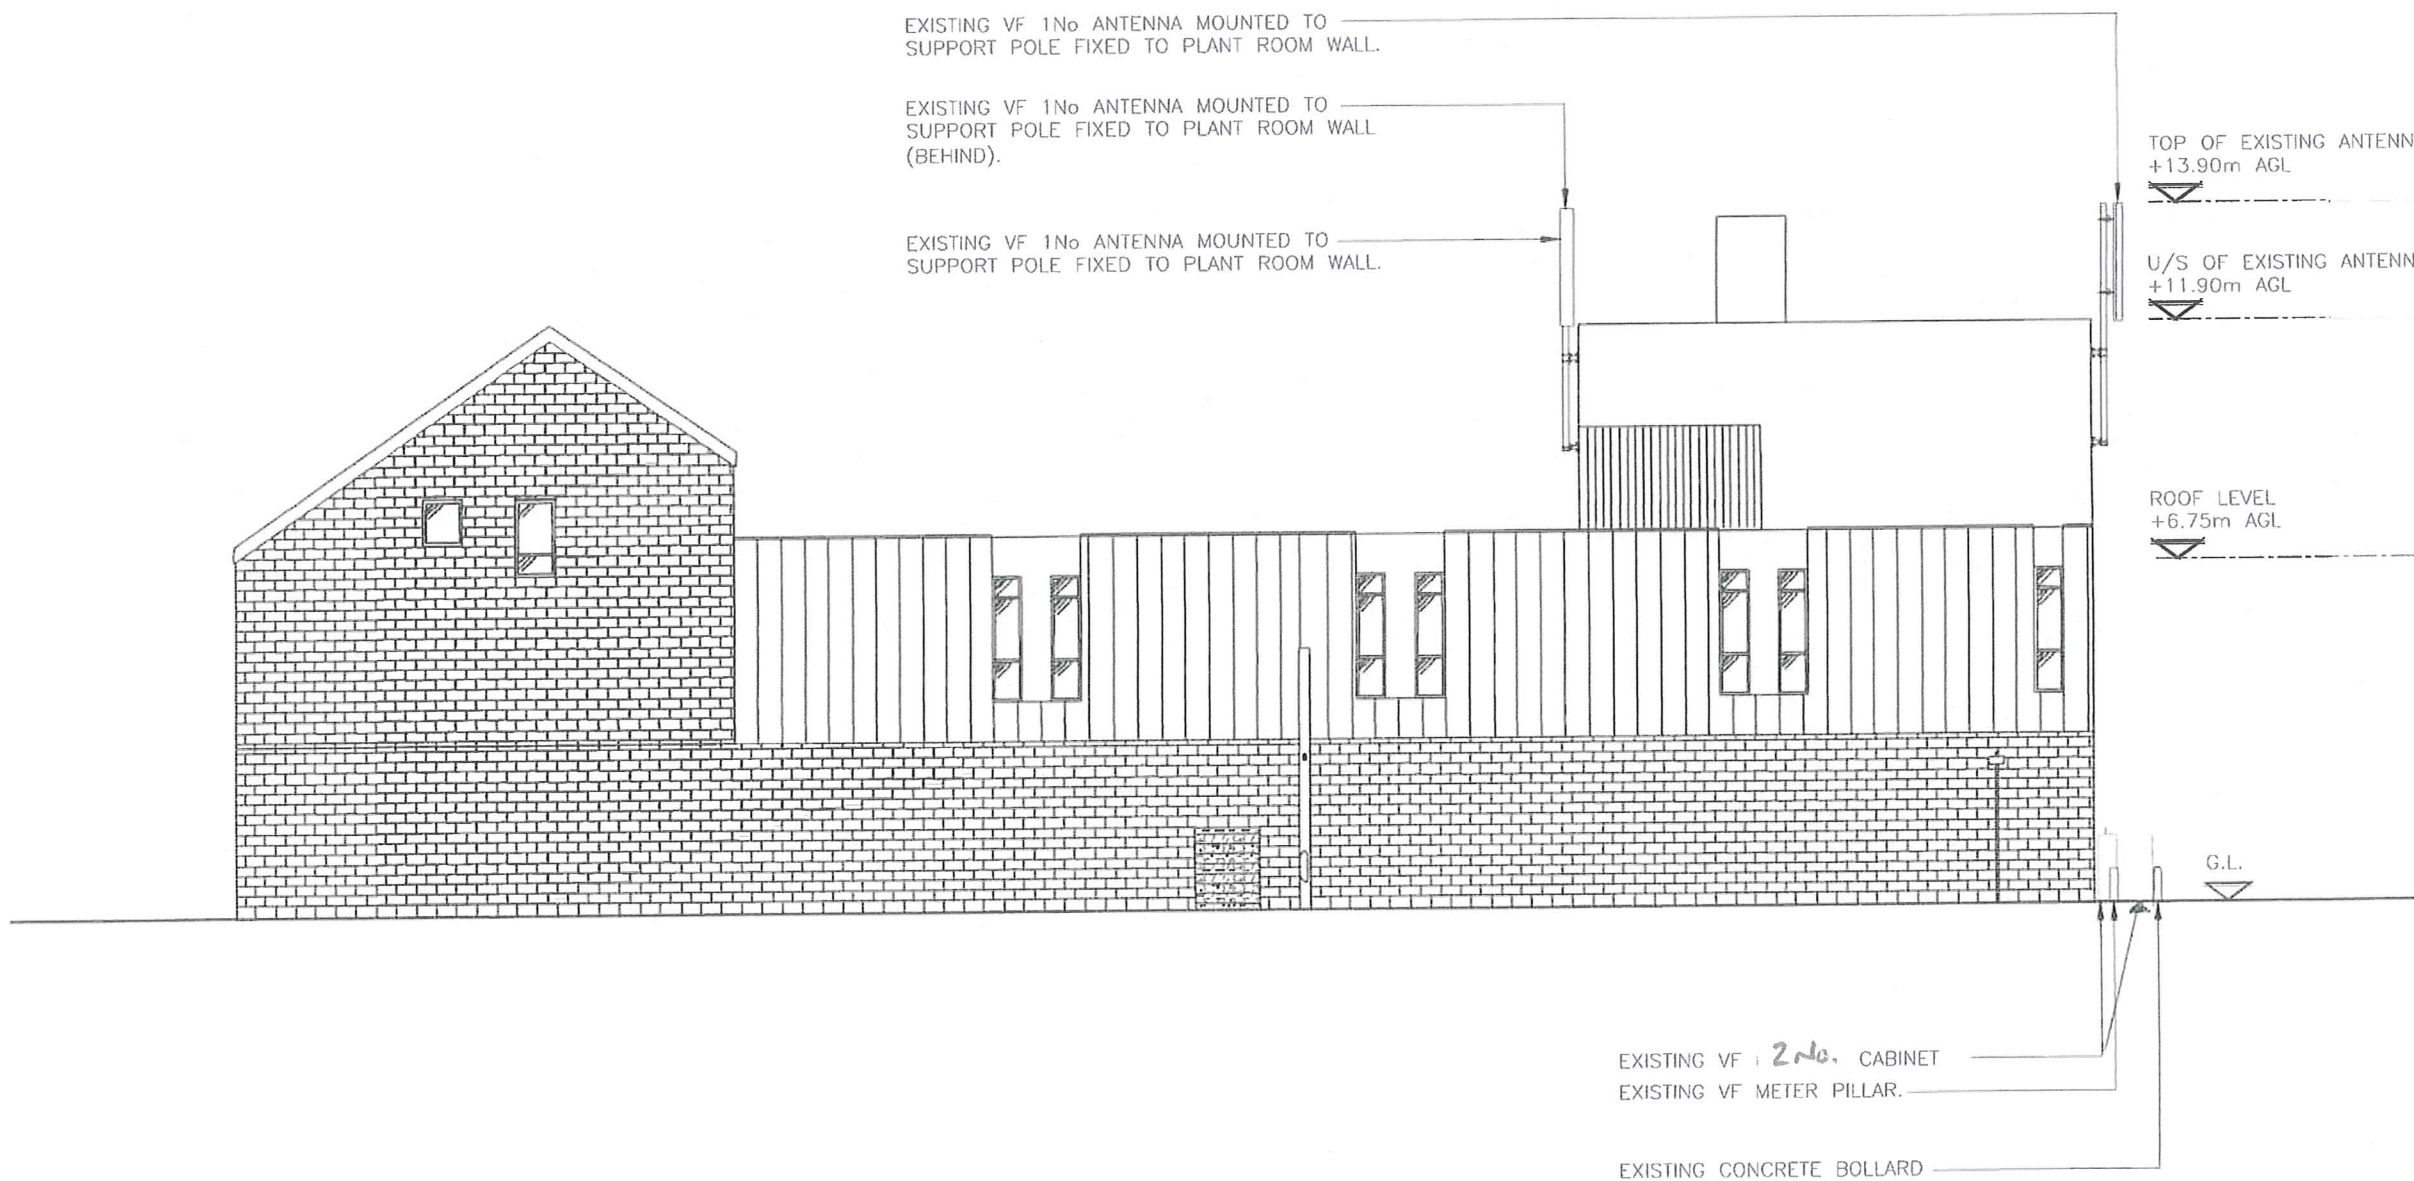

EXISTING WEST ELEVATION
(1:150)

ALL DIMENSIONS ARE IN mm UNLESS NOTED OTHERWISE

N.G.R E: 505210 N: 102230

CONCESSION REQUIRED YES

NOTES:

REV	MODIFICATION	BY	CH	DATE
A	Issued for Approval	RKB	RB	28.01.13

CLARKE telecom
Unit E, Madison Place, Northampton Road,
Manchester, M40 5AG
Tel: 0161 785 4500
Fax: 0161 785 4501
Web: www.clarke-telecom.com

O₂
CTIL

Cell Name	Opt.
7 STERLING PARADE	A

Cell ID No		
CTIL	TEF	VF
116906	045388	46616

Site Address / Contact Details
CLAIGMAR ROAD
LITTLEHAMPTON
WEST SUSSEX
BN16 3DR

Drawing Title: EXISTING SITE ELEVATION

Purpose of issue: PLANNING

Drawing Number: 300

Drawn:	Date:	Checked:	Date:	Issue:
RKB	28.01.13	RB	28.01.13	A