



C:\CURRENT PROJECTS\MJH HOMES\151117 HURST RD EAST PRESTON\1 UNIT SCHEME AUG 2018\HOUSE TYPES\PRIVATE\SINGLE HOUSE TYPE

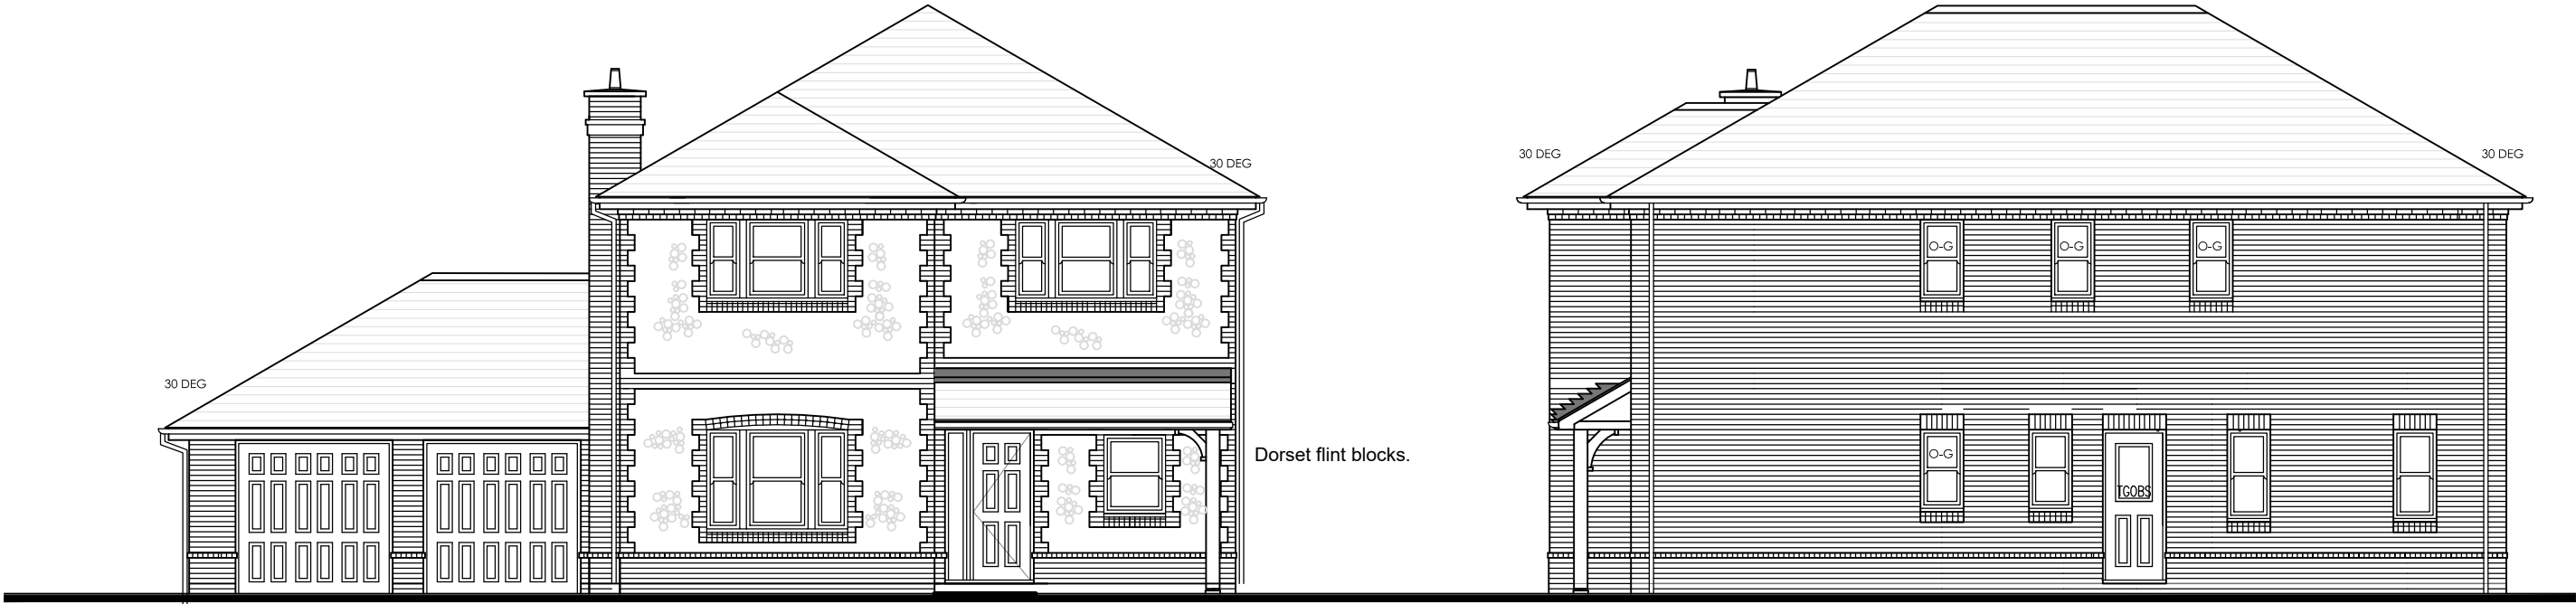


Front (North) Elevation

Side (West) Elevation

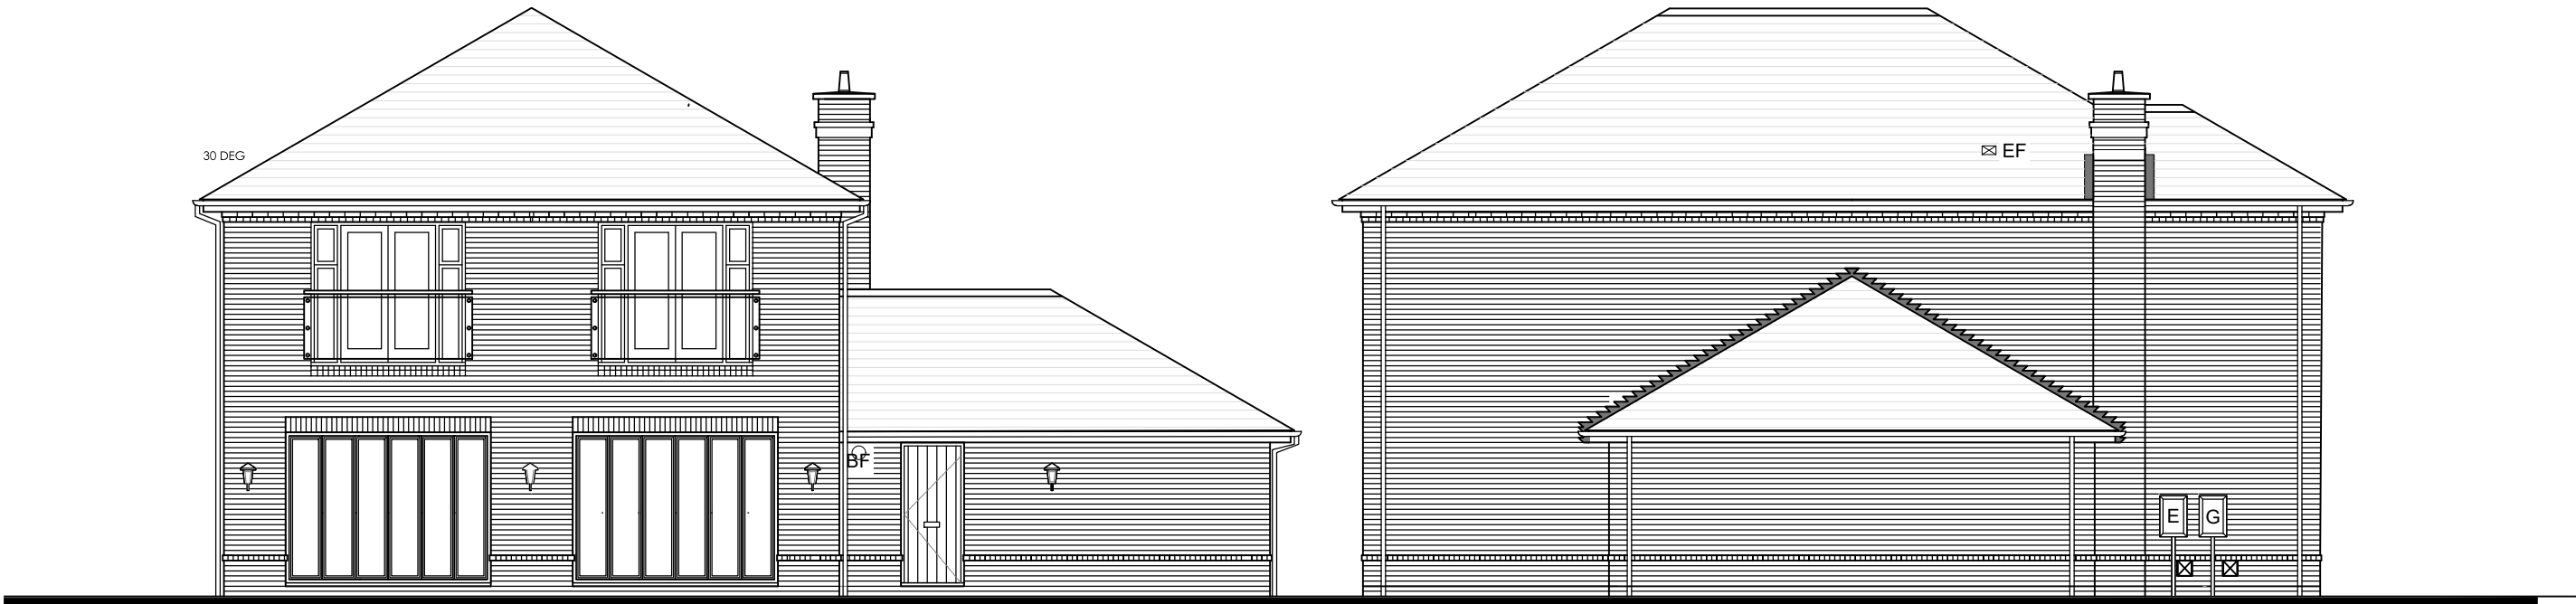


Rear (South) Elevation

Side (East) Elevation

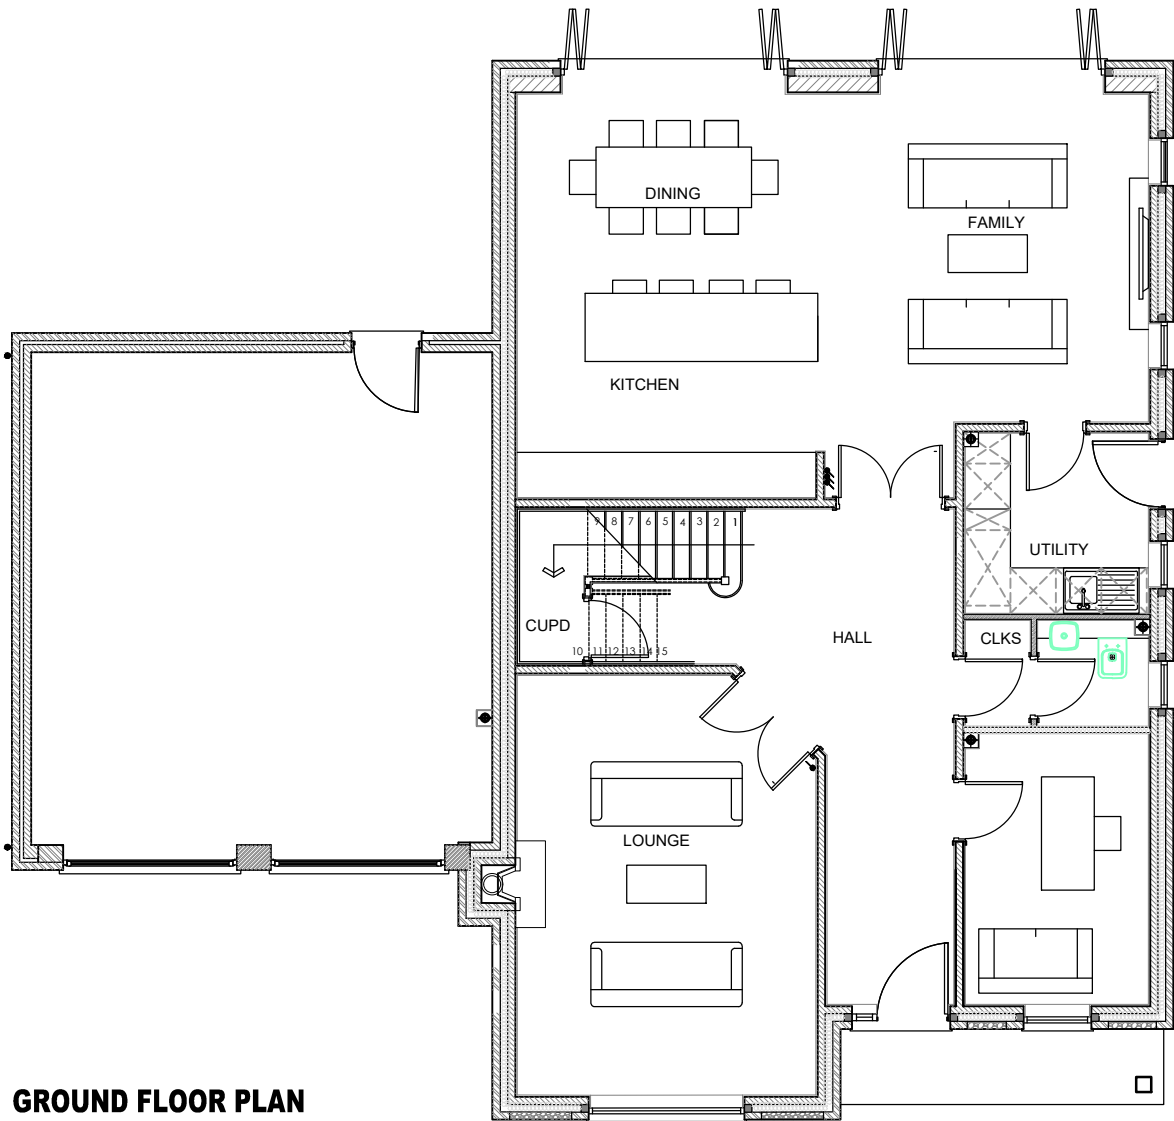

GROUND FLOOR PLAN

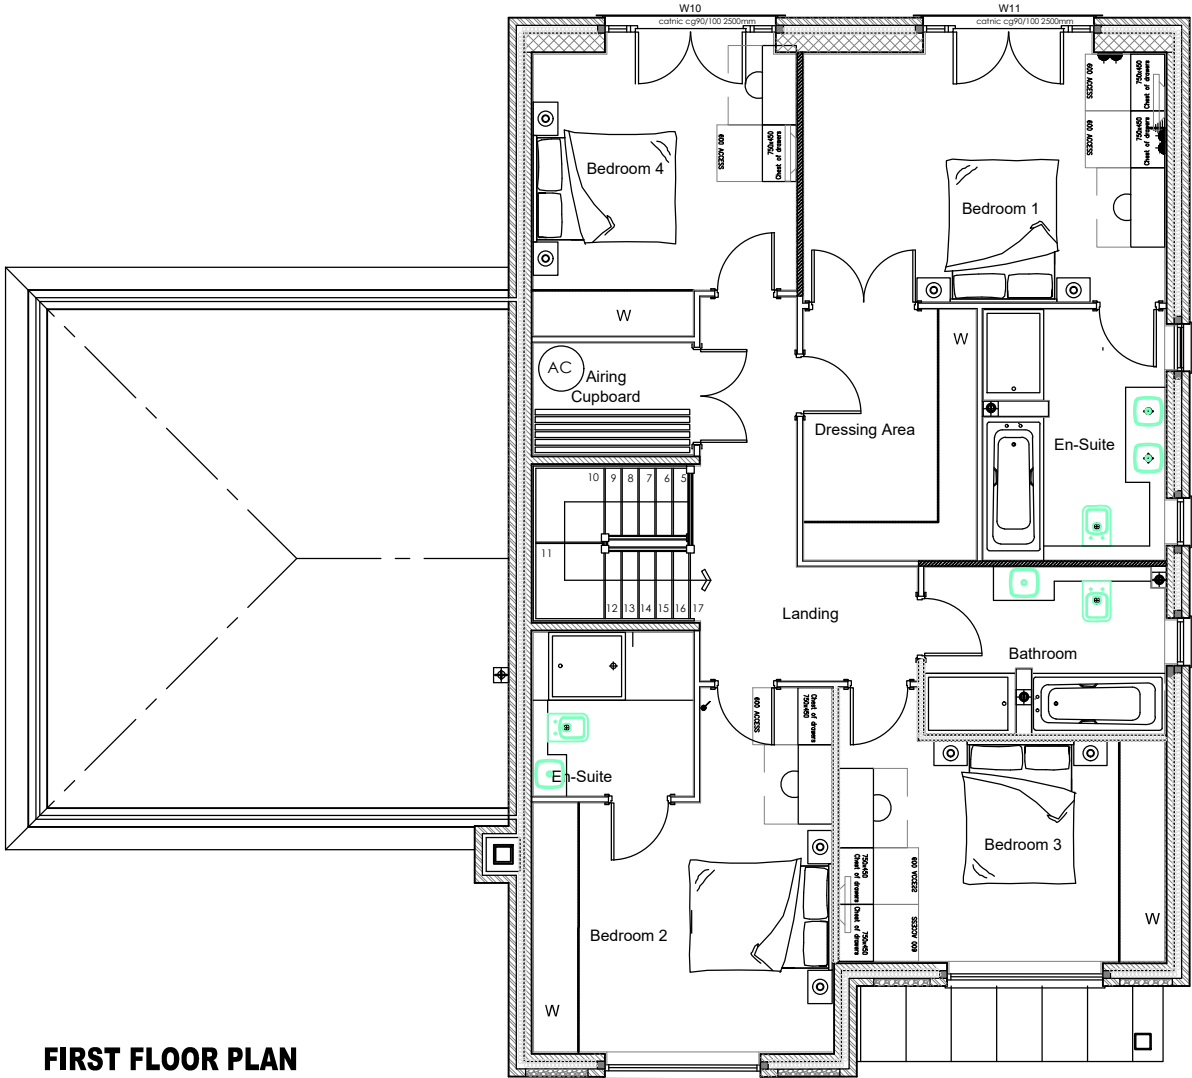

FIRST FLOOR PLAN

Drawn by : SD	Checked by :
Date: 05/08/2018	
© This drawing and the works depicted contains information that is the copyright of Carlton Design Partnership Ltd. This drawing may also contain copyrighted information of third parties. This drawing or part thereof may not be reproduced, re-used or altered except with the written permission of the originators. No liability will be accepted for amendments made by third parties. Scaled measurements must not be taken from this drawing. Any discrepancy or disparity must be notified to the originator in writing. This drawing may contain Ordnance Survey Data that is subject to Crown Copyright. All Rights reserved.	
Revisions	
Rev	Date Drawn Checked

Planning Issue

Project:

HURST ROAD
EAST PRESTON
WEST SUSSEX

Drawing Title:

PLANNING FLOOR PLANS
AND ELEVATIONS

Client:

mjh

MICHAEL HARTNETT

EXECUTIVE HOMES

carlton

design partnership

selwyn house, 32a castle way, southampton, so14 2aw
carlton design partnership ltd reg/235416 registered office: 7 finlay ldt Old Christchurch Rd B11 1JL

tel: 023 8071 9400

Scale: 1:100

@ A2

Drg No: 170829/ELFP

Rev:

ARUN DISTRICT COUNCIL R/2021/8/PL