




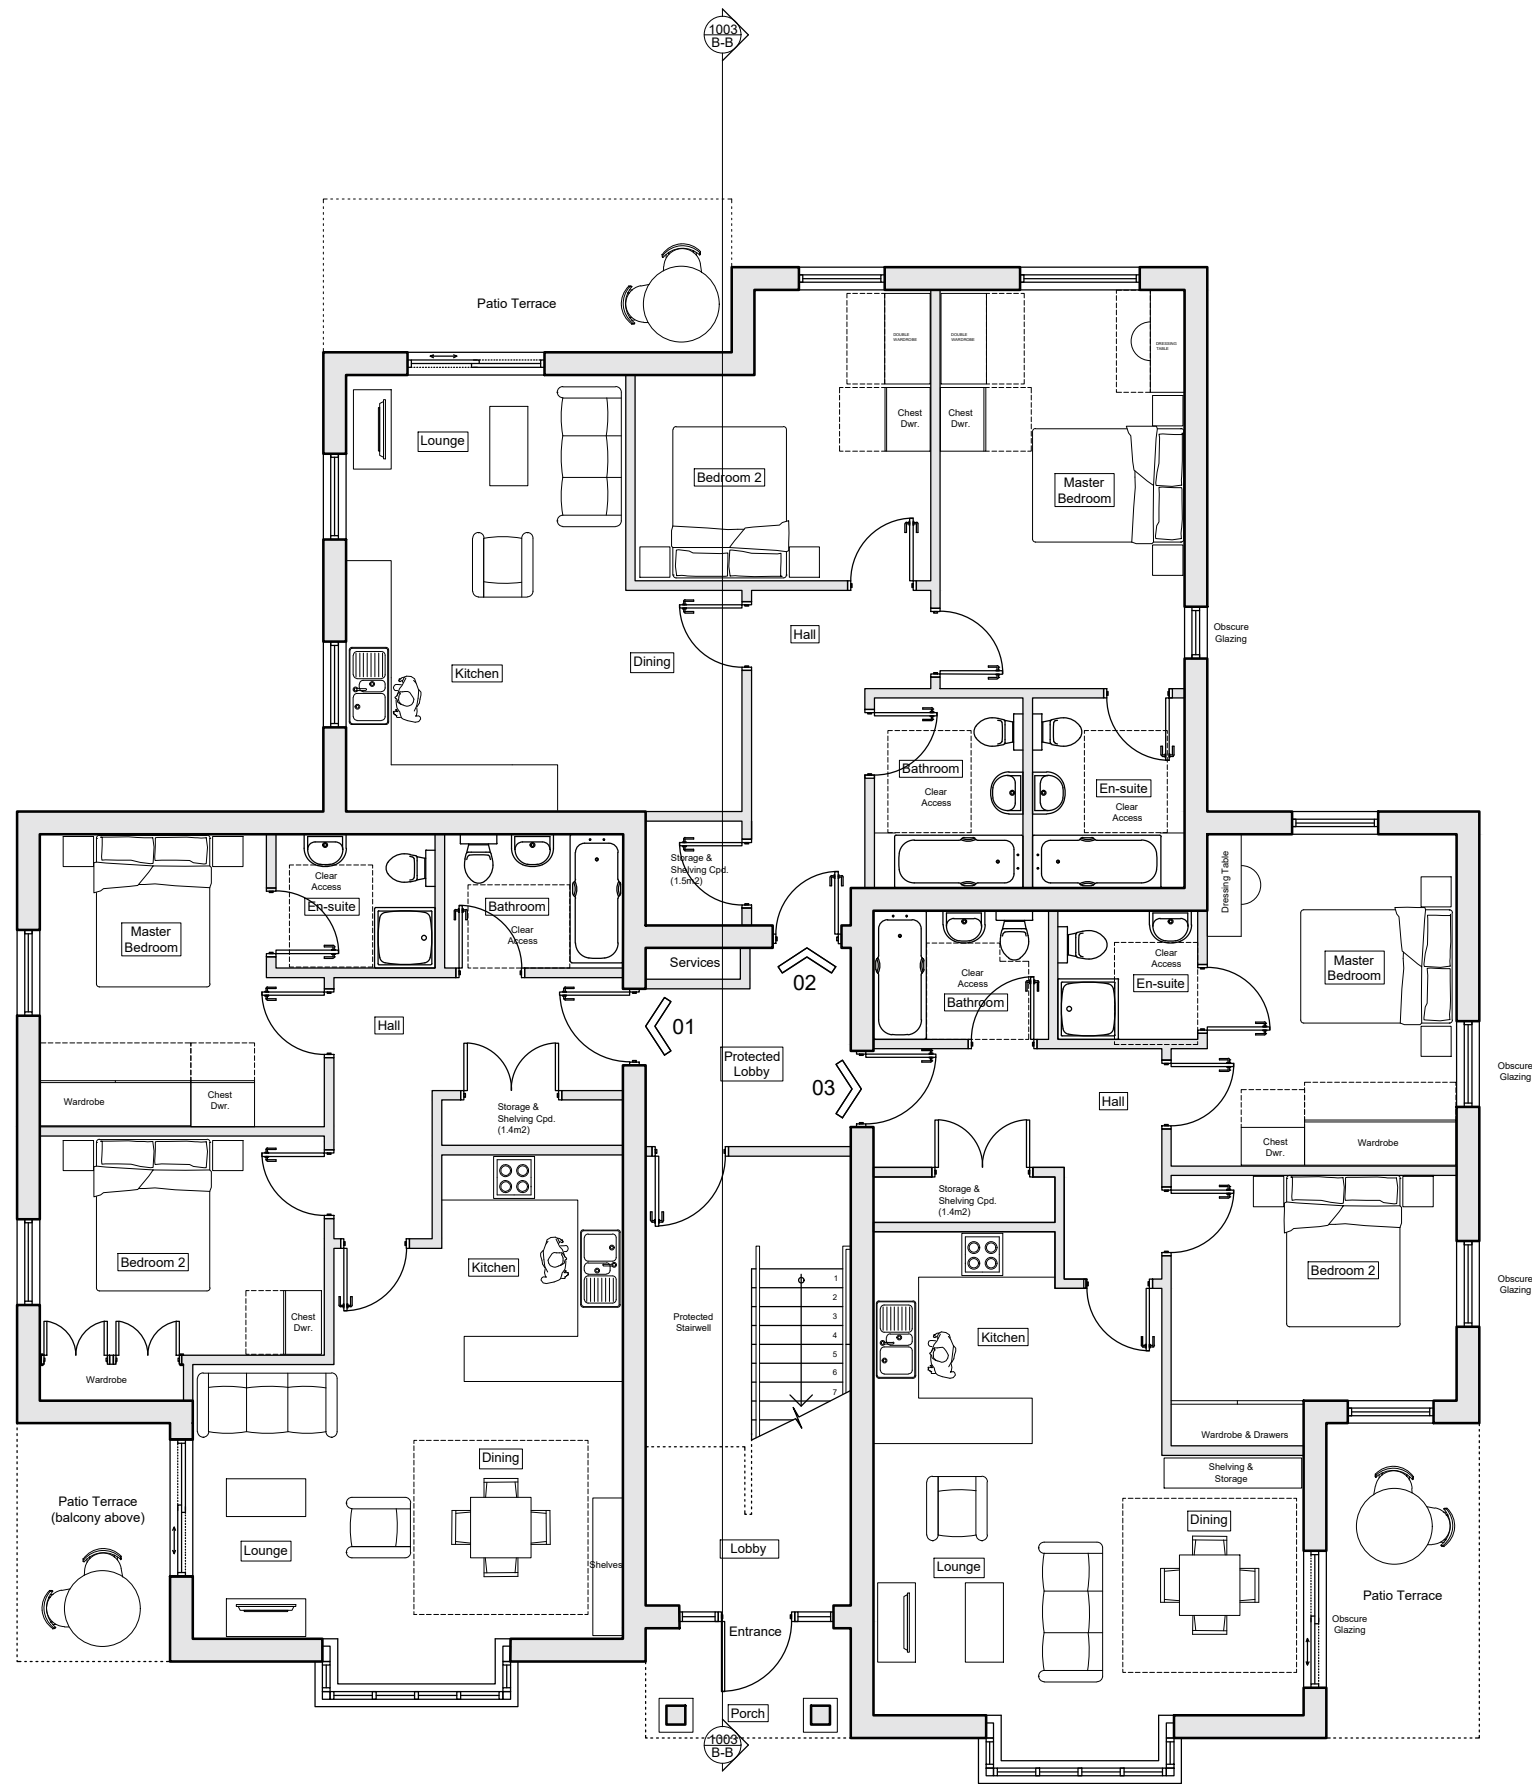


01 PROPOSED GROUND FLOOR PLAN
2002 Scale: 1:100

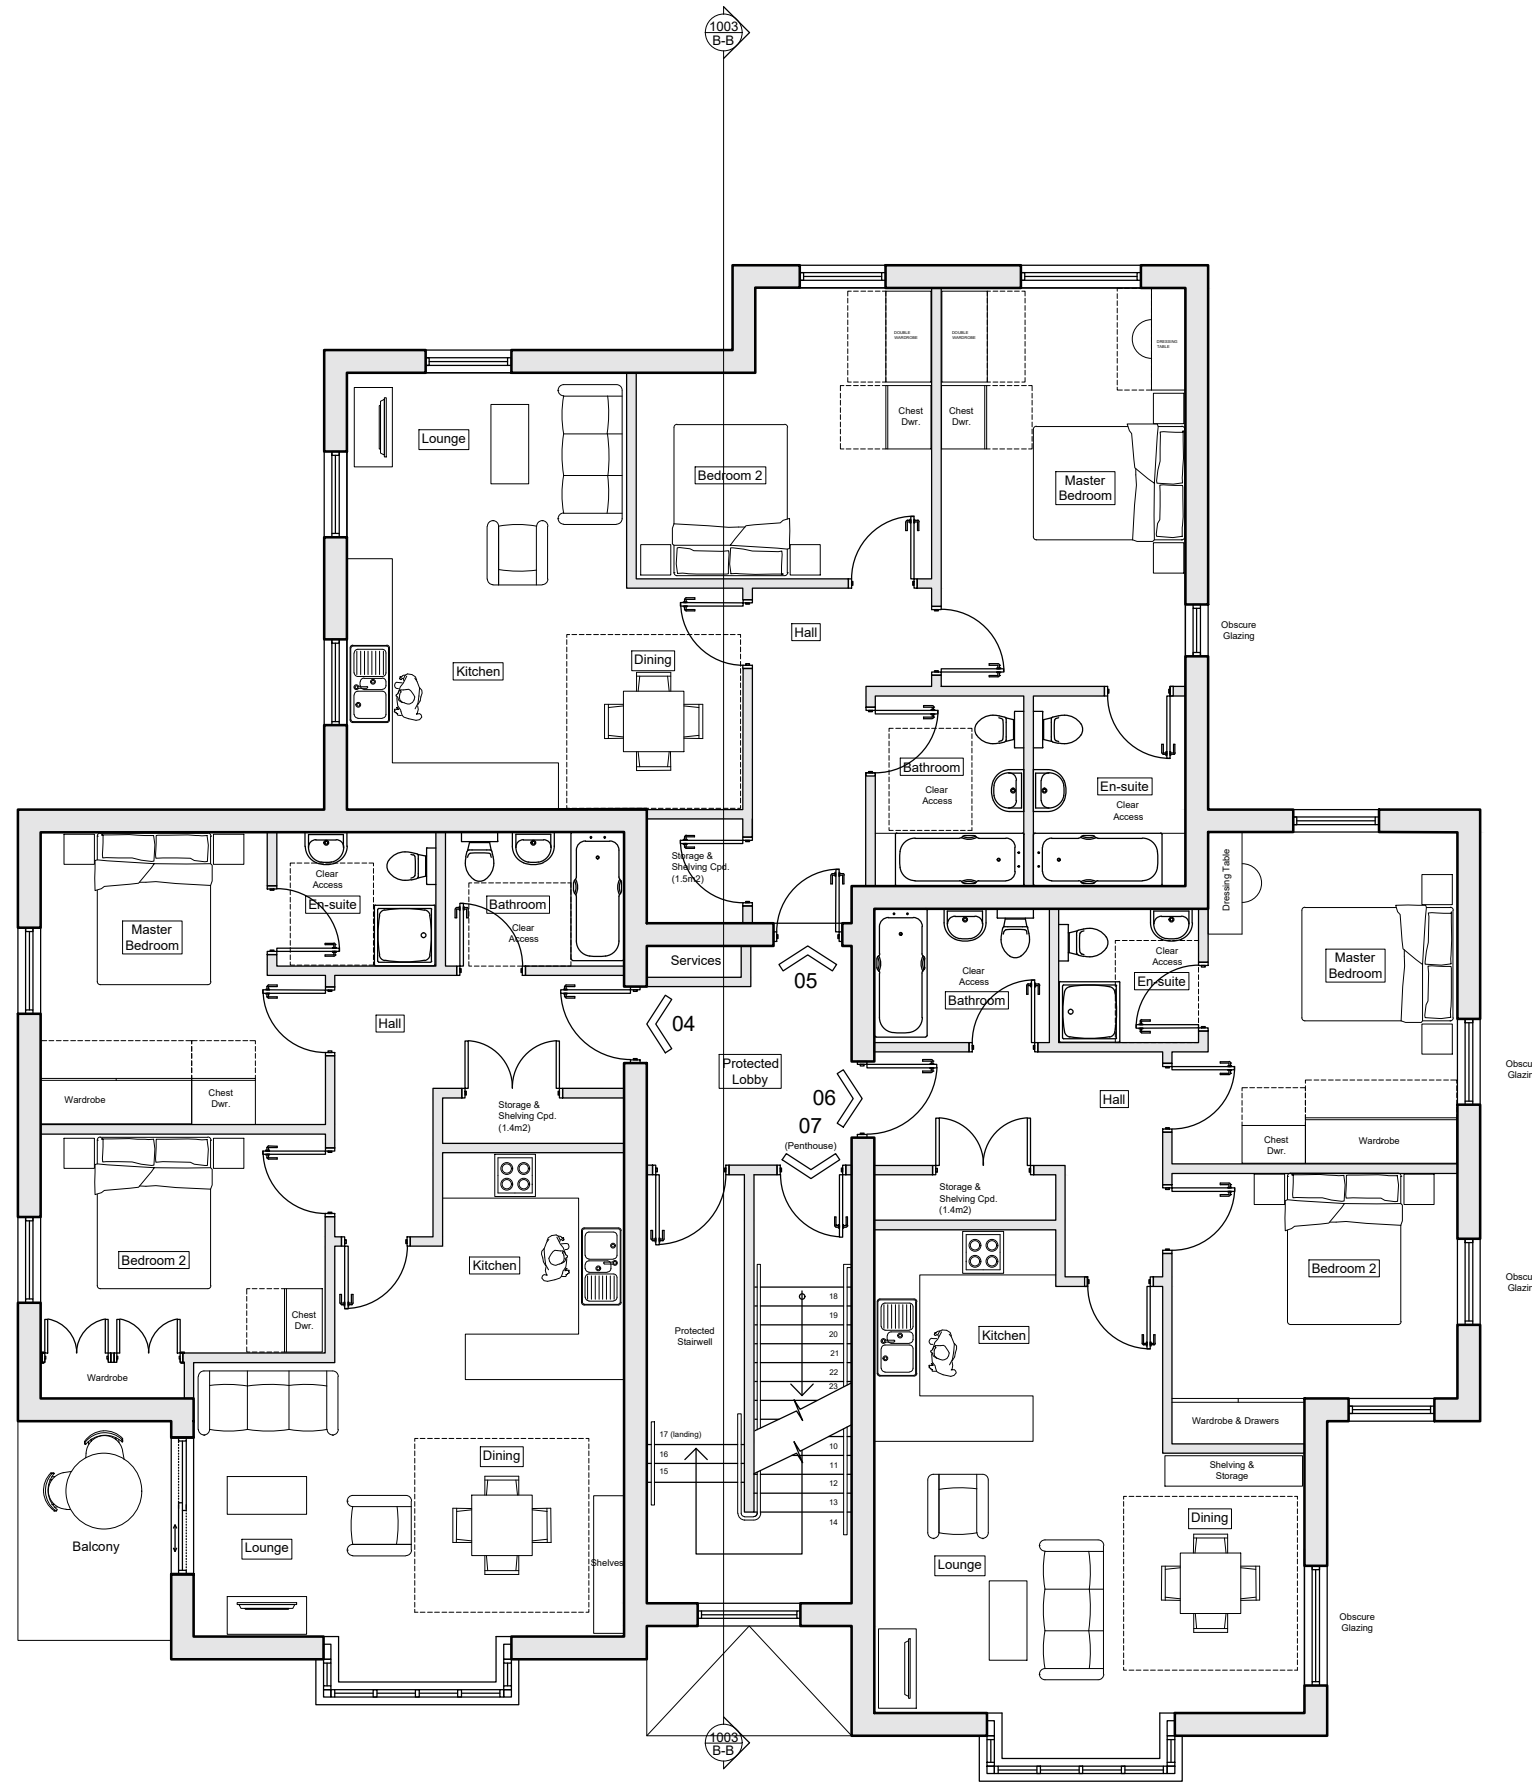

02 PROPOSED 1ST FLOOR PLAN
2002 Scale: 1:100

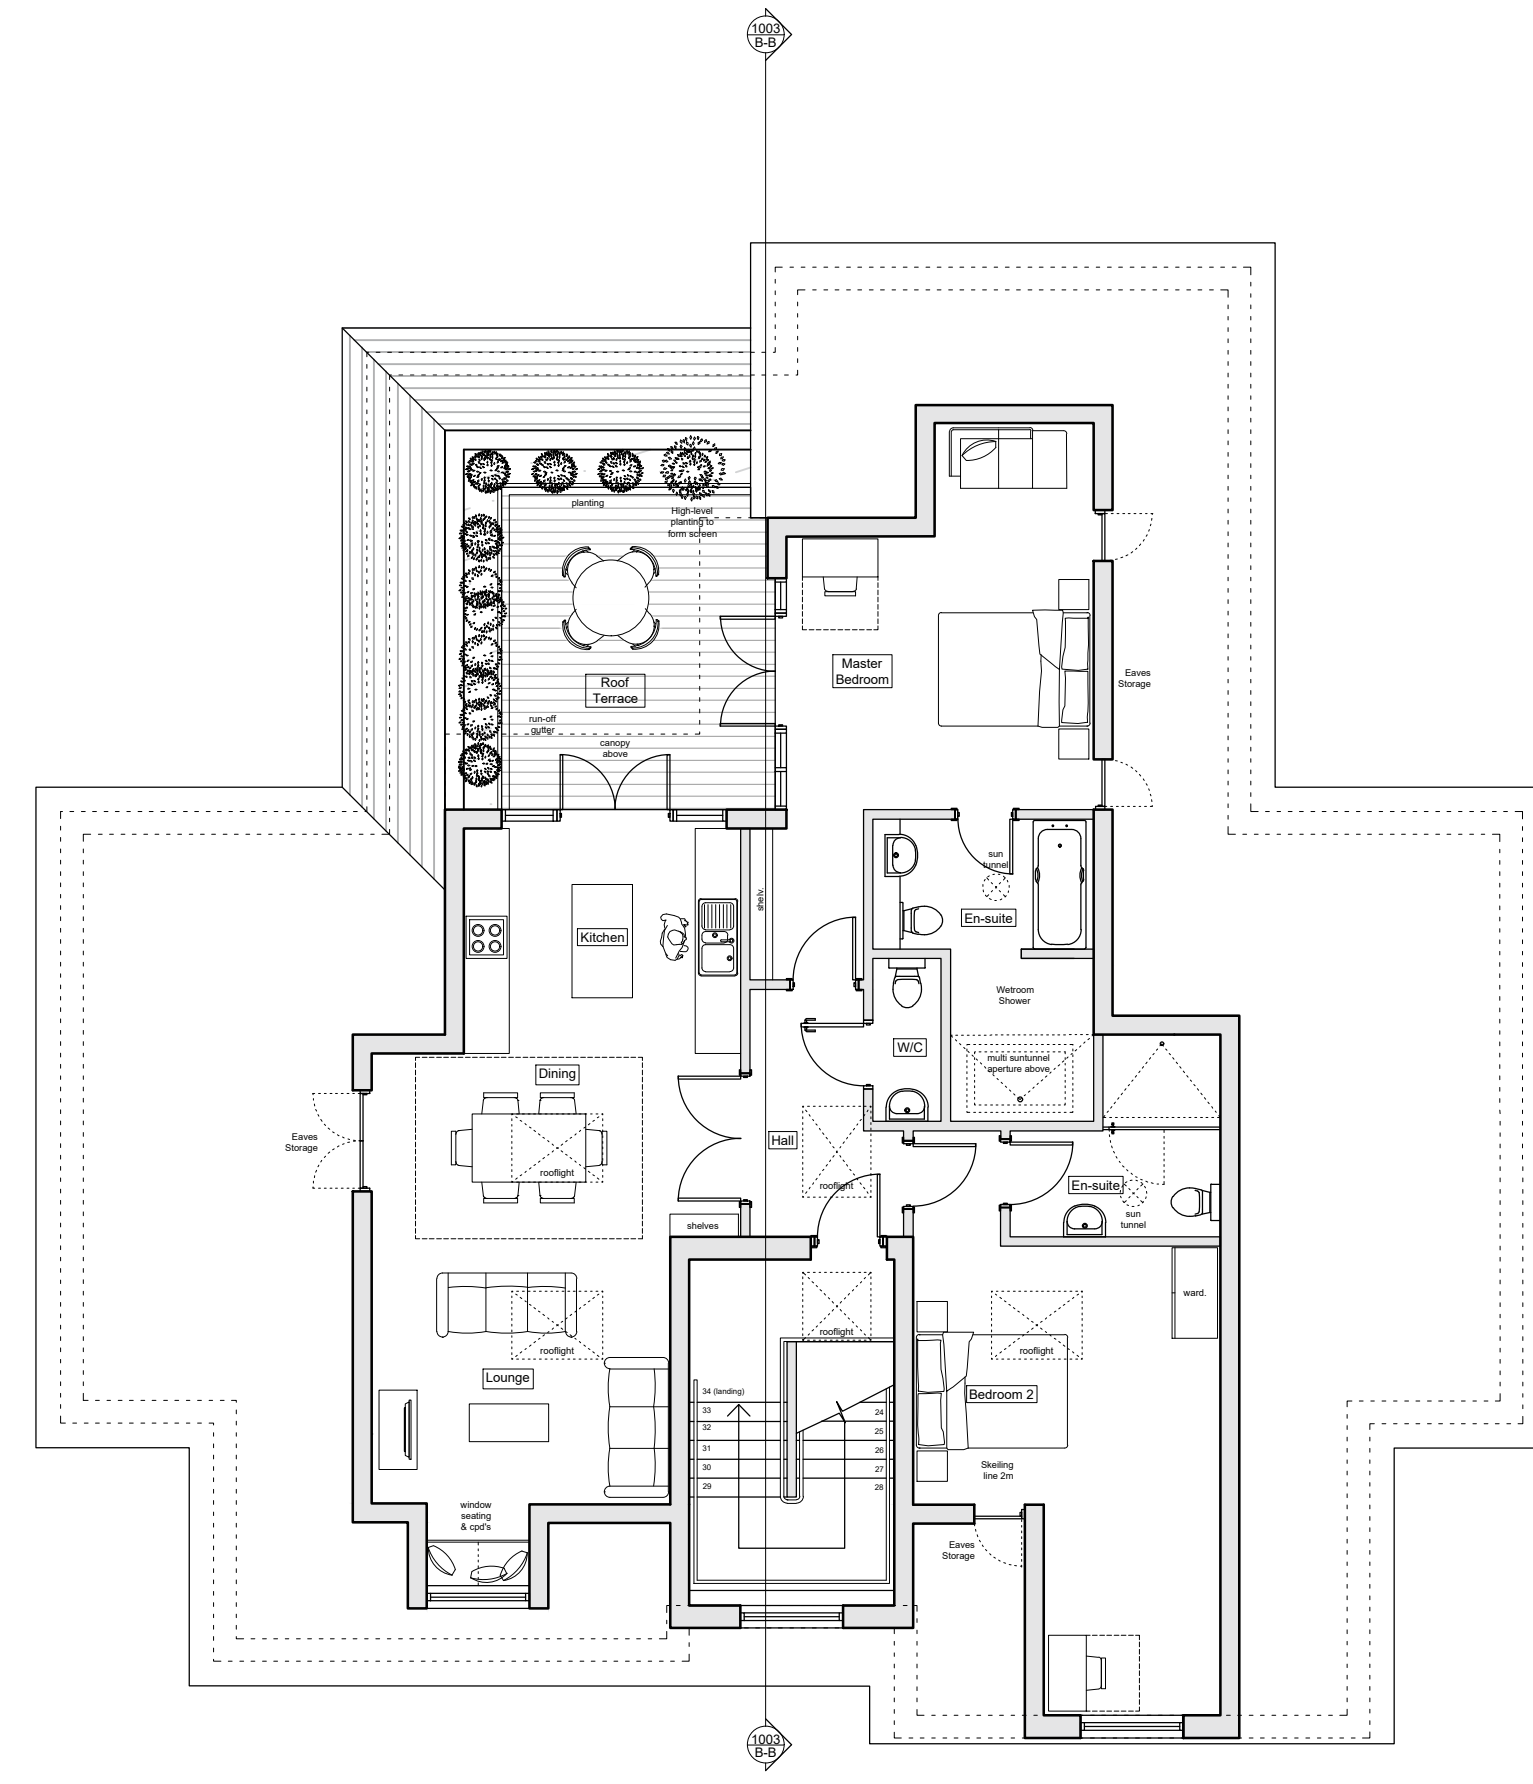

03 PROPOSED PENTHOUSE SUITE PLAN
2002 Scale: 1:100

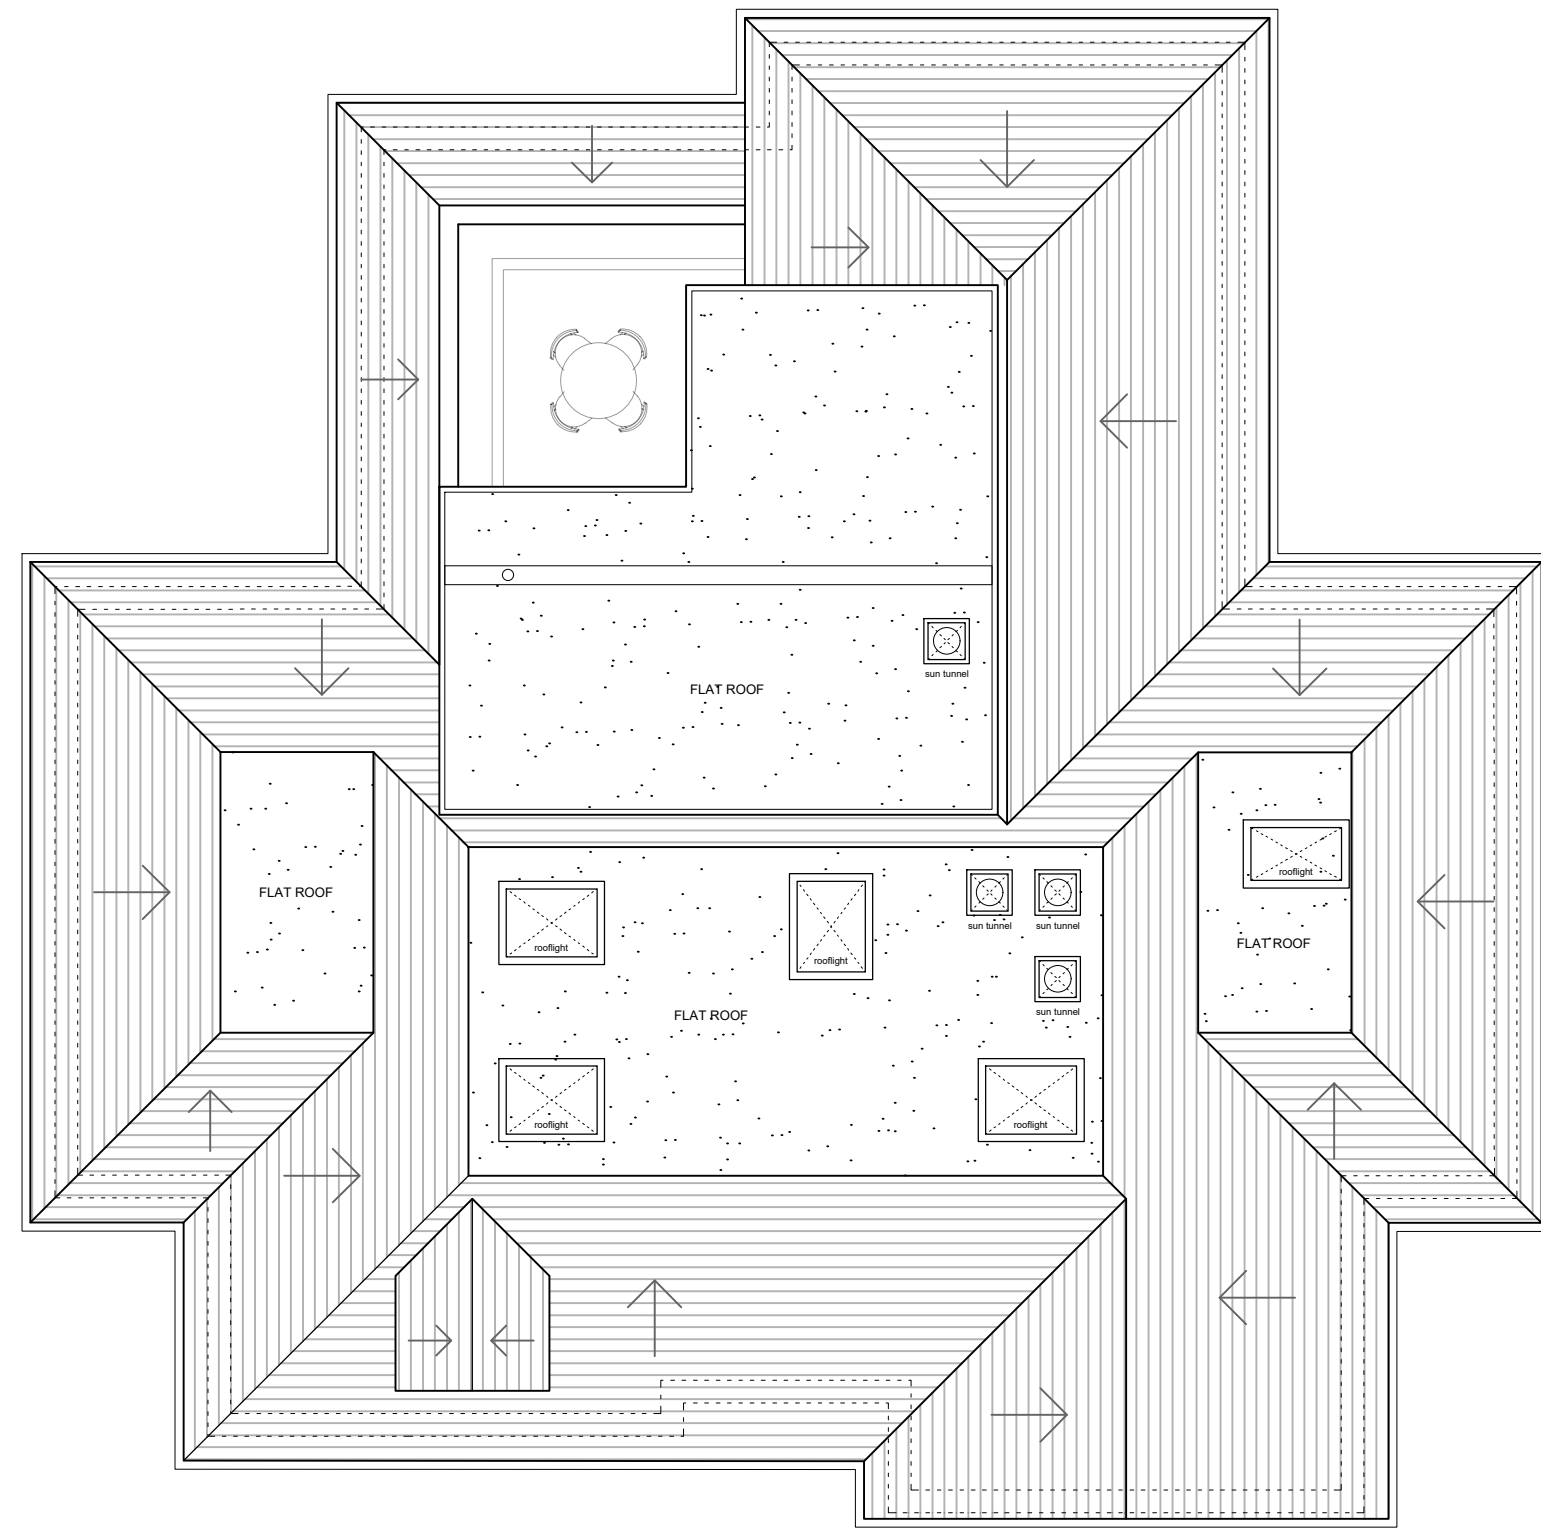

04 PROPOSED ROOF PLAN
2002 Scale: 1:100



- Notes
- All dimensions must be checked on site and not scaled from this drawing, apart from the local authority.
 - Any works commencing on site prior to obtaining full planning and building regulation approval including full condition discharge, is entirely at the client's / contractor's risk.
 - The contractor is responsible for taking and checking all levels and dimensions prior to ordering materials and starting work on site.
 - Any discrepancies are to be reported to OM Architectural Design prior to commencing any works.
 - All building work is to be carried out in accordance with building regulations and to the satisfaction of the local authority and as such additional unforeseen building works may be required on site.
 - These drawings are not construction drawings nor do they constitute full working drawings. They are for information purposes only.
 - All drawings are copyright of OM Architectural Design and may not be copied or reproduced by any third party without prior written consent.

05	23 July 2018	STB	OM
	Revised Internal Layout		
04	26 June 2018	STB	OM
	Final revised planning submission		
03	20 June 2018	STB	OM
	Addition of penthouse suite to loft space. Amendments to internal layout.		
02	06 March 2017	STB	OM
	Planning issue to Lewis & Co Planning		
01	06 February 2017	STB	OM
	Lewis & Co issue for information		
00	31 January 2017	STB	OM
	First issue		
Rev	Date + notes	Drawn	Chkd

OM Architectural Design

Works House, Station Road, Angmering, BN16 3AA
Tel: 07590 508302
E-mail: info@olivermcgowan.co.uk

Project
70 Woodlands Avenue
Rustington

Drawing
Proposed Plans

Job Ref	Dwg No	Revision		
BAQ	2002	05		
Scale(s)	Size	Date	Drawn	Chkd
1:100 @ A1	A1	Feb 2017	STB	OM
Status				
Planning				