


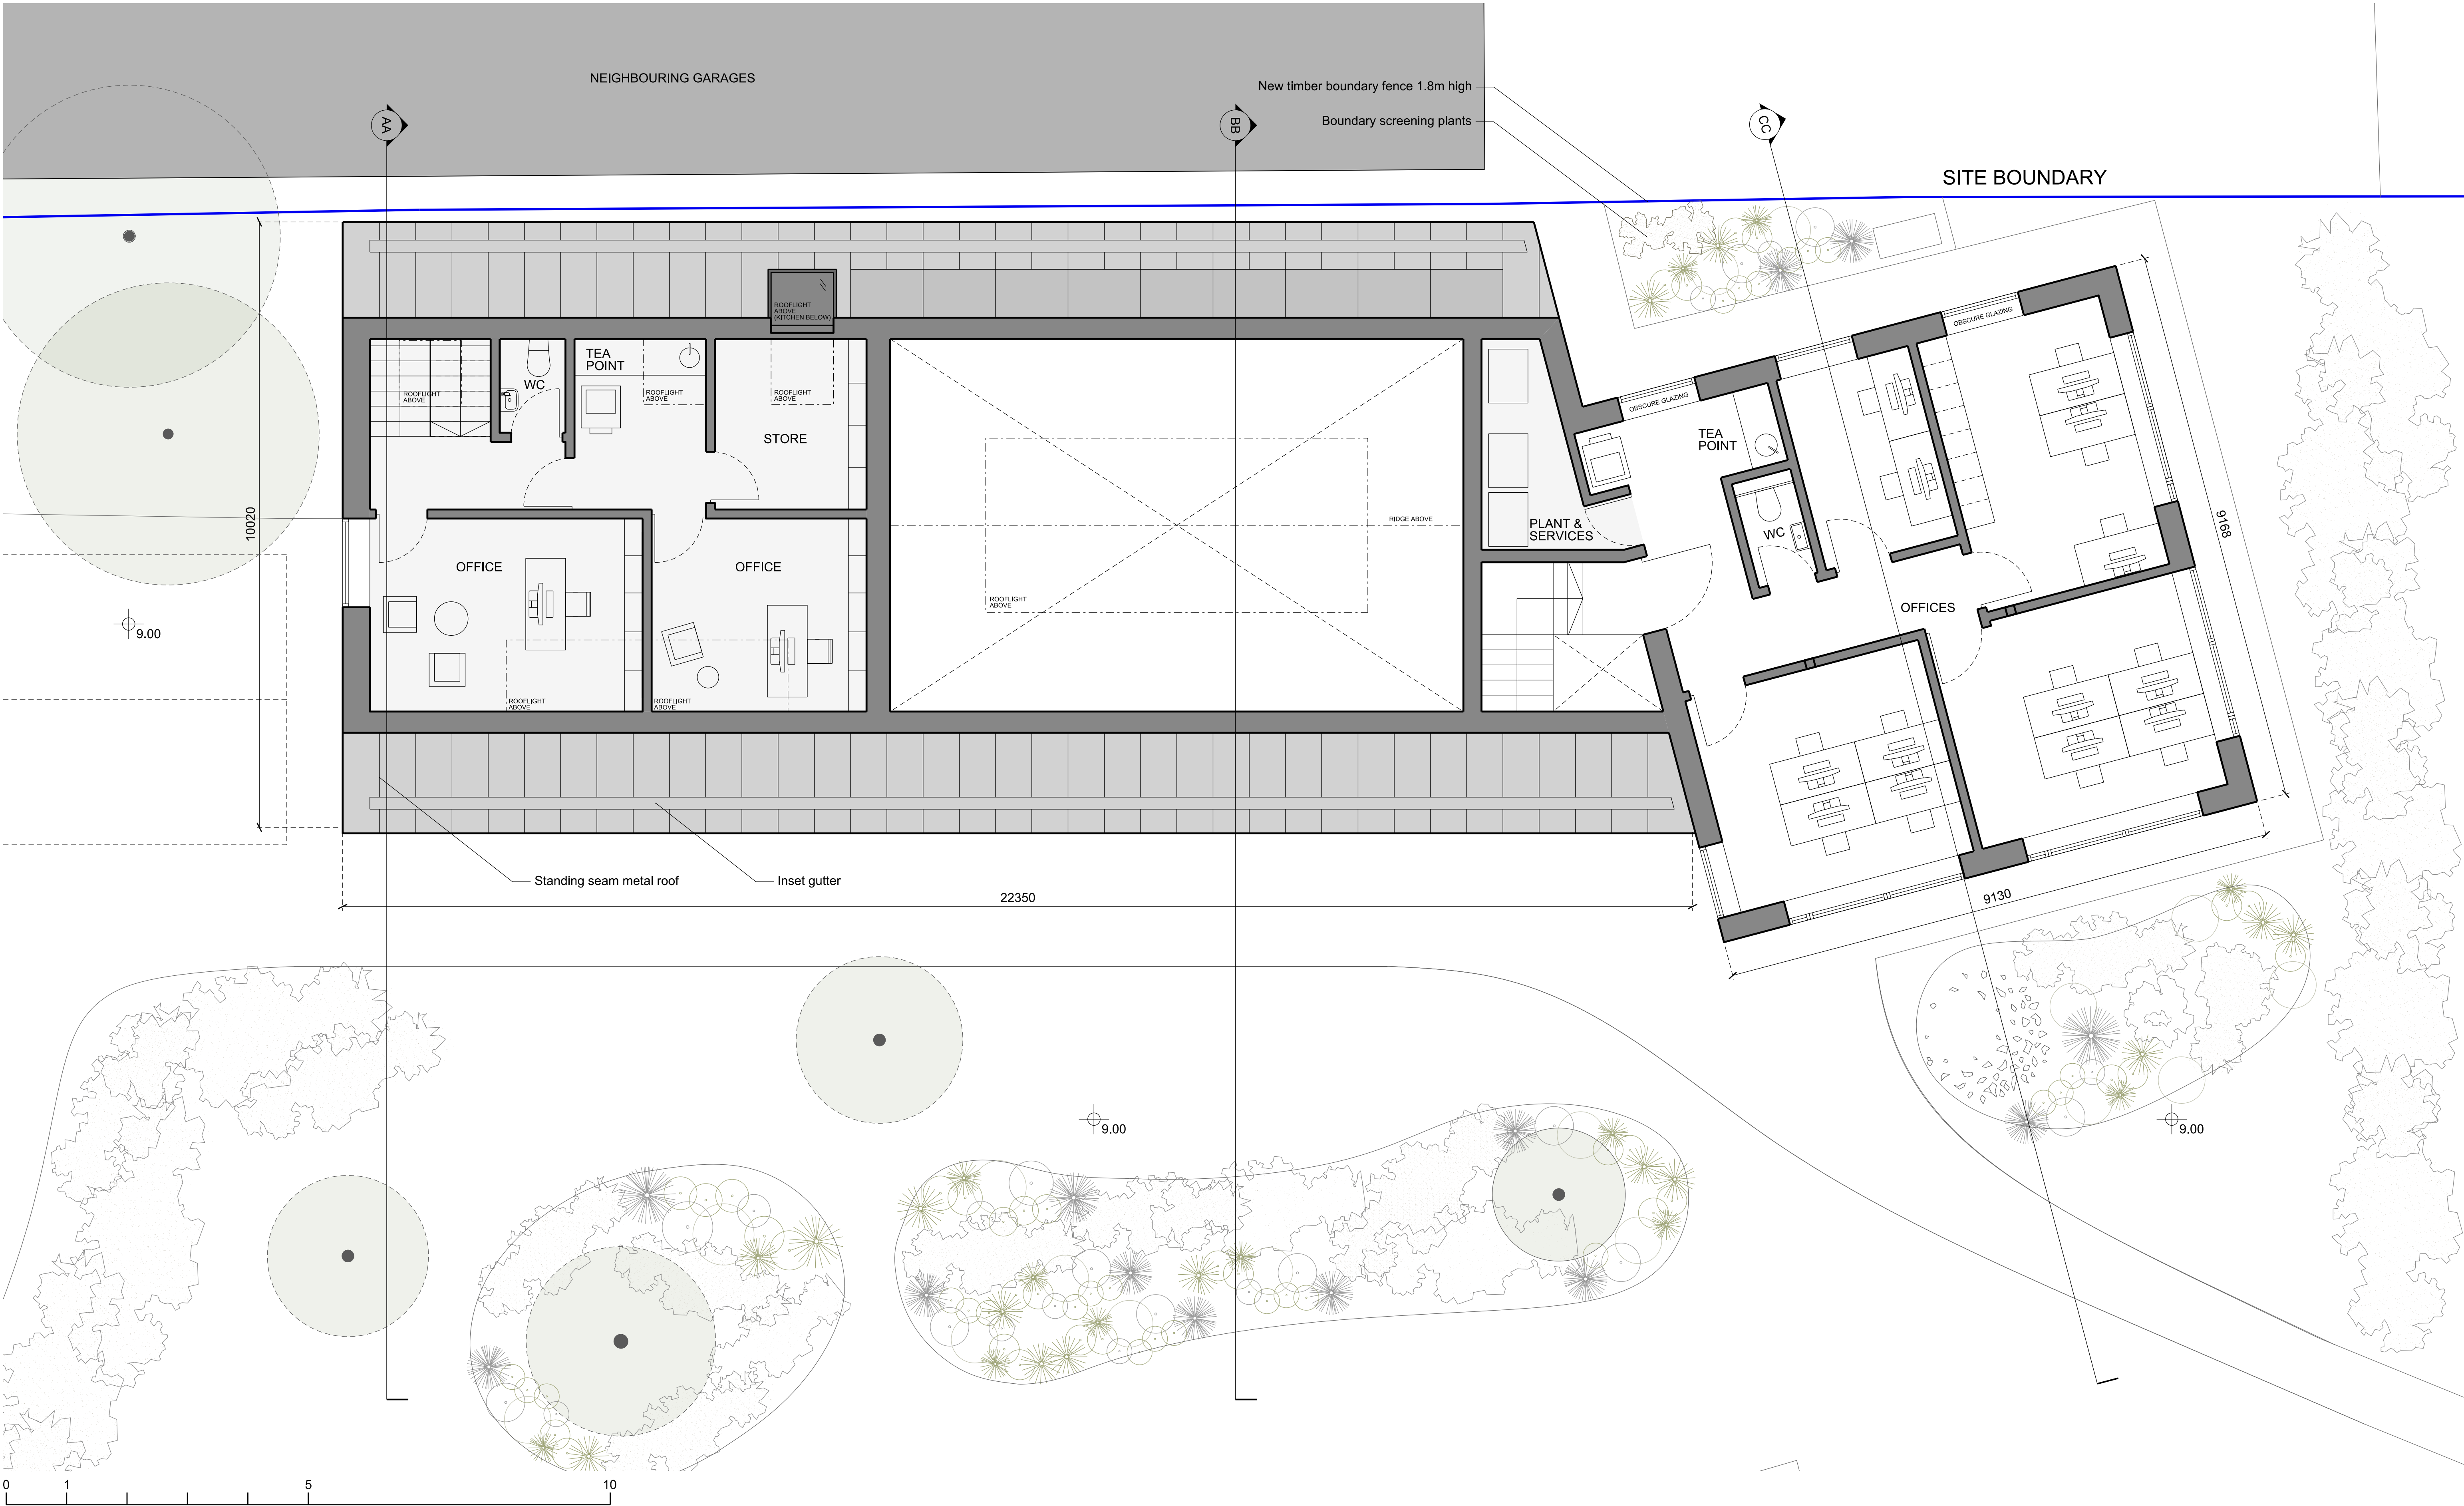


Revisions					
P1	Planning	JT	ES	ADC	28 / 07 / 2021
Rev.	Description	Drawn	Check	Issued to	Date Issued

Notes

Do not scale from drawings.
Errors to be reported immediately to the Architect.
All existing site, tree and building information has been compiled from different sources.
All dimensions to be checked on site.

STUDIO SCOTT TAYLOR

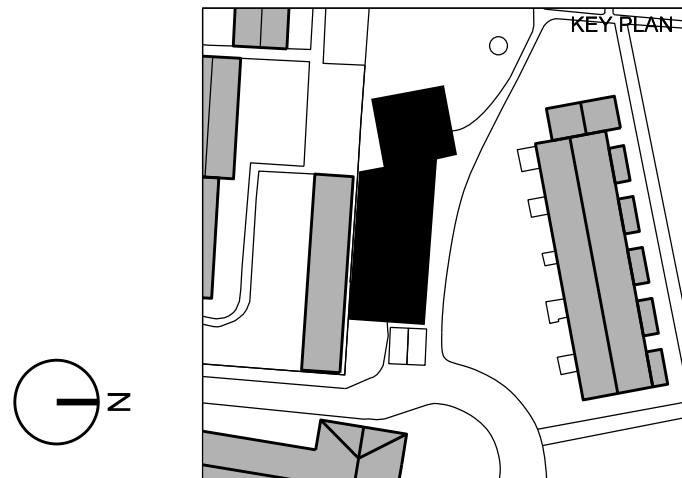

Project	Oakhurst Hall Oakhurst Gardens Littlehampton & Rustington Housing Society	Project No.	012
Client	Littlehampton & Rustington Housing Society		
Date:	28/ 07 / 2021	Drawn	ES
Scale / Format:	1:50 @ A1 1:100 @ A3	Checked	JT
CAD Reference:	Approved		
Drawing Name:	Proposed First floor plan	Drawing No.	012_P_20_01