



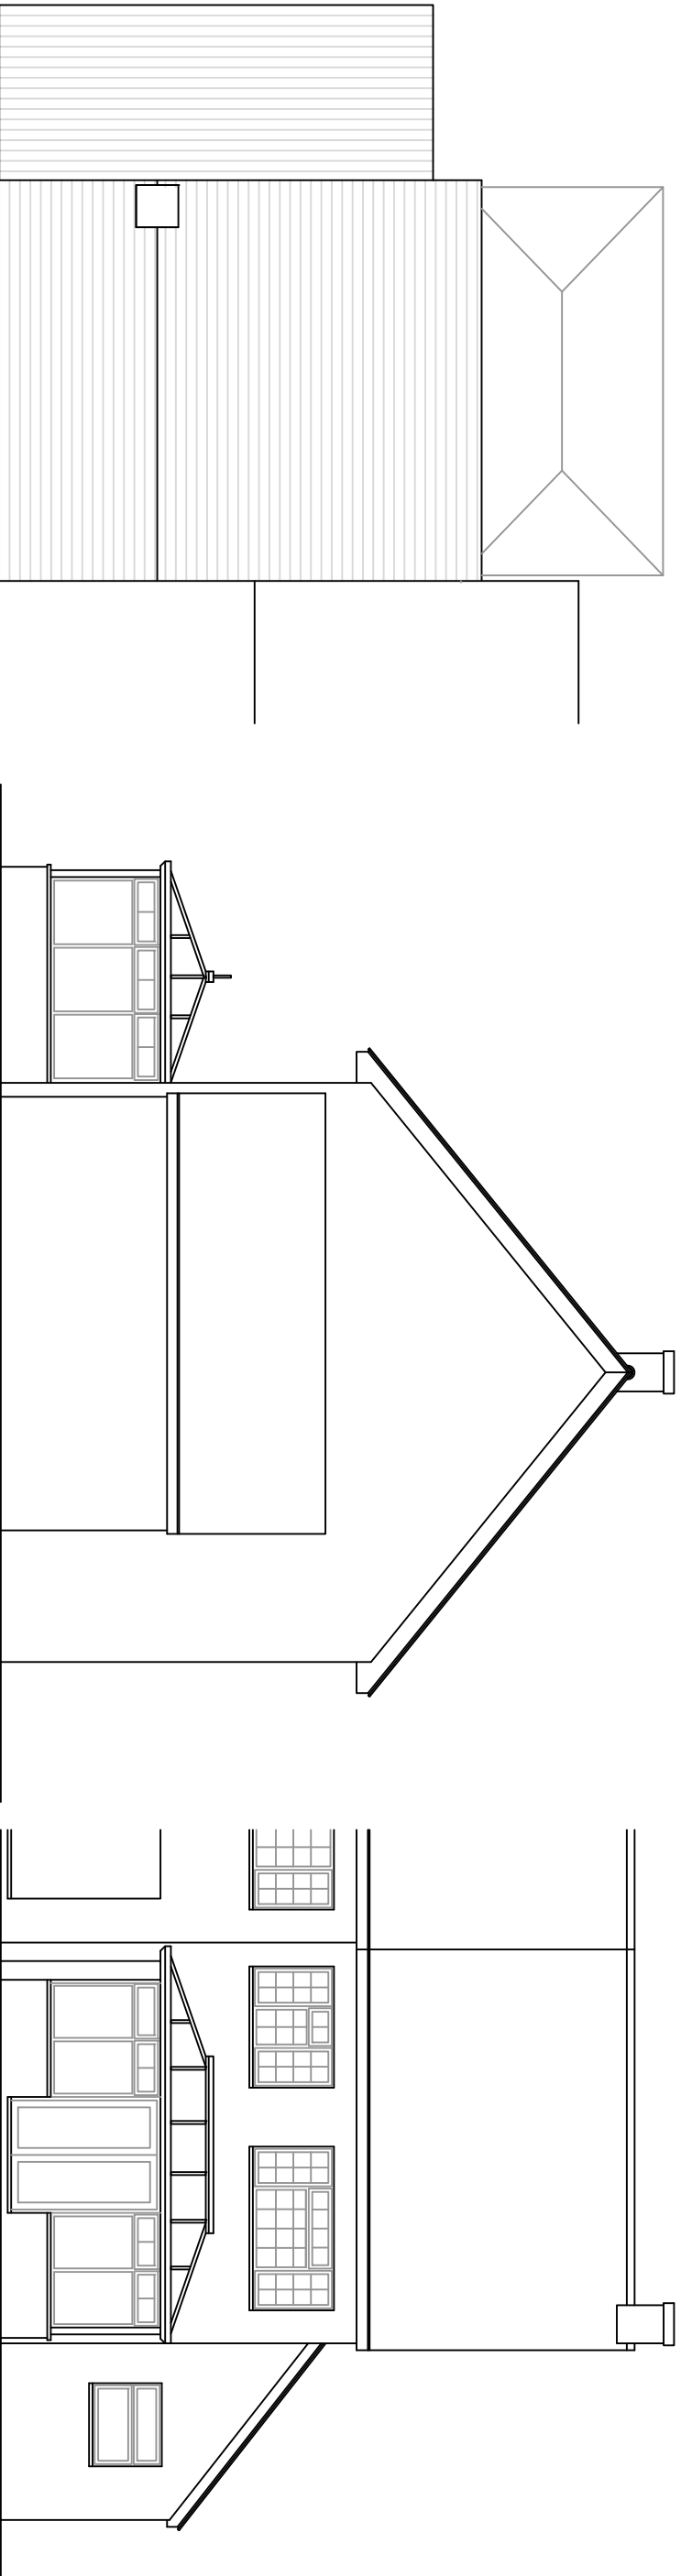

SIDE ELEVATION

ELEVATIONS (1:100)

REAR ELEVATION

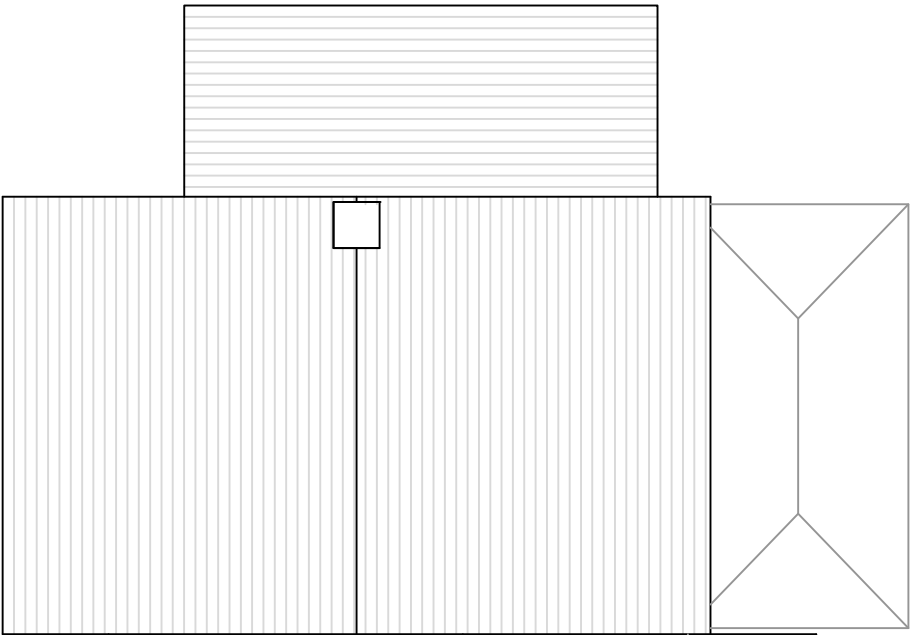


ROOF PLAN (1:100)



GROUND FLOOR

PLANS (1:50)

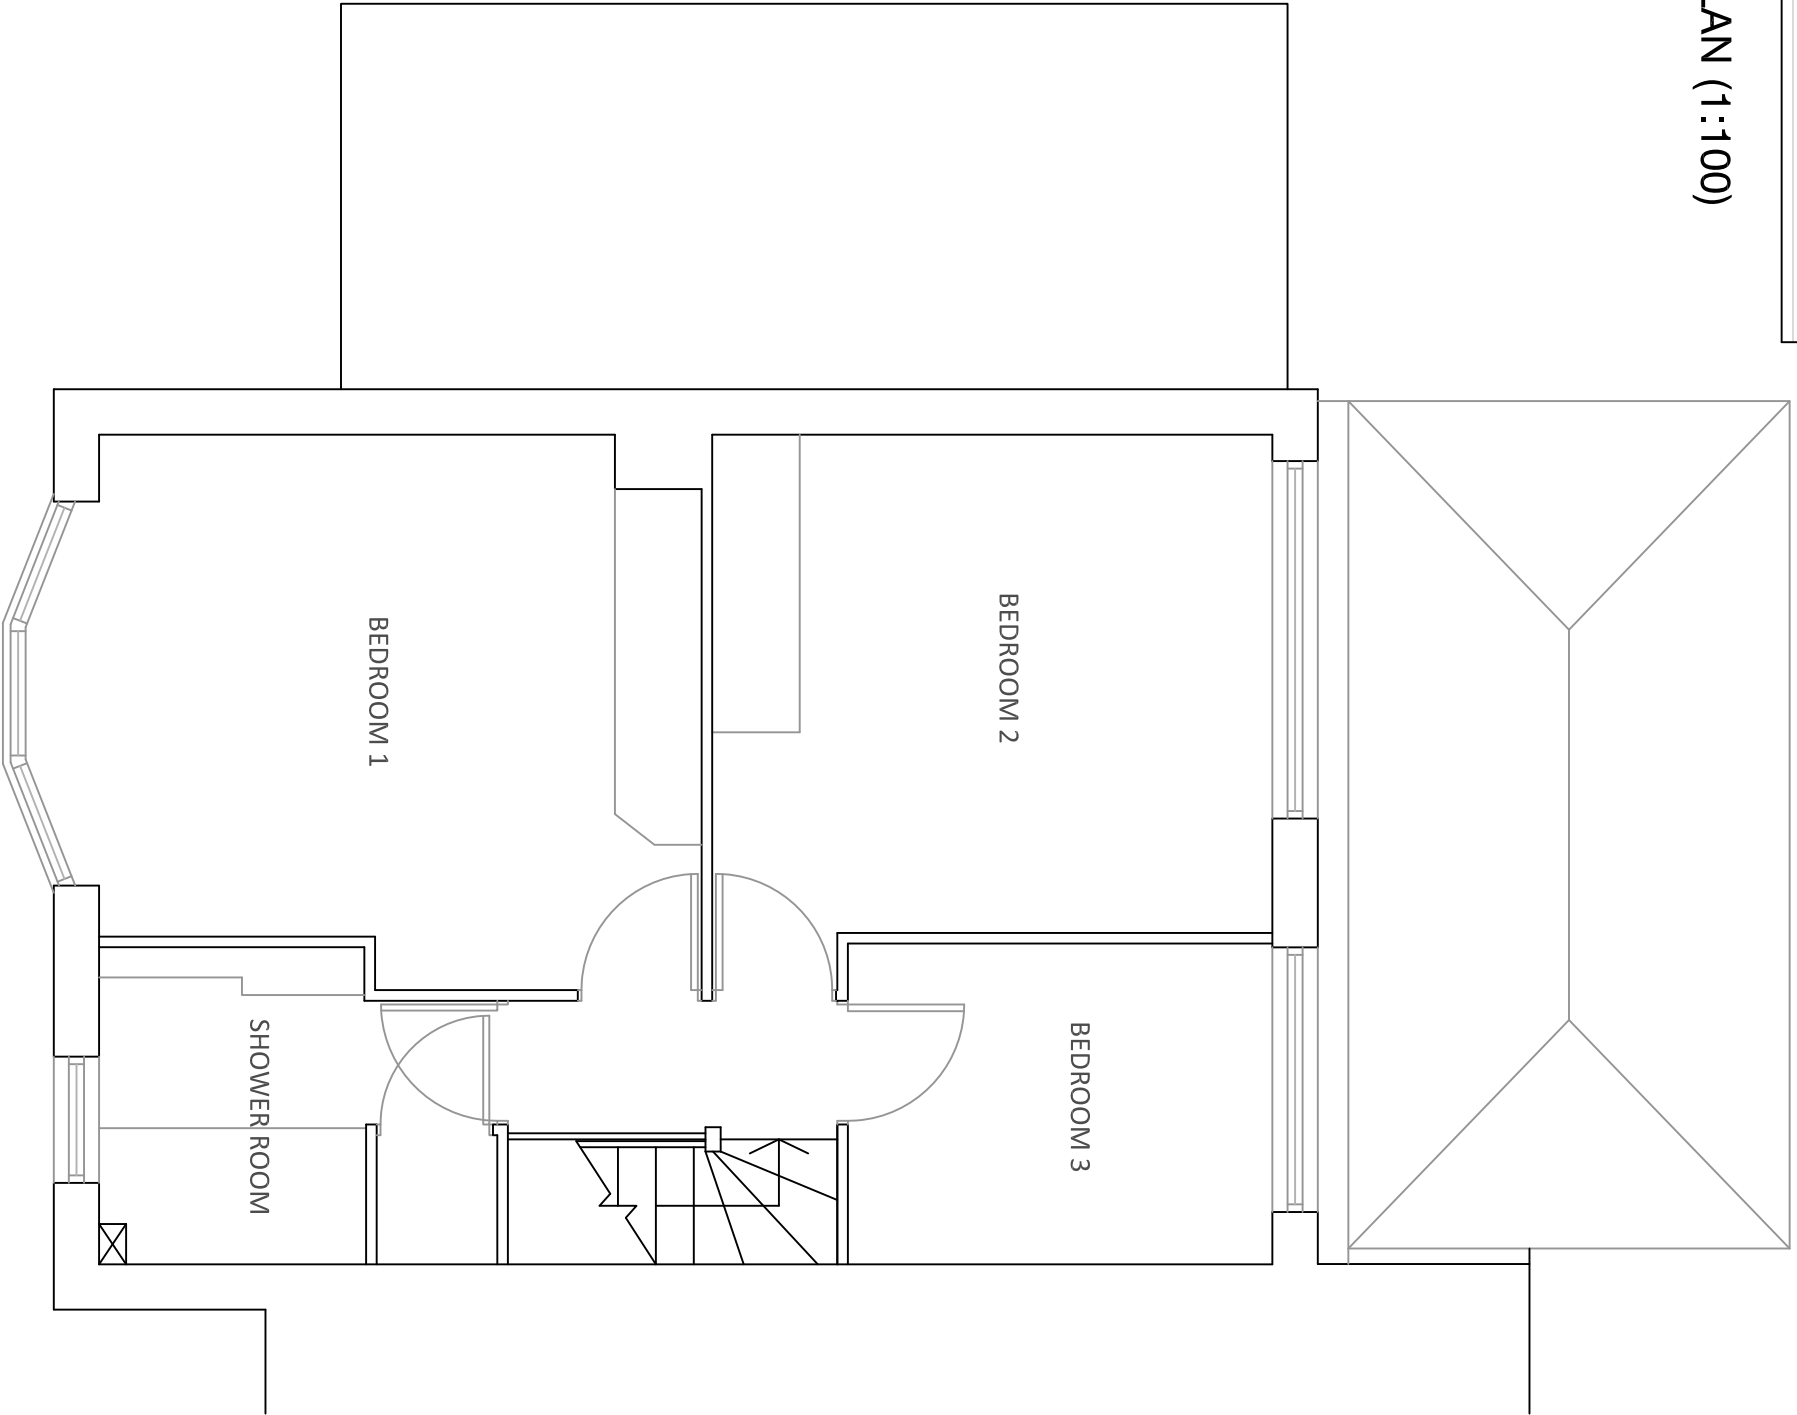

FIRST FLOOR



SITE LOCATION PLAN (1:1250)

Revisions	
Rev	Description
By	
All dimensions to be checked on site prior to commencement of work, except for planning purposes. This drawing is the copyright of Inspired Design Studio Ltd. and may not be copied, altered or reproduced in any way without written authority.	
Client: Mr & Mrs Lax-White	
Project Address: 15 Paddock Green Rustington West Sussex BN16 3AU	
Drawing Title: Existing Floor Plans, Elevations, Roof Plan & Site Location Plan	
Drawing Number: 980.01	
Scale: As stated printed @ A2	
Date: 30.06.2015	