


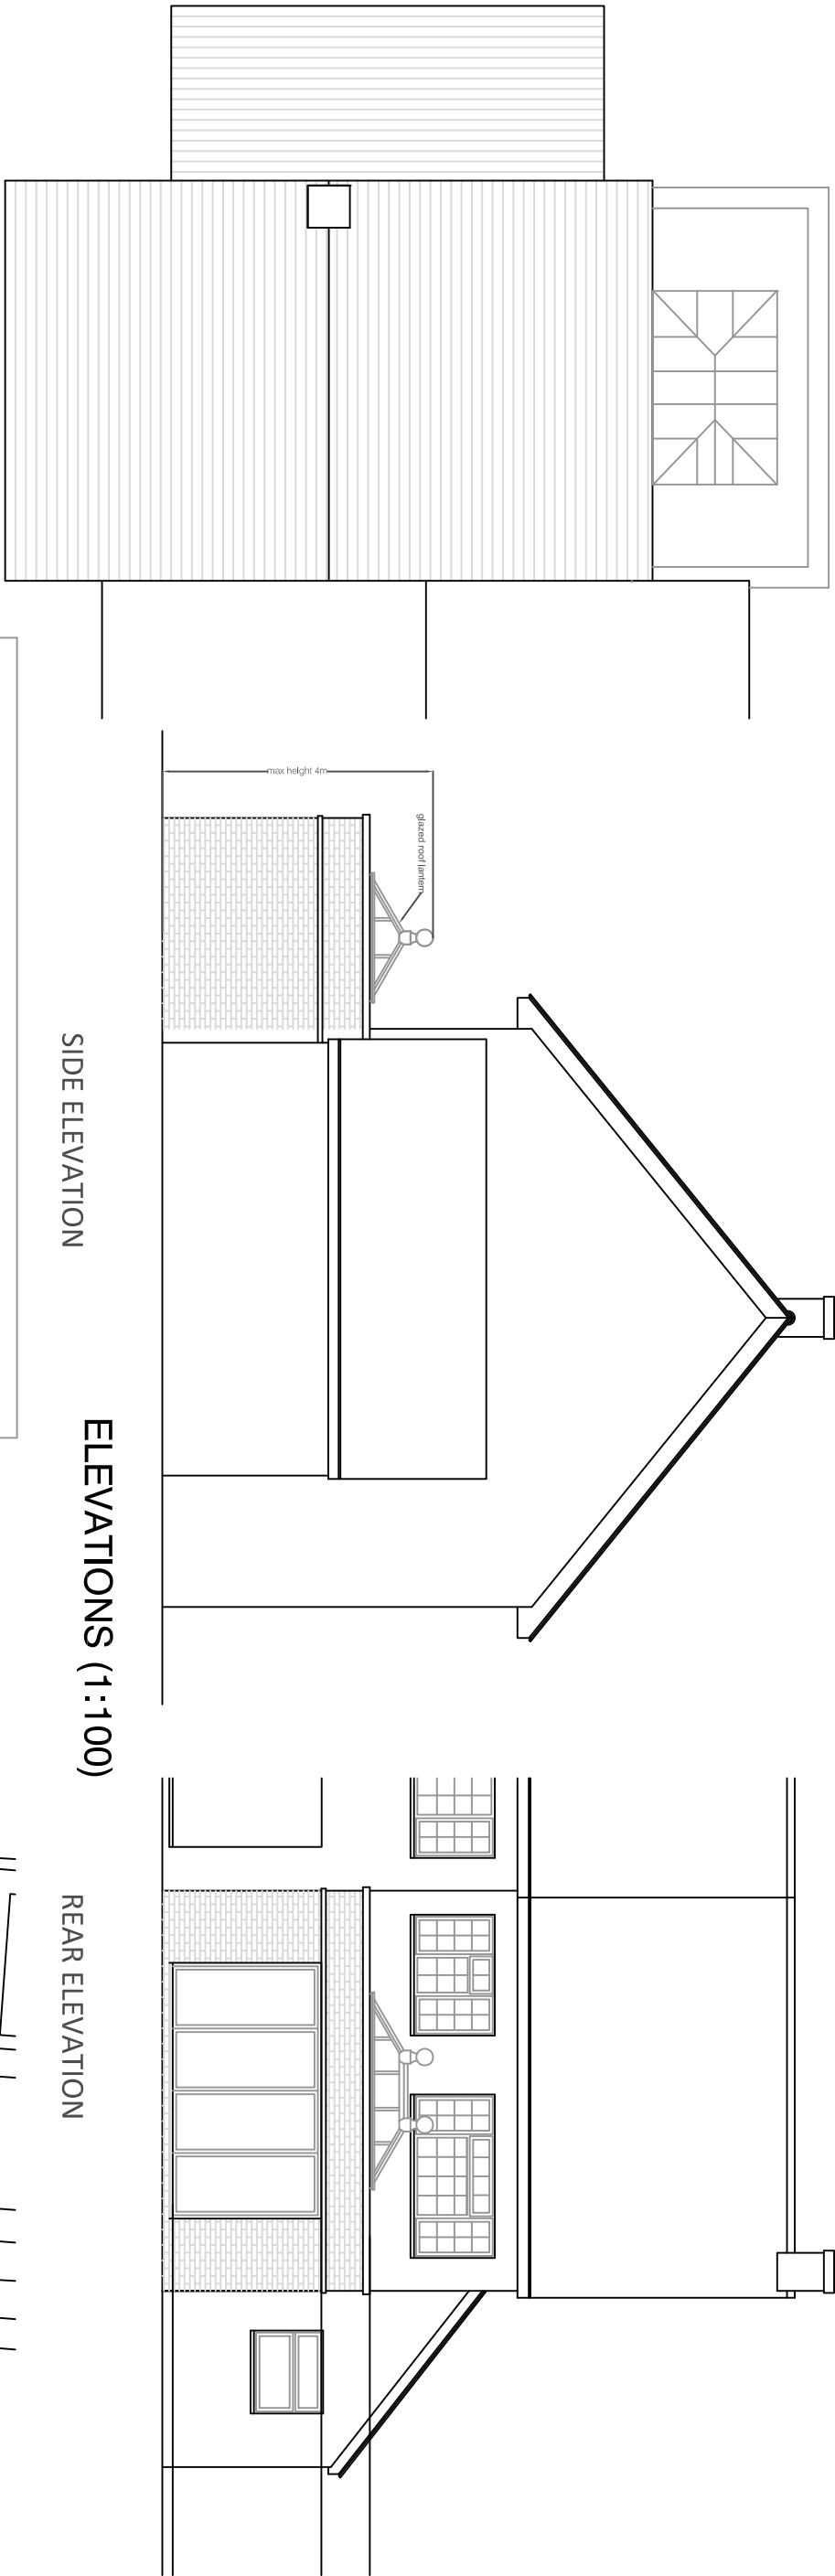


SIDE ELEVATION

ELEVATIONS (1:100)


REAR ELEVATION

ROOF PLAN (1:100)

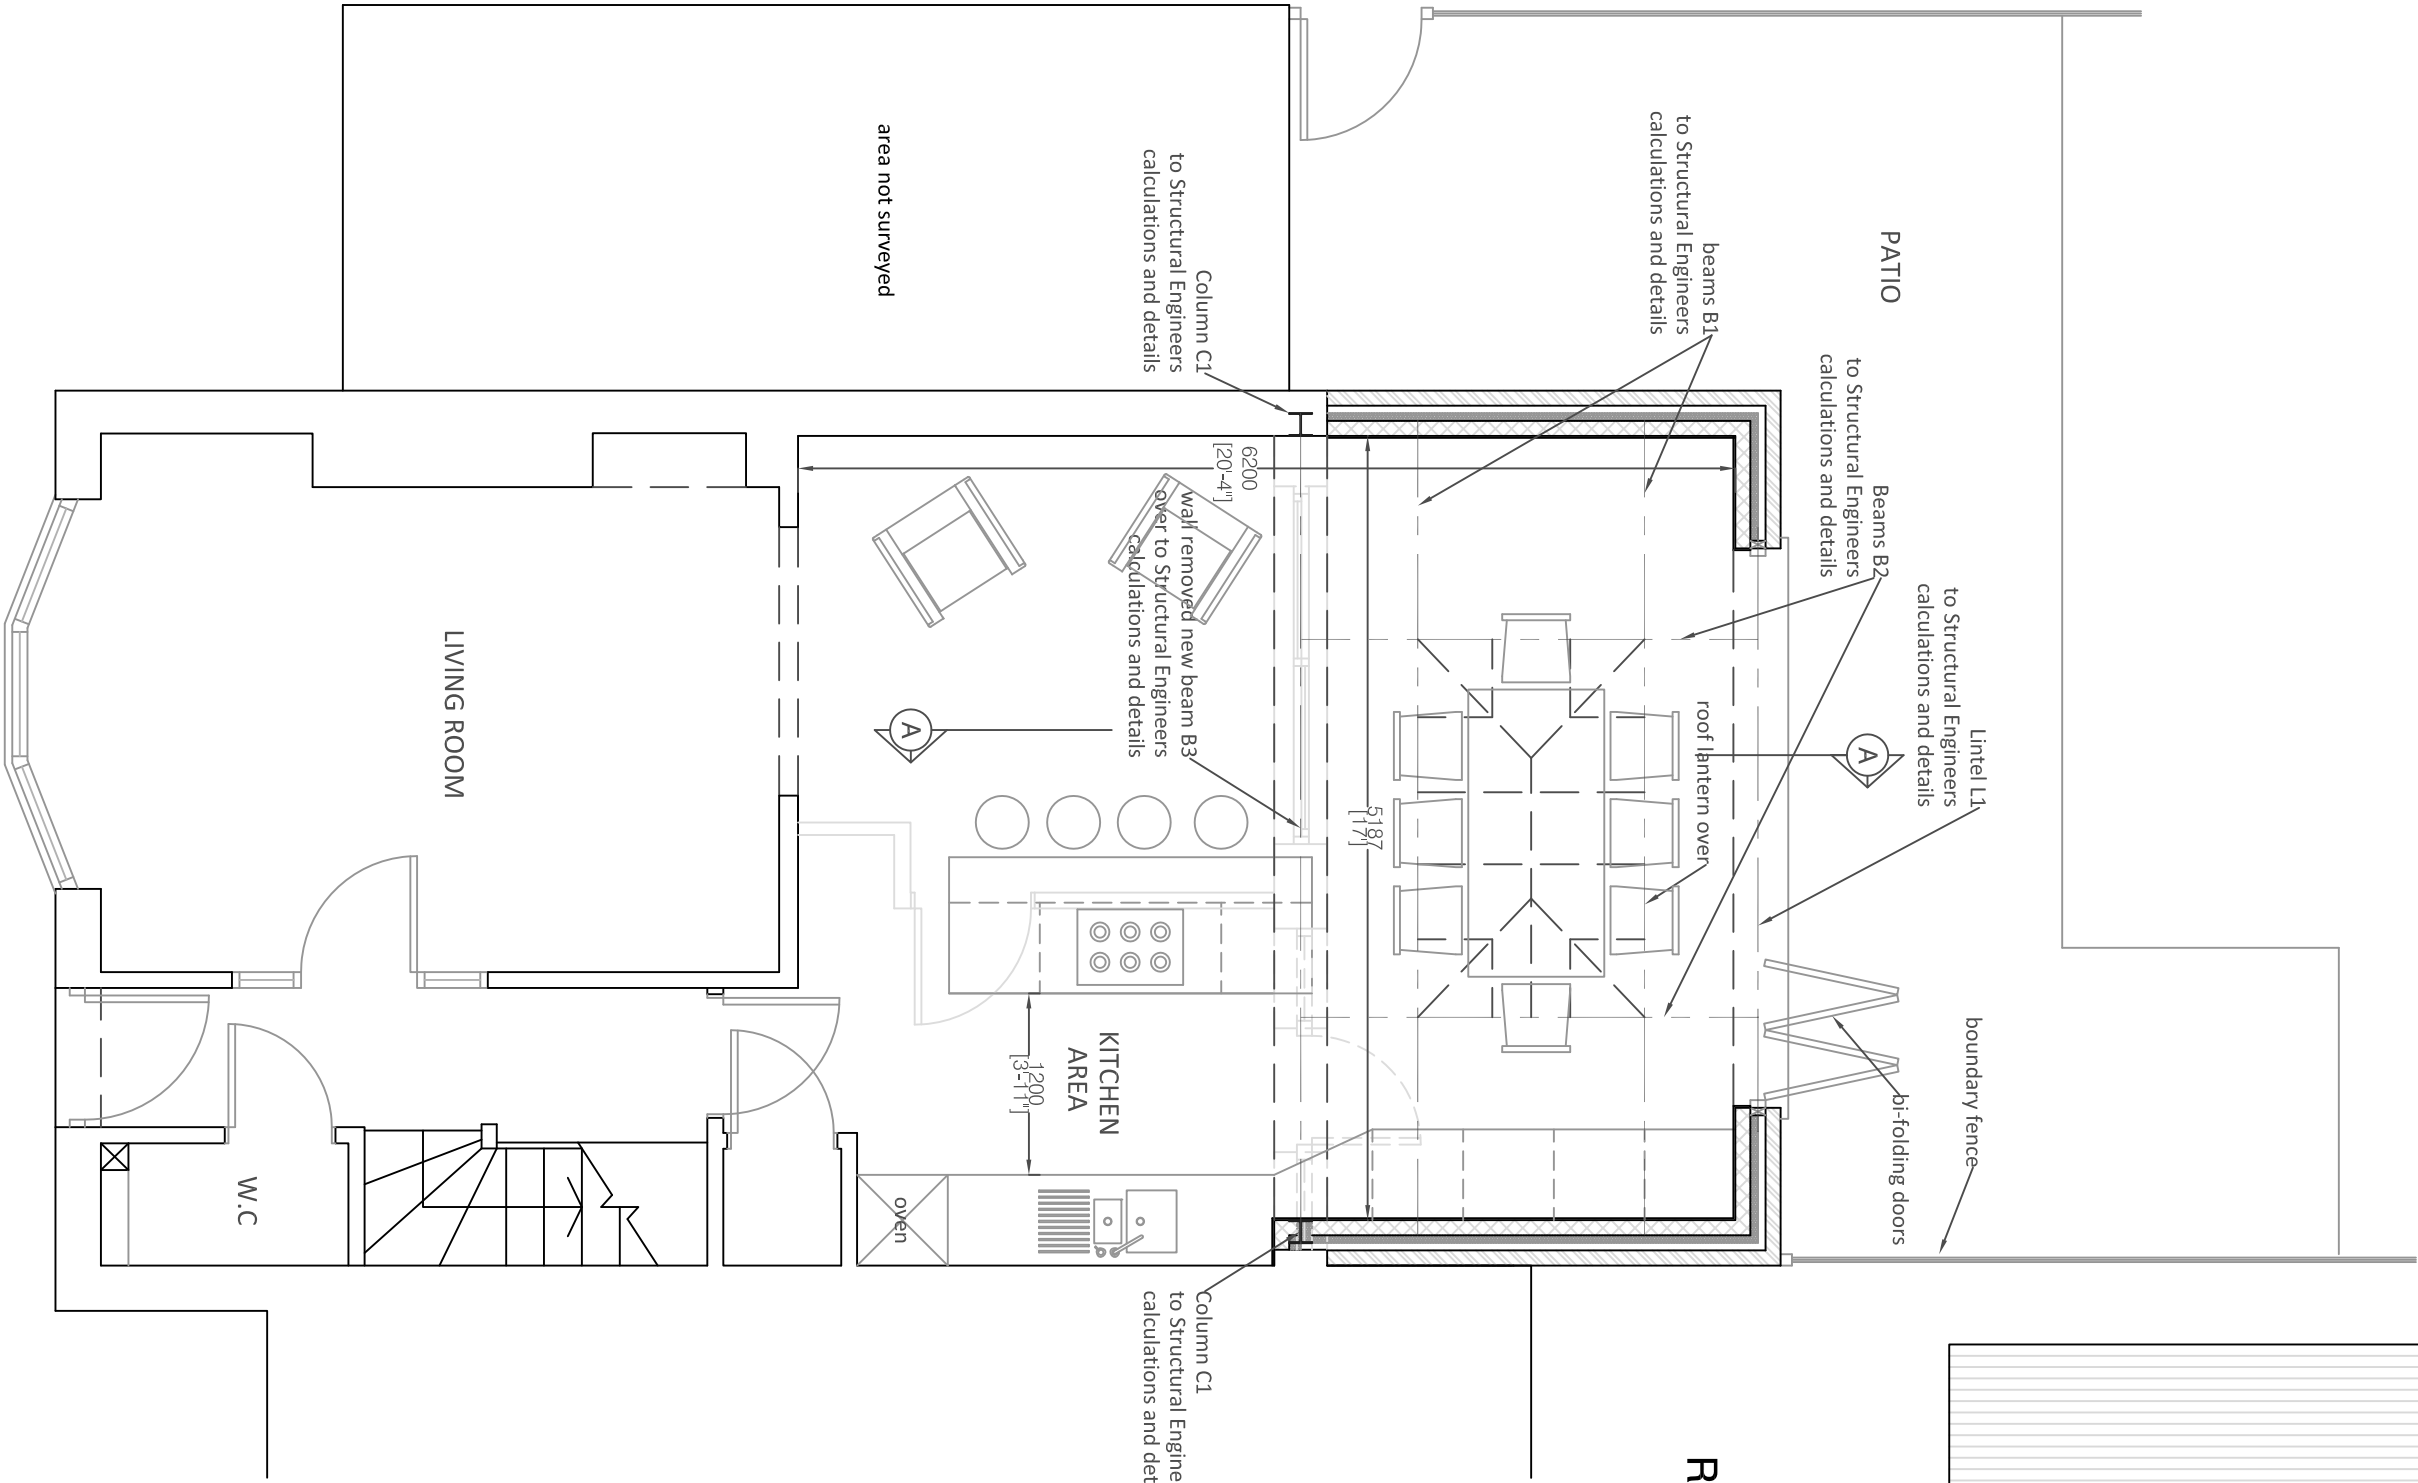


GROUND FLOOR

PLANS (1:50)

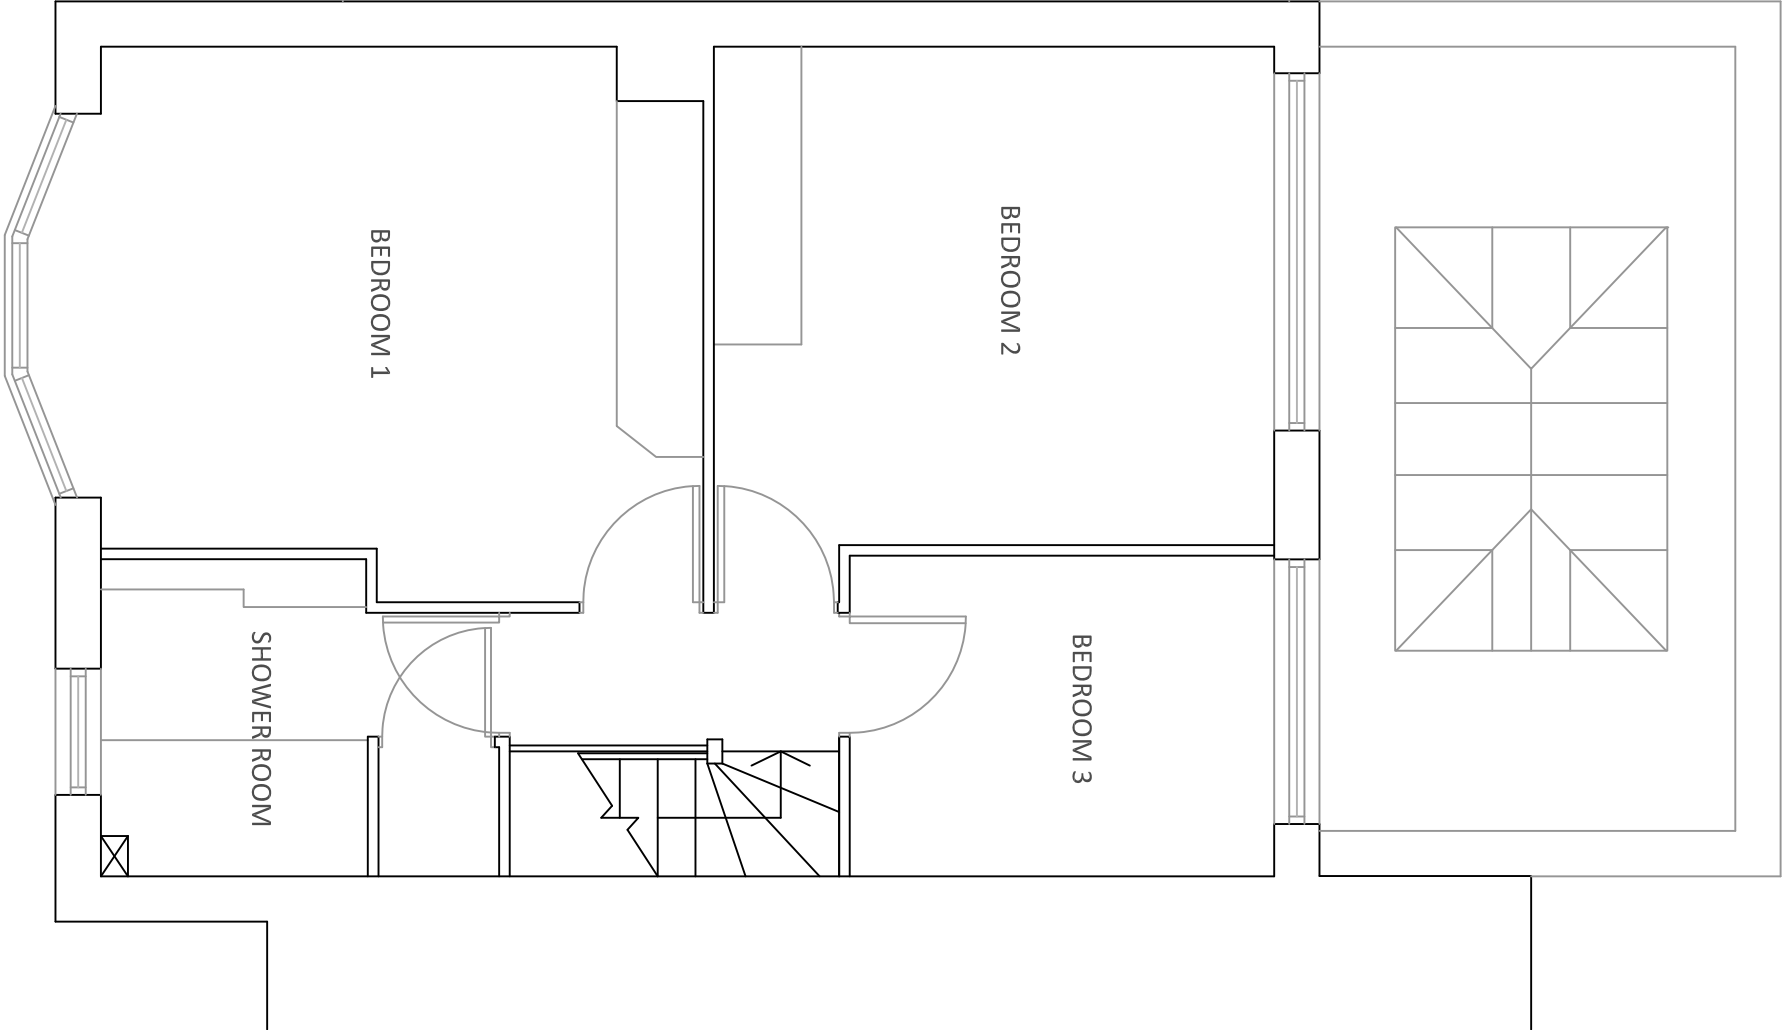

FIRST FLOOR

SITE BLOCK PLAN (1:500)

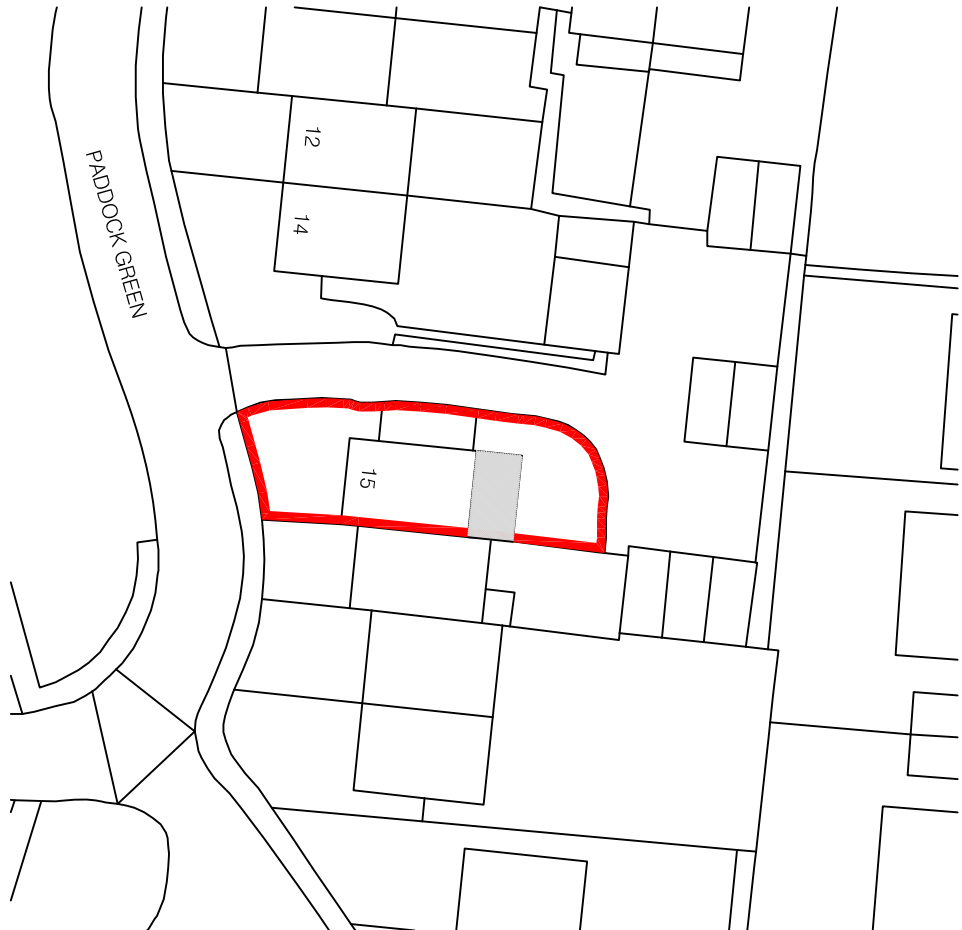

Revisions	
Rev	Description
	By
a	Building Regulations
	LW

All dimensions to be checked on site prior to commencement of work, except for planning purposes.
This drawing is the copyright of
Inspired Design Studio Ltd.
and may not be copied, altered or reproduced
in any way without written authority.

Client: Mr & Mrs Lax-White

Project Address:
15 Paddock Green
Rusington
West Sussex
BN16 3AU

Drawing Title:
Proposed Floor Plans, Elevations, Roof Plan &
Site Block Plan

Drawing Number: 980.02.a

Scale: As stated printed @ A2

Date: 30.06.2015