




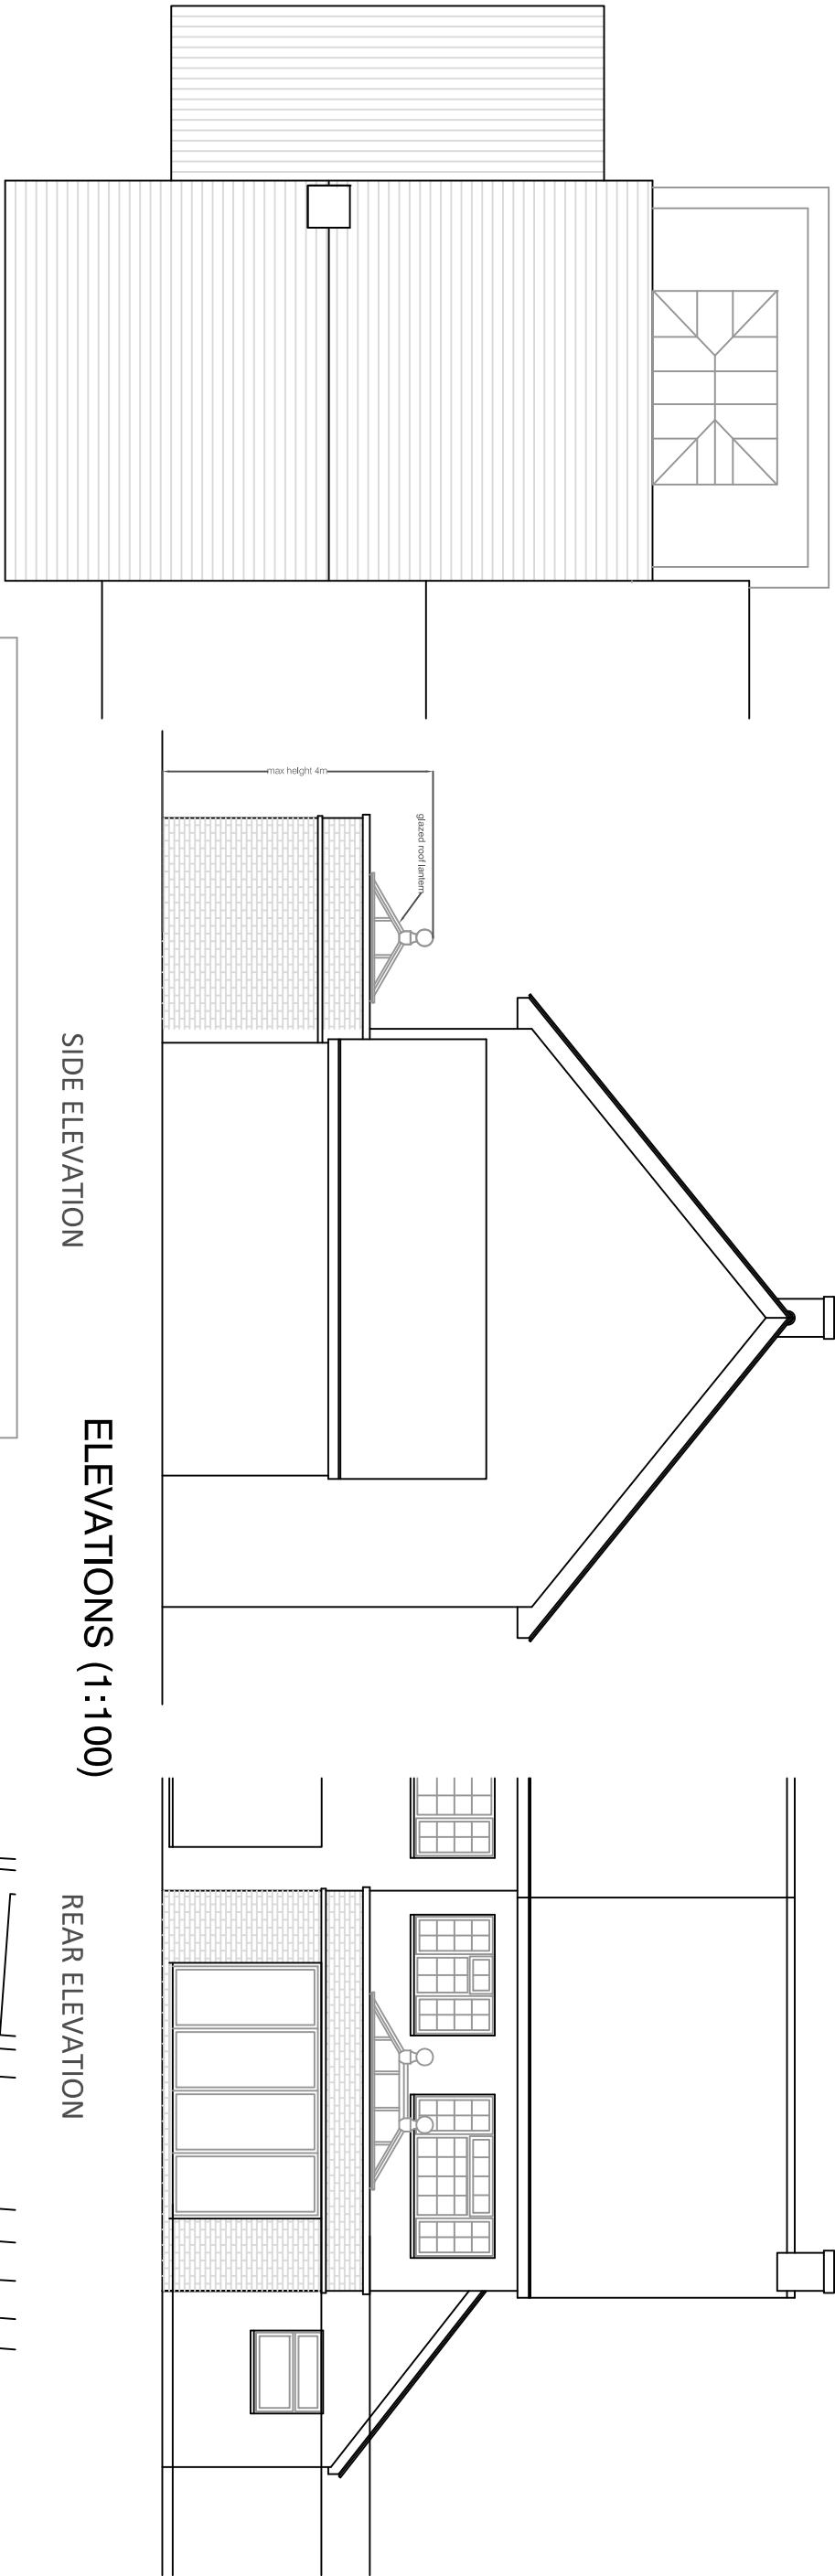


ROOF PLAN (1:100)

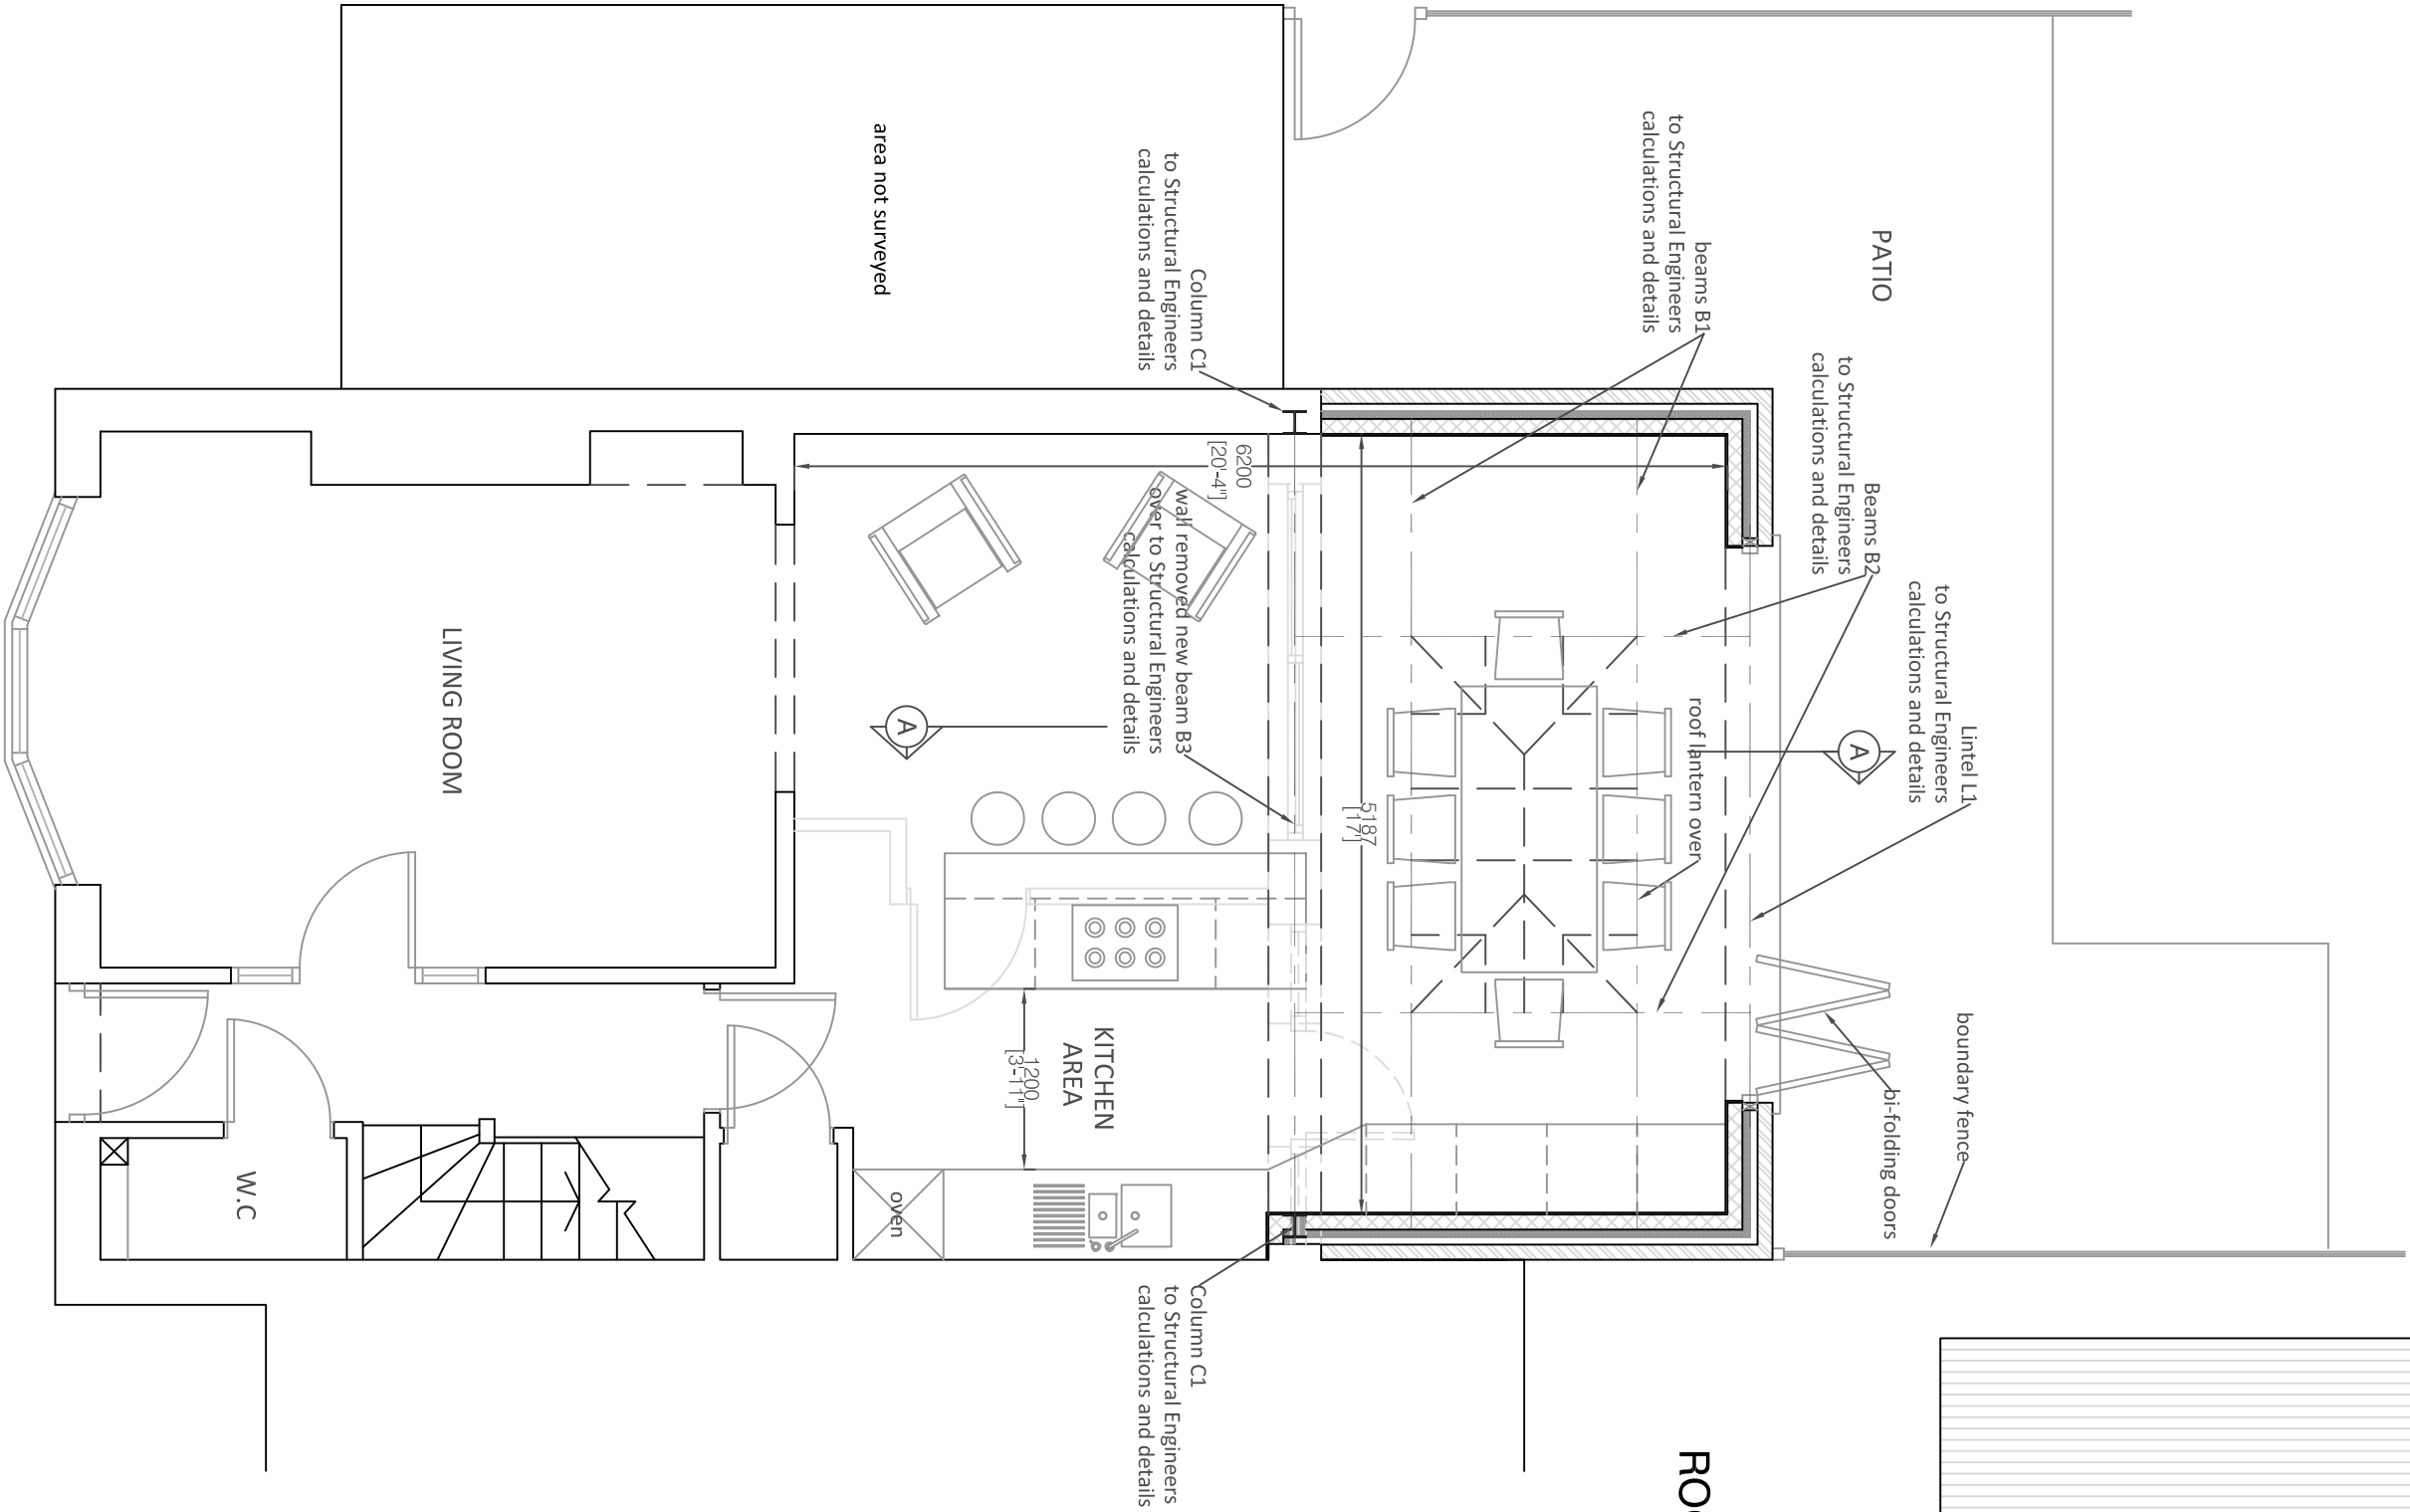

PLANS (1:50)

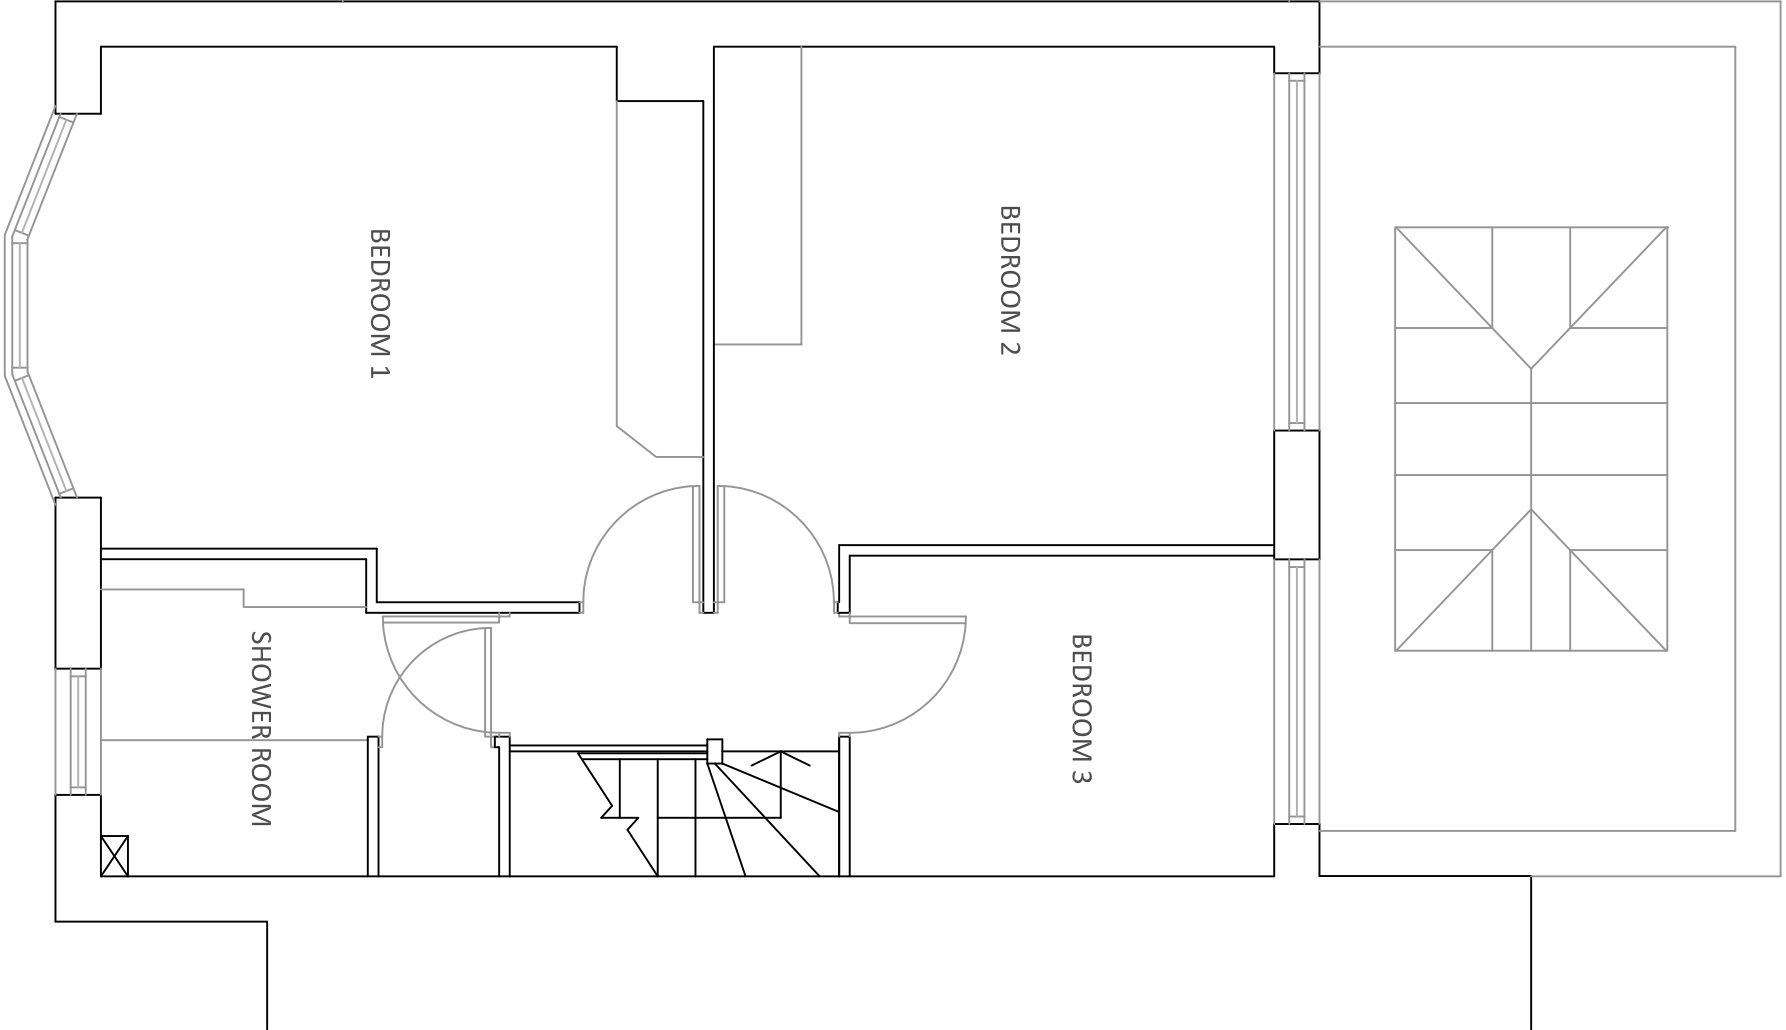

SITE BLOCK PLAN (1:500)

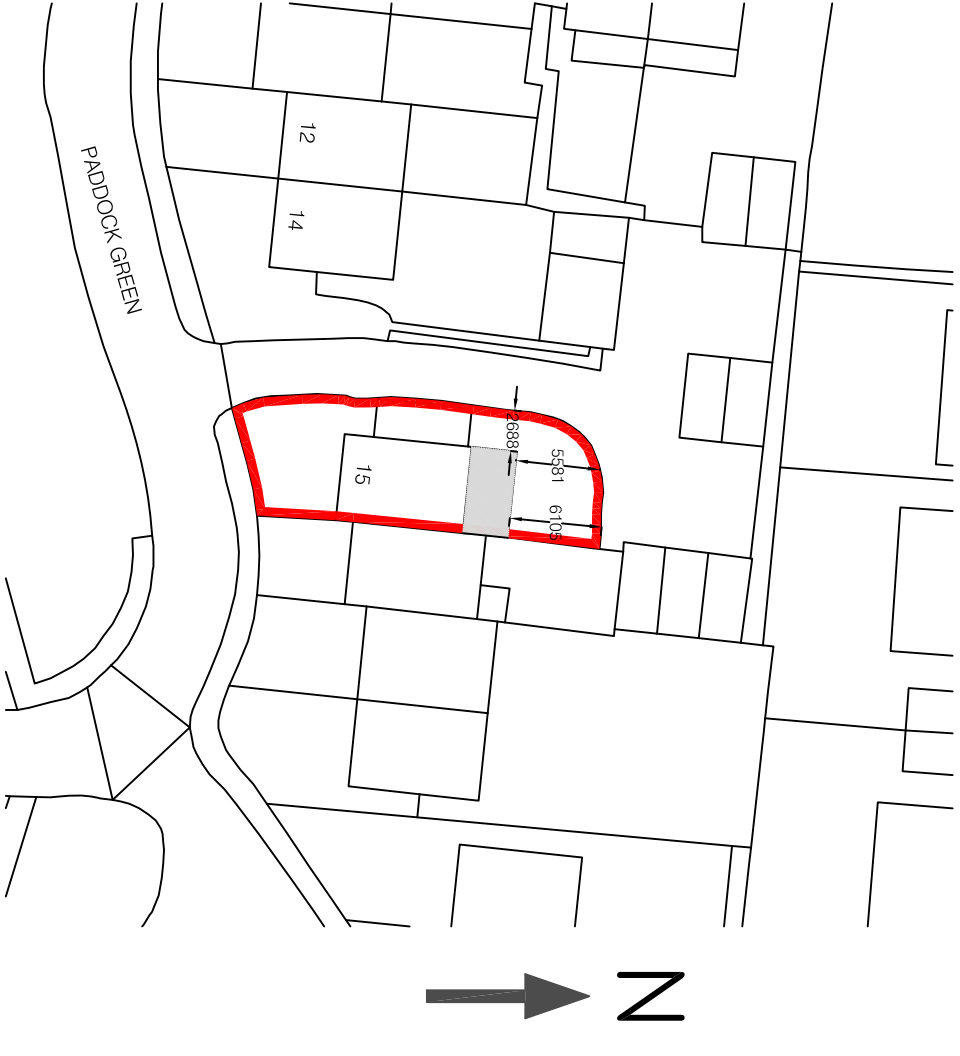

Revisions	
Rev	Description
By	
b	Dimensions Added to Site Plan
a	Building Regulations
LW	
All dimensions to be checked on site prior to commencement of work, except for planning purposes. This drawing is the copyright of Inspired Design Studio Ltd. and may not be copied, altered or reproduced in any way without written authority.	
Client: Mr & Mrs Lax-White	
Project Address: 15 Paddock Green Rustington West Sussex BN16 3AU	
Drawing Title: Proposed Floor Plans, Elevations, Roof Plan & Site Block Plan	
Drawing Number: 980.02.b	
Scale: As stated printed @ A2	
Date: 30.06.2015	