

1A Fairlight Road
Eastbourne
BN22 7NY

t: 01323 325354
t: 01932 506111
e: ashley@staac.co.uk
e: support@staac.co.uk

NOTES:

This drawing is to be read in conjunction with all relevant Architects and Engineers drawings
Only figured dimensions are to be used for construction
All dimensions are to be verified on site prior to work commencing

No.	Description	Date

Client: Envision

Address: 66 The St, Rustington,
Littlehampton
BN16 3NR

Project: Proposed Conversion

Drawing title: Proposed Plans


Project No 19048

Date 10-06-19

Drawn by IA

Drawing No P01

Scale1:100@A3

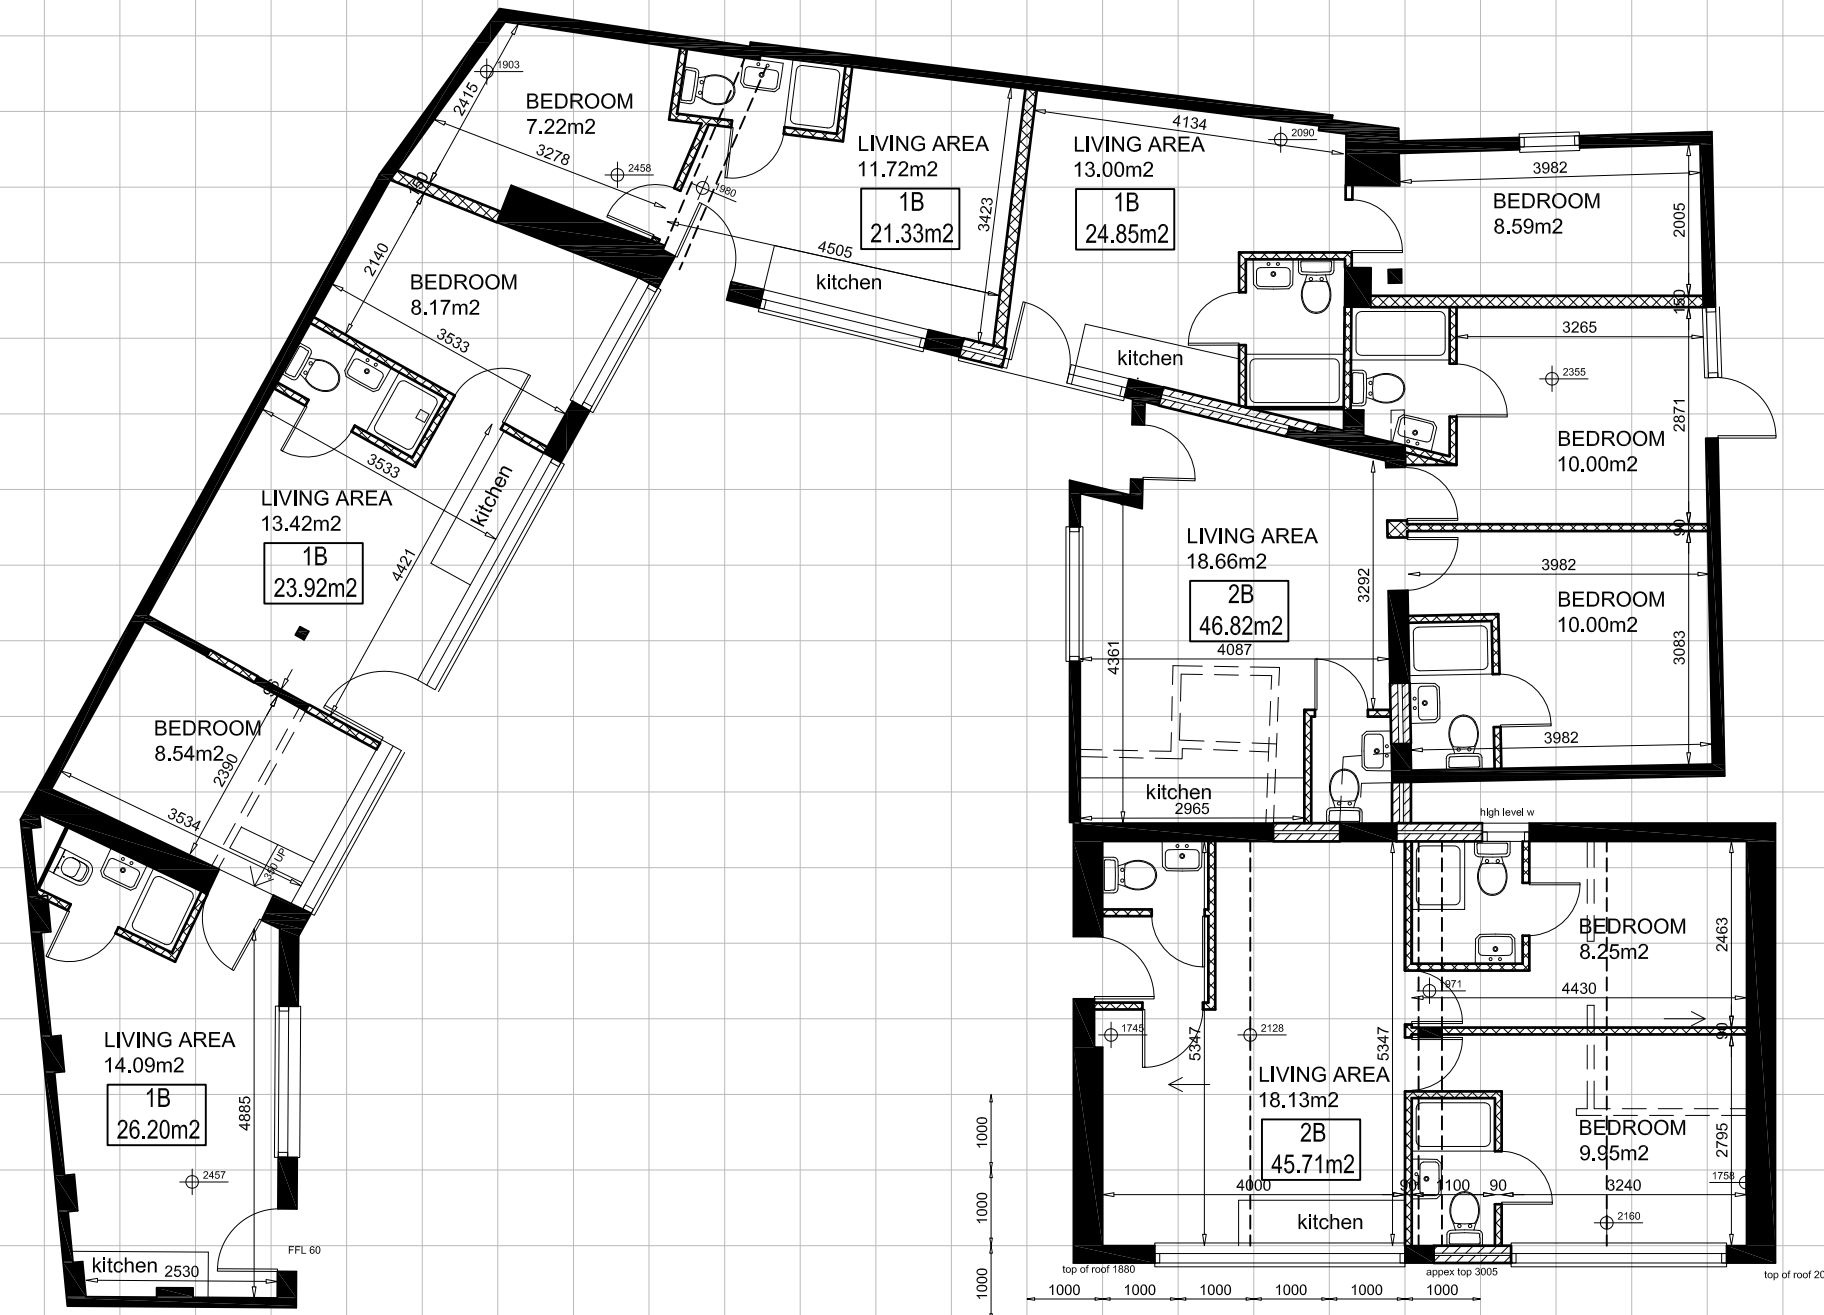

GROUND FLOOR PLAN