

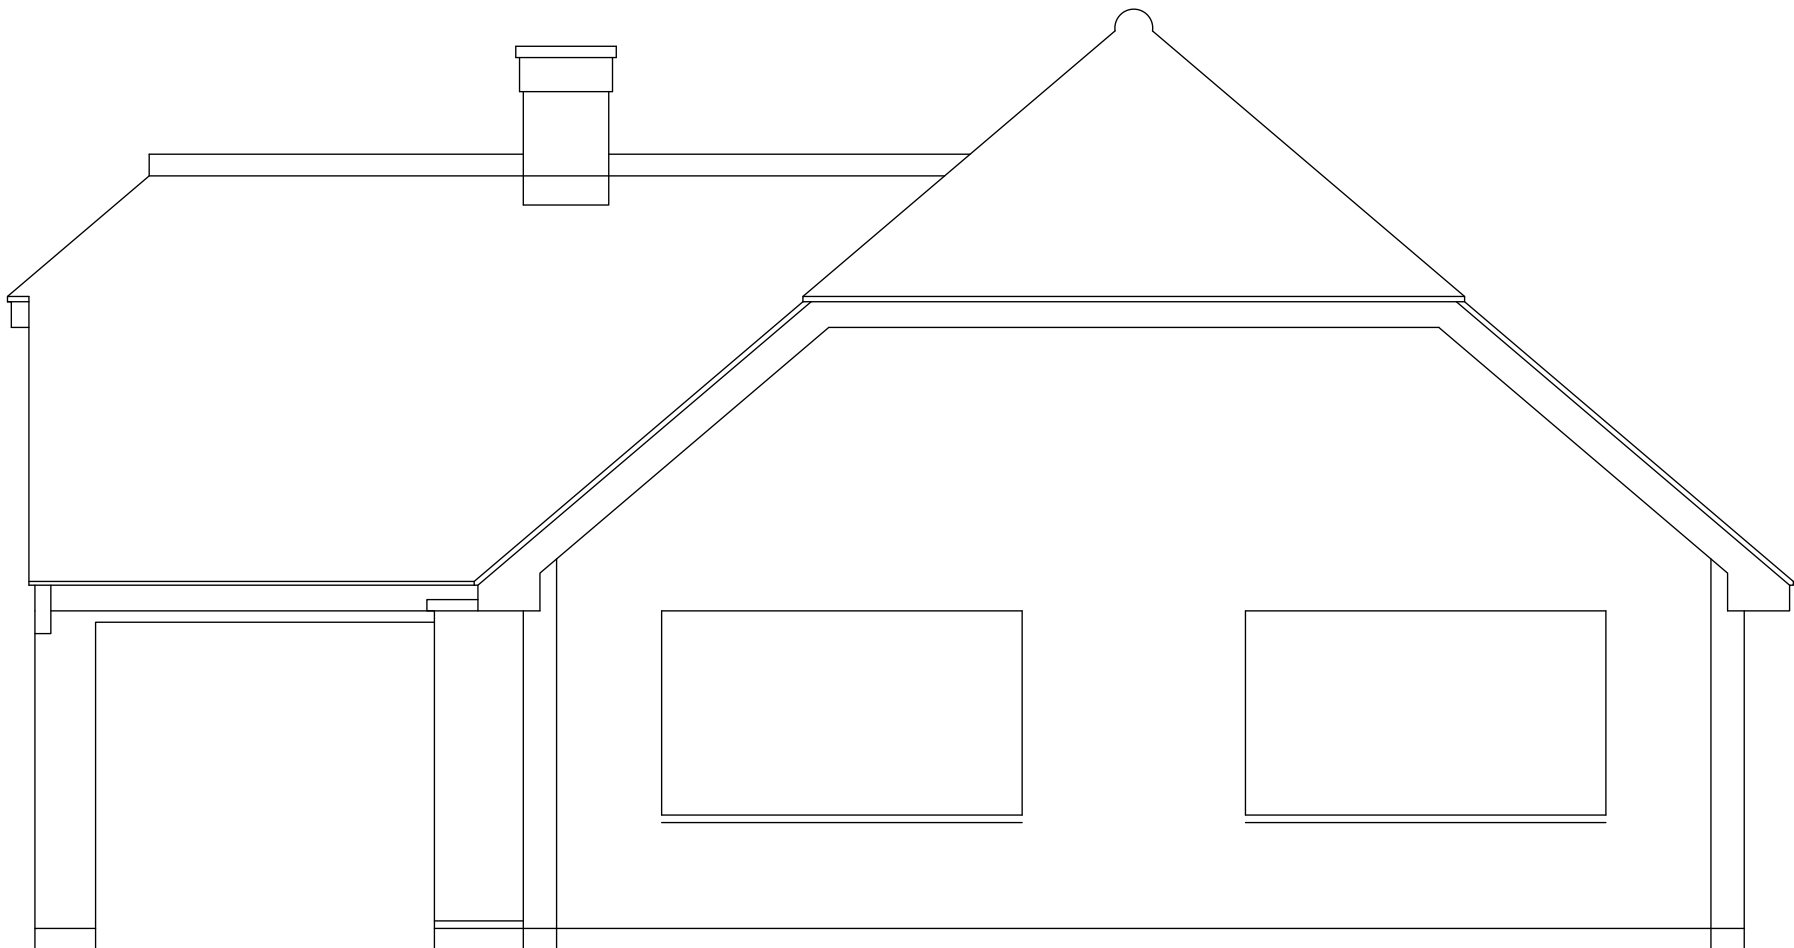



NOTES:
WRITTEN DIMENSIONS TO BE TAKEN IN PREFERENCE TO SCALE, AND
ARE TO BE CHECKED ON SITE PRIOR TO COMMENCING WORK.
THIS DRAWING IS TO BE READ IN CONJUNCTION WITH ALL OTHER
DOCUMENTS RELATING TO THIS PROJECT.
ANY DISCREPANCIES ARE TO BE REFERRED IMMEDIATELY TO THE
PROJECT DESIGNER.
THIS DRAWING IS COPYRIGHT, AND SHOULD NOT BE USED OR
REPRODUCED WITHOUT PERMISSION.
IT IS THE CONTRACTOR'S RESPONSIBILITY TO ENSURE COMPLIANCE
WITH THE BUILDING REGULATIONS.

 


FRONT ELEVATION - EAST

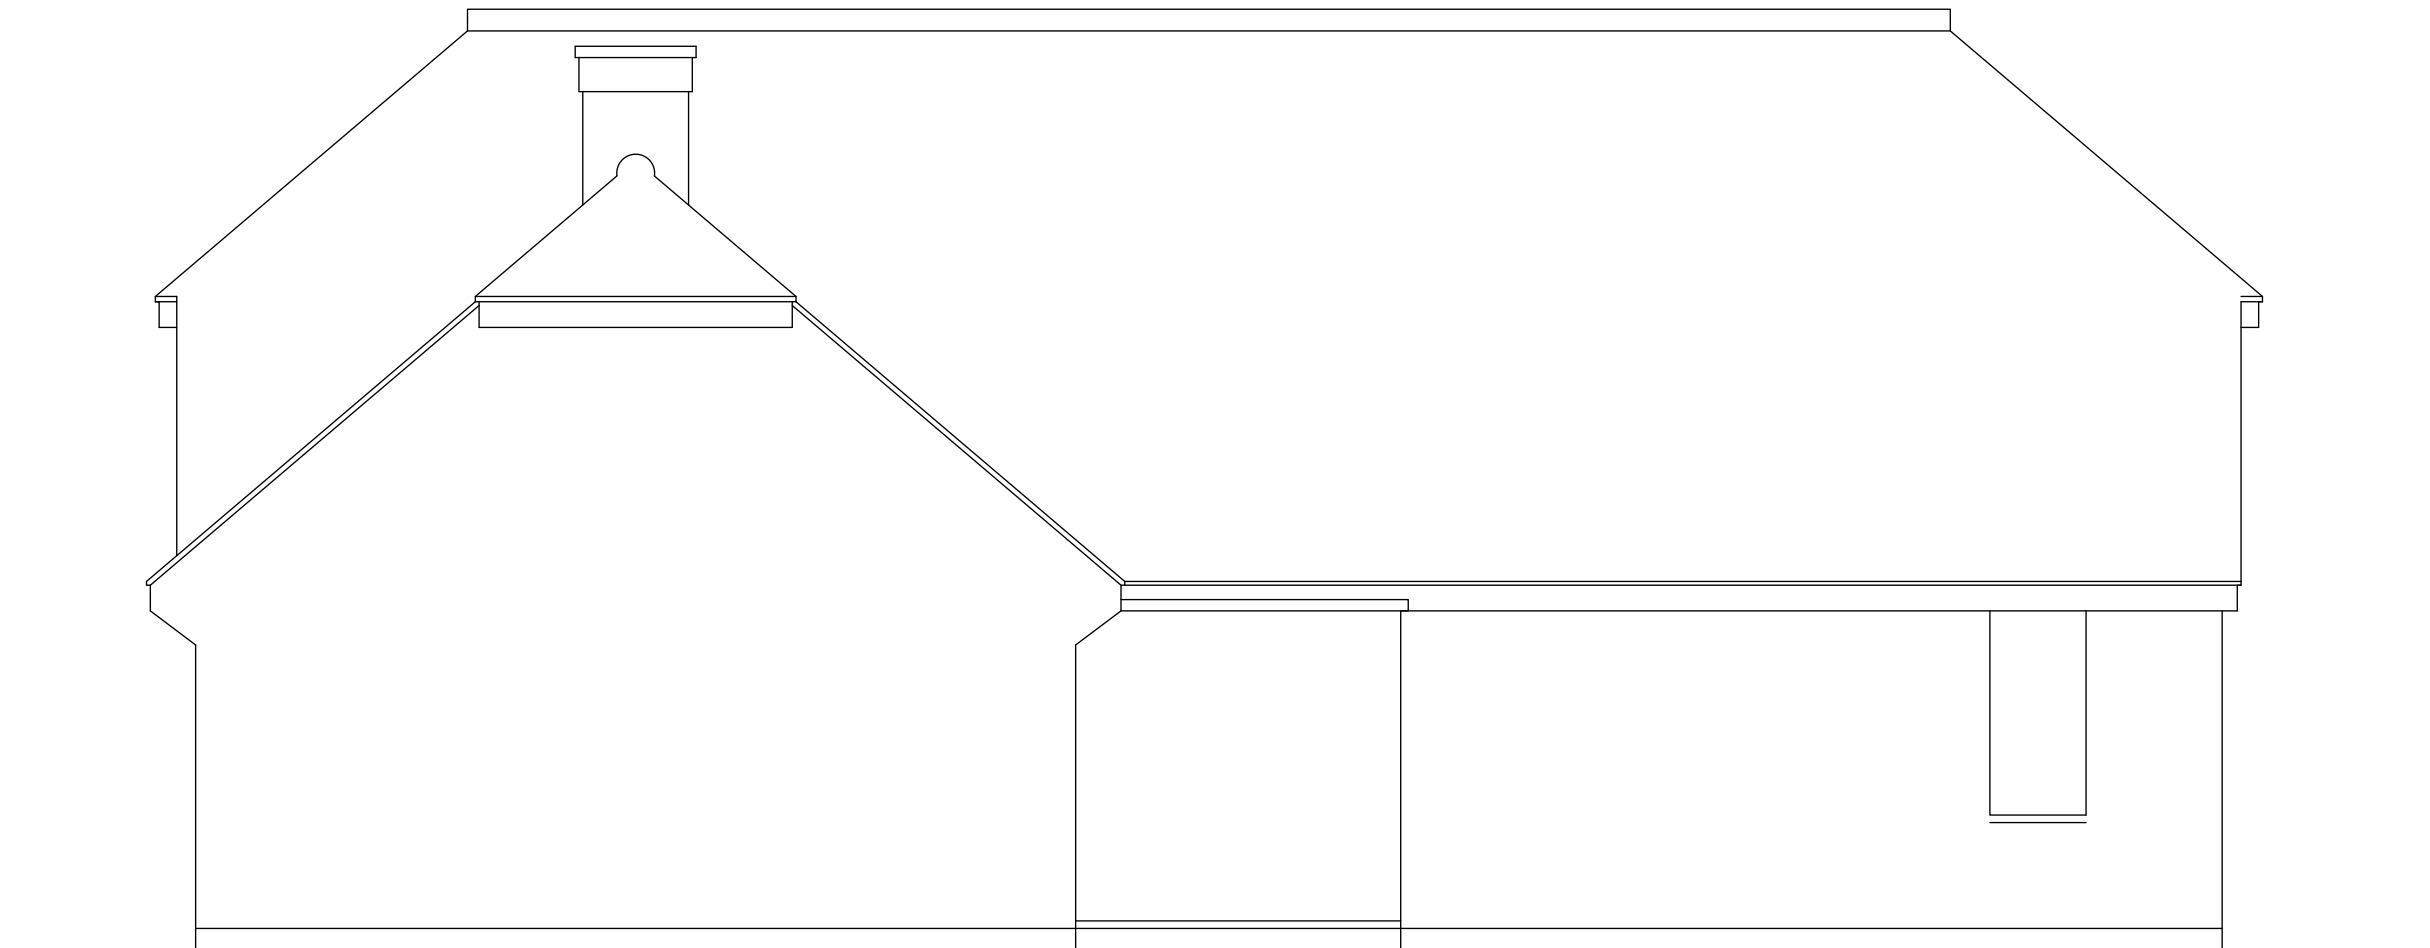

SIDE ELEVATION - SOUTH

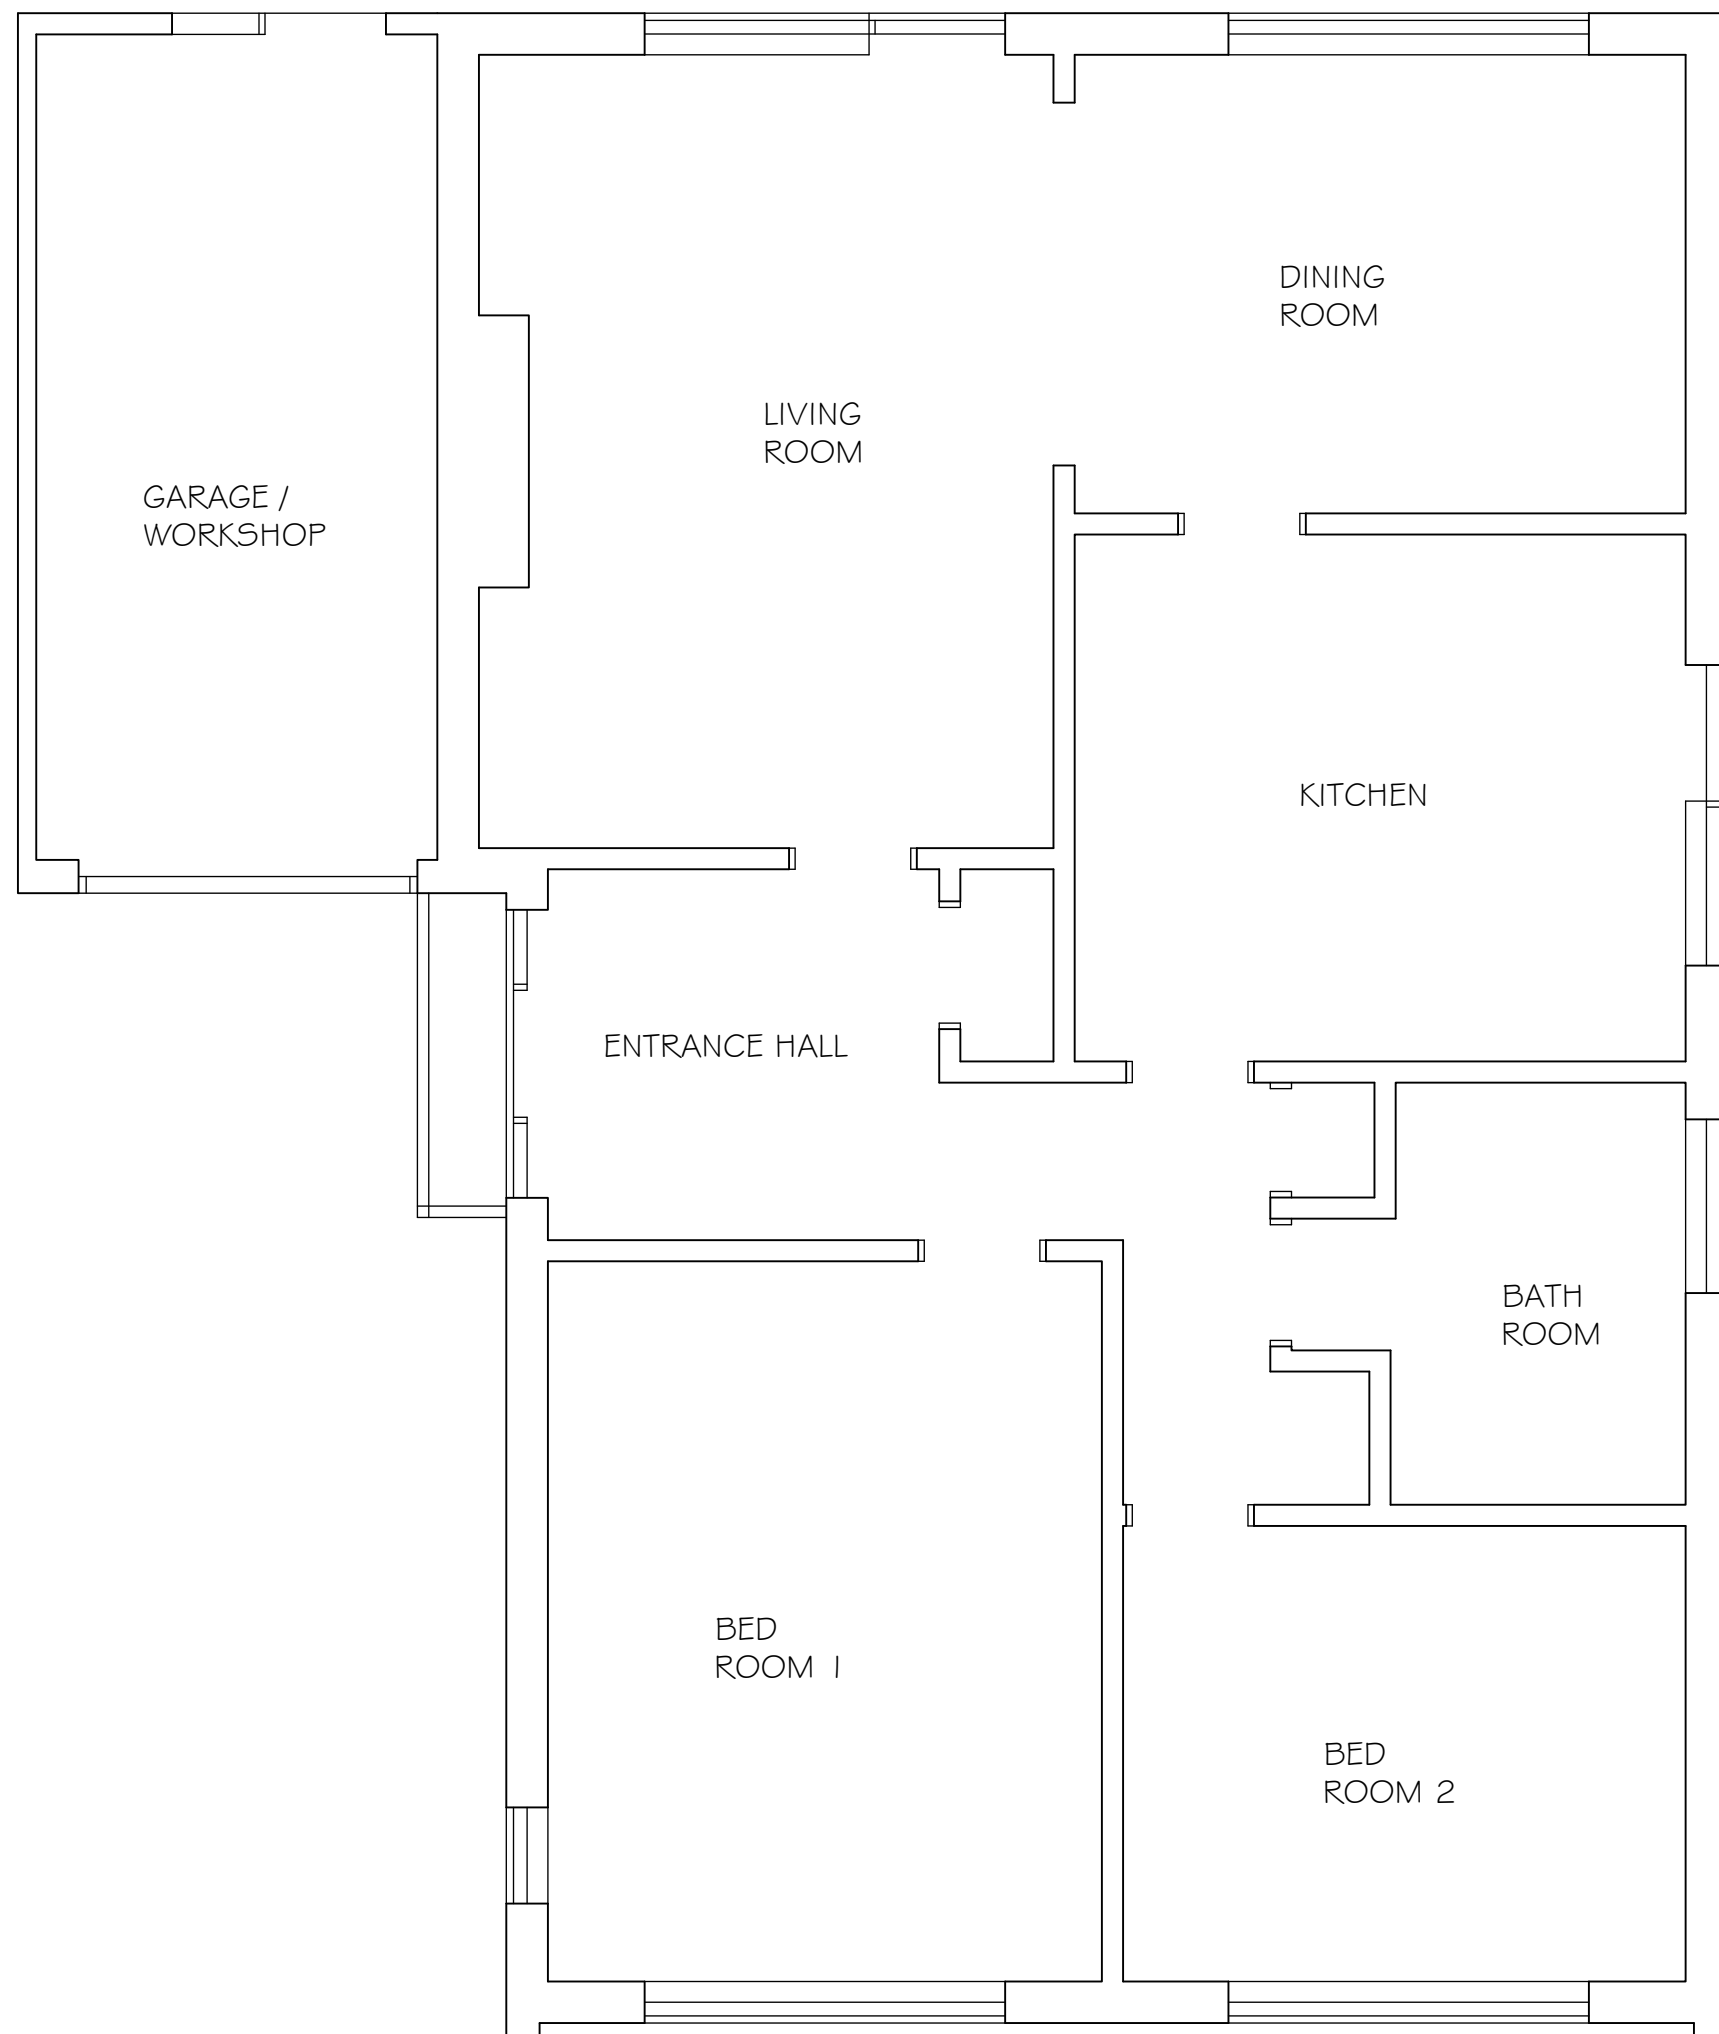

GROUND FLOOR PLAN

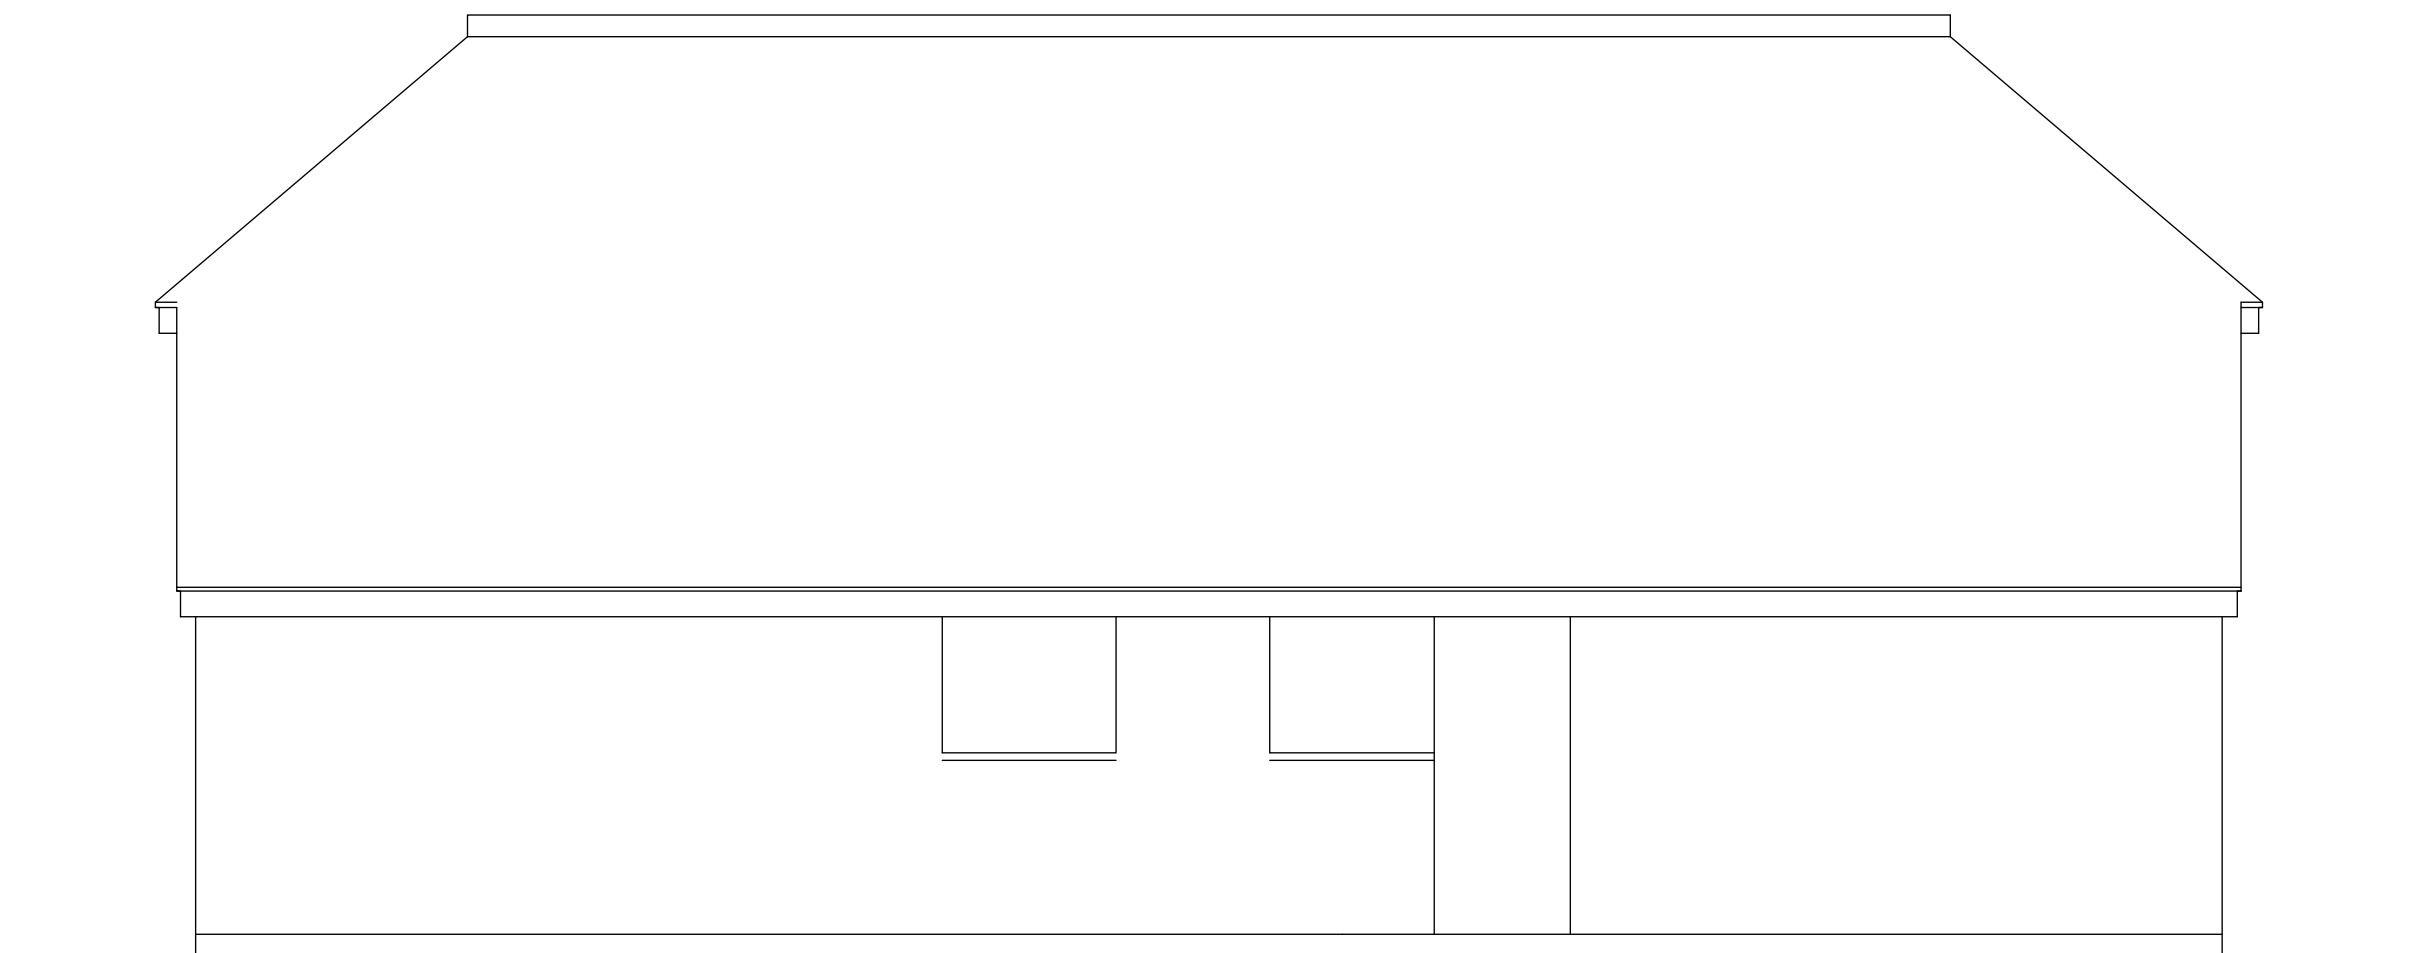

SIDE ELEVATION - NORTH

PROJECT TITLE:
8 FROBISHER ROAD, ANGMERING
WEST SUSSEX

DRAWING TITLE:
SURVEY

1:50 Scale at A1 Paper Size
Drg SU001
Client: Mr & Mrs Linehan