




NOTES
WRITTEN DIMENSIONS TO BE TAKEN IN PREFERENCE TO SCALE, AND ARE TO BE CHECKED ON SITE PRIOR TO COMMENCING WORK.
THIS DRAWING IS TO BE READ IN CONJUNCTION WITH ALL OTHER DOCUMENTS RELATING TO THIS PROJECT. ANY DISCREPANCIES ARE TO BE REFERRED IMMEDIATELY TO THE PROJECT DESIGNER.
THIS DRAWING IS COPYRIGHT, AND SHOULD NOT BE USED OR REPRODUCED WITHOUT PERMISSION. IT IS THE CONTRACTOR'S RESPONSIBILITY TO ENSURE COMPLIANCE WITH THE BUILDING REGULATIONS.

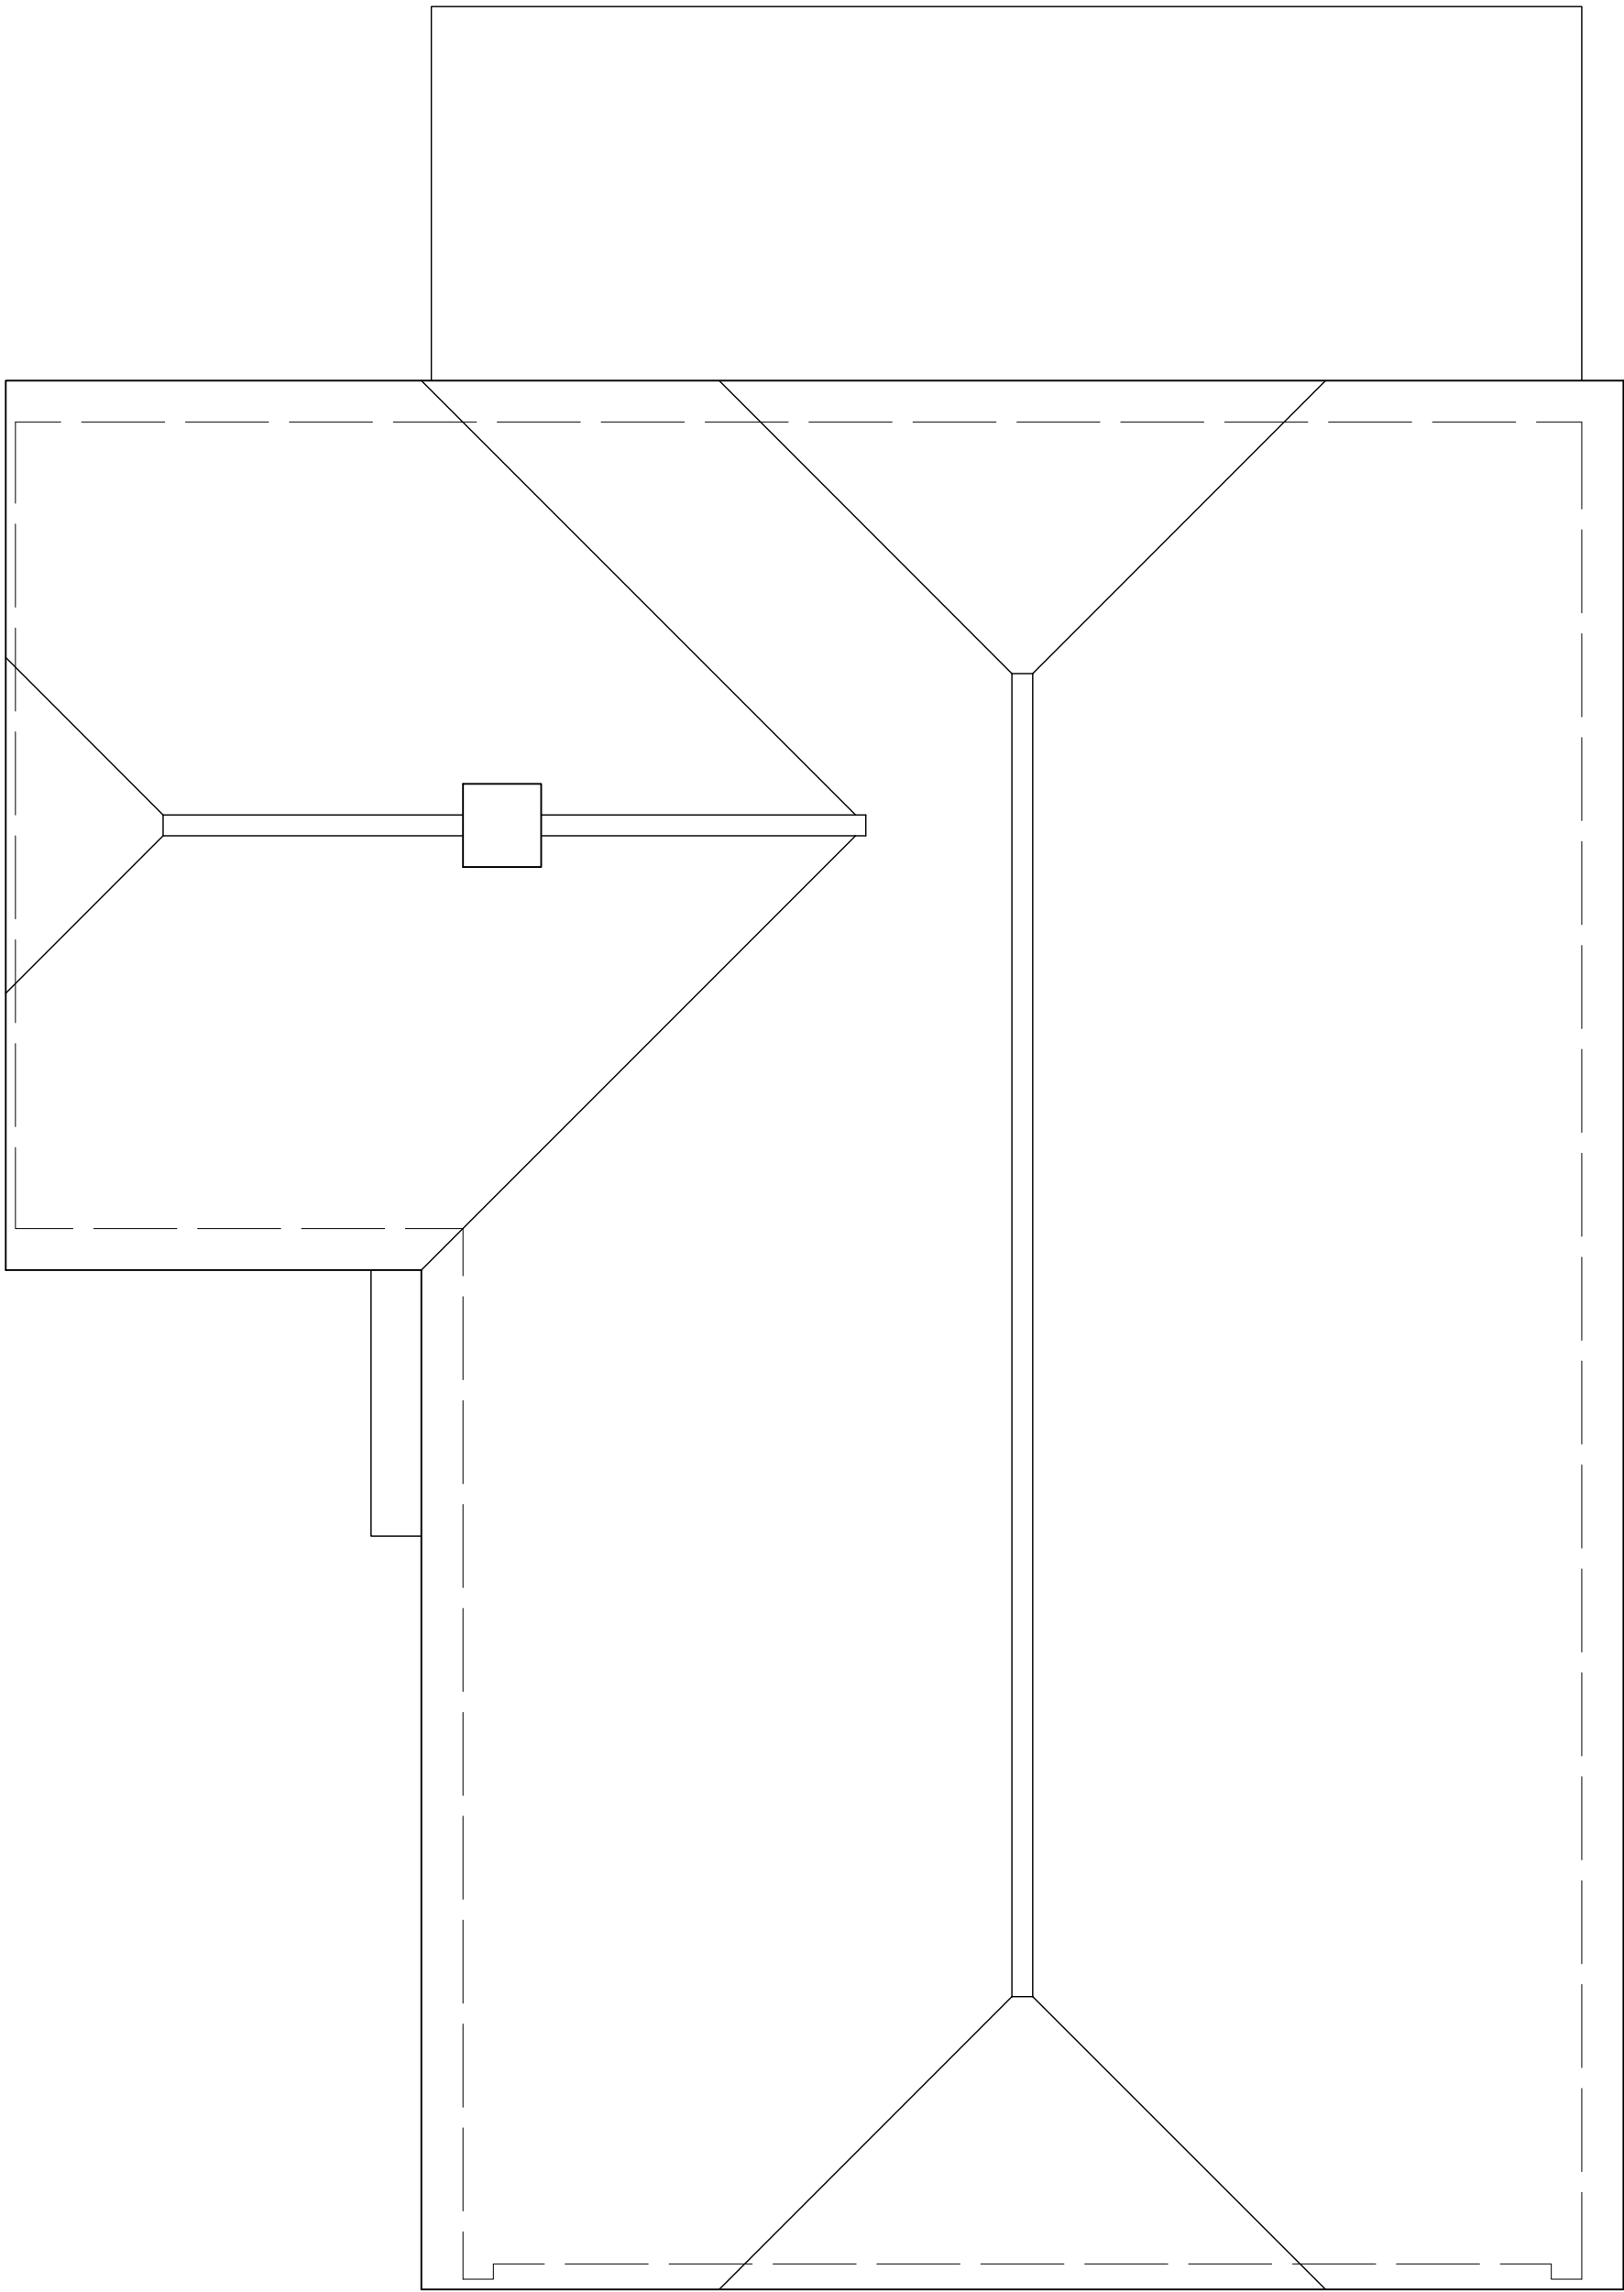

EXISTING ROOF PLAN

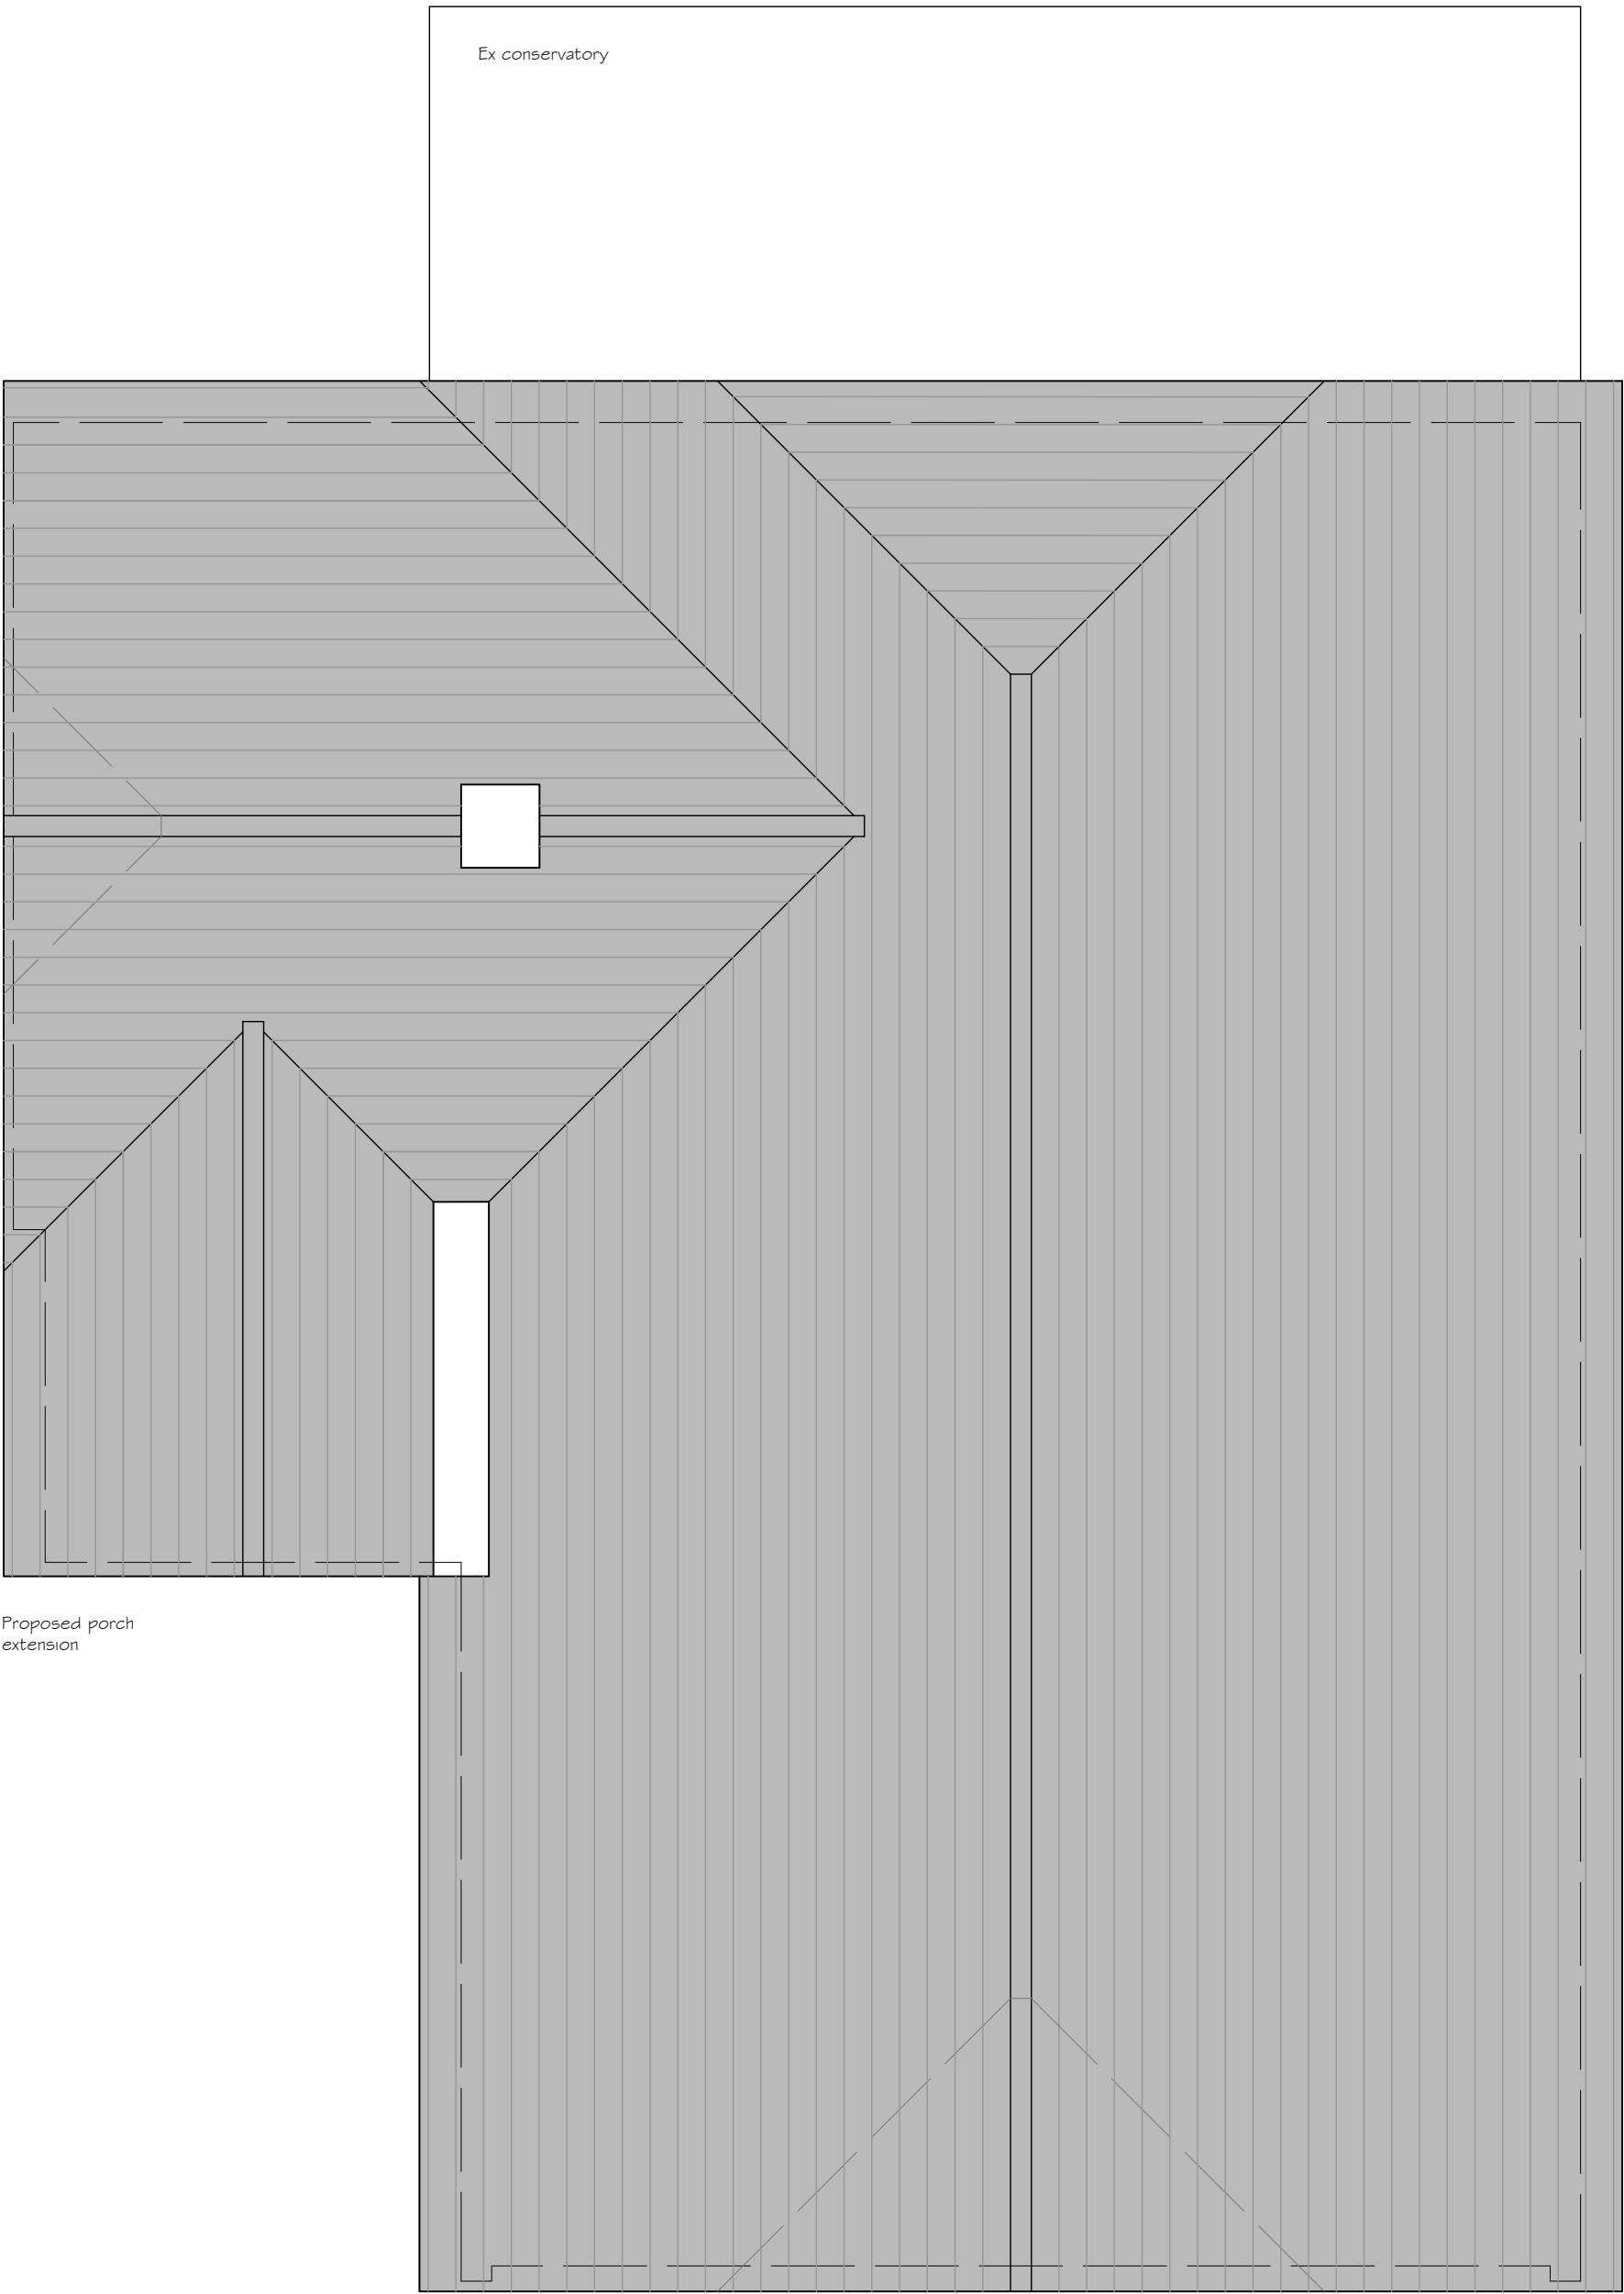

PROPOSED ROOF PLAN

 

Ex barn ends removed and gable extended
Plain tiles replaced with large profile grey tiles / slates - TBC

PROJECT TITLE:
**8 FROBISHER WAY, ANGMERING
WEST SUSSEX**

DRAWING TITLE:
ROOF PLANS Ex / Proposed

1:50 Scale at A2 Paper Size
Drg PL002
Client: Mr & Mrs Linehan