


NOTES:
WRITTEN DIMENSIONS TO BE TAKEN IN PREFERENCE TO SCALE, AND ARE TO BE CHECKED ON SITE PRIOR TO COMMENCING WORK.
THIS DRAWING IS TO BE READ IN CONJUNCTION WITH ALL OTHER DOCUMENTS RELATING TO THIS PROJECT.
ANY DISCREPANCIES ARE TO BE REFERRED IMMEDIATELY TO THE PROJECT DESIGNER.
THIS DRAWING IS COPYRIGHT, AND SHOULD NOT BE USED OR REPRODUCED WITHOUT PERMISSION.
IT IS THE CONTRACTOR'S RESPONSIBILITY TO ENSURE COMPLIANCE WITH THE BUILDING REGULATIONS.




FRONT ELEVATION - EAST

Ex brickwork elevations to the front and side elevation rendered in white through colour render

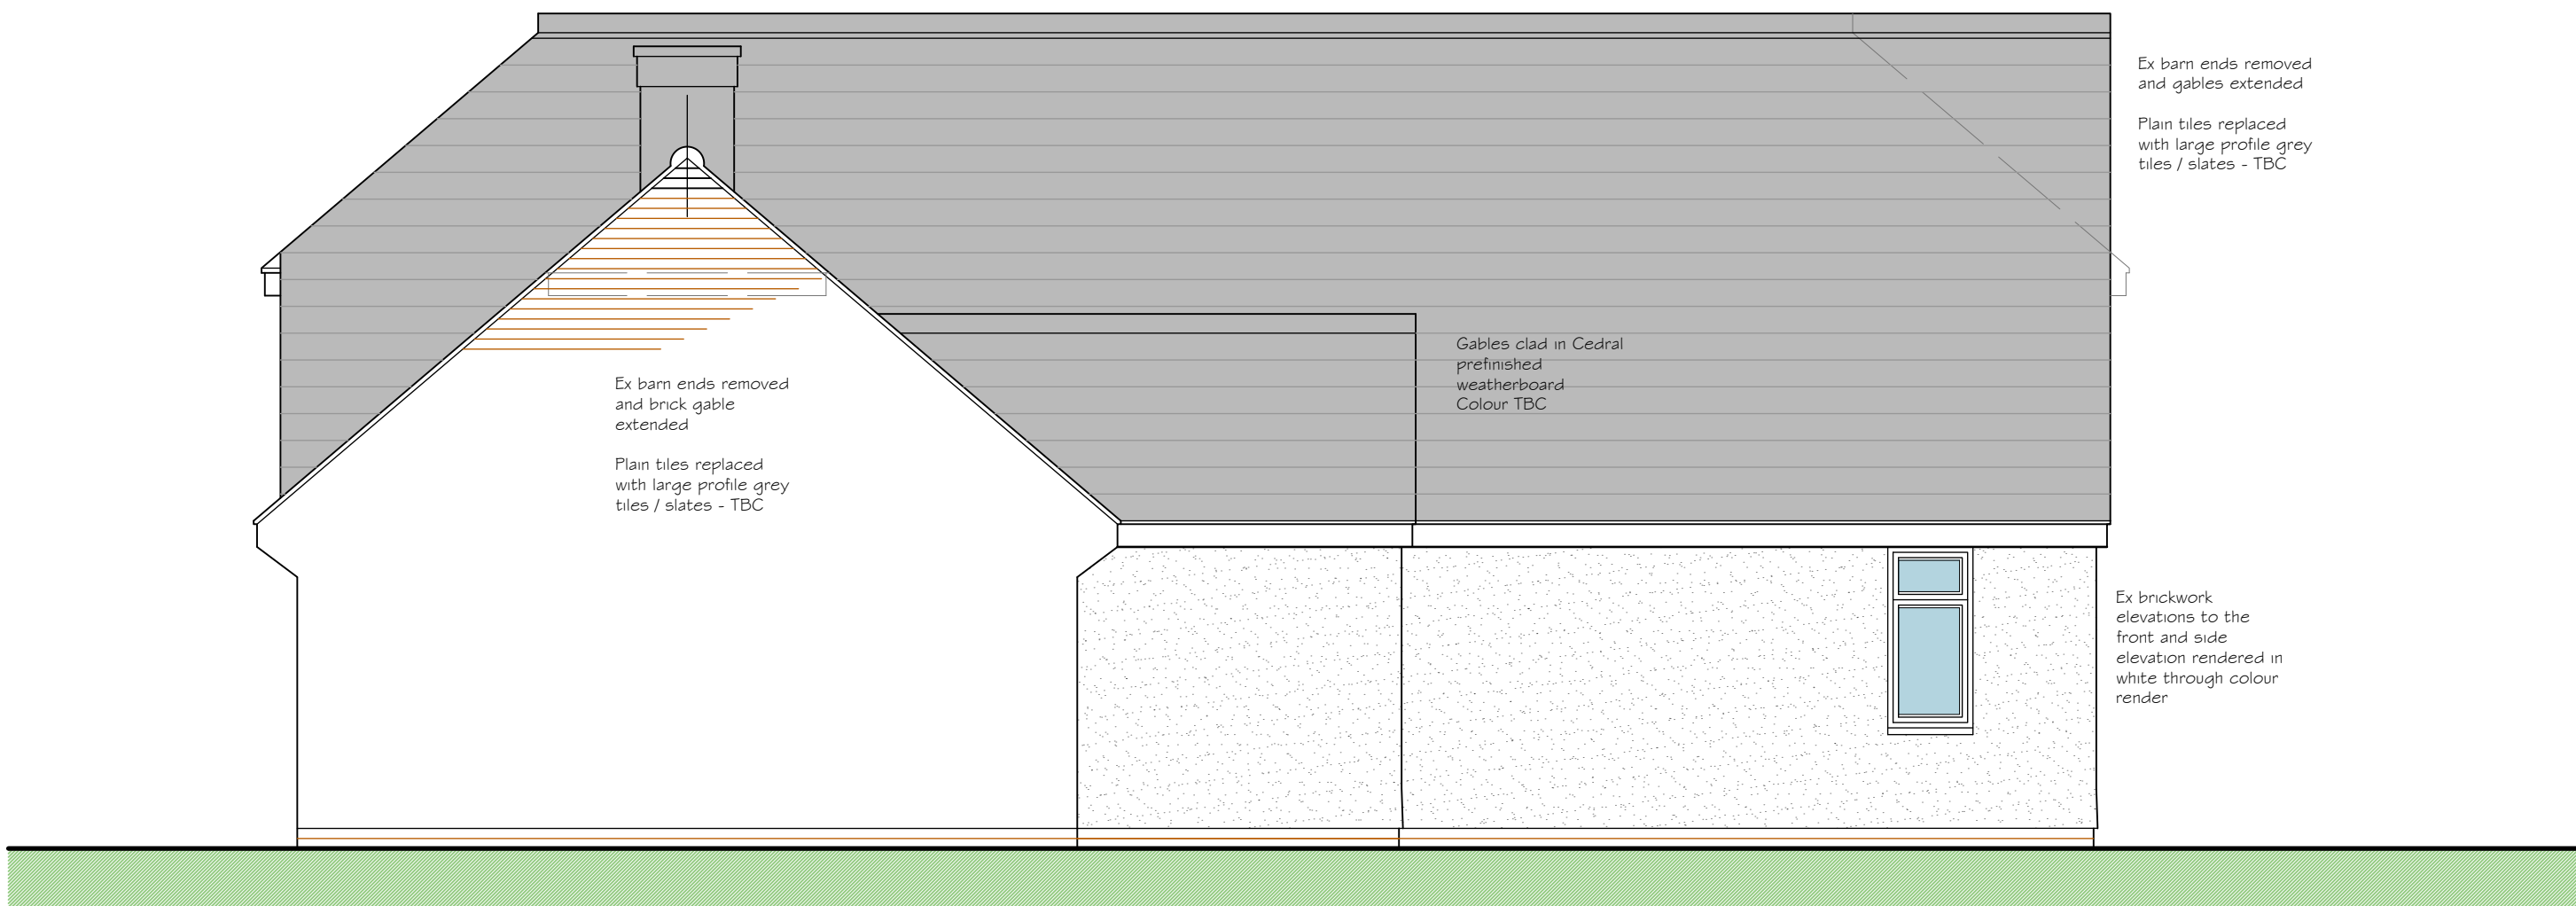


SIDE ELEVATION - SOUTH

Ex barn ends removed and gables extended
Plain tiles replaced with large profile grey tiles / slates - TBC
Ex brickwork elevations to the front and side elevation rendered in white through colour render

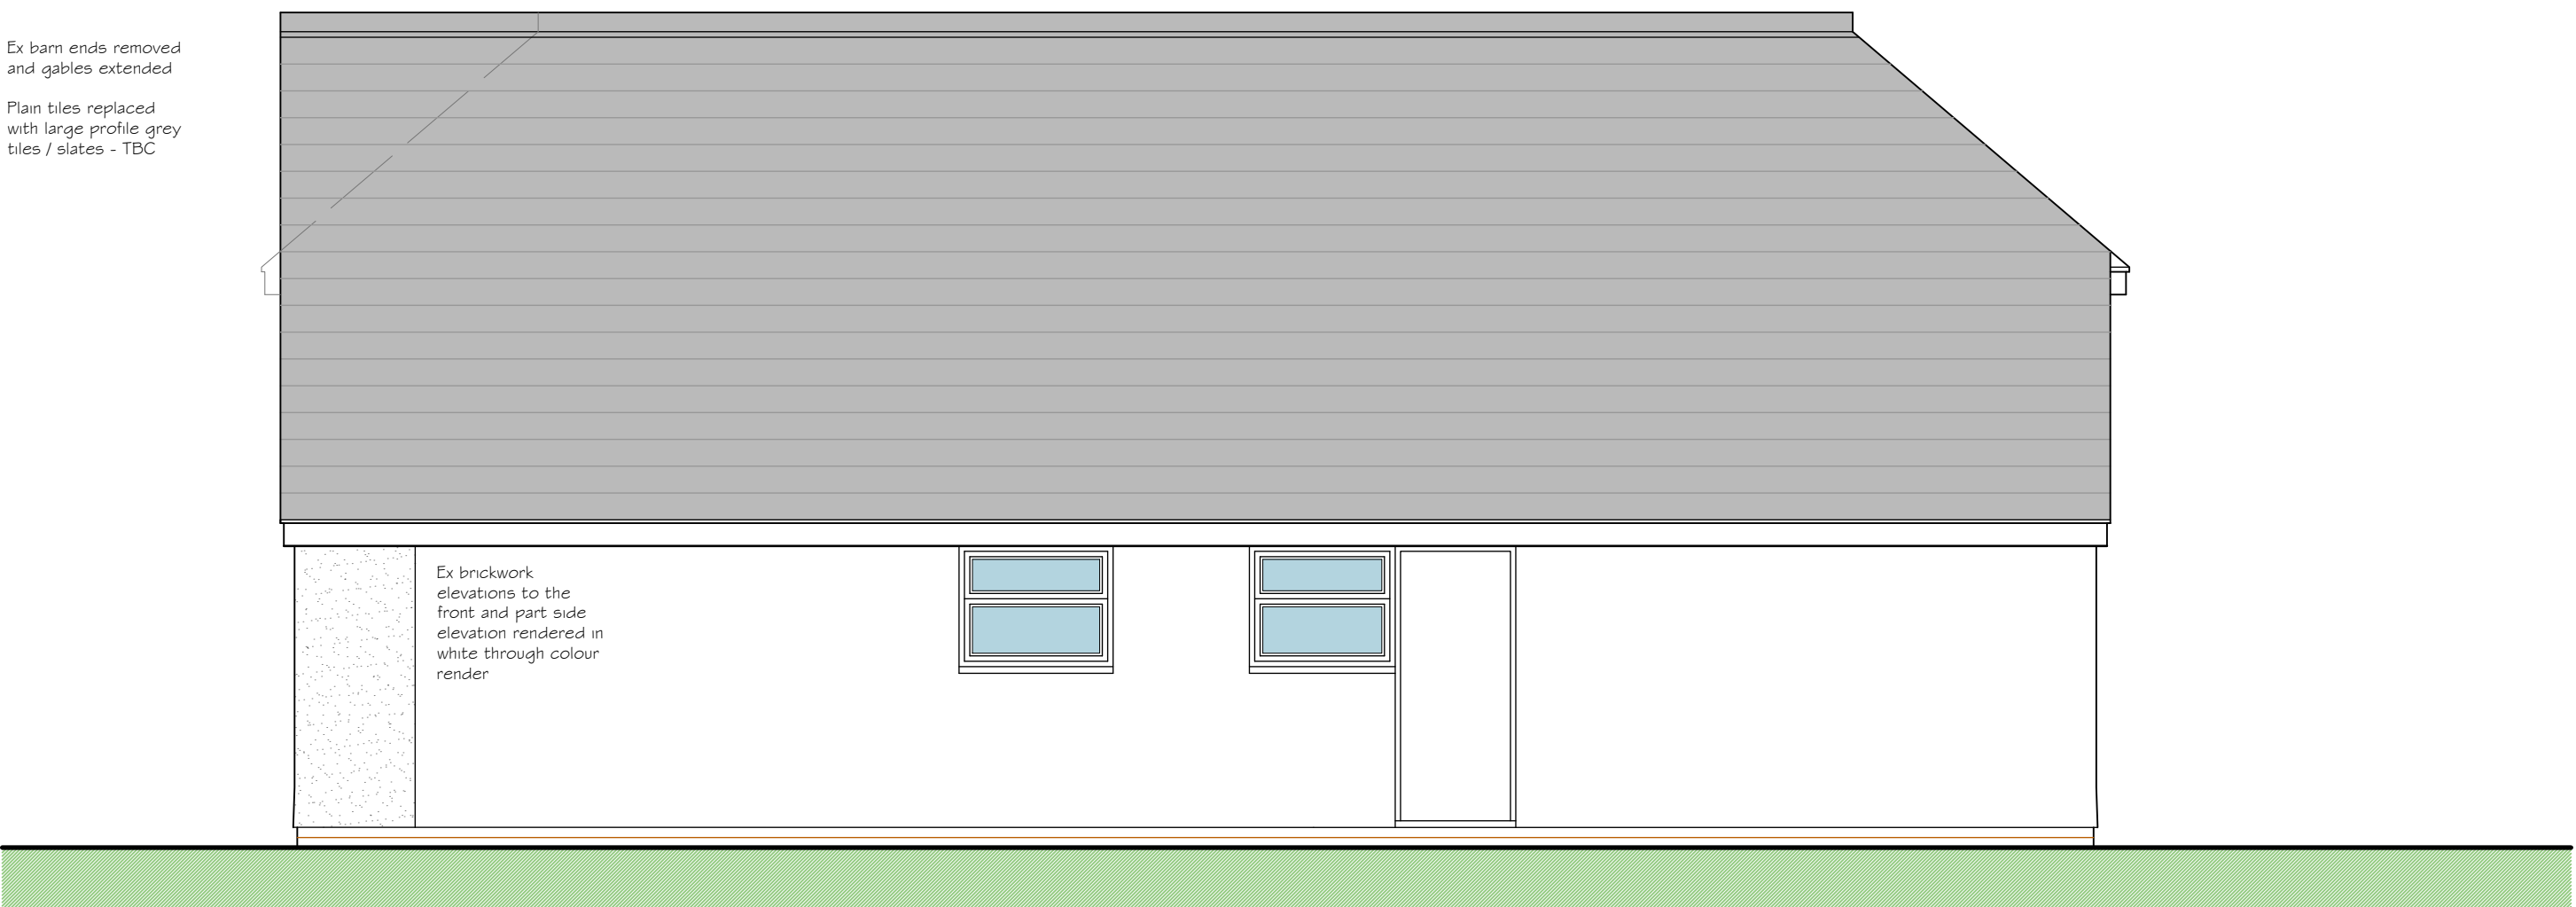



SIDE ELEVATION - NORTH

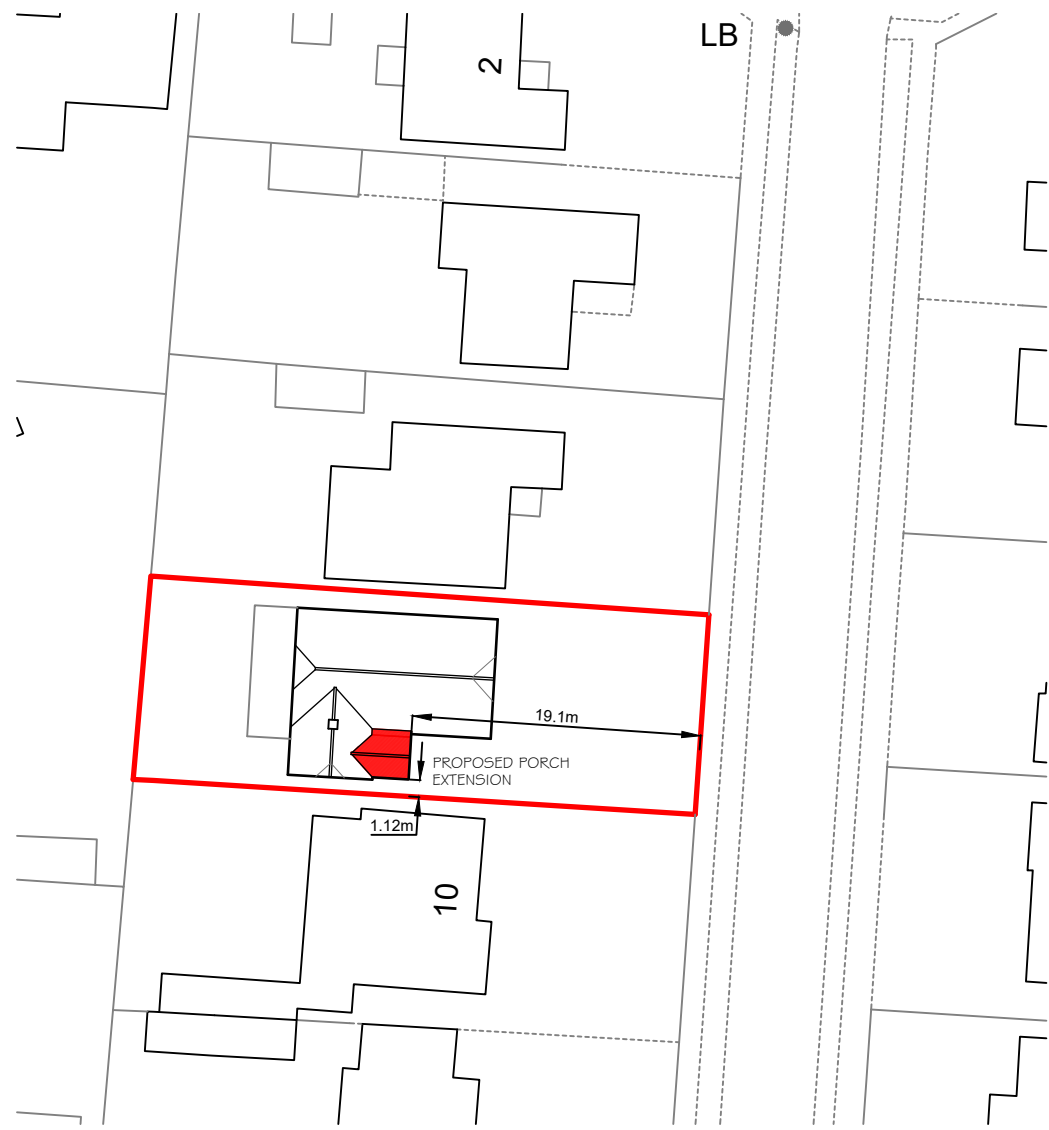

SITE PLAN
1:500



LOCATION PLAN
1:1250

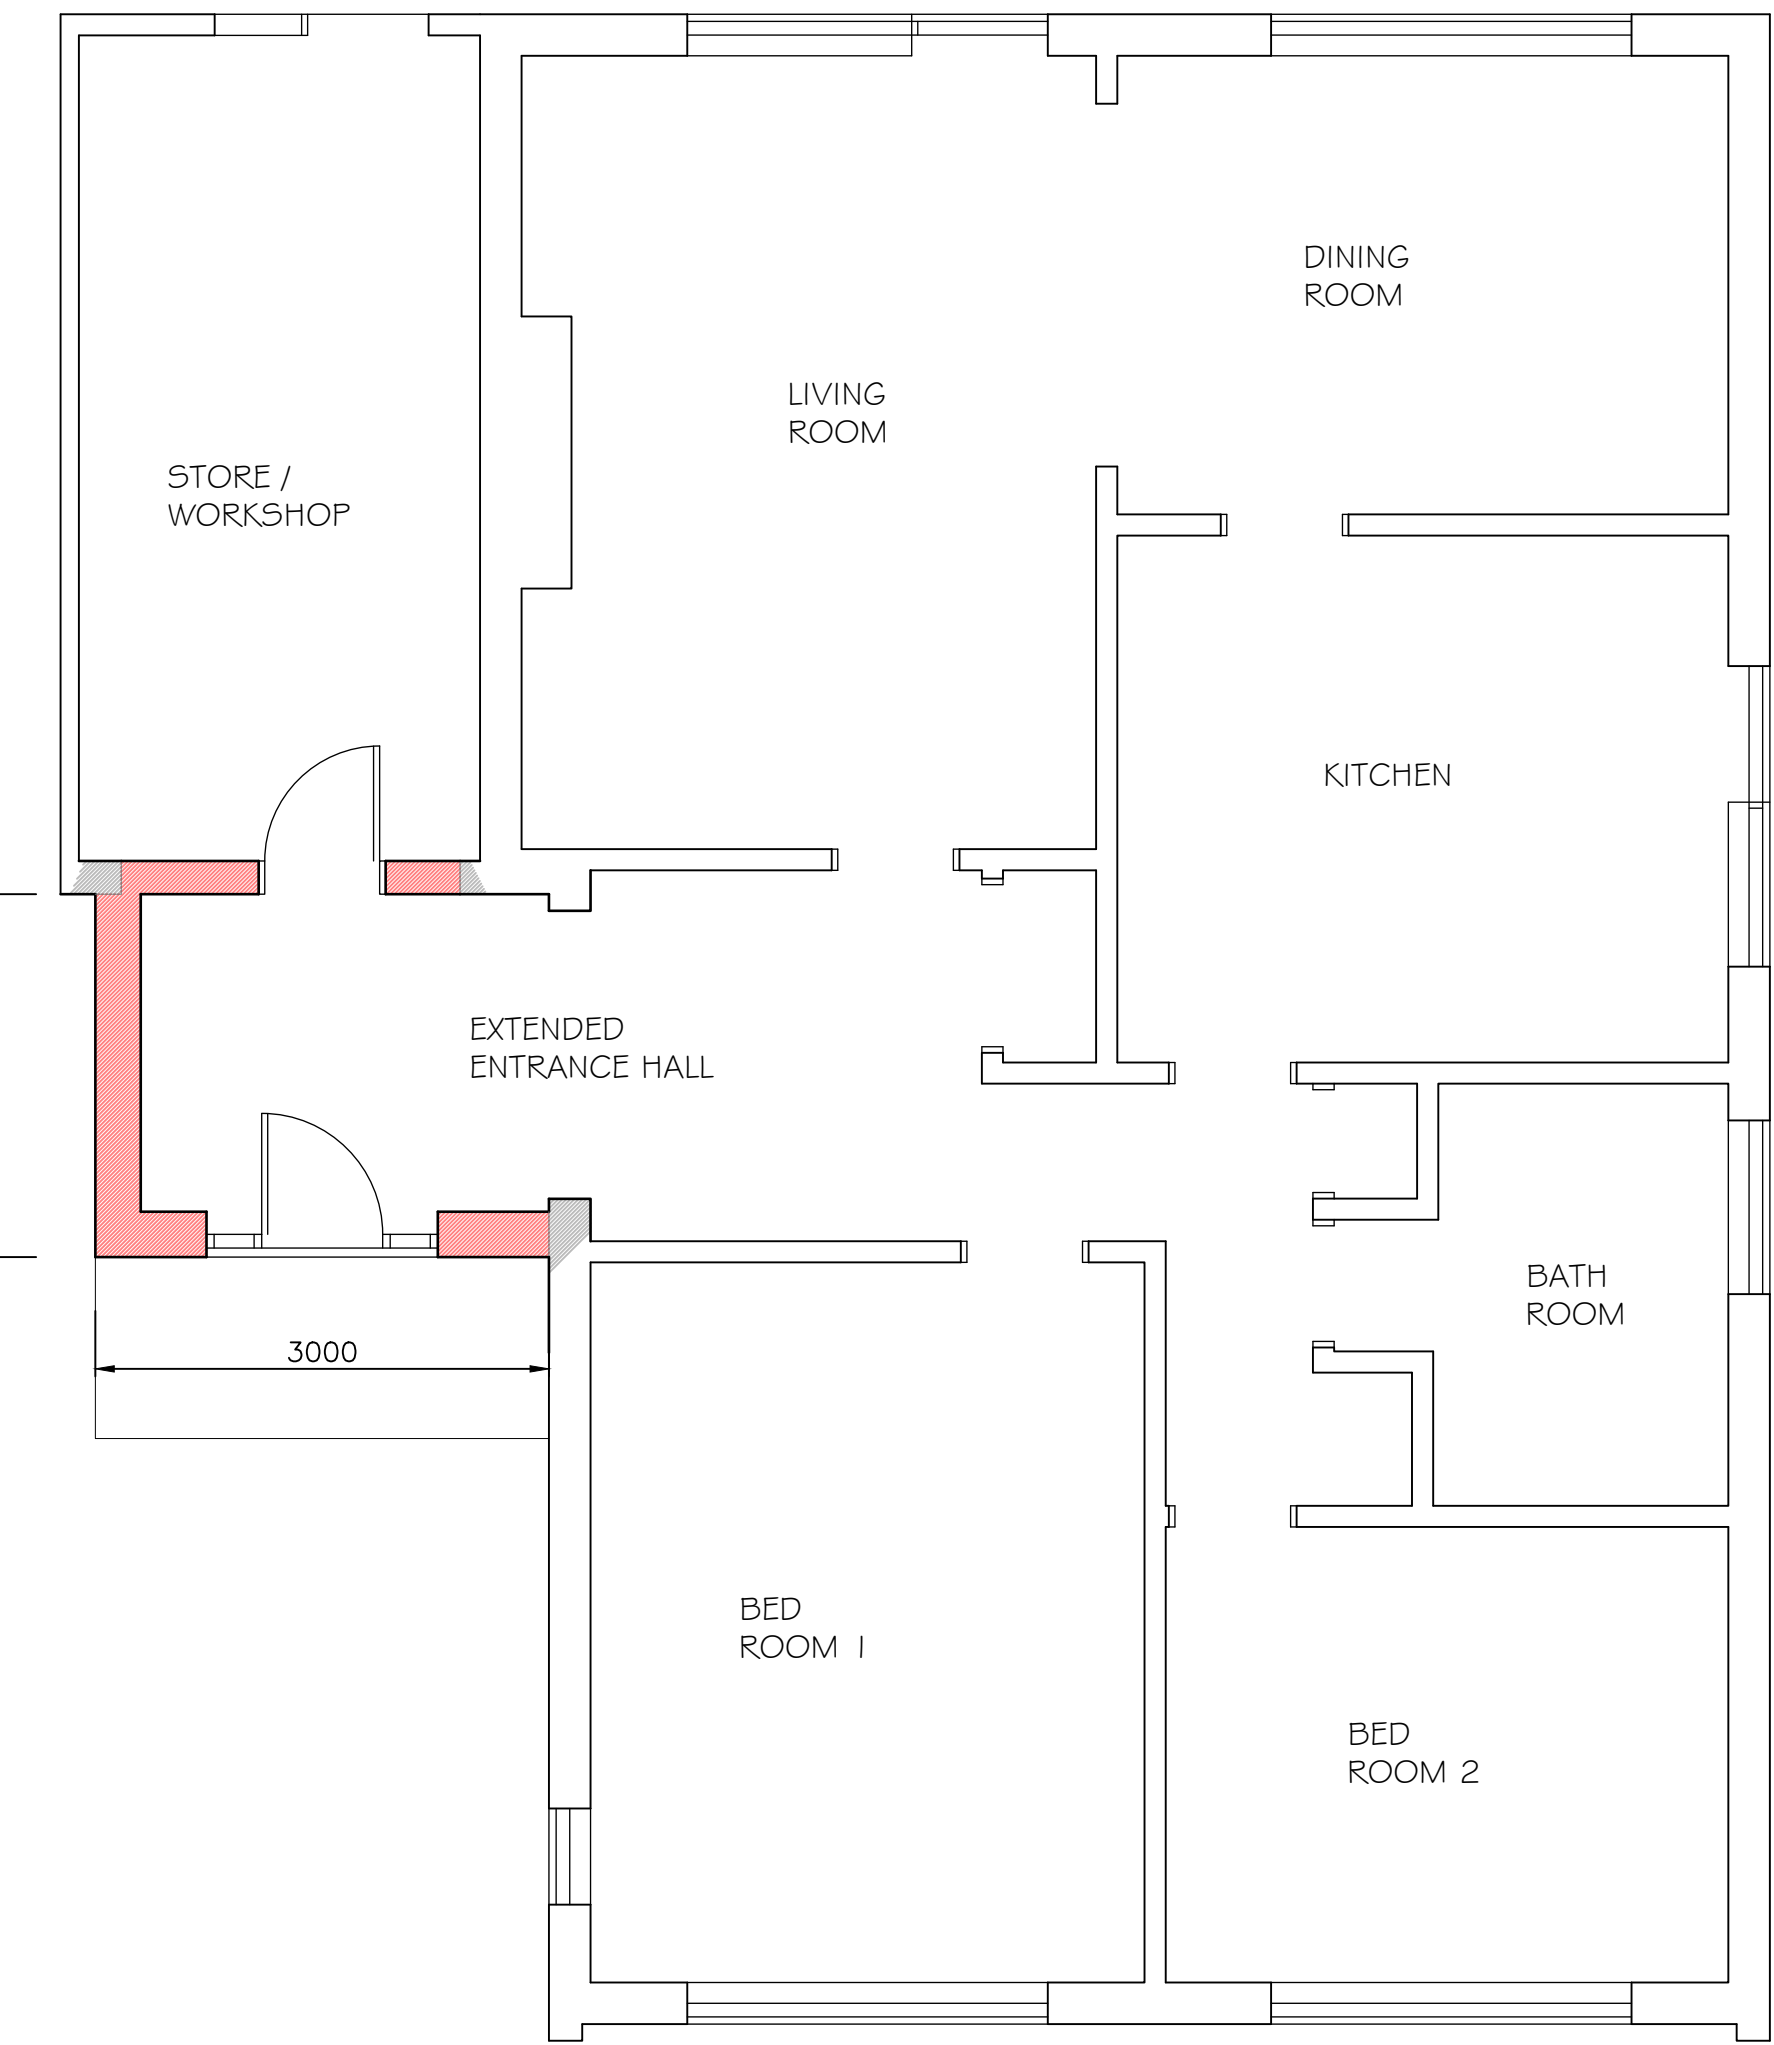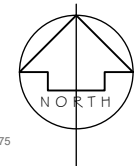

GROUND FLOOR PLAN

PROJECT TITLE:
8 FROBISHER WAY, ANGMERING
WEST SUSSEX

DRAWING TITLE:
PLANS & ELEVATIONS Proposed

1:50 Scale at A1 Paper Size
Drg PL001 rev A
Client: Mr & Mrs Linehan