
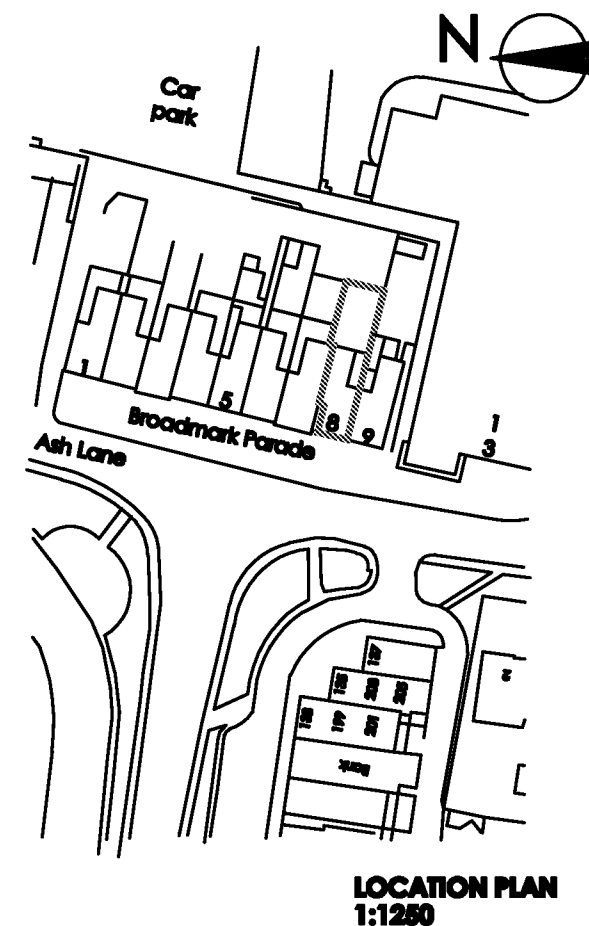


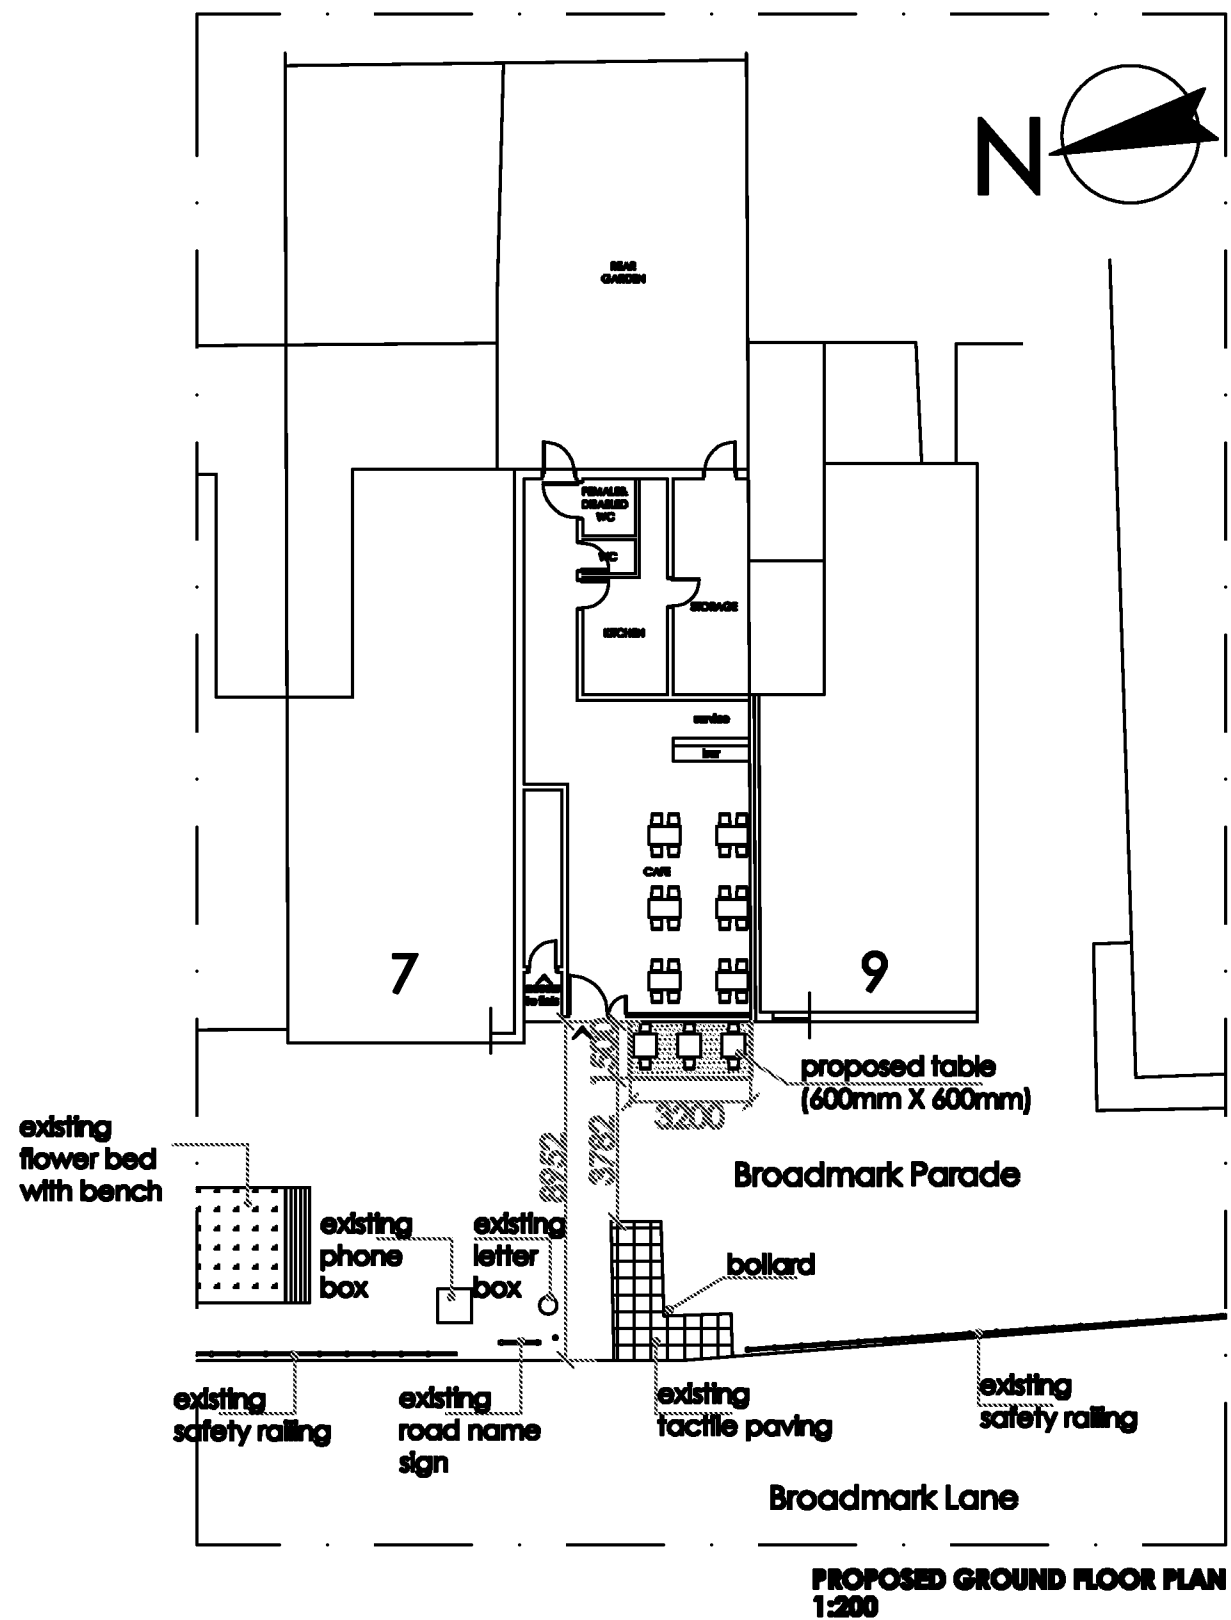

REV A | NOV 2011 | UPDATED GROUND FLOOR PLAN

ZED LTD

Consulting
Building

Architecture
Party Wall

Engineers
Surveyors

banu_olsuz@yahoo.co.uk

Project: 8 BROADMARK PARADE
BROADMARK LANE,
RUSTINGTON, WEST SUSSEX
BN16 2NE

Title: PROPOSED GROUND FLOOR PLAN &
LOCATION PLAN & VIEWS

Scale:
1:200, 1:1250 @ A3

Date:
SEPT 2011

Drawing No:
1117

Rev:
1