




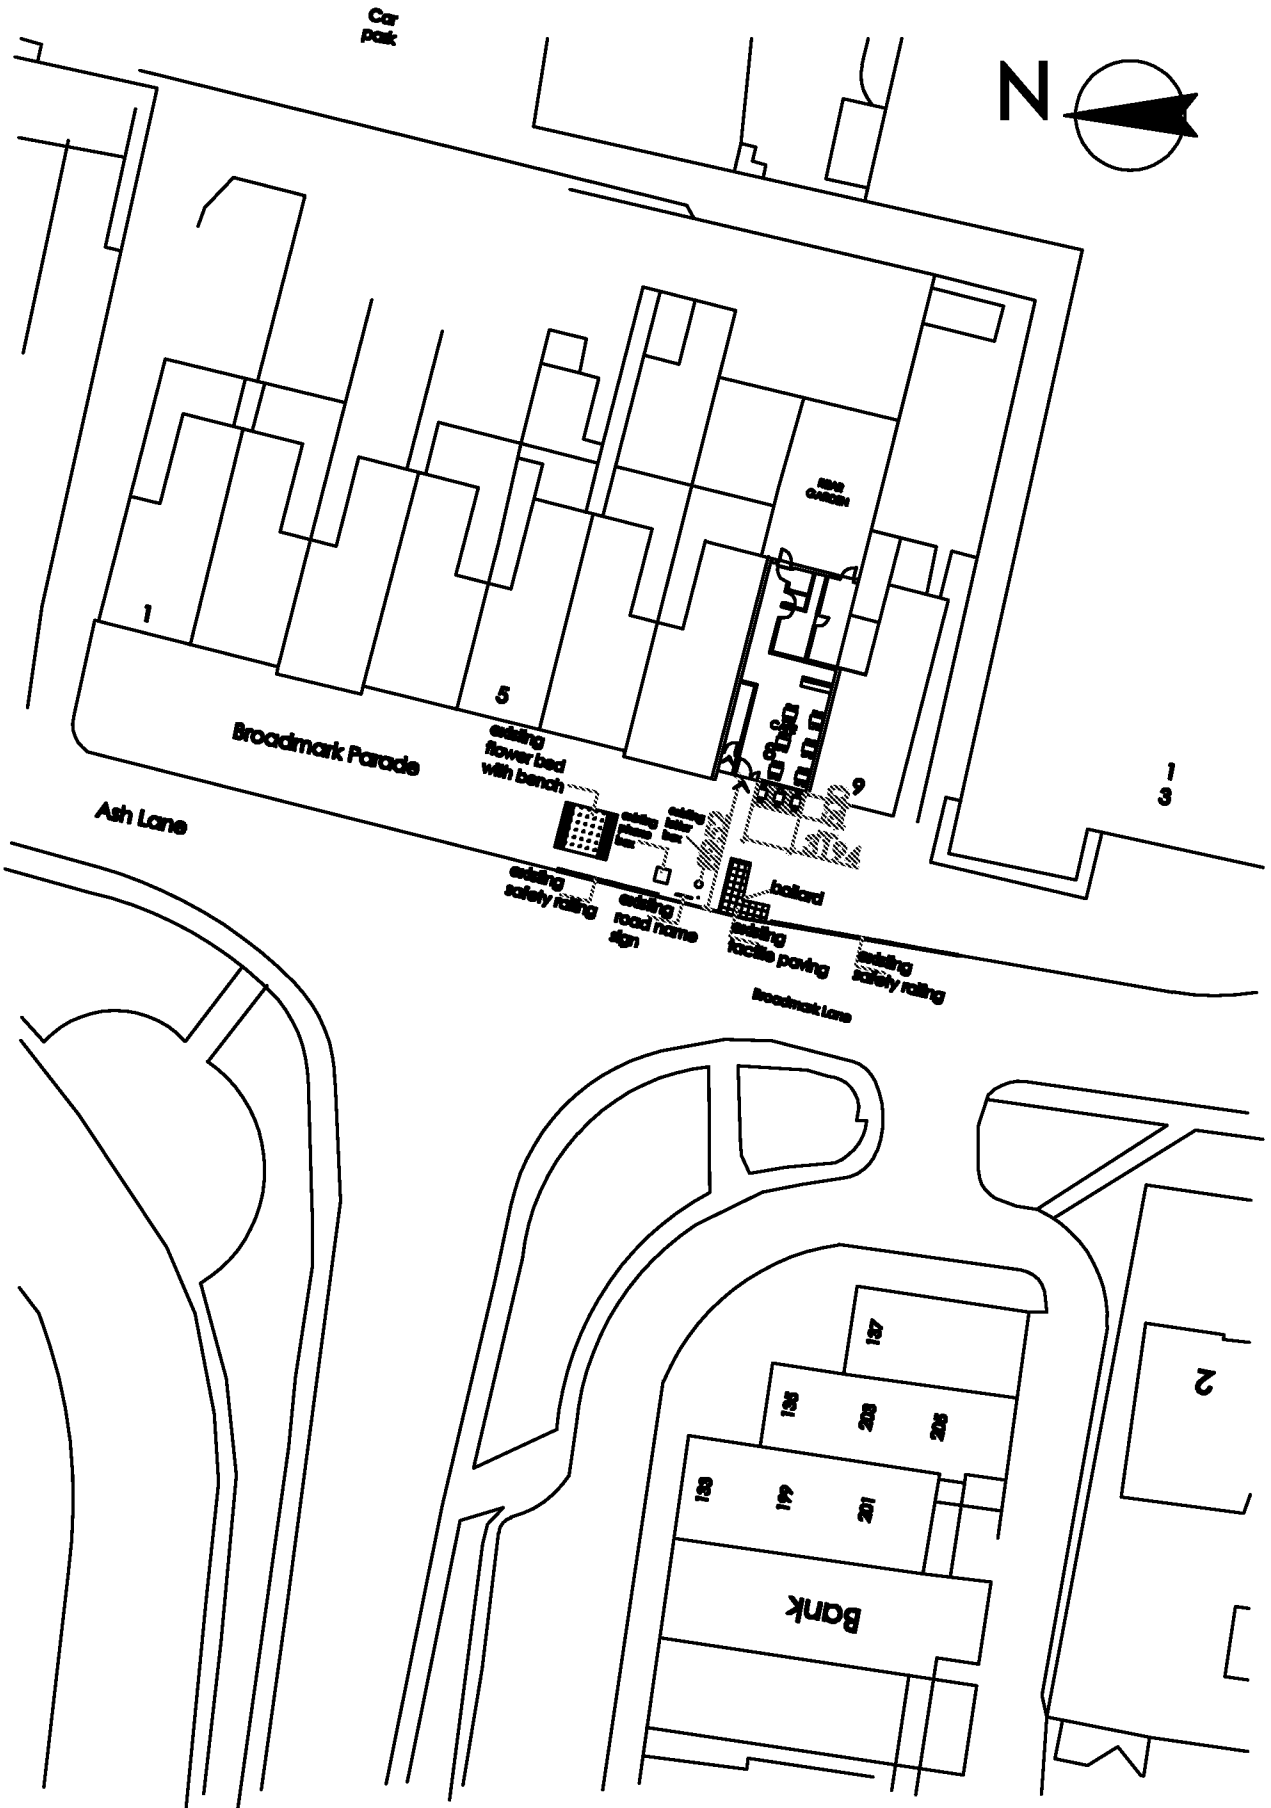

SITE PLAN
1:500

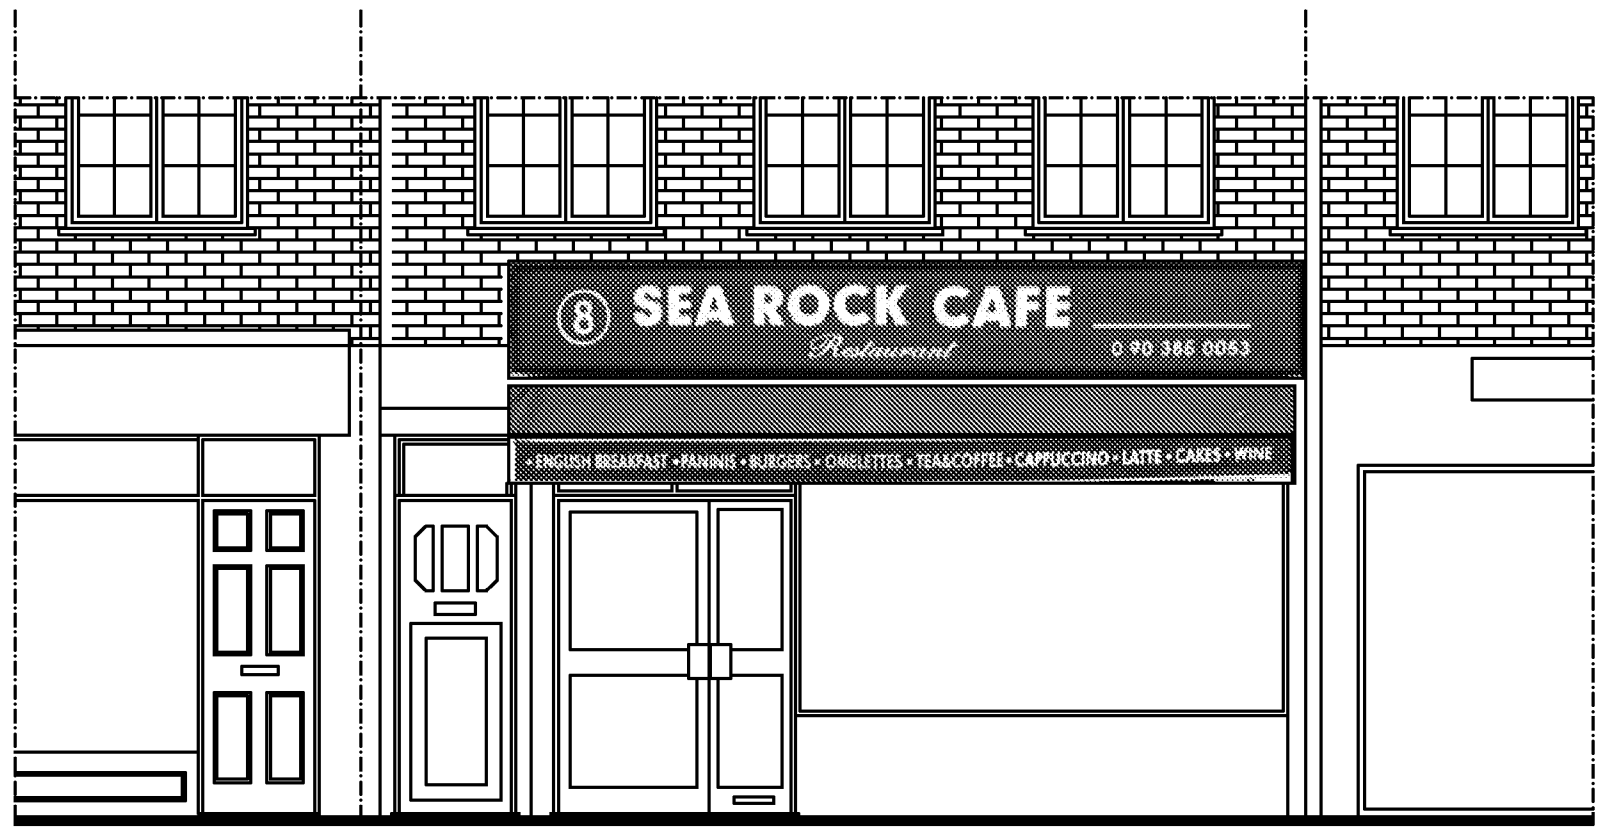

EXISTING FRONT ELEVATION
1:50

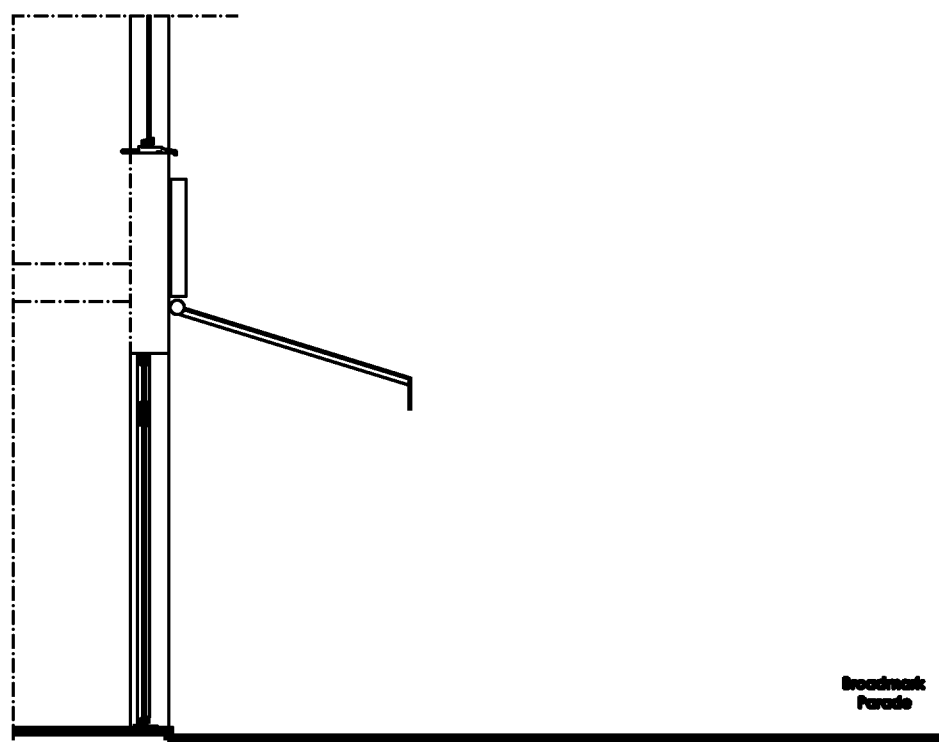

EXISTING SIDE ELEVATION
1:50

ZED LTD		
Consulting Building	Architecture Party Wall	Engineers Surveyors
benu_cikuz@yahoo.co.uk		
Project: 8 BROADMARK PARADE BROADMARK LANE, RUSTINGTON, WEST SUSSEX BN16 2NE		
Title: SITE PLAN & EXISTING ELEVATIONS		
Scale: 1:500, 1:50 @ A3	Date: NOV 2011	
Drawing No: 1117\01	Rev:	