



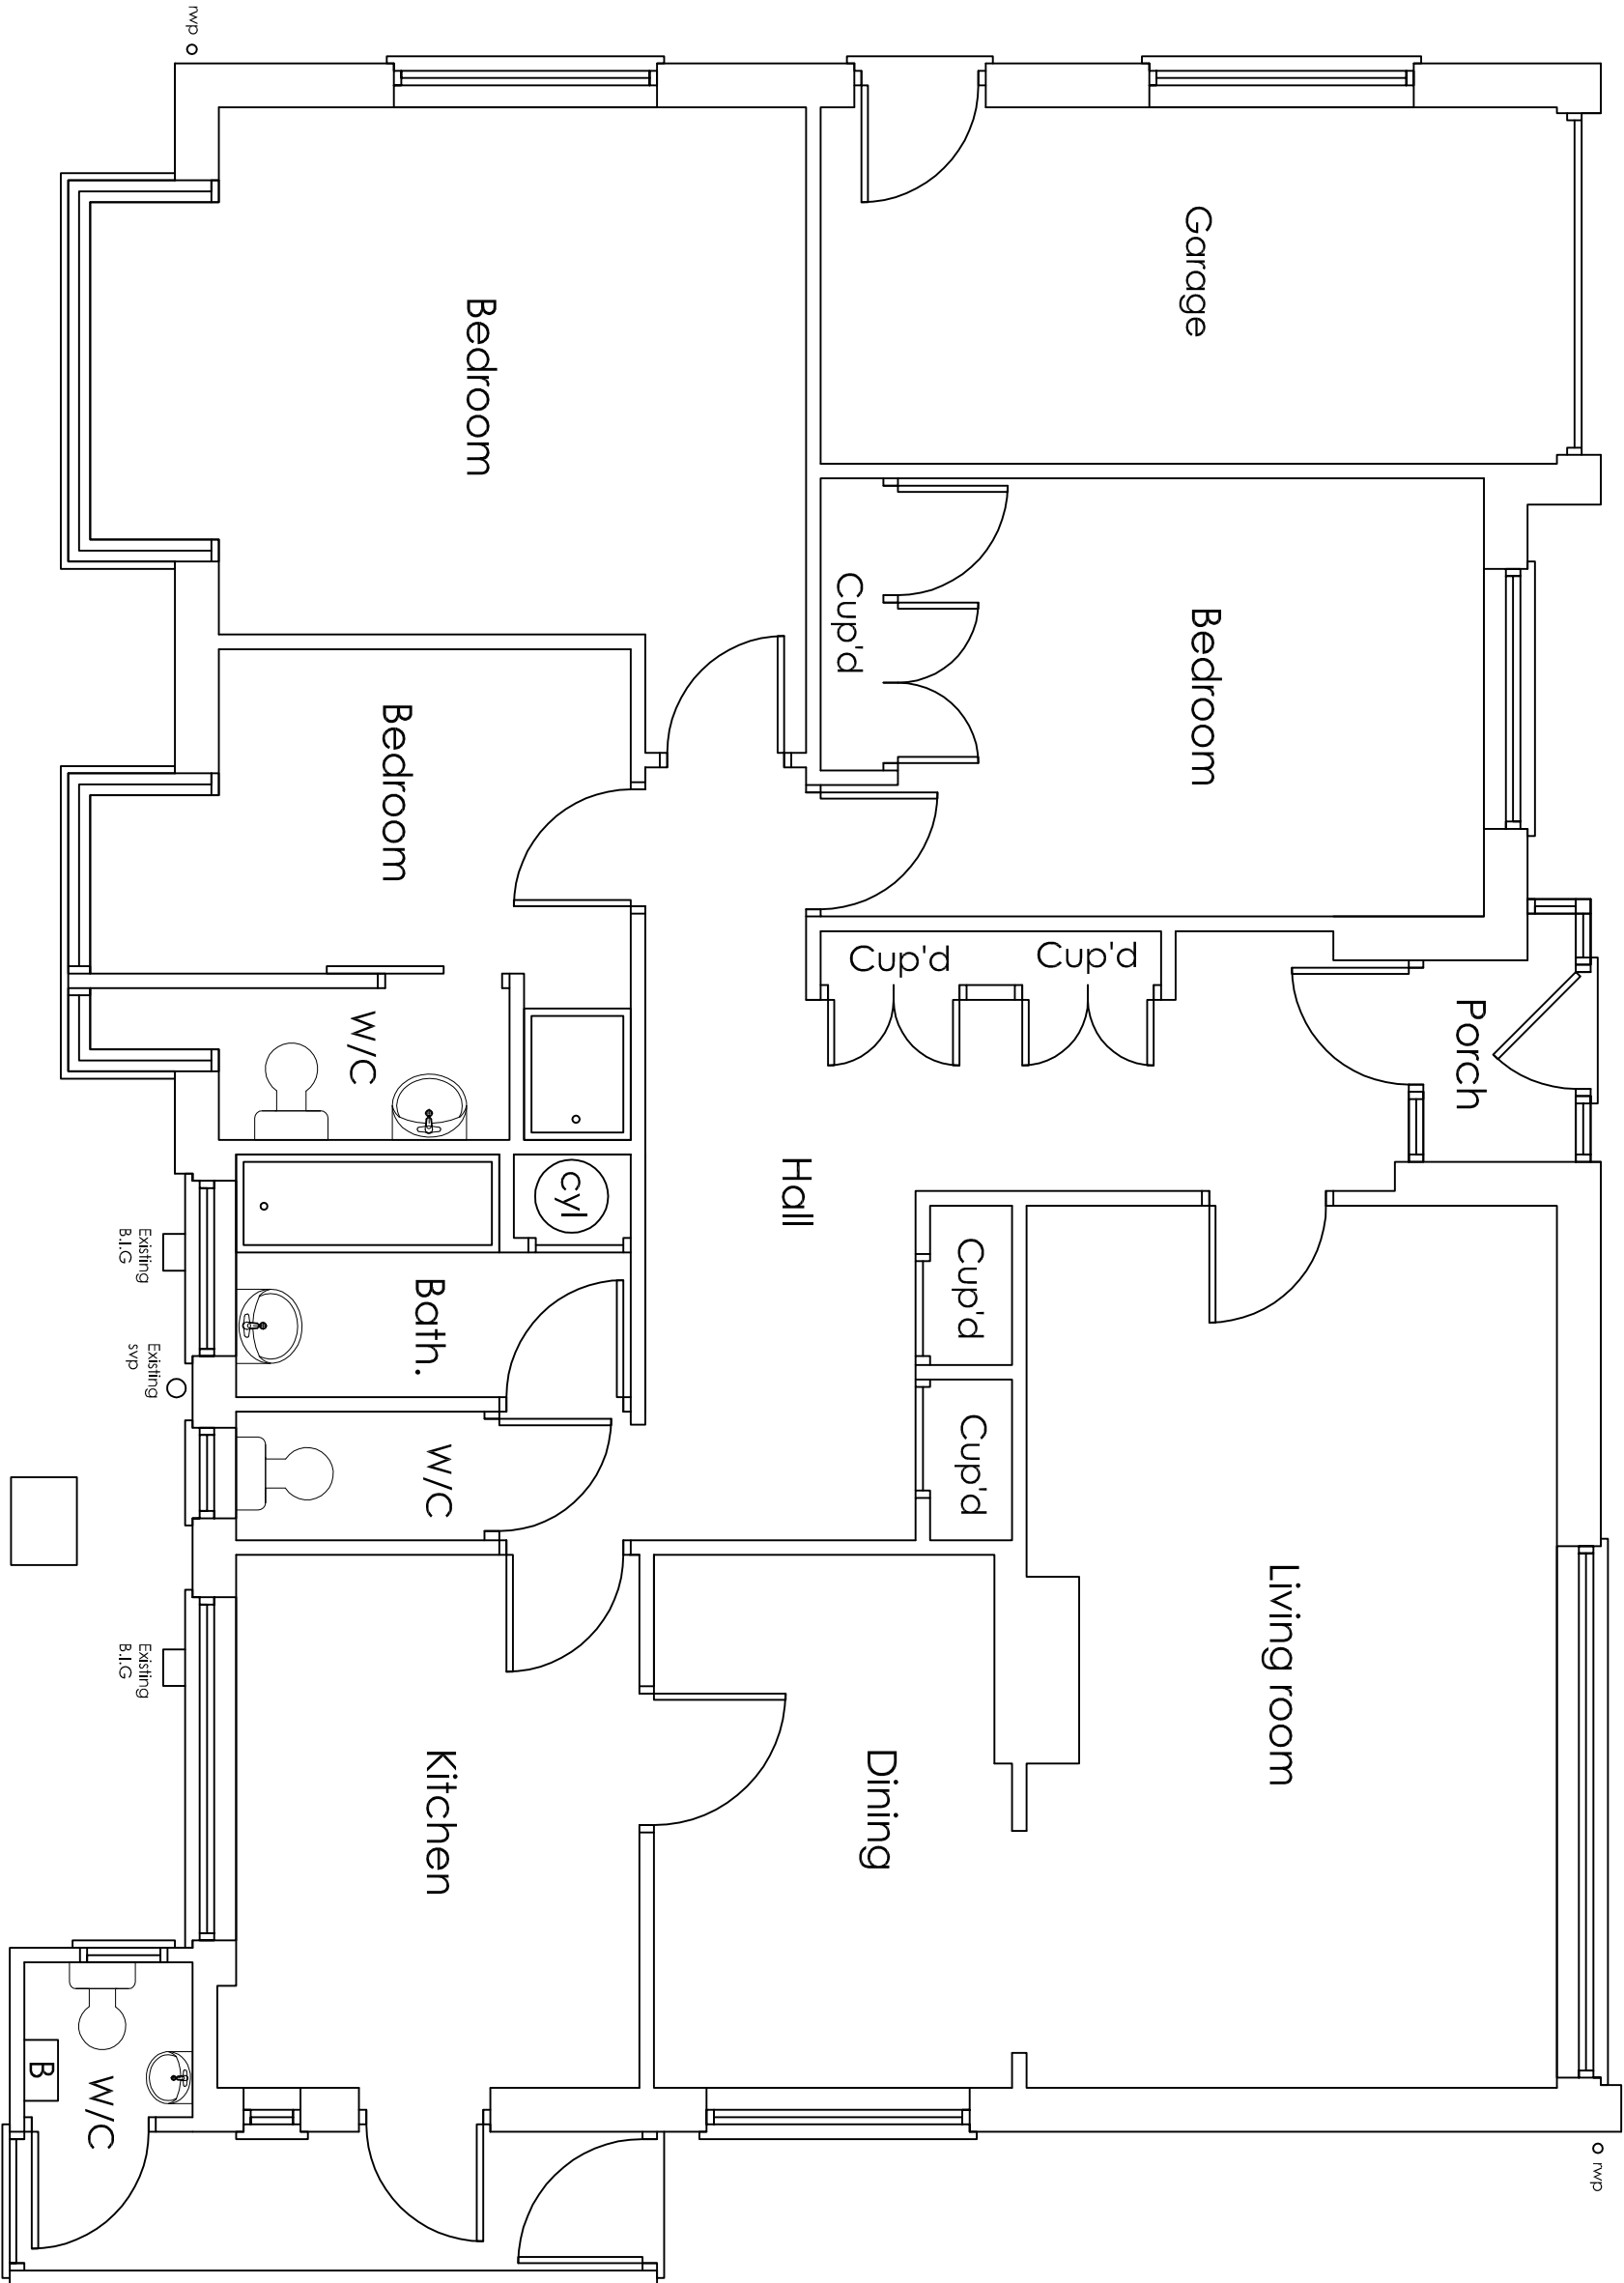

EXISTING GROUND FLOOR PLAN 1:50

 

ama

architectural & quantity
surveying services

Unit 1 Gosling Croft Business Park
Long Furong
Clapham, Worthing
West Sussex BN13 3UT
01903 871131
can@atterburymoore.co.uk

Address of works:

4 Hudson Drive, East Preston

Drawing title:

Proposed Loft Conversion and Internal Alterations

Date:

July, 2018

Scales:

As shown

Paper size:

A3

Dwg No.:

ARUN DISTRICT COUNCIL R/206/18/HH