




All work to comply with building regulations and planning consent.
Workmanship and materials to comply with British standards and code of practice.
Scaled dimensions are approximate, take exact dimensions from site.
This drawing was prepared for local authority approval and not as a working drawing.
LOCAL AUTHORITY MAY SCALE THE DRAWING
Any deviation from the drawing to be agreed with the local authority.
Any queries to be agreed prior to construction.
See separate details for Structural engineers calculations.

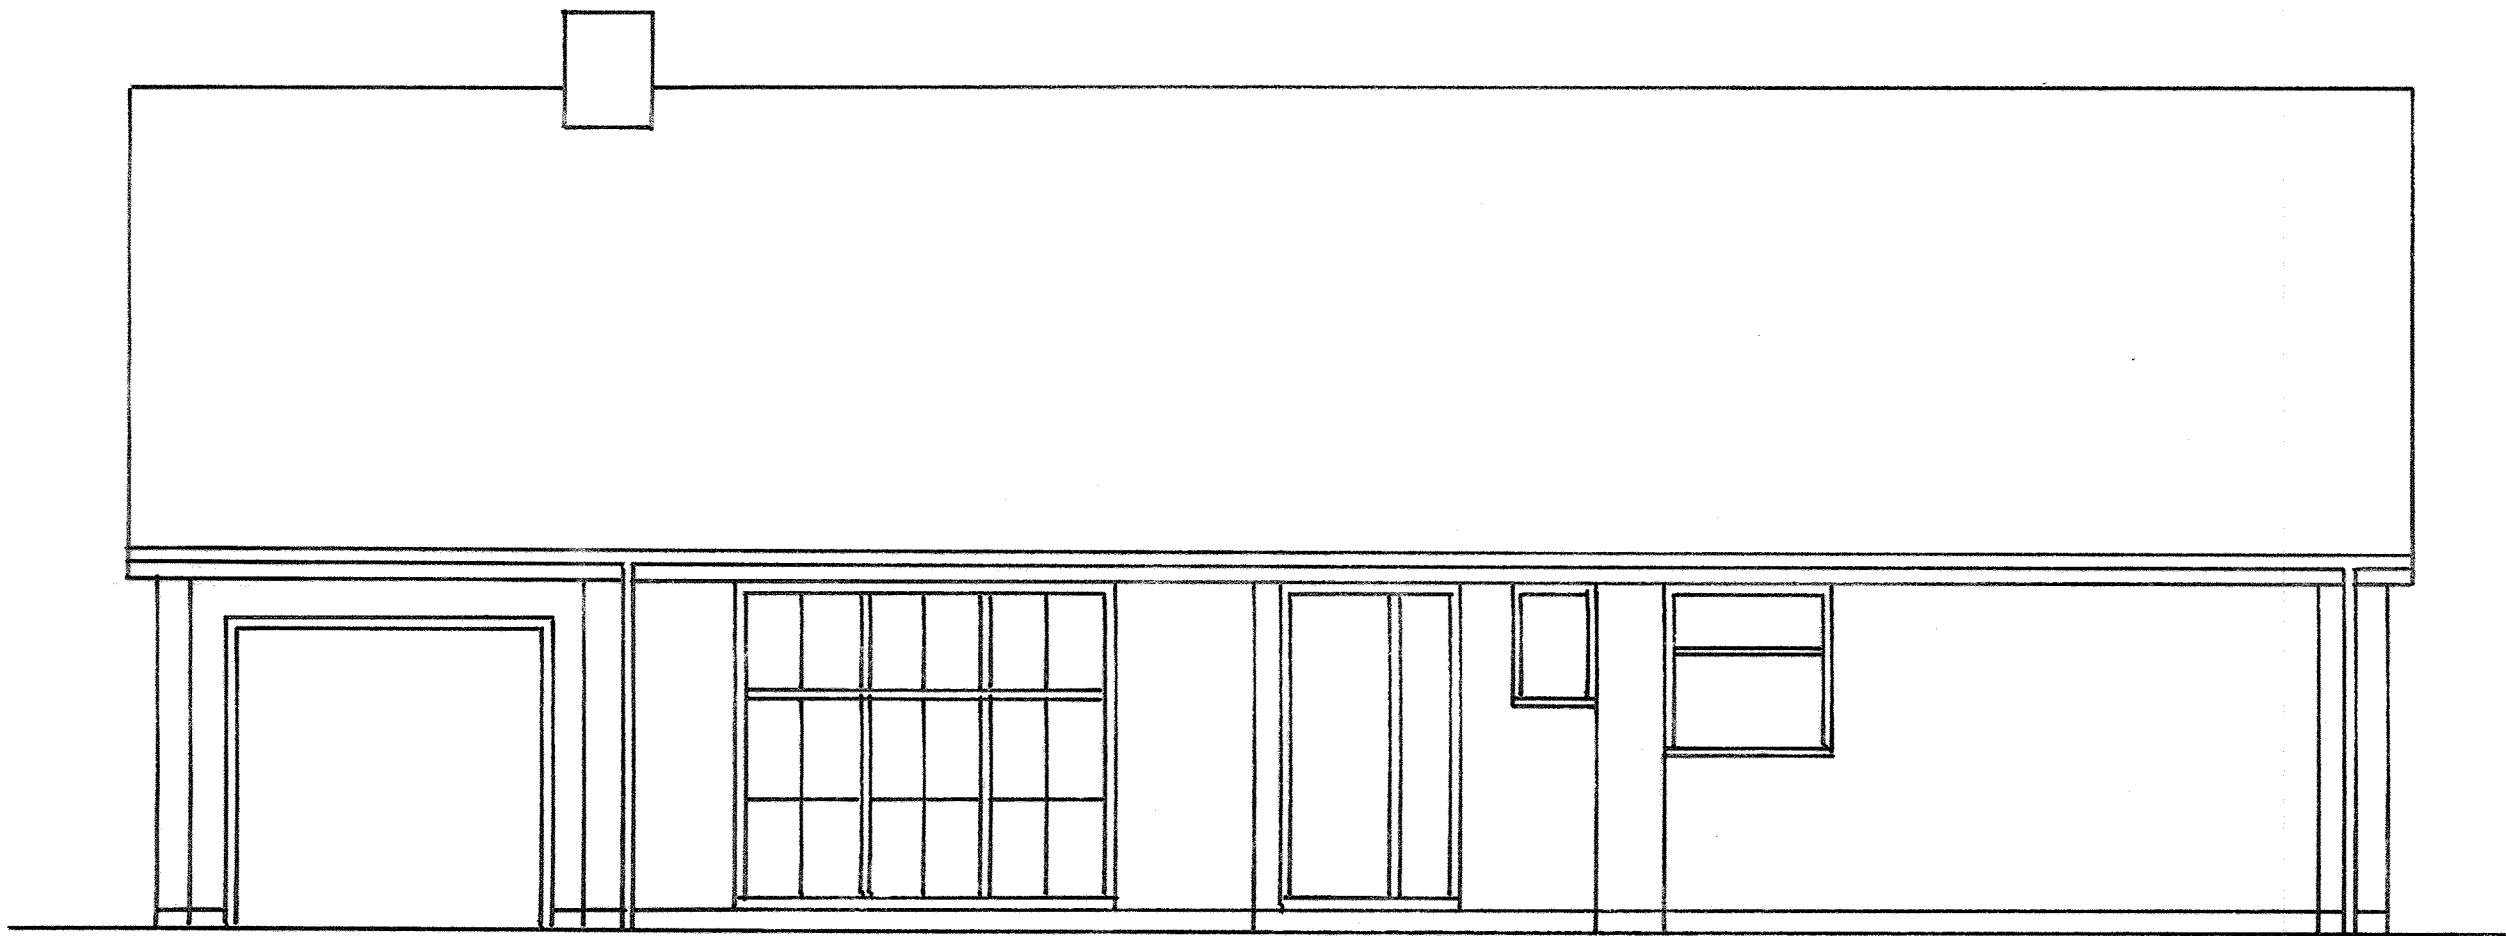


FRONT ELEVATION (EAST) 1:50 RT A1

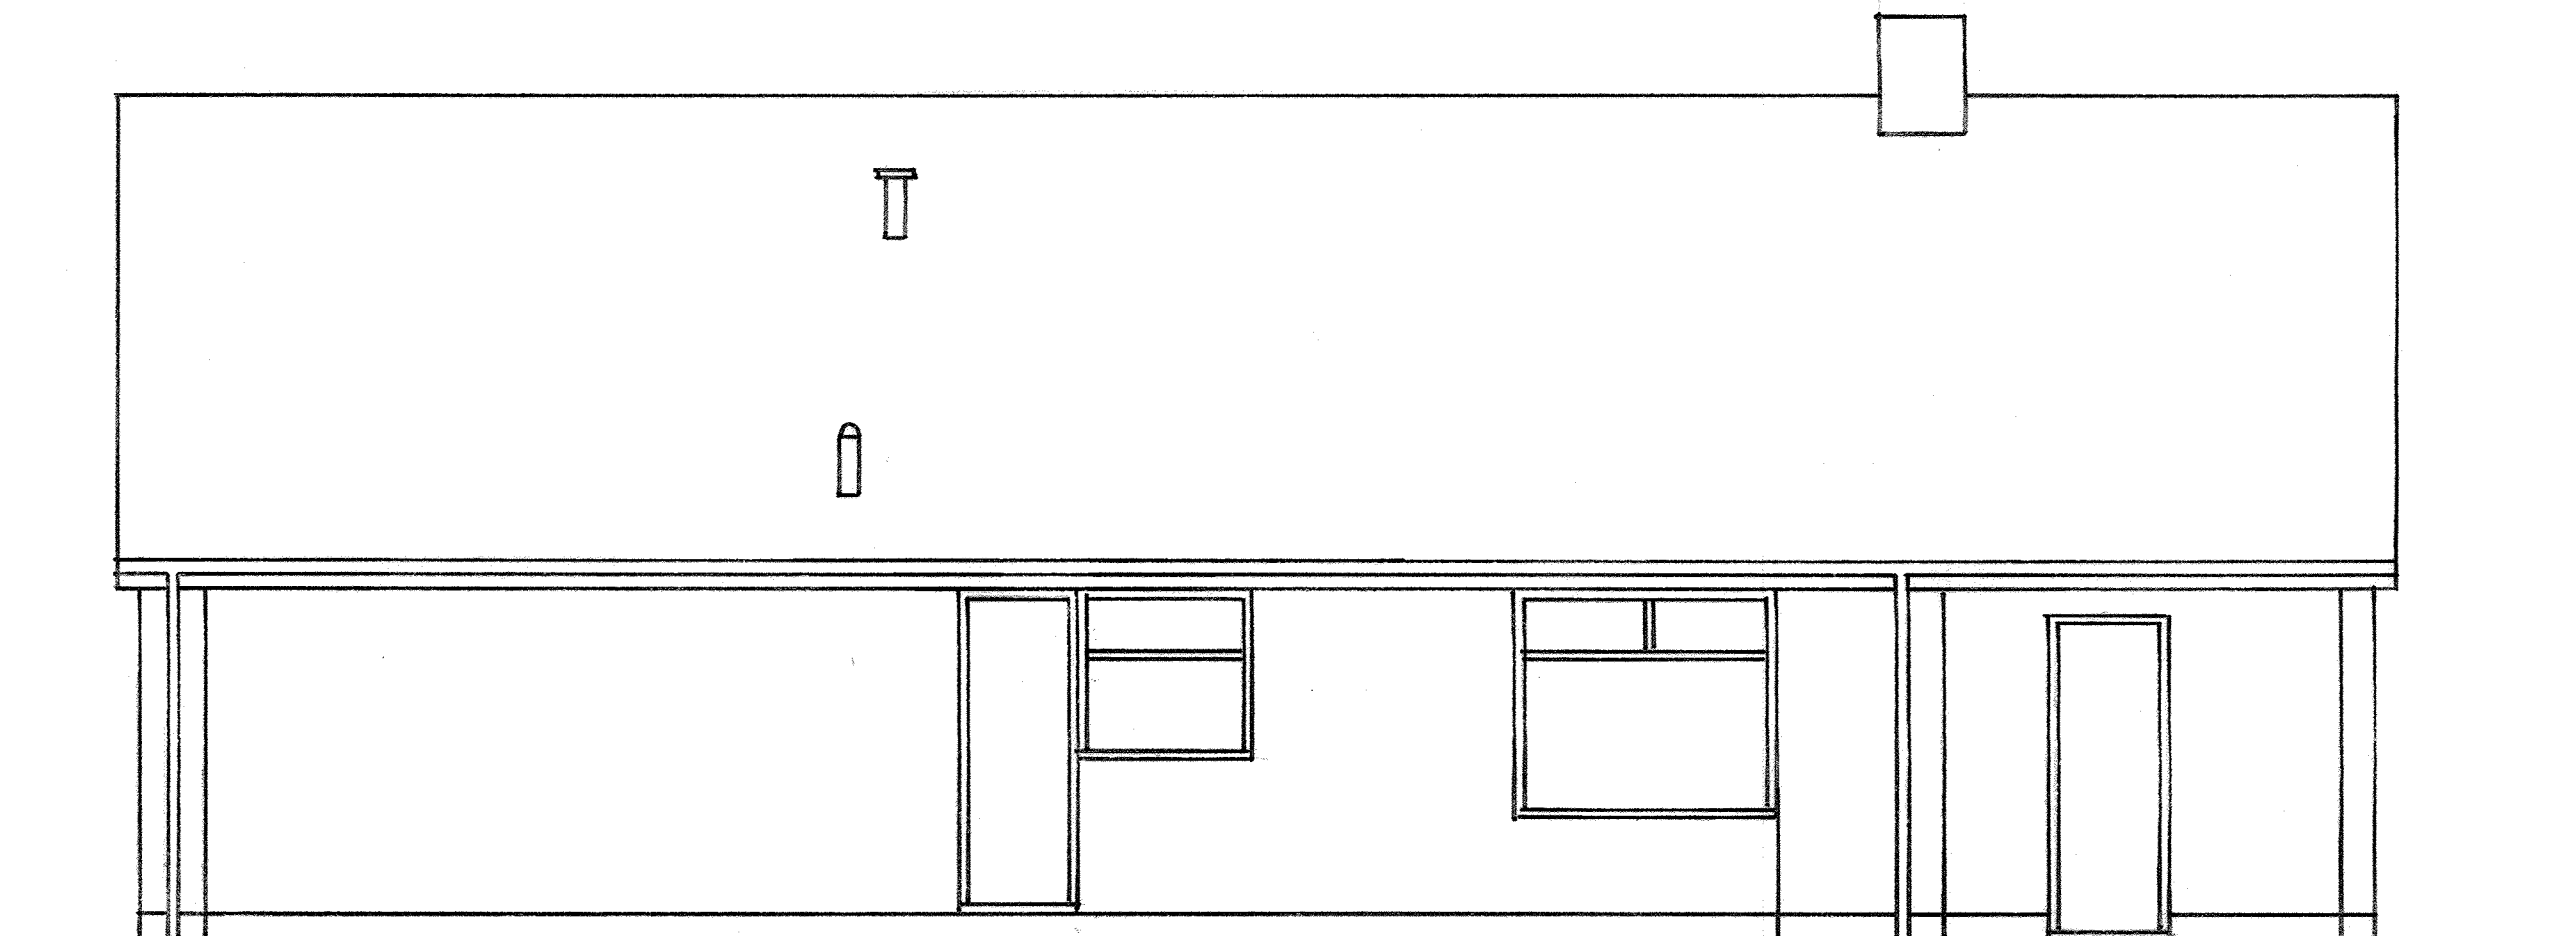


REAR ELEVATION (WEST) 1:50 RT A1

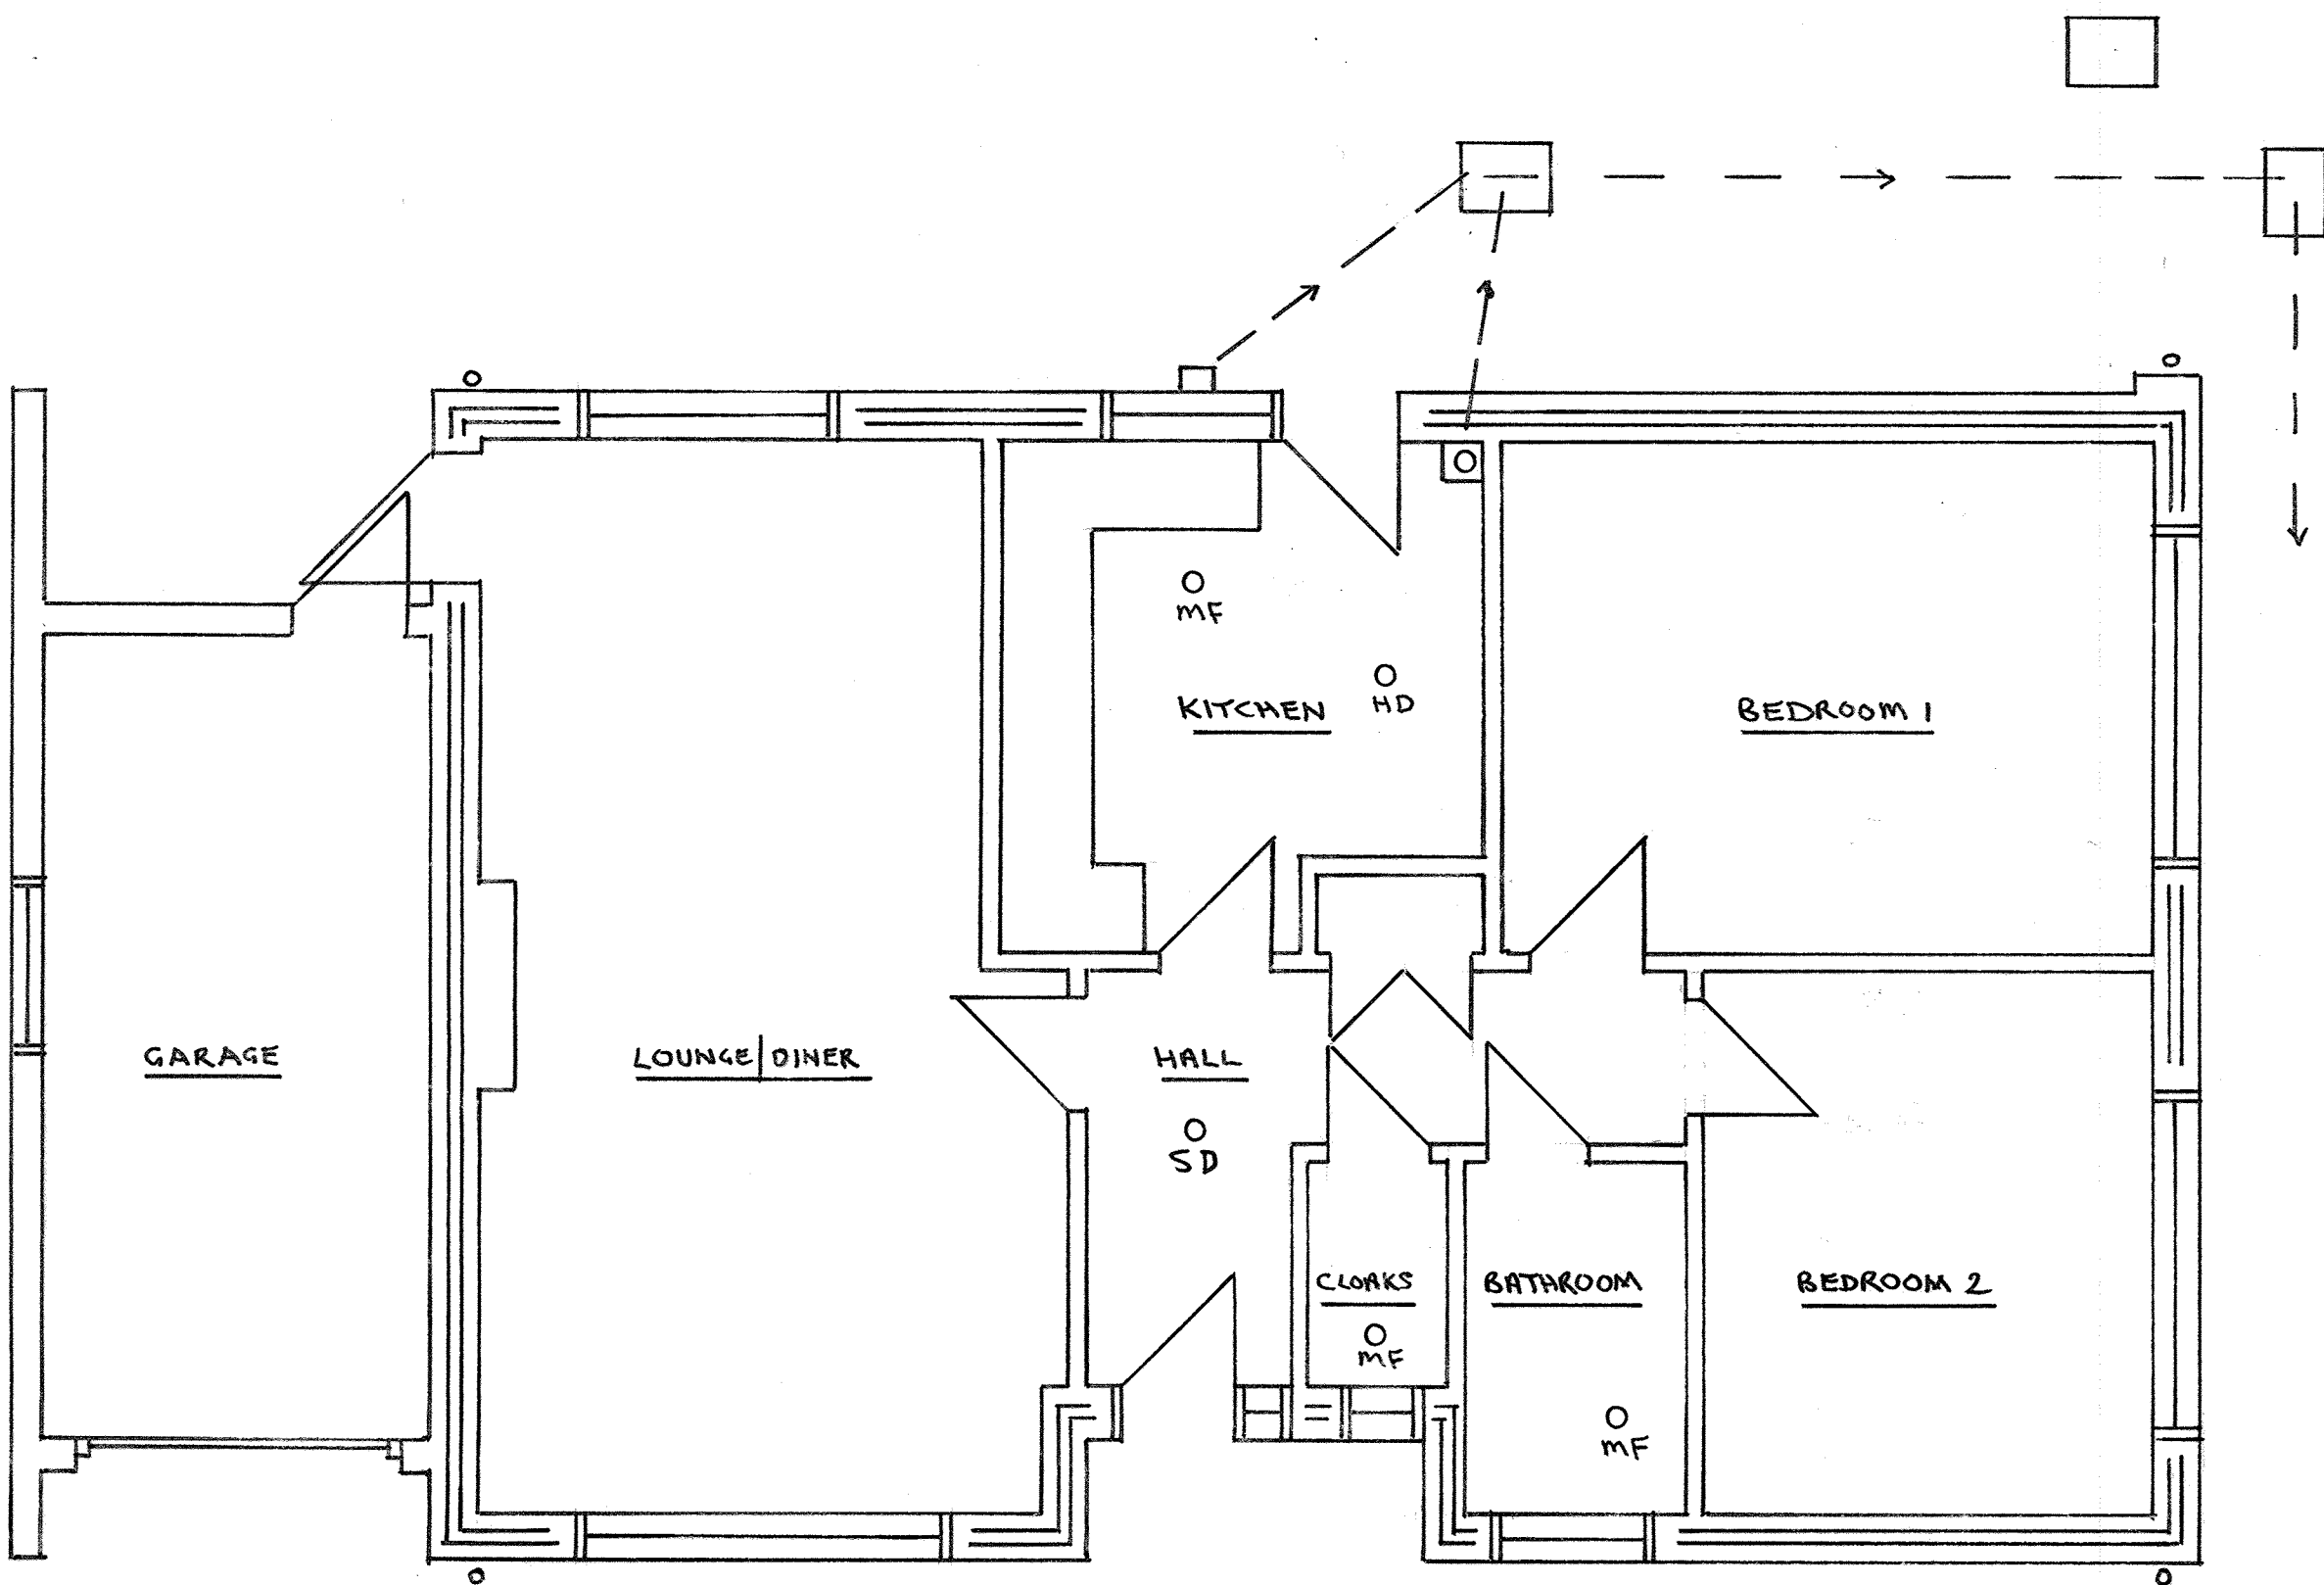


GROUND FLOOR PLAN 1:50 RT A1

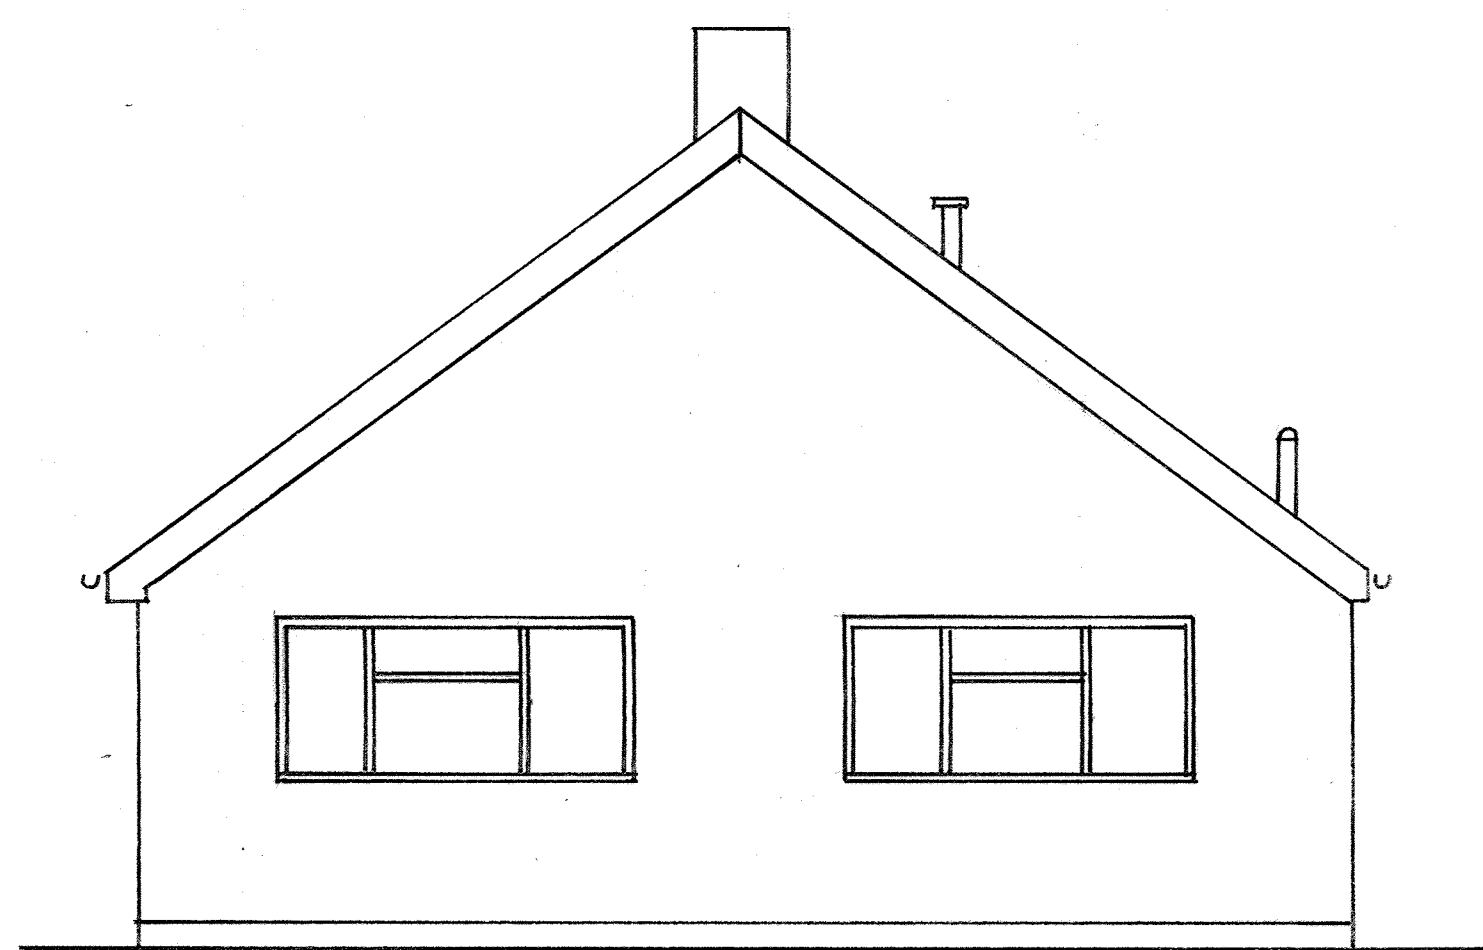

SIDE ELEVATION (NORTH) 1:50 RT A1

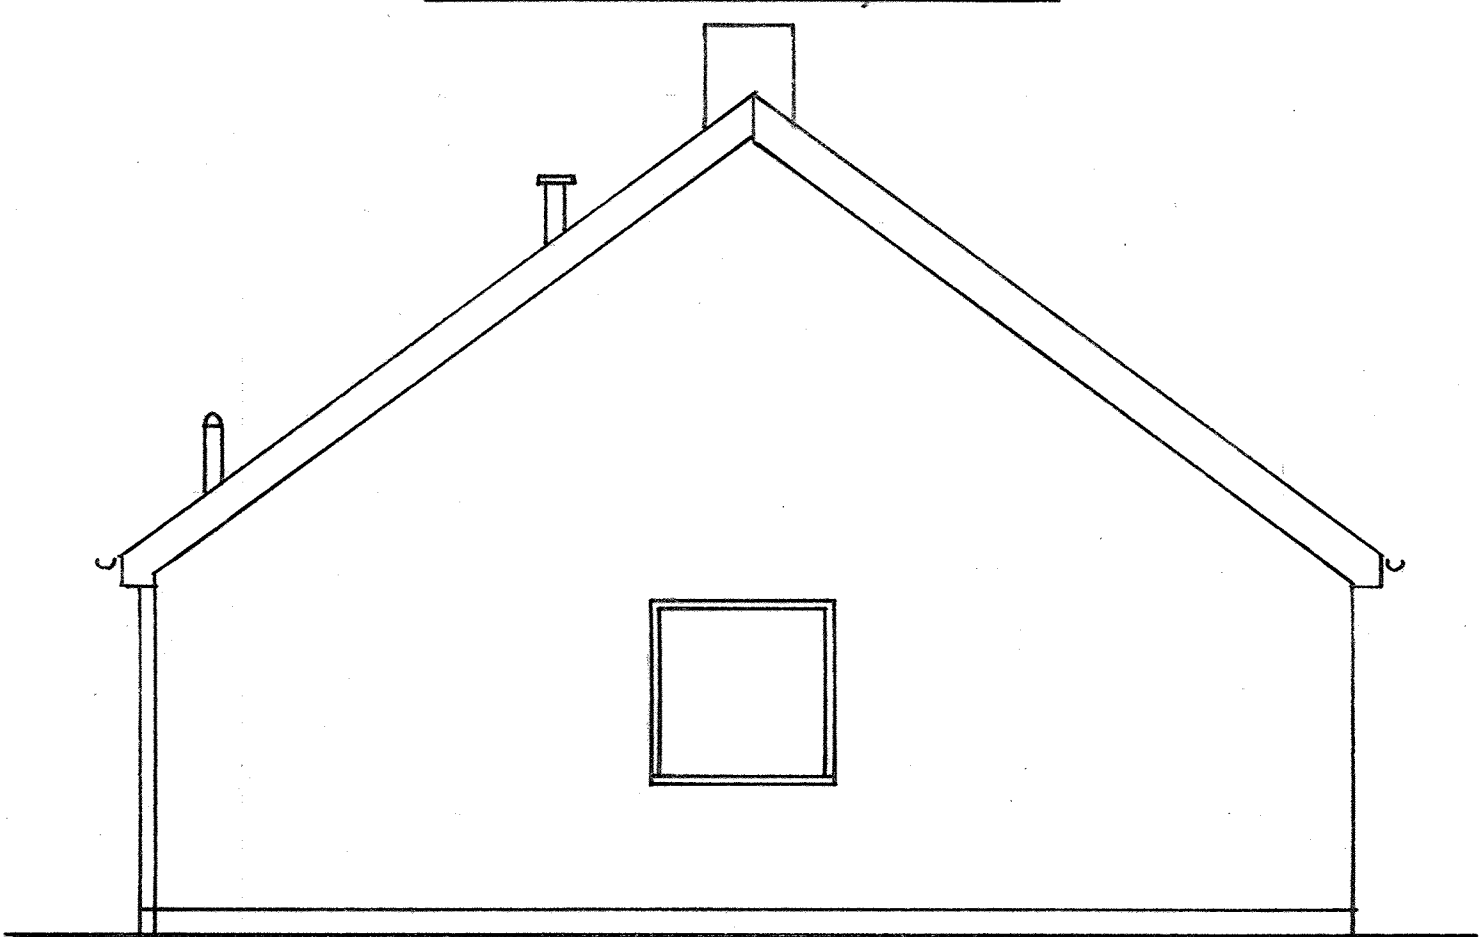

SIDE ELEVATION (SOUTH) 1:50 RT A1

 

Tony Standing Designs
Drawing for Domestic Extensions

Title	EXISTING BUNGALOW AT 8 HAWKE CLOSE, RUSTINGTON. BN16 2RT.				
Client	MR. P. TAURLow.				
Drawn By:	TS	Drawing	C993-1	Scale	AS SHOWN
Date	SEPT. 20	Revision			
Mr A J G Standing 4 Coombe Road, Steyning BN44 3LF			Phone: 01903 814151 / 07595 277995 T. 		