





LOCATION PLAN 1:1250

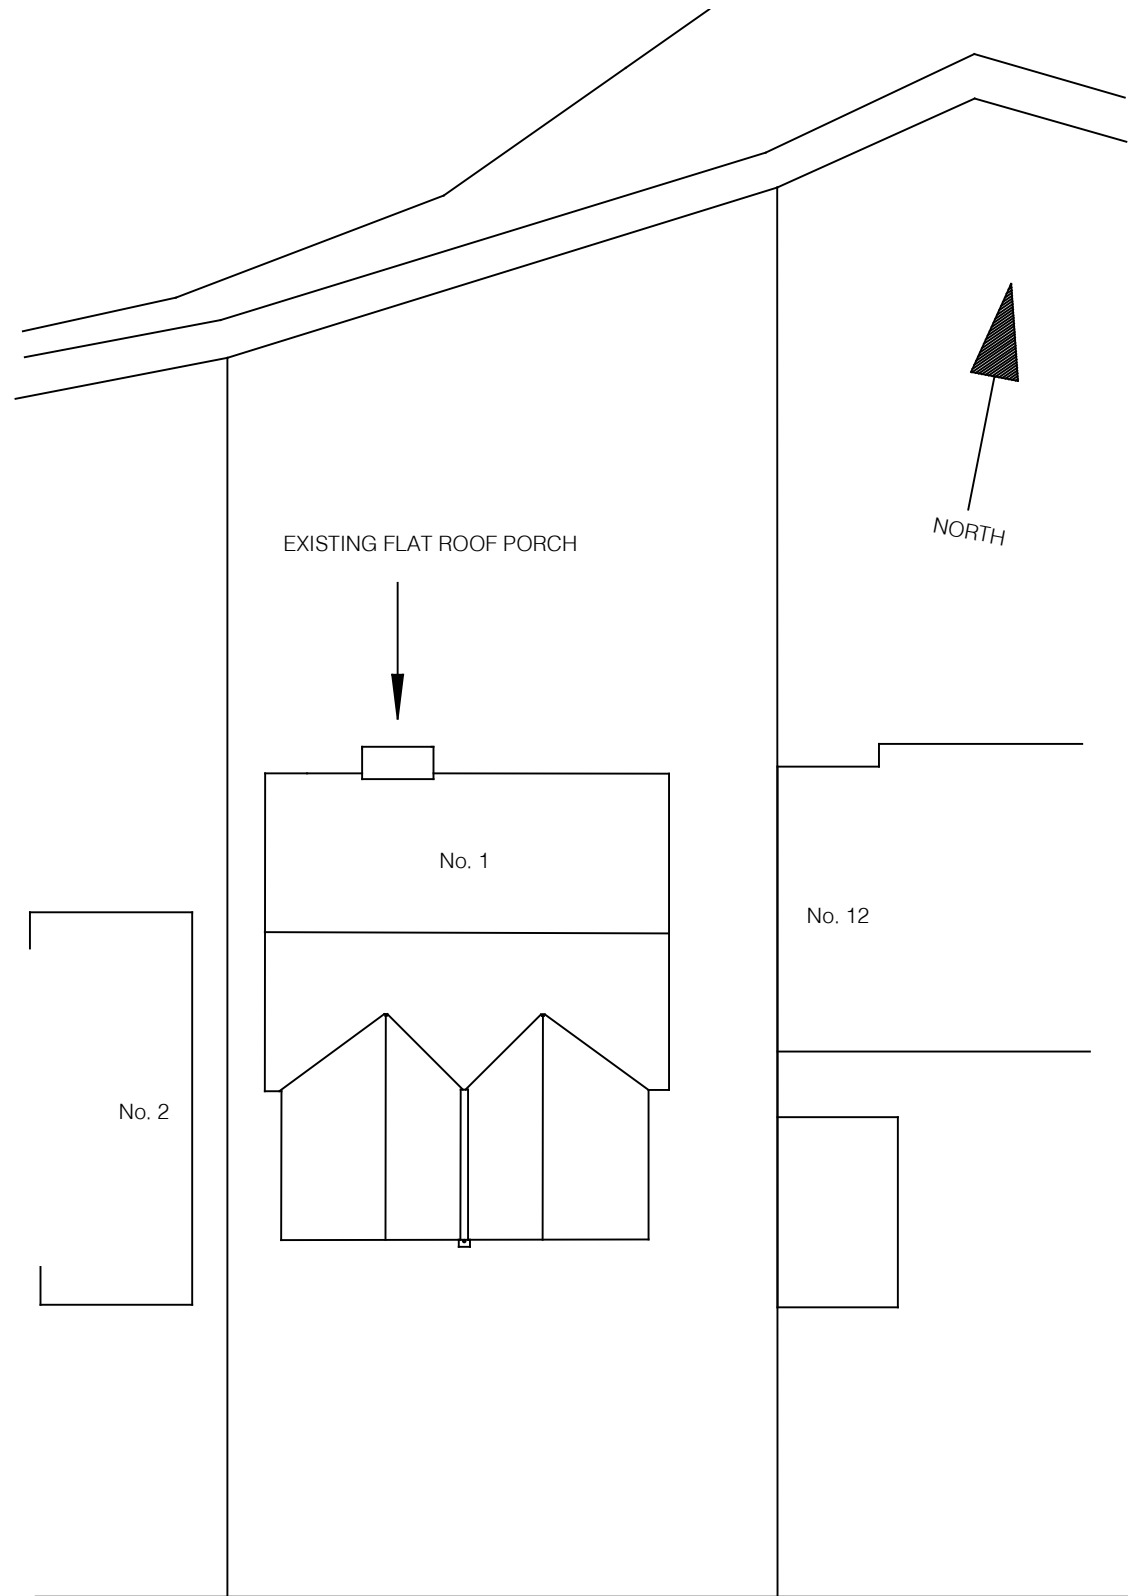

EXIST BLOCK / ROOF PLAN 1:200

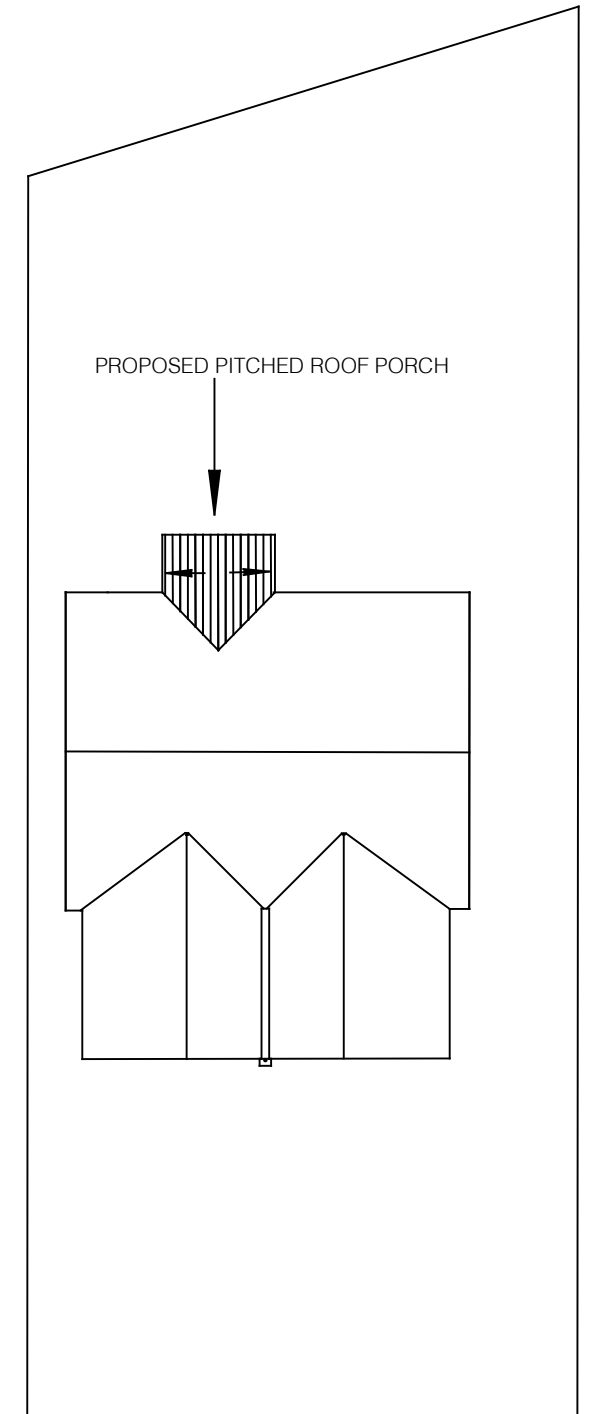

PROPOSED BLOCK / ROOF PLAN 1:200

Drawing Title ; LOCATION PLAN SITE / BLOCK PLAN / ROOF PLAN

Drawing Number ; 1629 - 101

Project ; PROPOSED REPLACEMENT PORCH AT;
No.1 INGRAM CLOSE, RUSTINGTON,
Client ; MRS CLARKE

Date ;
Aug 2021

Scale ;
As Shown @ A3

Status ;
PLANNING

ALL DIMENSIONS TO BE CHECKED ON SITE

PETER ROBSON ARCHITECT
LONG MEADOW THE LANE CHICHESTER PO19 5PY
TELEPHONE; 01243 780224 MOBILE; 07497 006277
Email; robsonarchitect@gmail.com