



PROPOSED

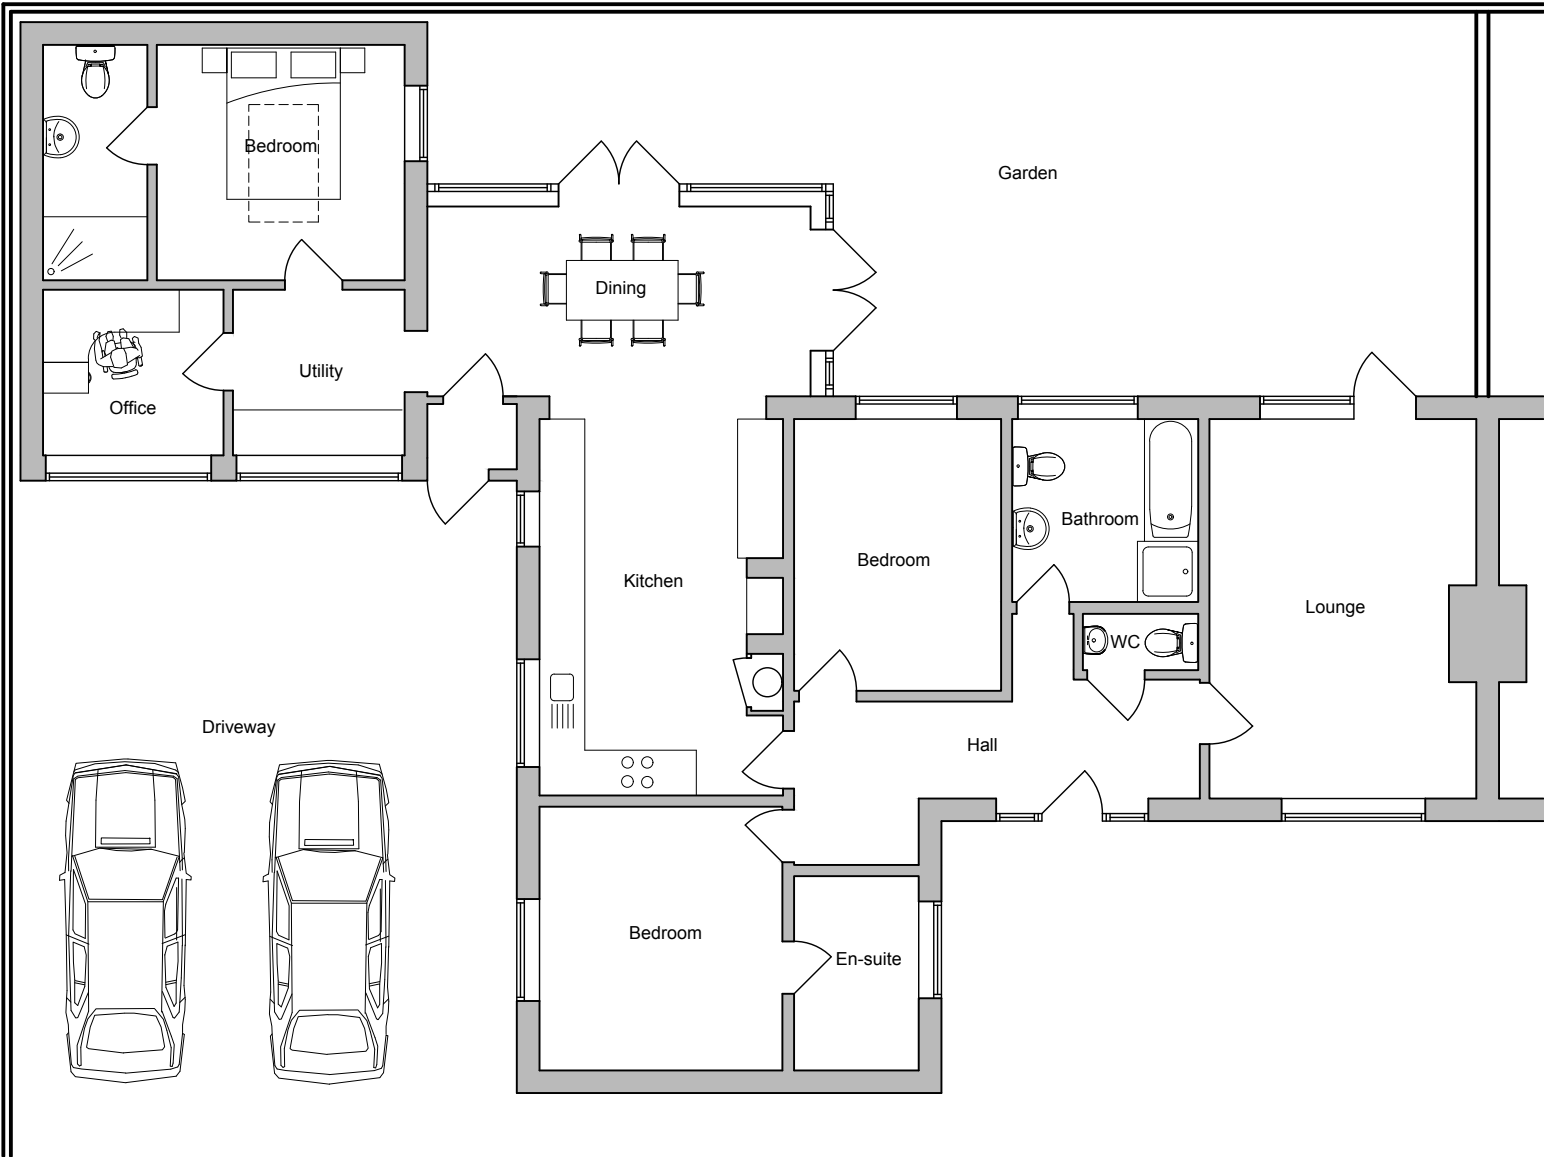

GF PLAN 1:100@A3

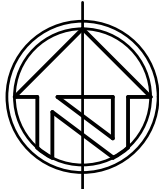

© nat-design, all rights reserved. Use figured dimensions only. All dimensions are to be checked on site before any work is carried out. Please contact the Architect immediately regarding any discrepancies discovered on site.

PLANNING ISSUE		
Rev.	Notes	Date
 NAT Design Architectural Services 23 Mill Road Angmering BN16 4HT Tel: 07599 199759 E: info@nat-design.co.uk		
Project 44 Shaftesbury Road, Rustington, West Sussex BN16 2HX		
Drawing Proposed Floor Plan		
Drawn By NSE		Scale as shown
Date Oct 2020		Revision -
Drawing No. 332-DPA-04		