



Proposed

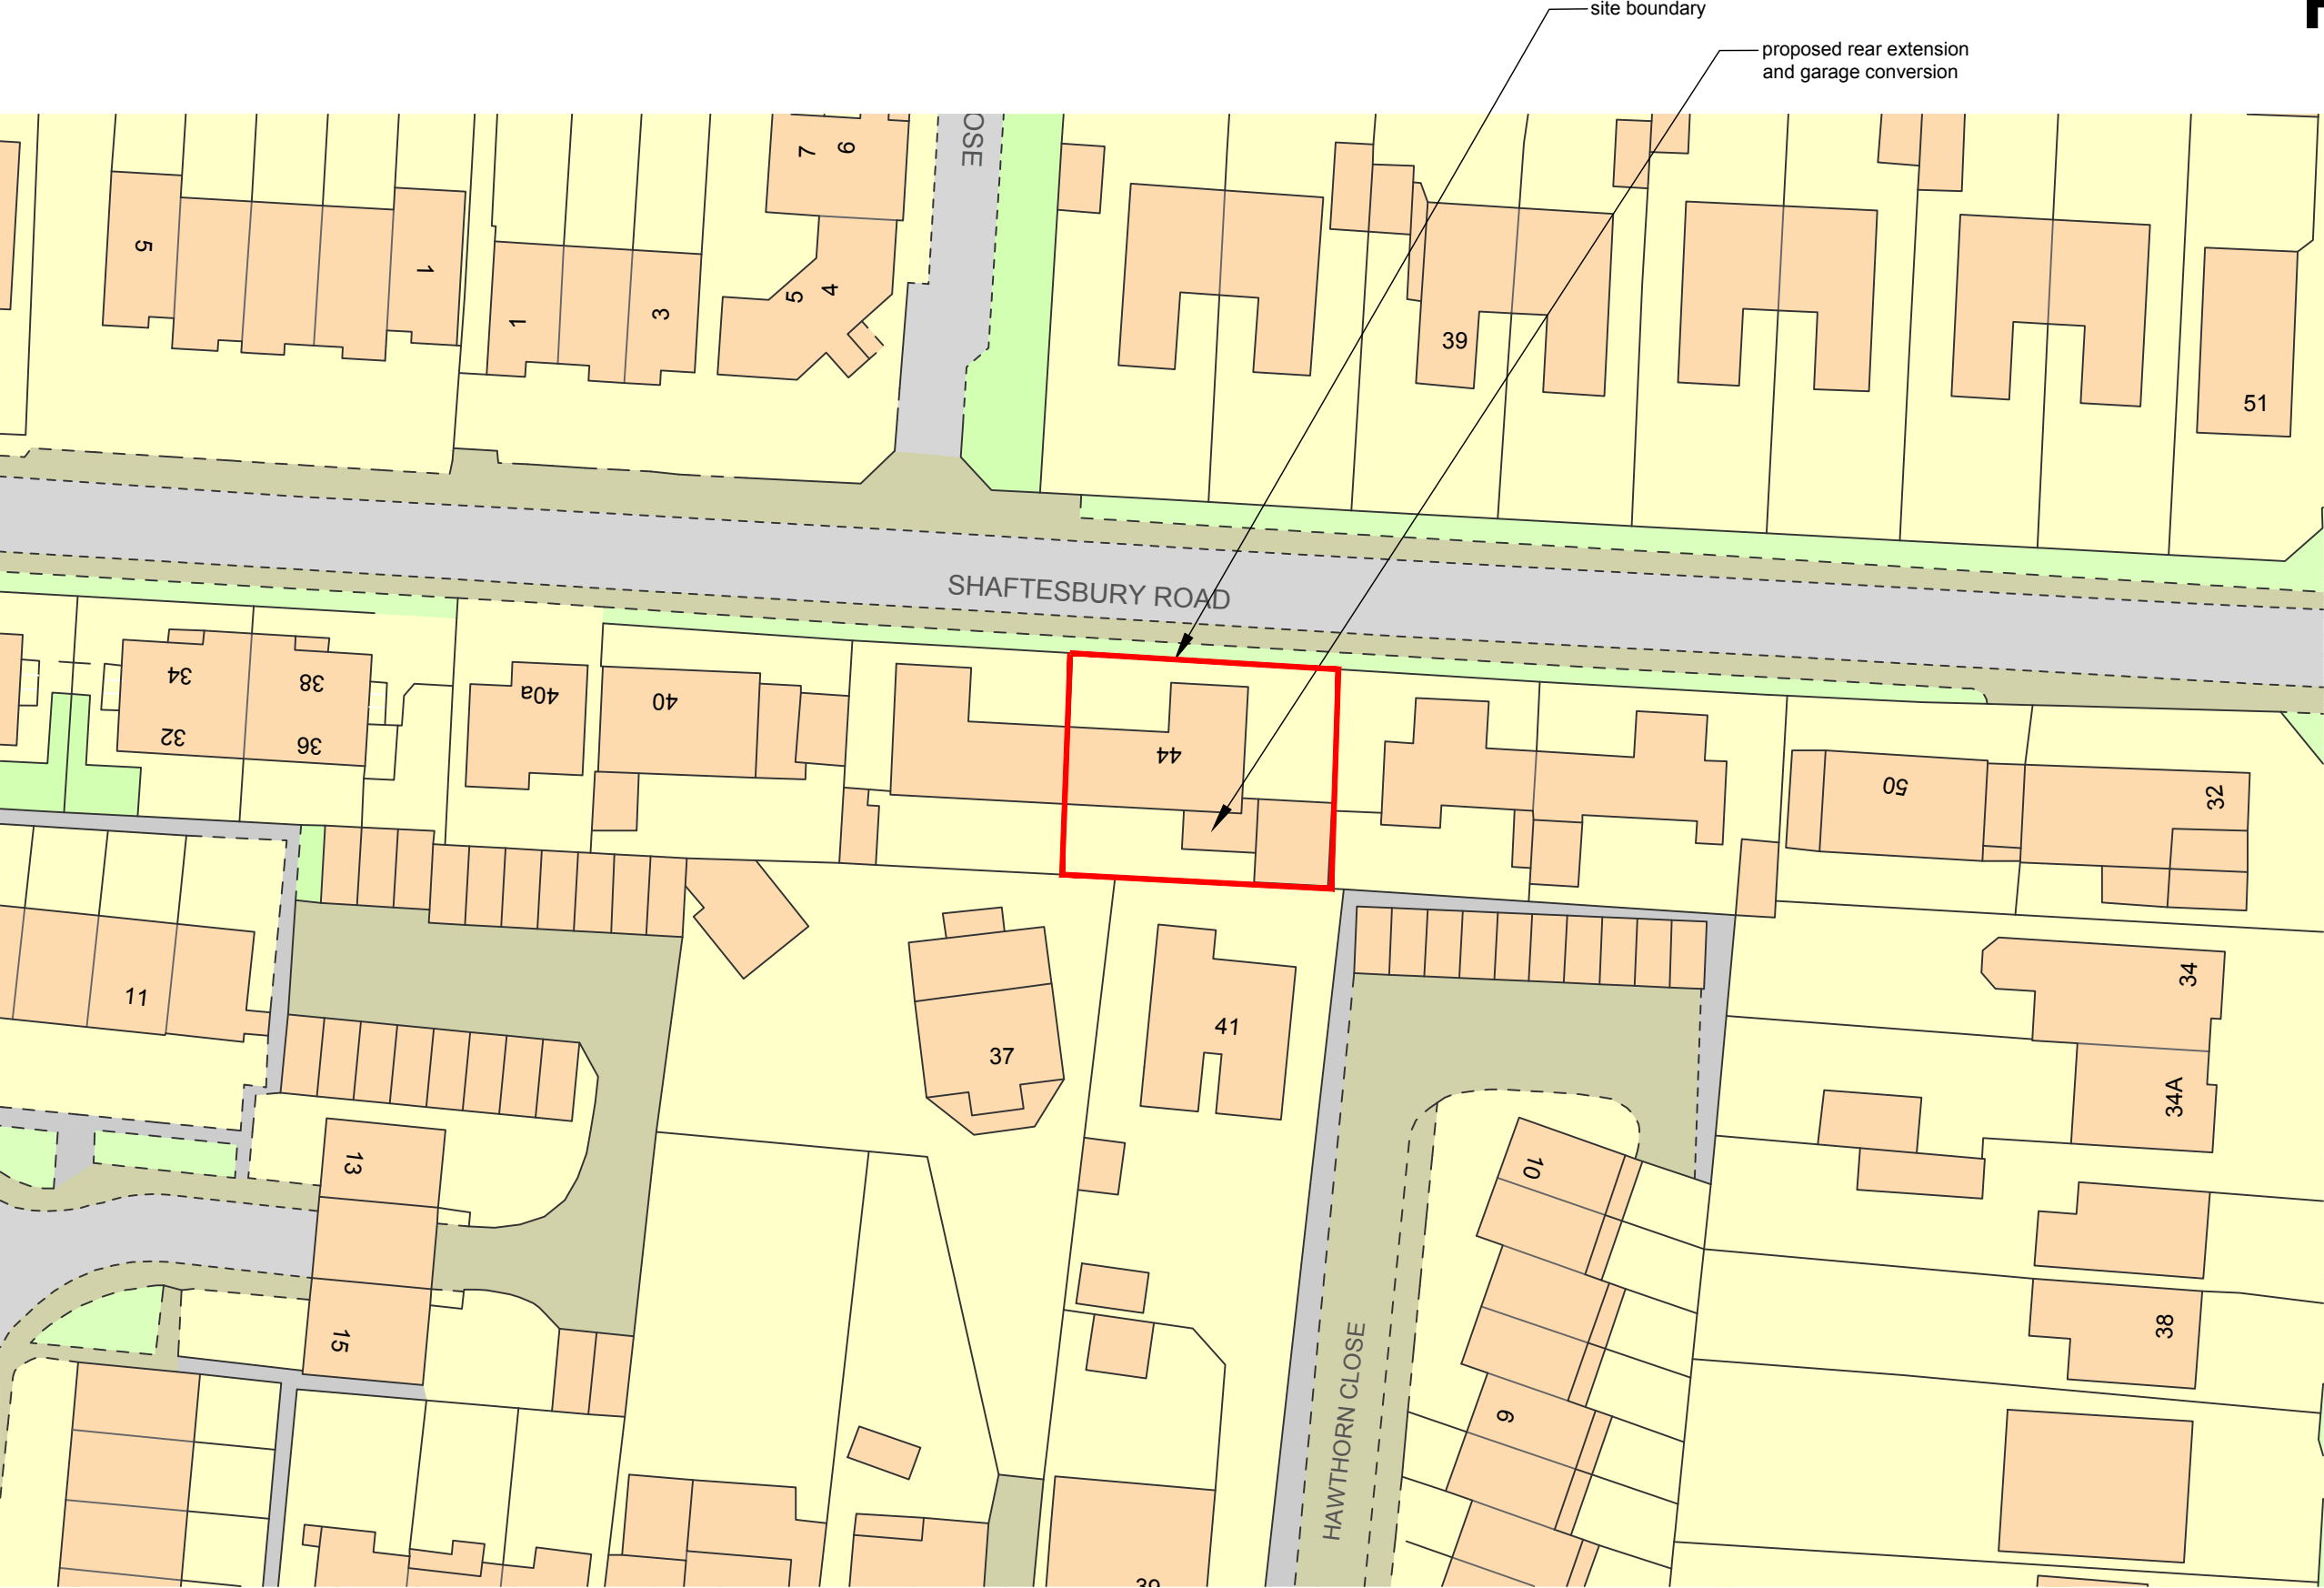

SITE PLAN 1:500 @ A3



©Crown Copyright. All rights reserved. Licence no. 100019980

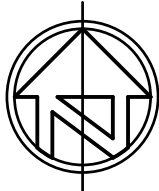

© nat-design, all rights reserved. Use figured dimensions only. All dimensions are to be checked on site before any work is carried out. Please contact the Architect immediately regarding any discrepancies discovered on site.

	PLANNING ISSUE	
Rev.	Notes	Date
 23 Mill Road Angmering BN16 4HT Tel: 07599 199759 E: info@nat-design.co.uk		
Project 44 Shaftesbury Road, Rustington, West Sussex BN16 2HX		
Drawing Proposed Site Plan		
Drawn By NSE	Scale as shown	
Date Oct 2020	Revision -	
Drawing No. 332-DPA-02		