



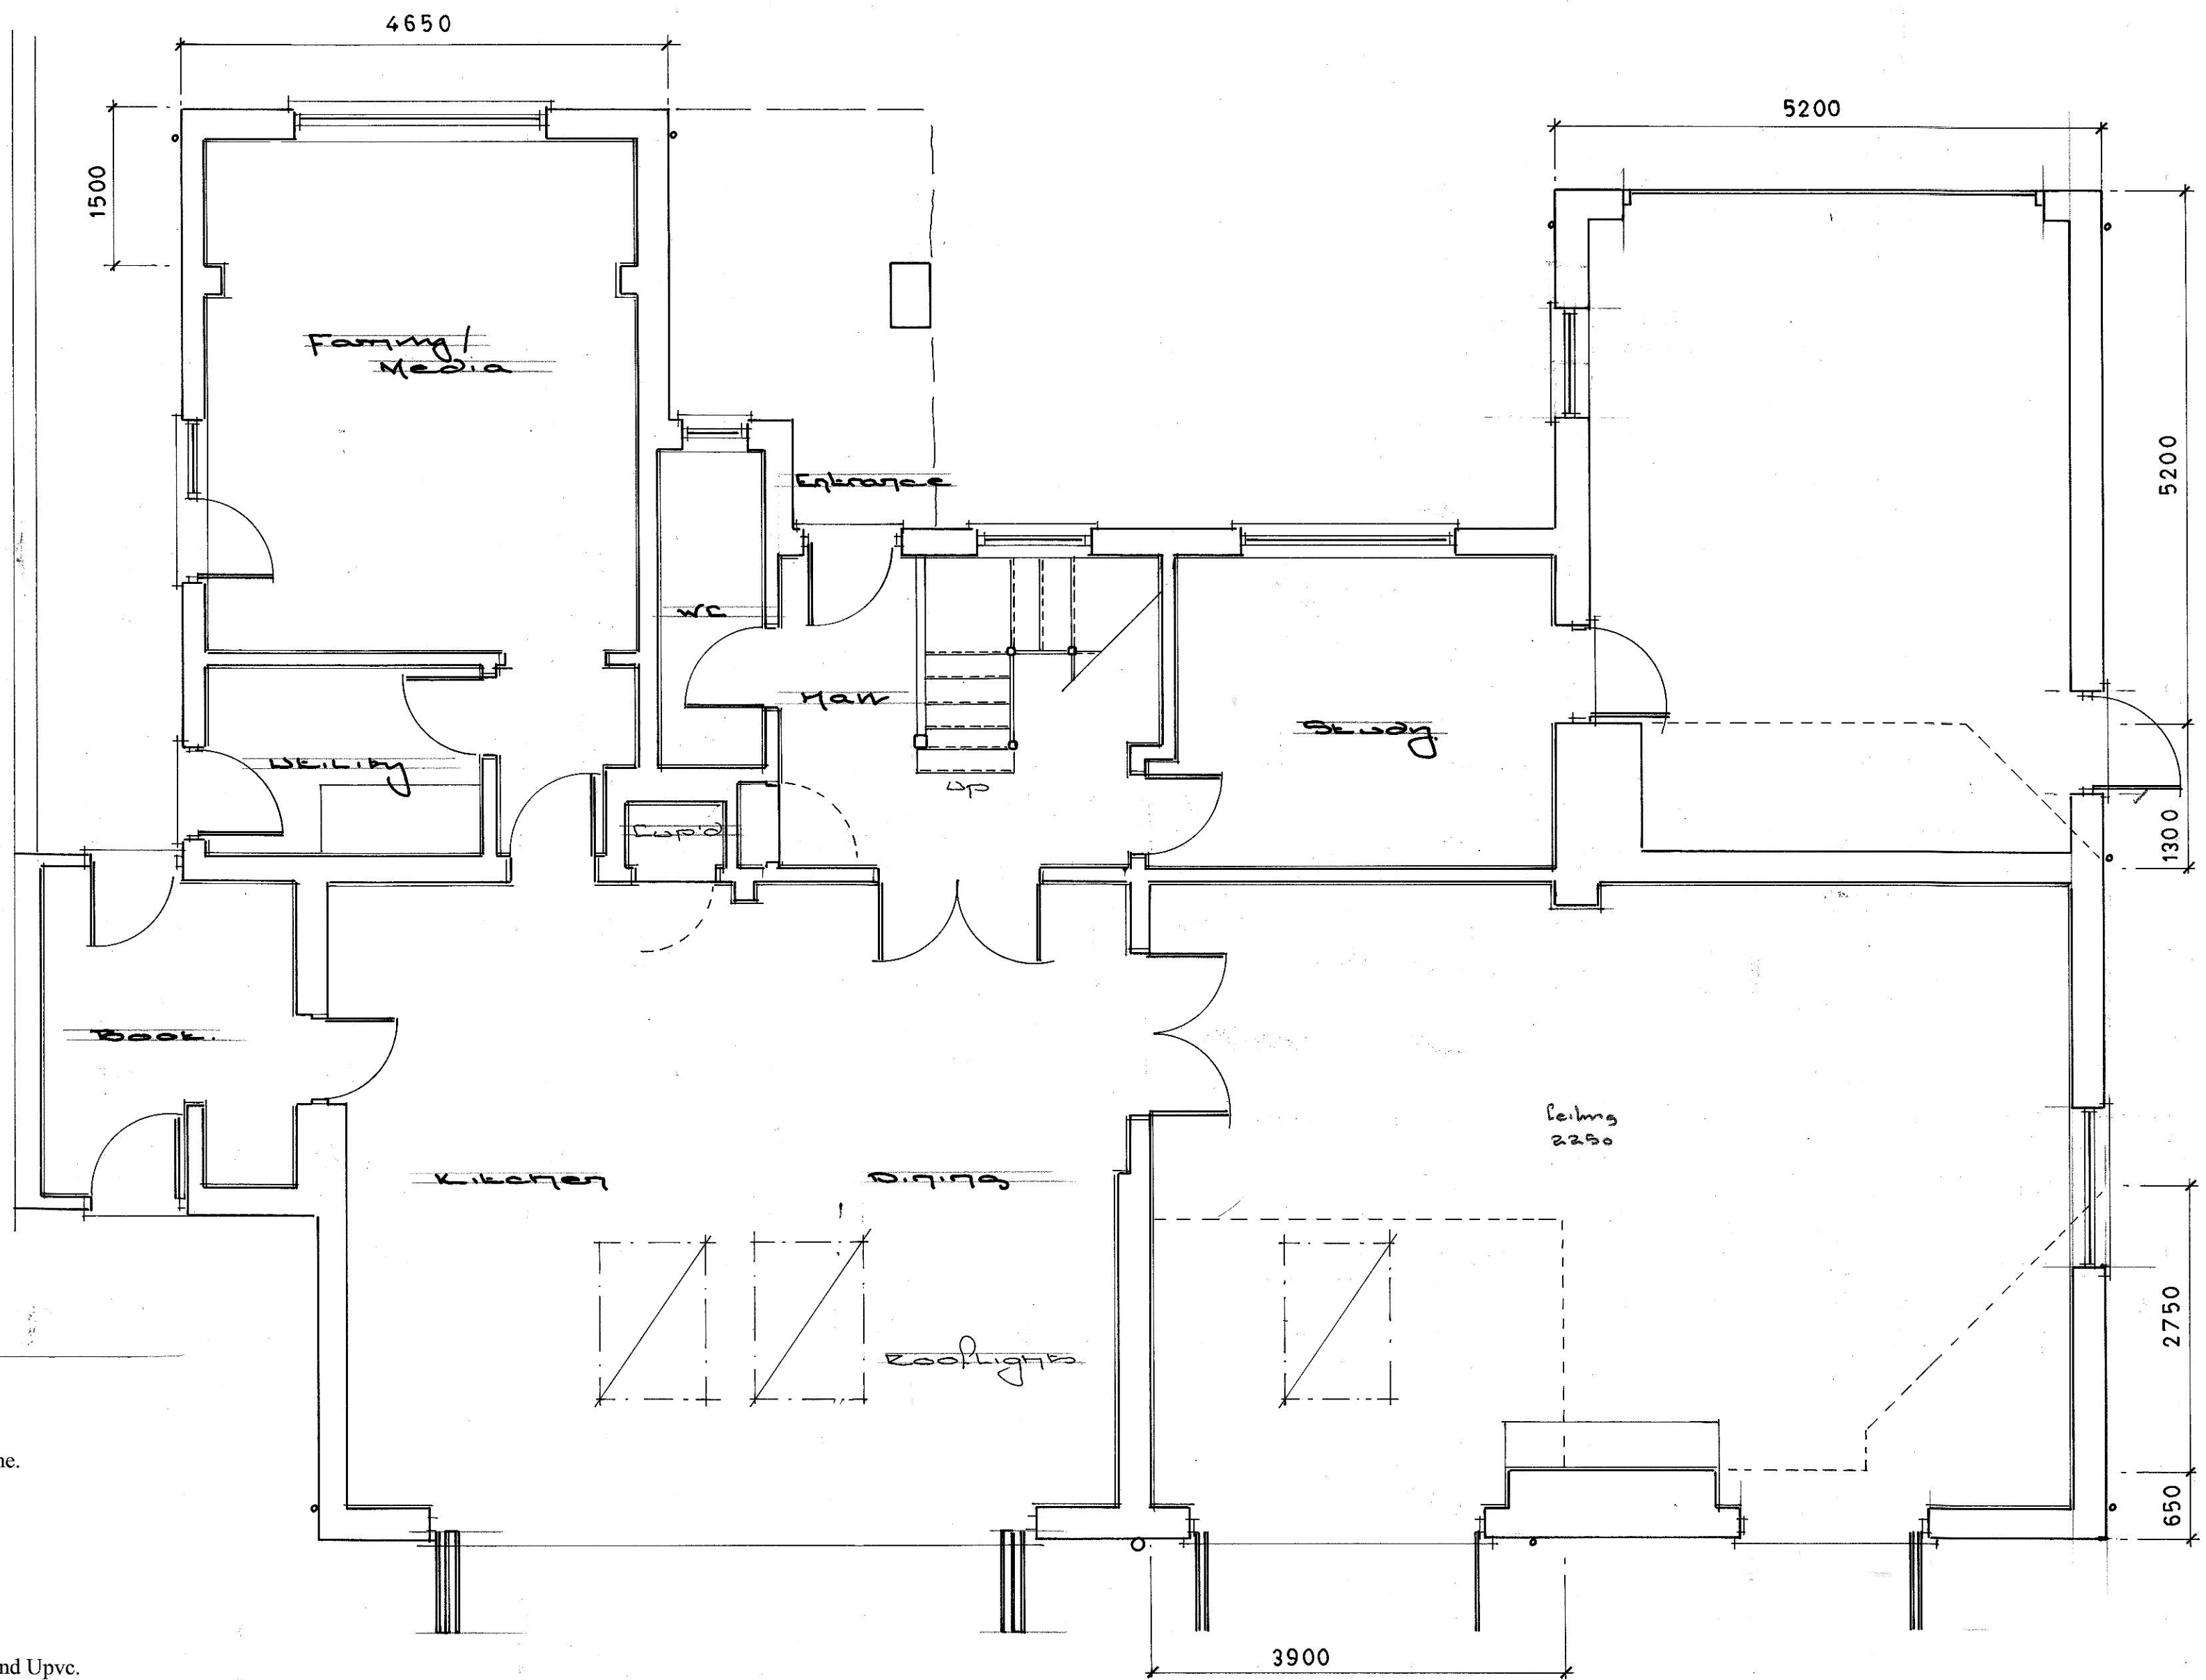


Proposed Materials

- Roof – Pitched – Dark, plain tiles and fittings.
- Flat – High performance, single ply/ fiberglass membrane.
- Rooflights – Velux type, High performance glazing.
- Eaves & Verge – Dark stained open rafter feet.
- Guttering – Black, Upvc gutters and downpipes.
- Walls – Ground Floor – Multi stock brickwork.
- First Floor & gables – Red, vertical plain tile hanging.
- Dormer – Red, vertical plain tile hanging.
- Joinery – Windows – High performance, Upvc.
- Joinery – Doors – High performance, powder coated aluminium and Upvc.

Proposed Ground Floor Plan

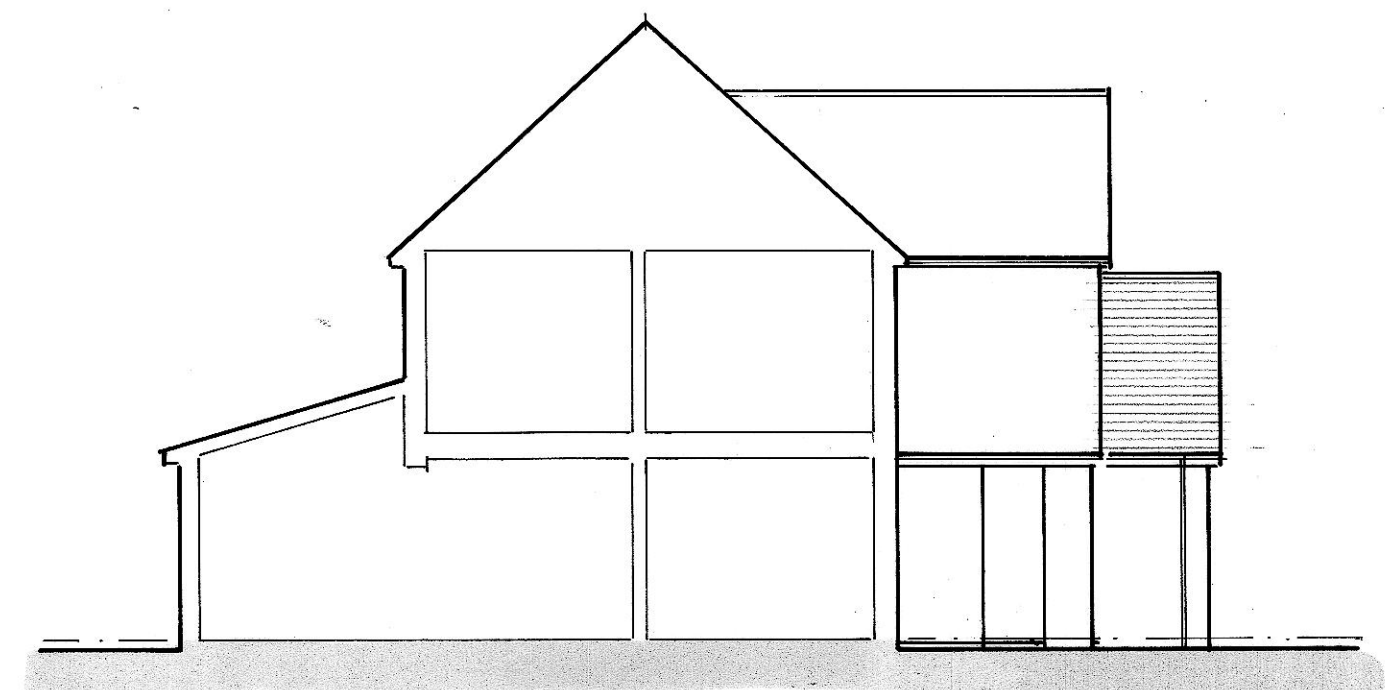

Proposed South Elevation/Section

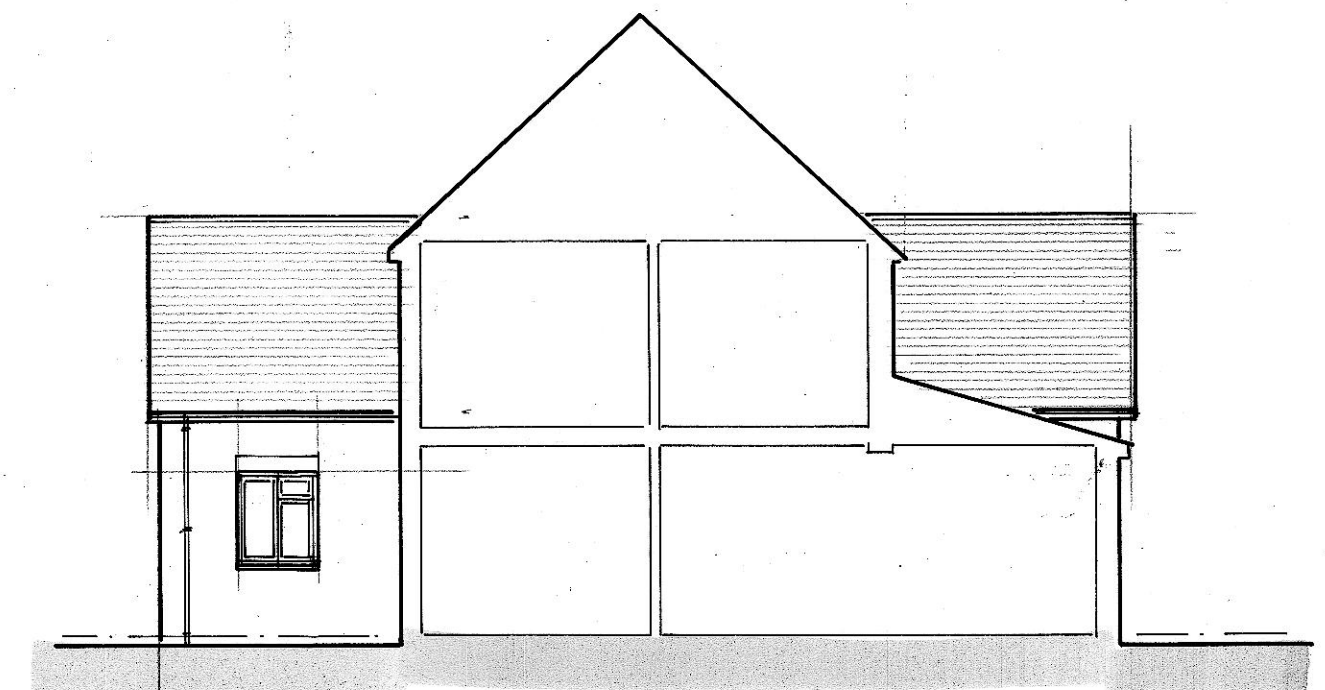

Proposed North Elevation/Section




Proposed East Elevation


Proposed South Elevation

Proposed West Elevation


Proposed North Elevation

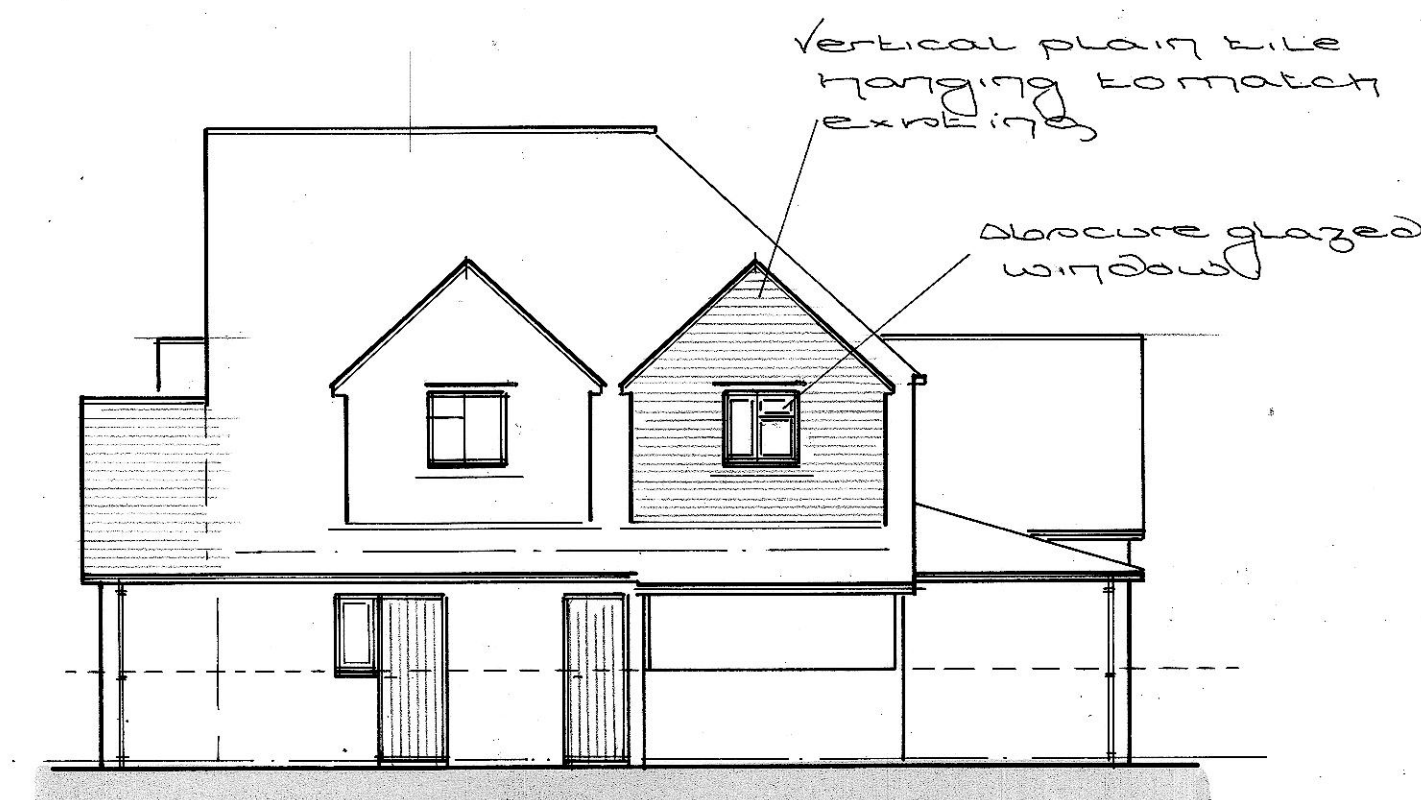

Proposed North Elevation

 

Scale 1:50

 

Scale 1:100

Proposed Amendments to Planning Approval – R/ 11/ 19
Extension and Alterations at:- Damansara, 44, Pigeonhouse Lane, Rustington, West Sussex. BN16 2BE
 Title: Proposed Ground Floor Plans and Elevations.
 Client: Mr & Mrs A. Richardson.
 Date: August 2019
 Scales: 1:50 & 1:100
 Drawing No: 2018/ 218/ 004
 Drawn: ST
 Rev E