

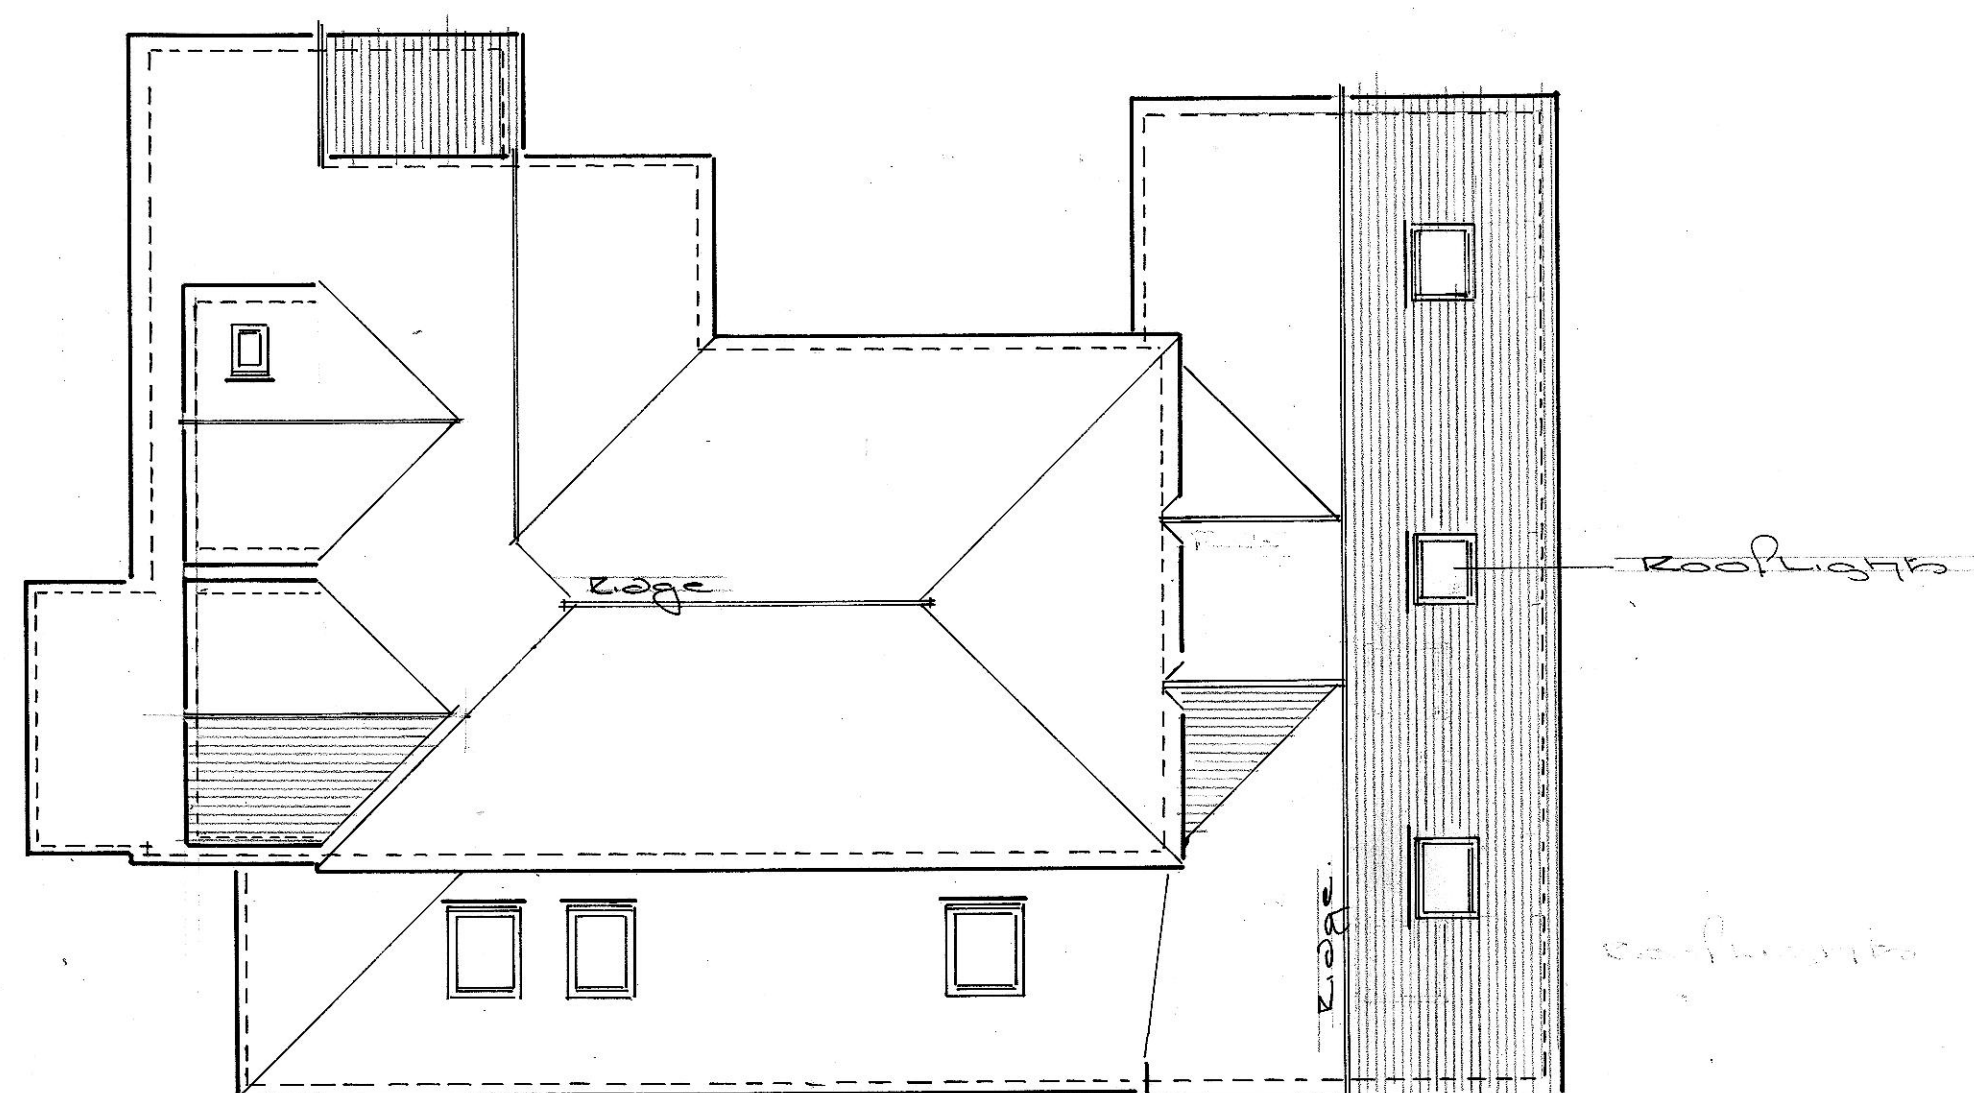
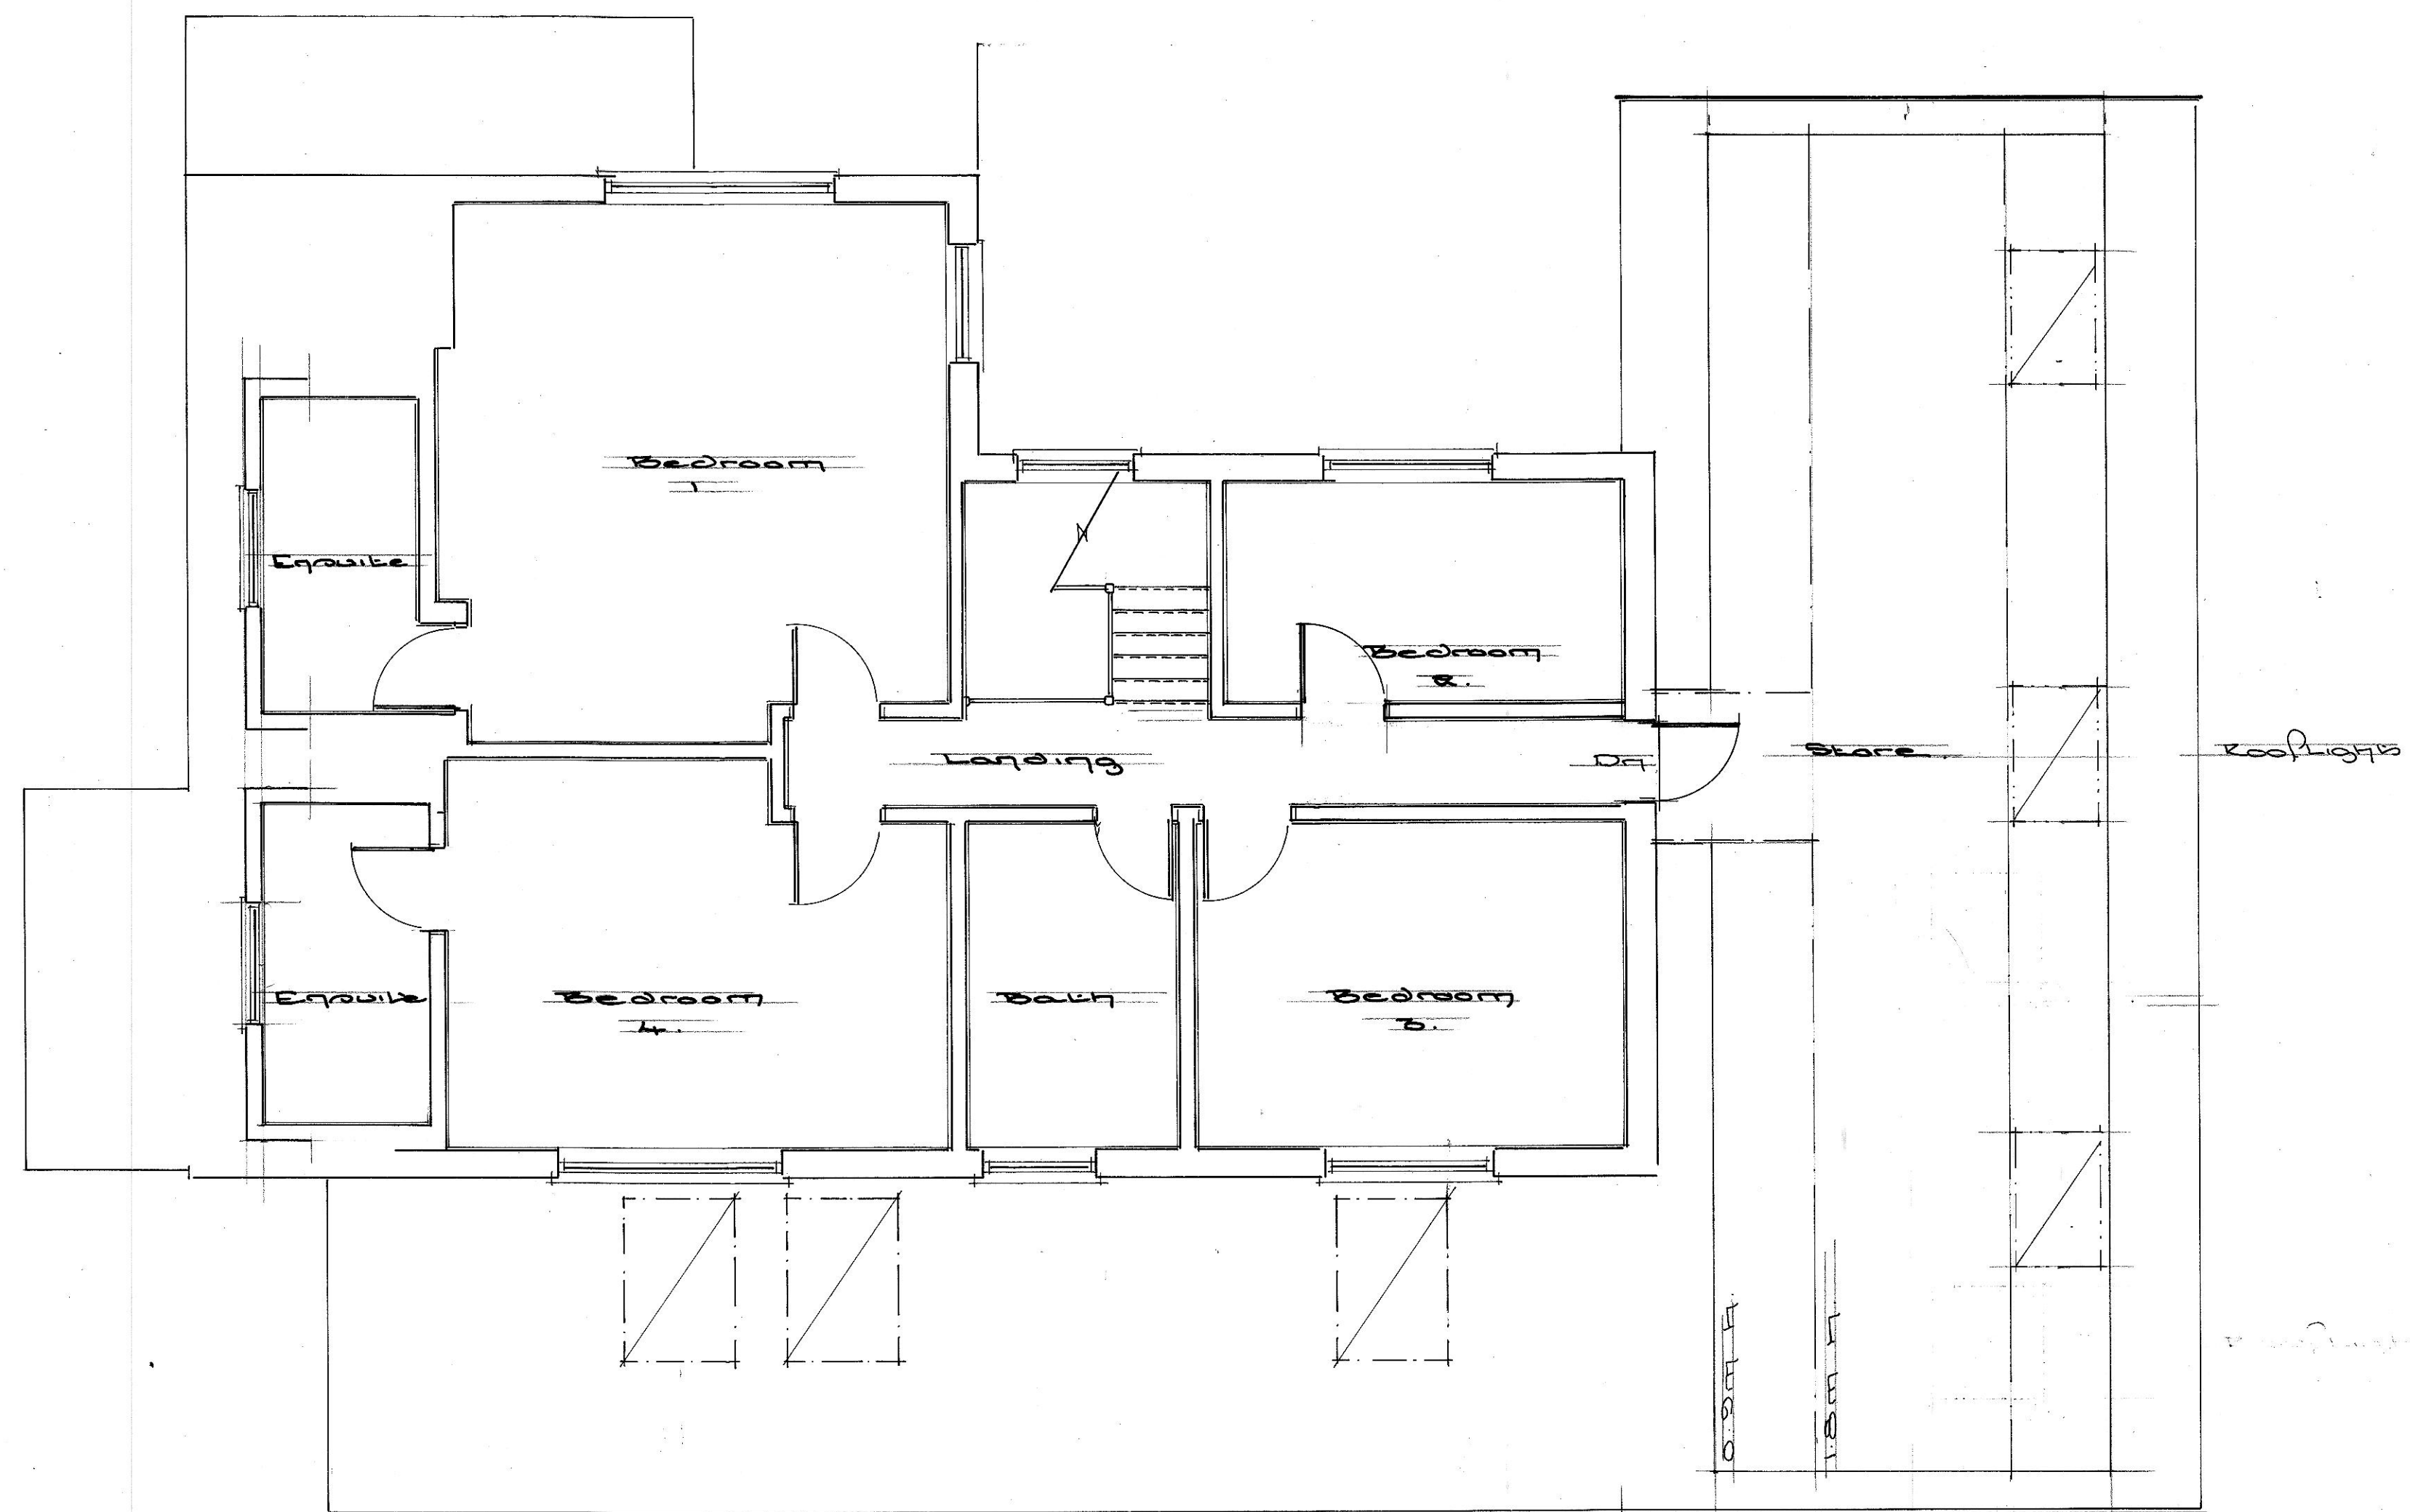


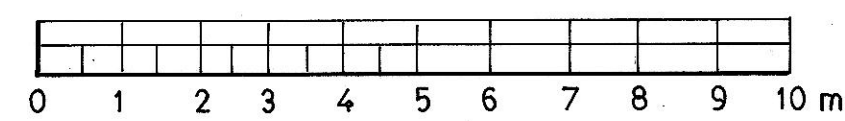

Rev A- Amended to Client Comments 29 Aug 19

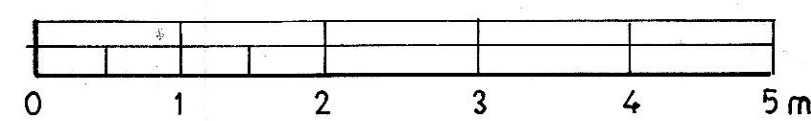

Proposed Amendments to Planning Approval – R/ 11/19 Extension and Alterations at:- Damansara. 44. Pigeonhouse Lane, Rustington, West Sussex. BN16 2BE		
Title:	Proposed First Floor and Roof Plans.	
Client:	Mr & Mrs A. Richardson.	
Date:	August 2019	Drawn: ST
Scales:	1:50 & 1:100	
Drawing No:	2018/ 218/ 005	Rev A