



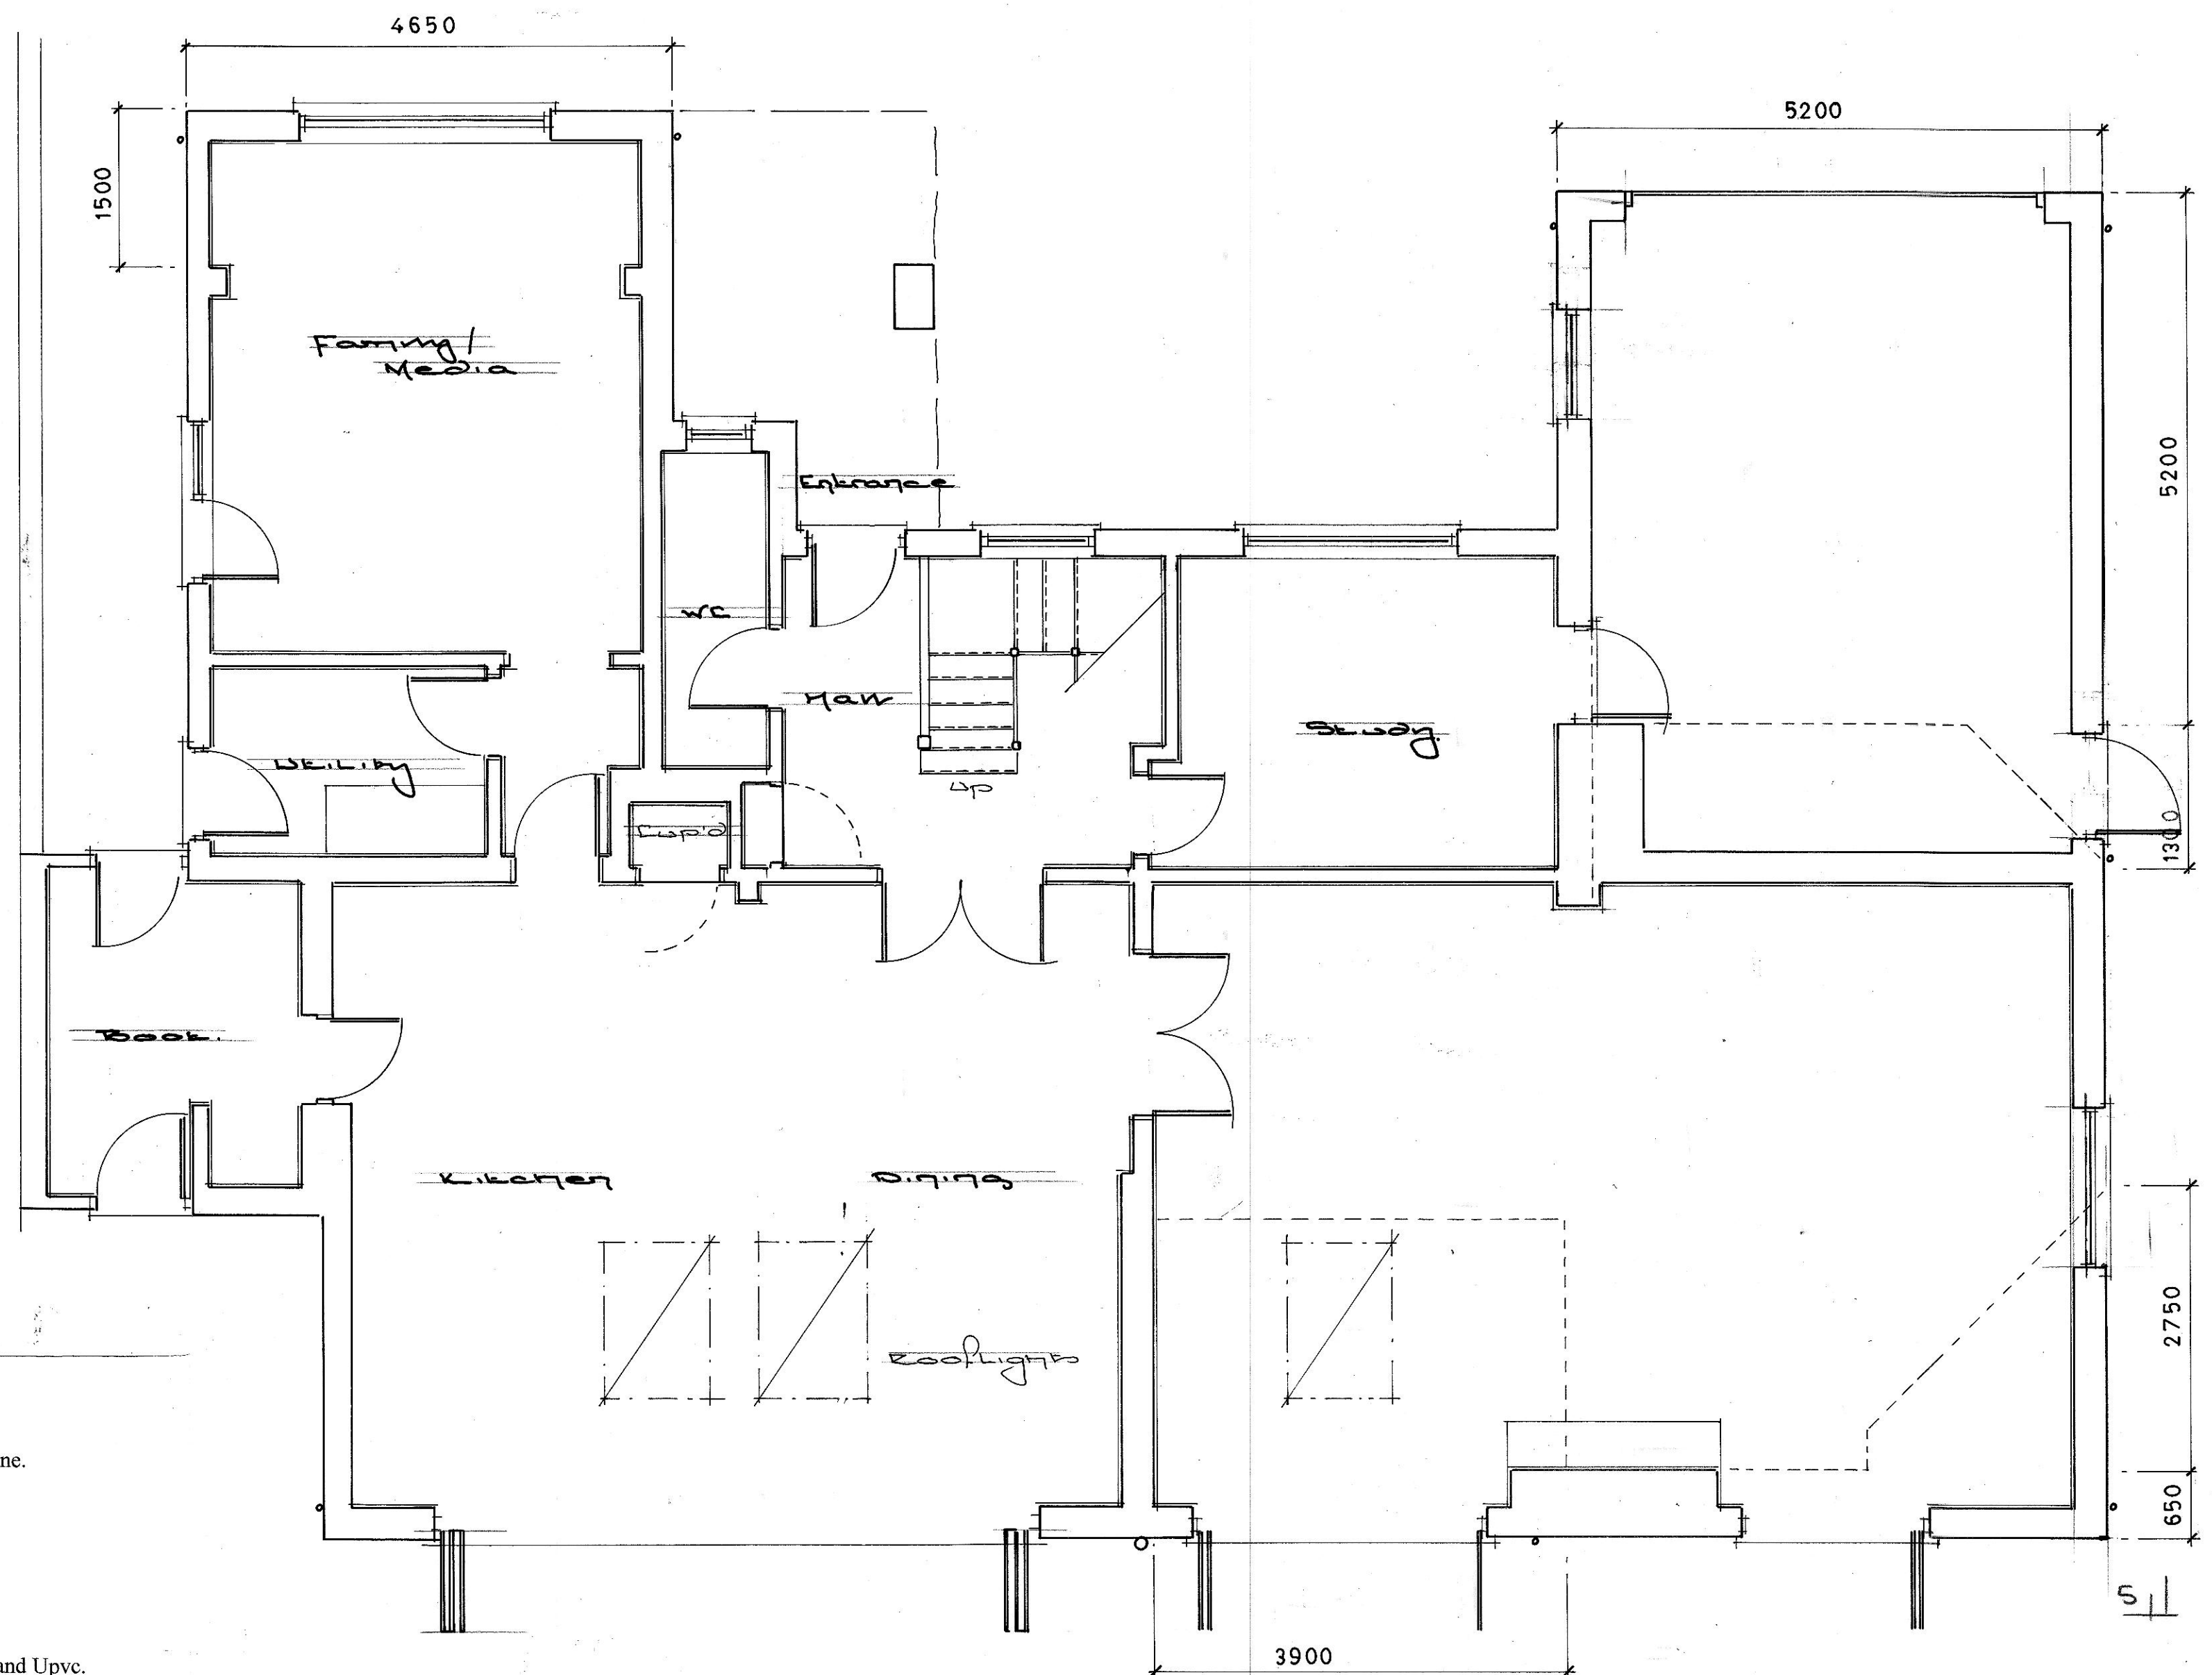


Proposed Materials

- Roof – Pitched - Dark, plain tiles and fittings.
Flat – High performance, single ply/ fiberglass membrane.
- Rooflights - Velux type, High performance glazing.
- Eaves & Verge – Dark stained open rafter feet.
- Guttering – Black, Upvc gutters and downpipes.
- Walls – Ground Floor – Multi stock brickwork.
First Floor & gables – Red, vertical plain tile hanging.
Dormer – Red, vertical plain tile hanging.
- Joinery – Windows – High performance, Upvc.
- Joinery – Doors – High performance, powder coated aluminium and Upvc.

Proposed
Ground Floor Plan

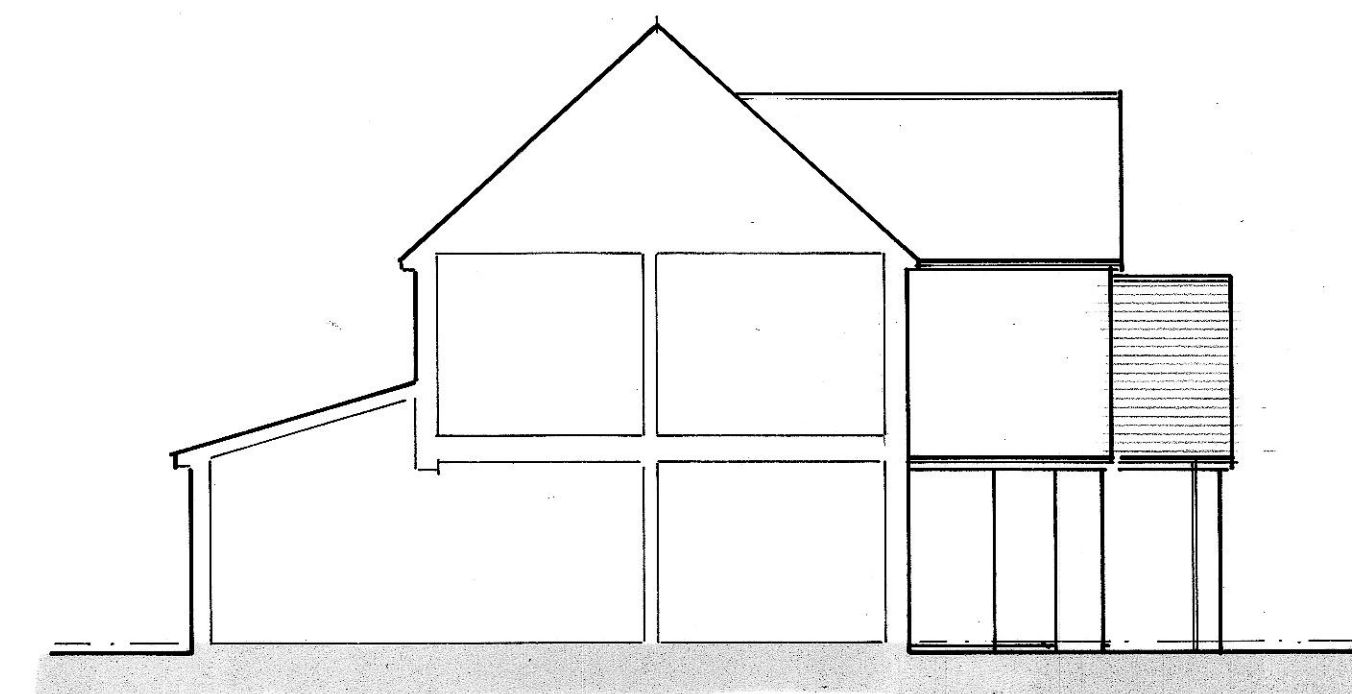

Proposed South
Elevation

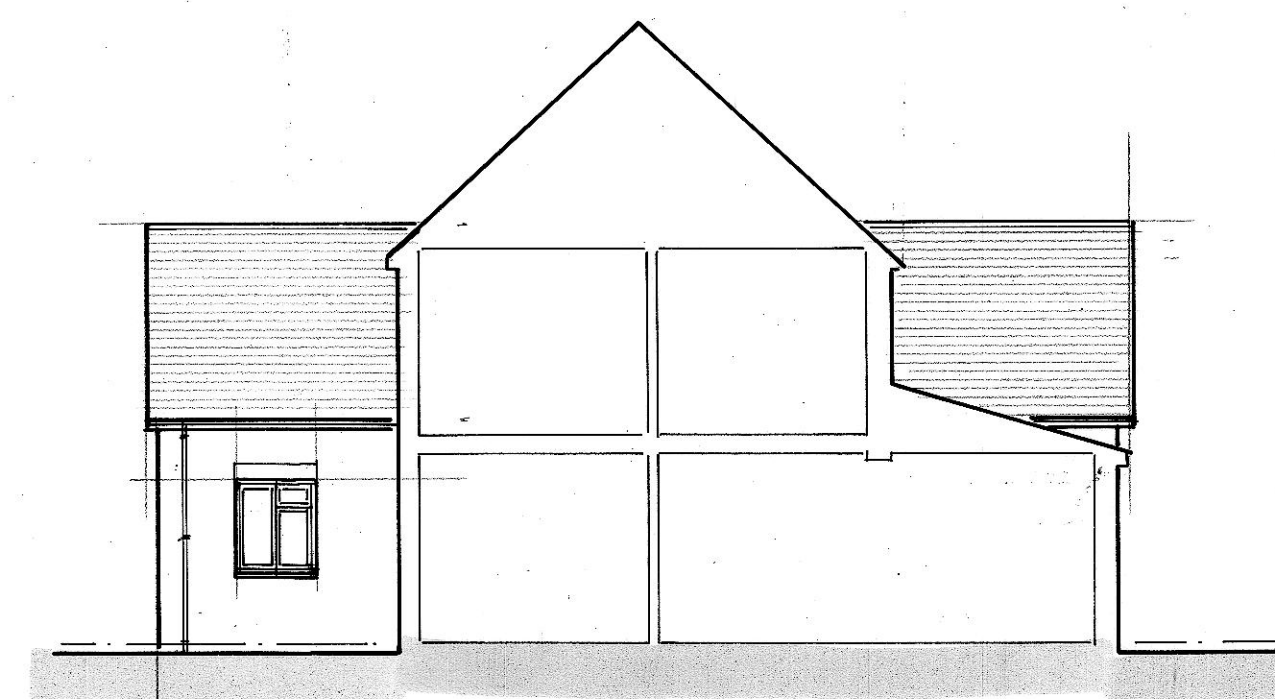

Proposed North
Elevation

REV F - Rooflights amended - 16 Sept 19



Proposed
East Elevation


Local stock brick
work to match
existing.

Proposed
South Elevation


Upvc guttering

Proposed
West Elevation


High performance
joinery to match
existing

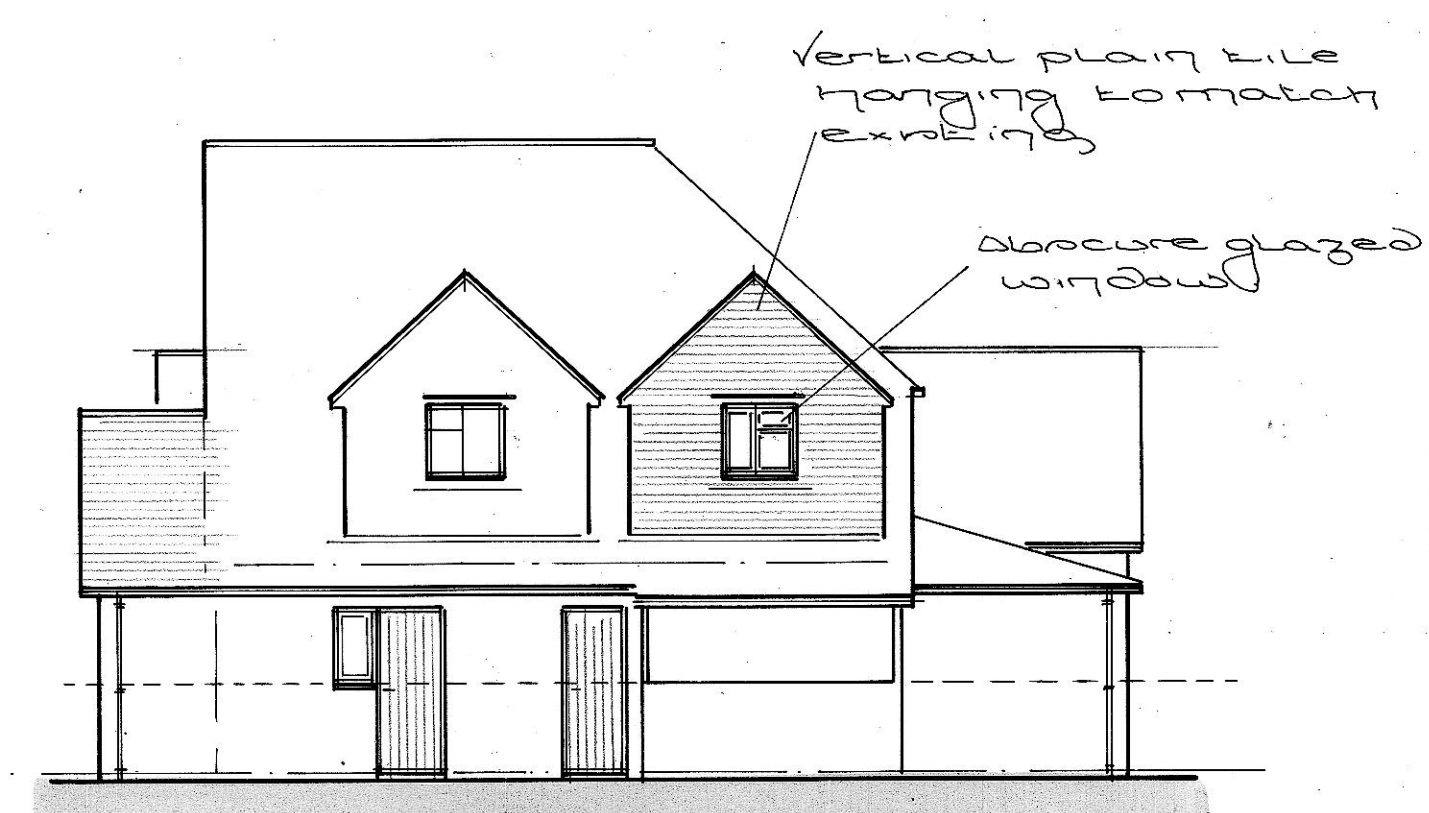

Proposed
North Elevation

 

Scale 1:50

 

Scale 1:100

Proposed Amendments to Planning Approval – R/11/19
Extension and Alterations at: Damansara, 44, Pigeonhouse Lane,
Rustington, West Sussex. BN16 2BE
 Title: Proposed Ground Floor Plans and Elevations.
 Client: Mr & Mrs A. Richardson.
 Date: August 2019
 Scales: 1:50 & 1:100
 Drawing No: 2018/ 218/ 004
 Rev #1 F