


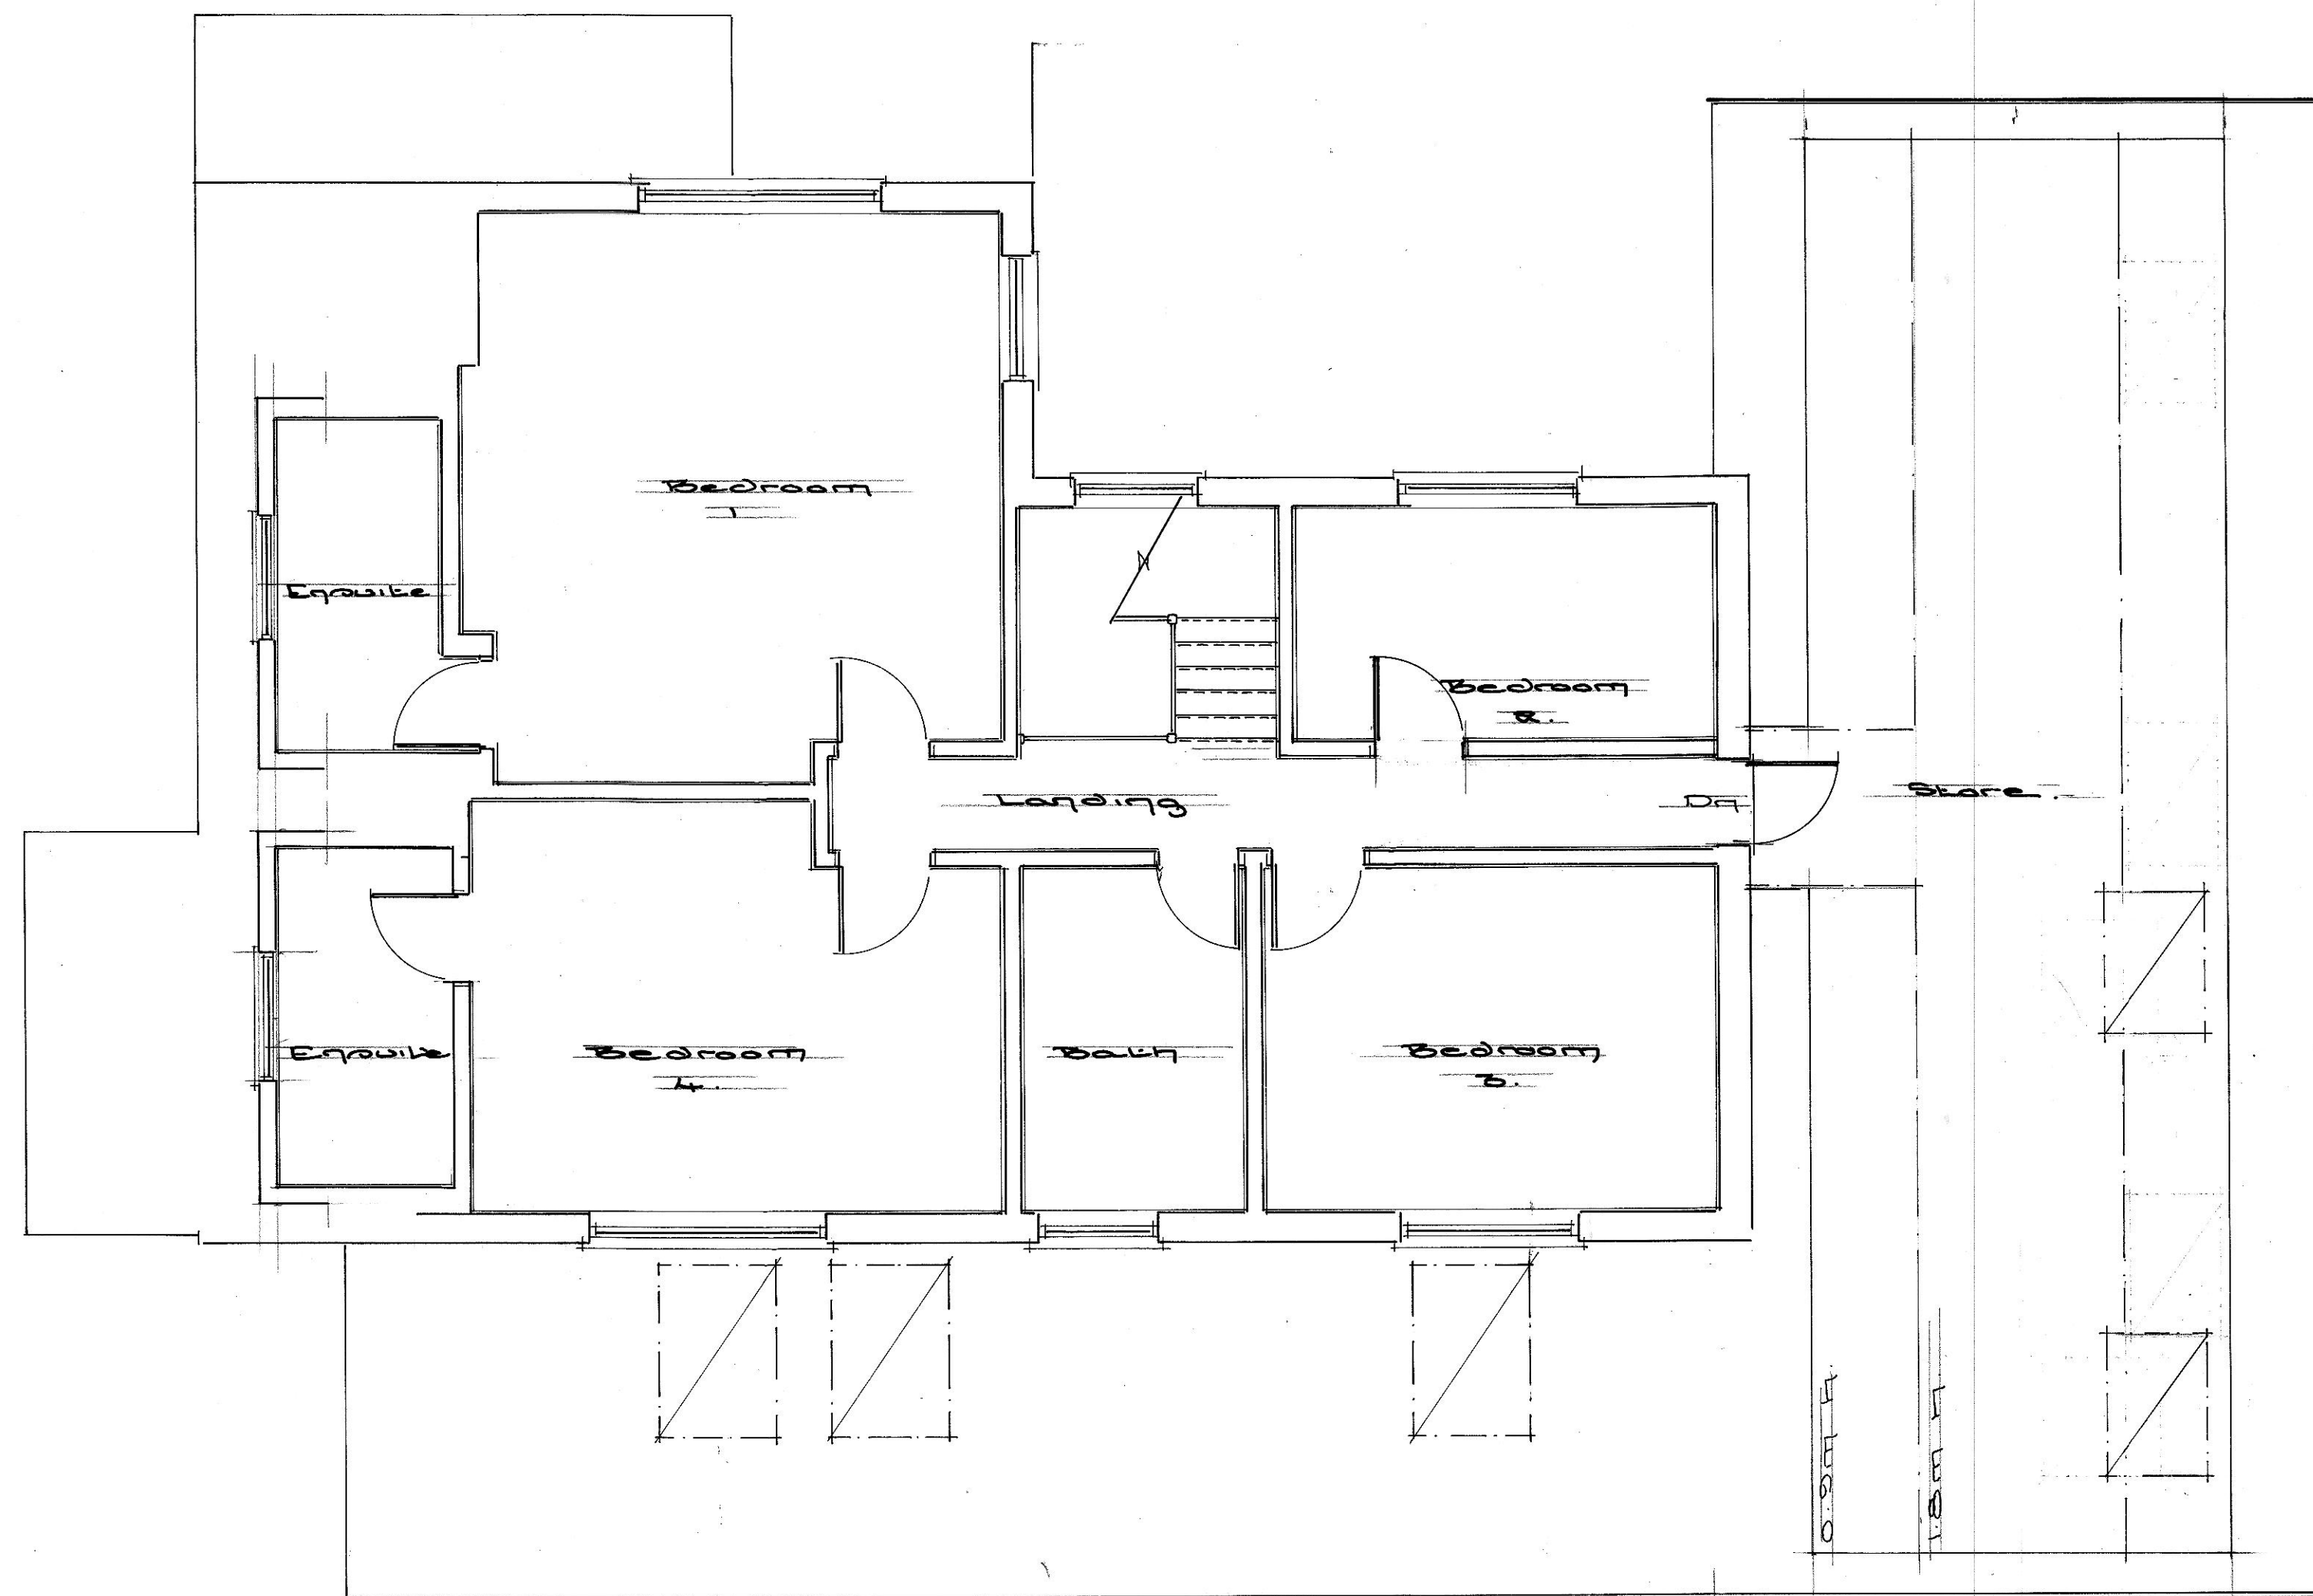


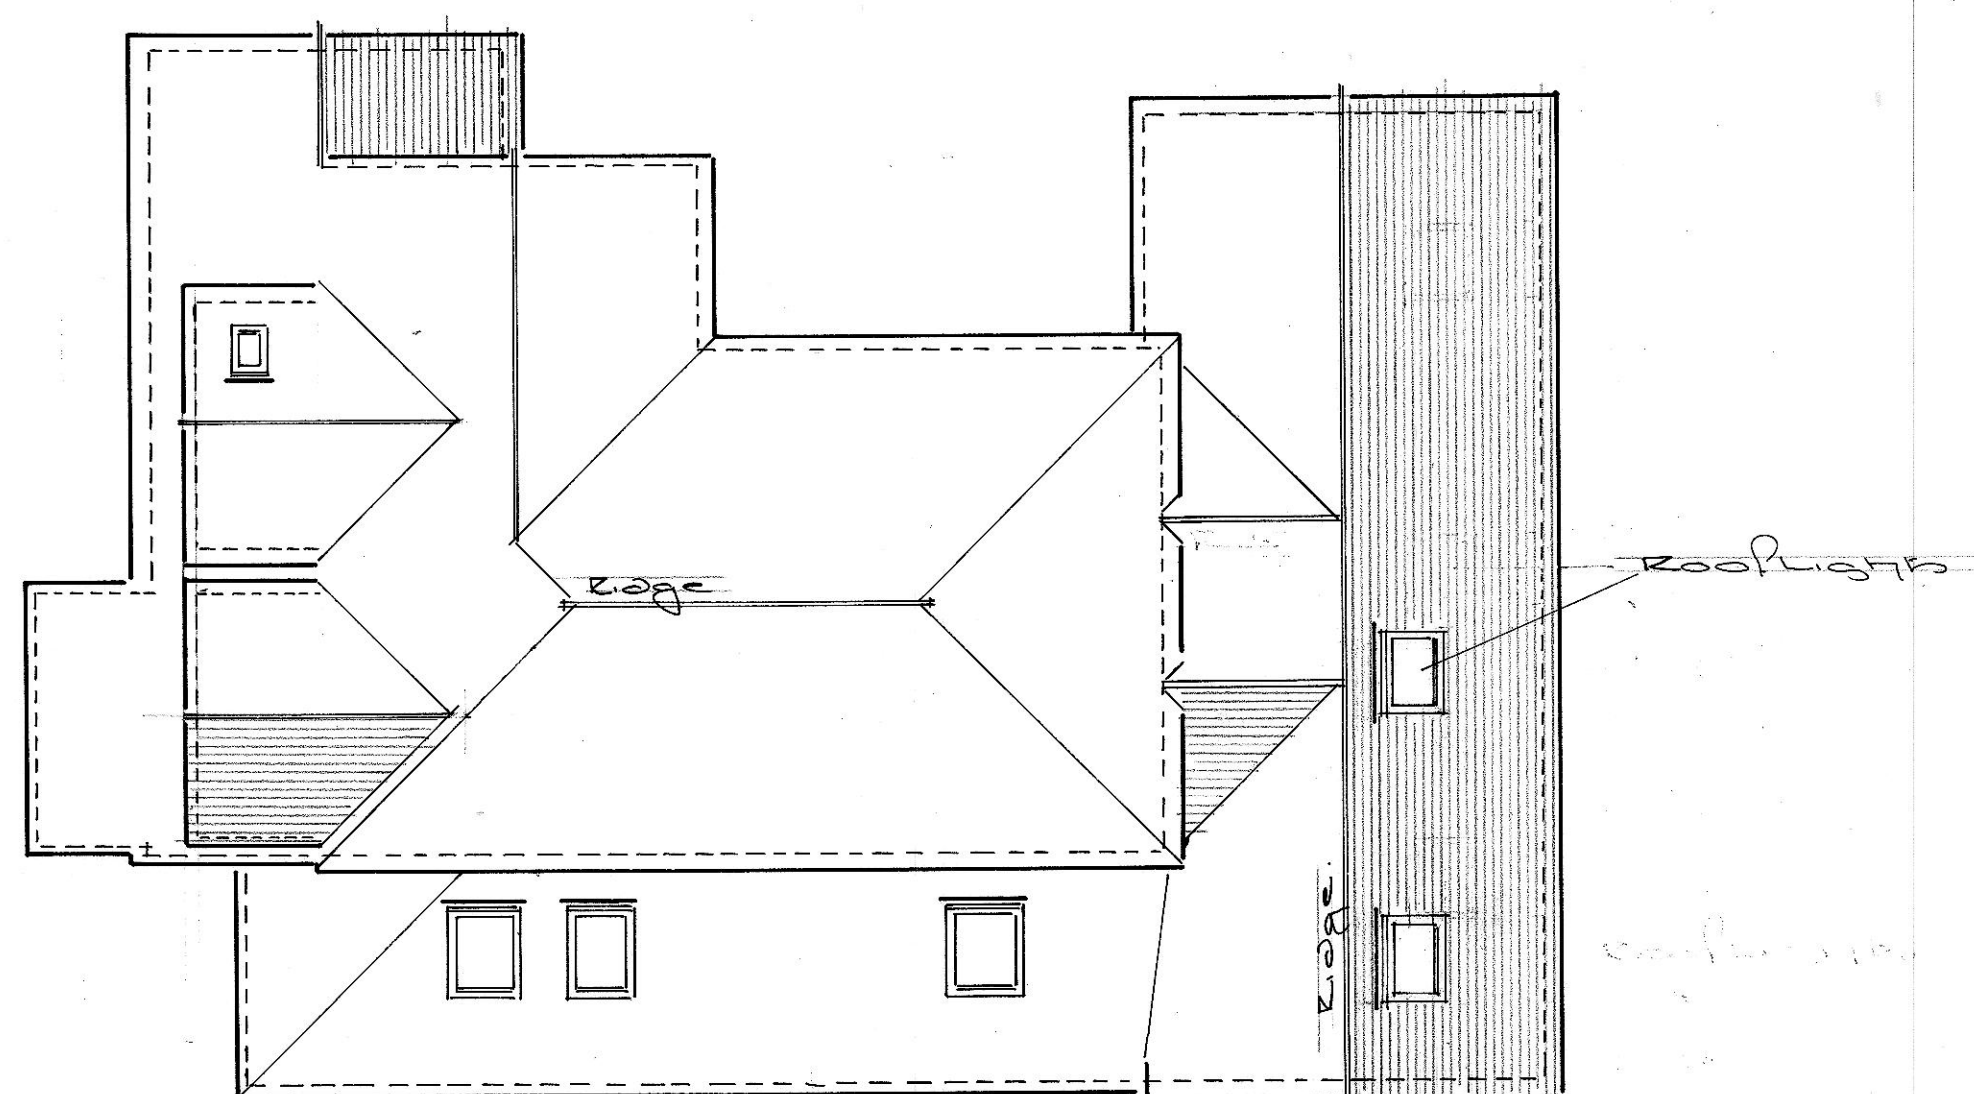

Proposed First Floor Plan

 

Proposed Roof Plan

 

Rev B - Rooflight Amended - 16 Sept 19
Rev A - Amended to Client Comments 29 Aug 19

Proposed Amendments to Planning Approval - R/11/19		
Extension and Alterations at: Damansara. 44. Pigeonhouse Lane, Rustington, West Sussex. BN16 2BE		
Title:	Proposed First Floor and Roof Plans.	
Client:	Mr & Mrs A. Richardson.	
Date:	August 2019	Drawn: ST
Scales:	1:50 & 1:100	
Drawing No:	2018/218/005	Rev A