


NOTES

- DO NOT SCALE OFF THIS DRAWING EXCEPT FOR PLANNING PURPOSES
- CHECK ALL DIMENSIONS ON SITE BEFORE ANY WORK IS COMMENCED
- ALL GOODS MATERIALS AND WORKMANSHIP MUST CONFORM WITH CURRENT BUILDING REGULATIONS, BRITISH STANDARDS AND CODES OF PRACTICE
- COPYRIGHT OF THIS DRAWING IS RETAINED BY THE ARCHITECT AND IT MUST NOT BE REPRODUCED WITHOUT WRITTEN CONSENT

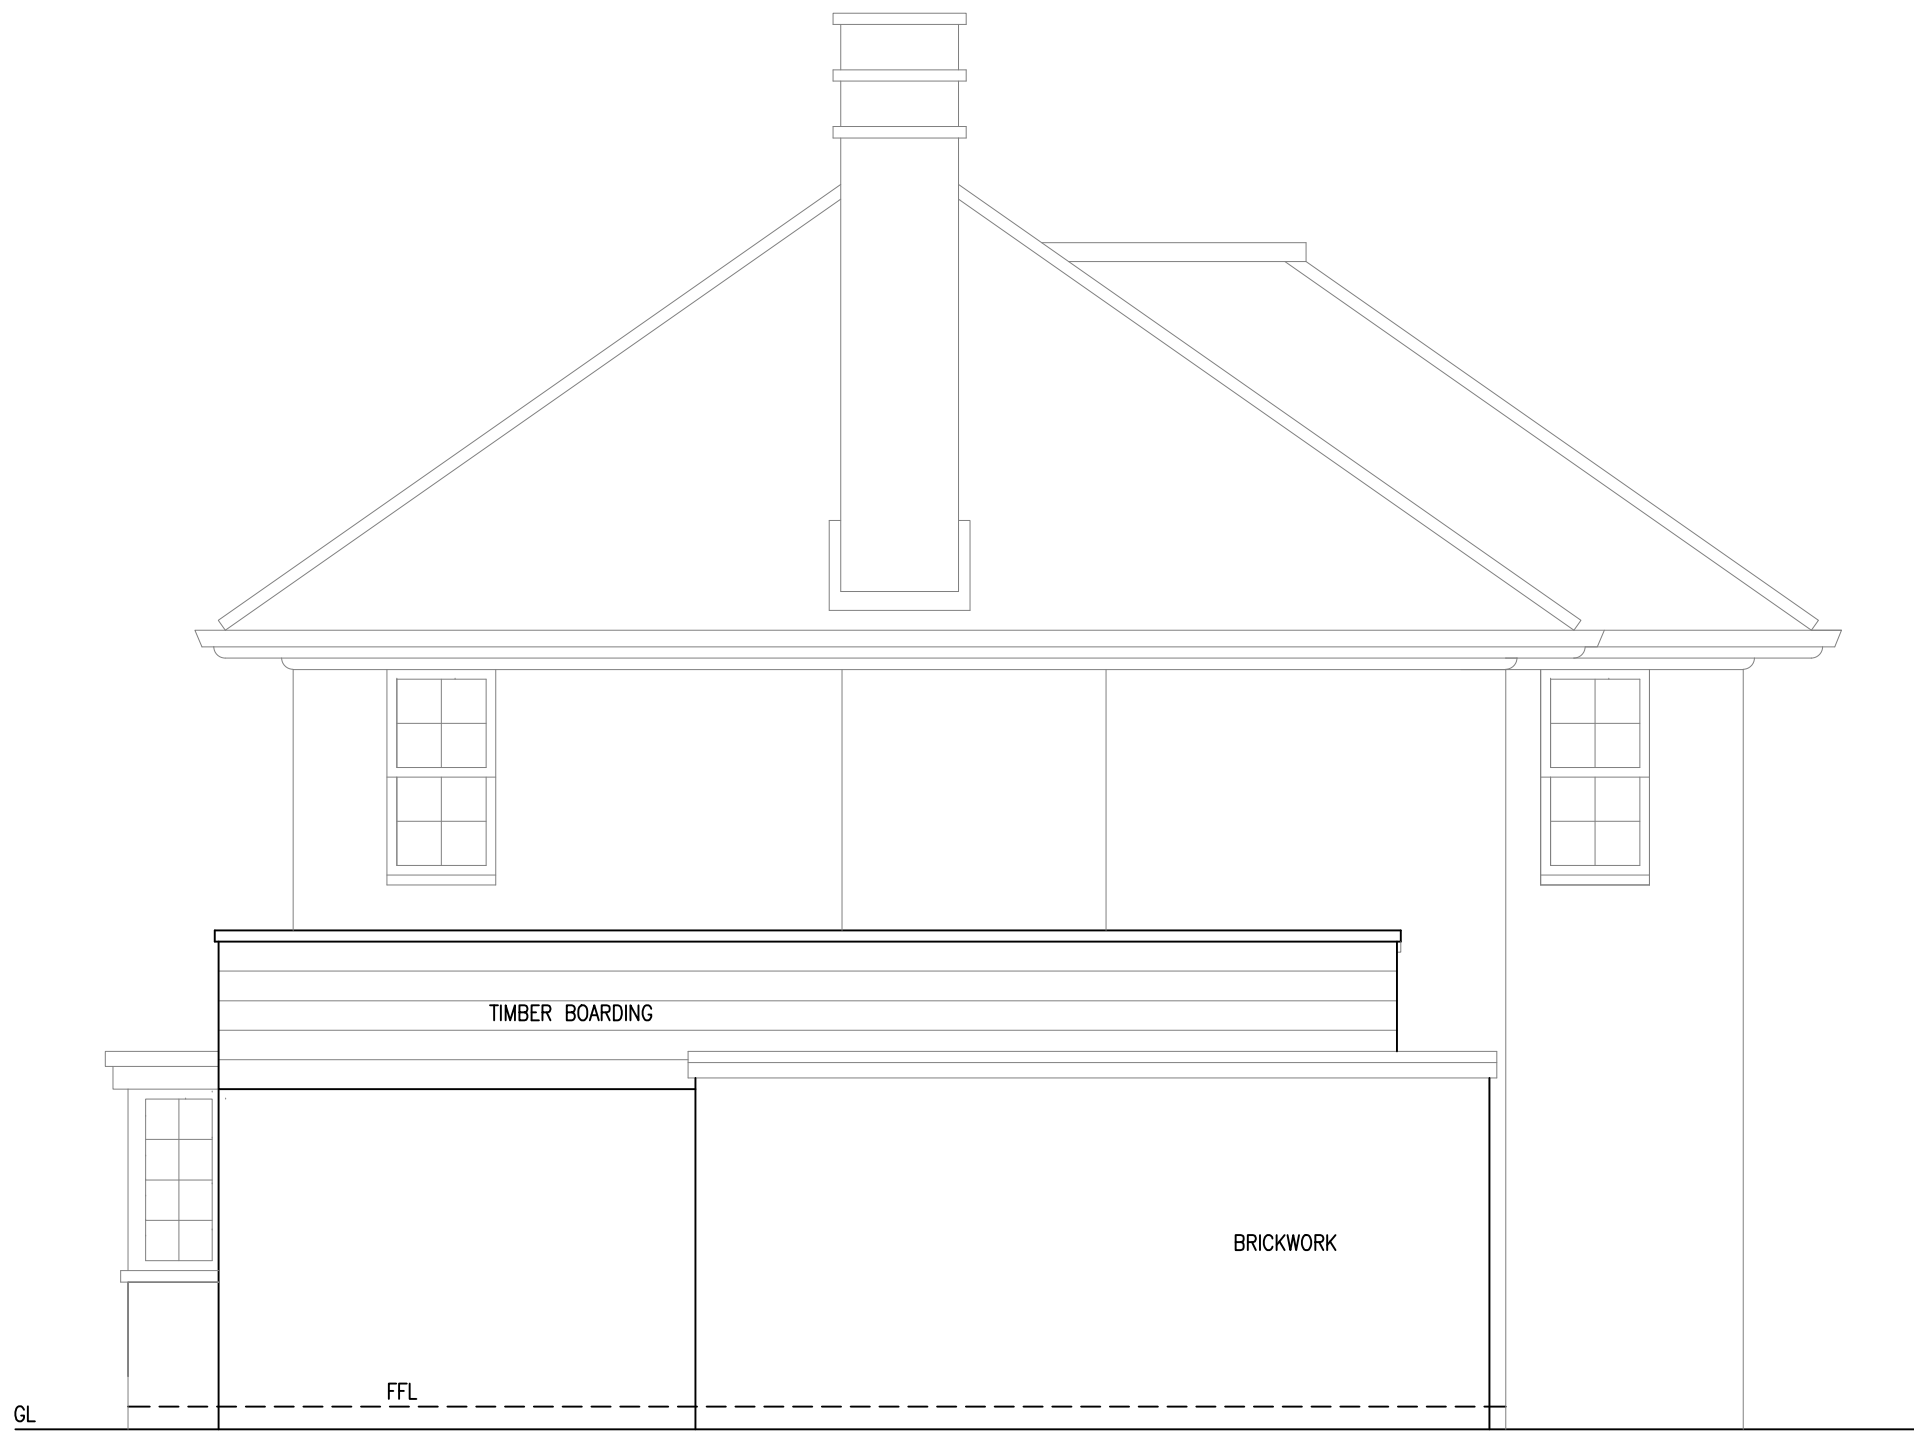

NORTH ELEVATION
1:50



EAST ELEVATION
1:50



SCALE BAR – 1/50 © A1

A	19/08/21	JB	Planning submission
REV	DATE	BY	AMENDMENT



folkes architects

1 01903 868629
info@folkesarchitects.co.uk

The Old Forge
6 Church Street
Storrington
West Sussex
BN20 4LA

CLIENT
Alan and Jacqueline Spangler

JOB TITLE
**19 Angmering Lane
East Preston
West Sussex
BN16 2TA**

DRAWING TITLE
**Existing elevations
Sheet 2**

DATE	SCALE	DRAWN BY
Jan 2021	1:50@A1	JB
	CHECKED BY	MF

JOB NO.	DRAWING NO.	REVISION
20104	1.04	A