




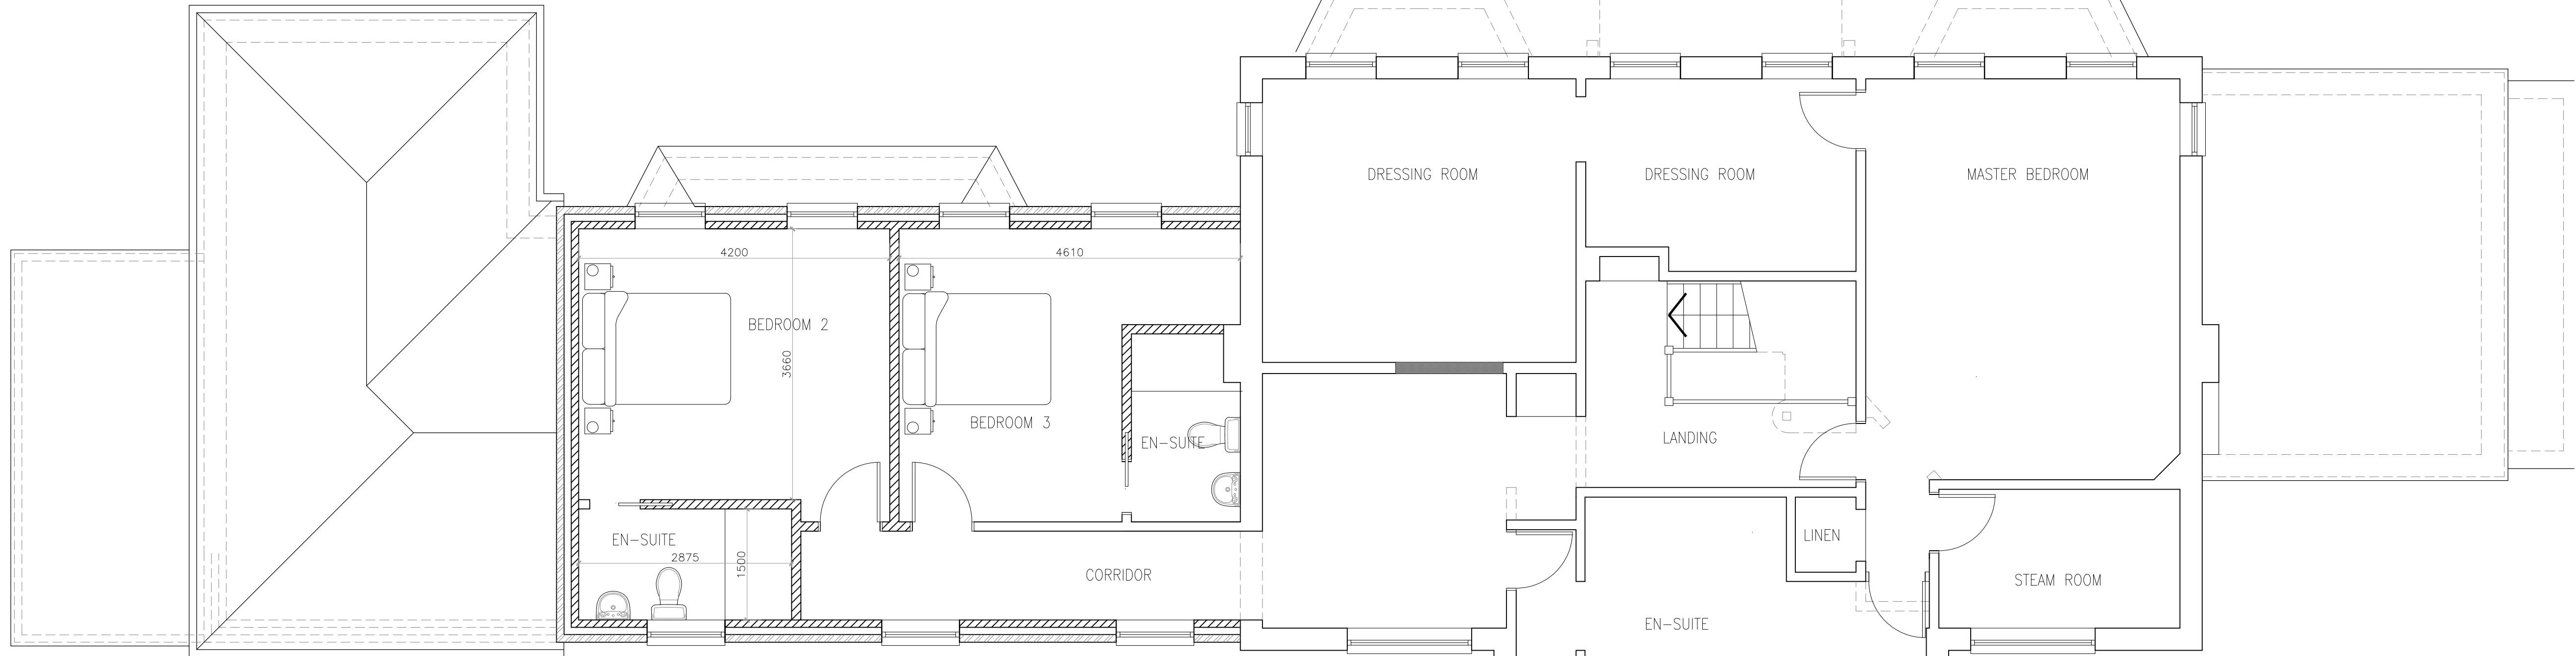

UPPER FLOOR PLAN
AS PROPOSED
1:50

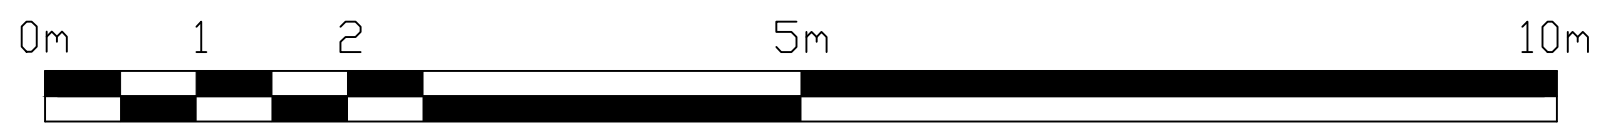

SCALE BAR - 1/50 @ A1

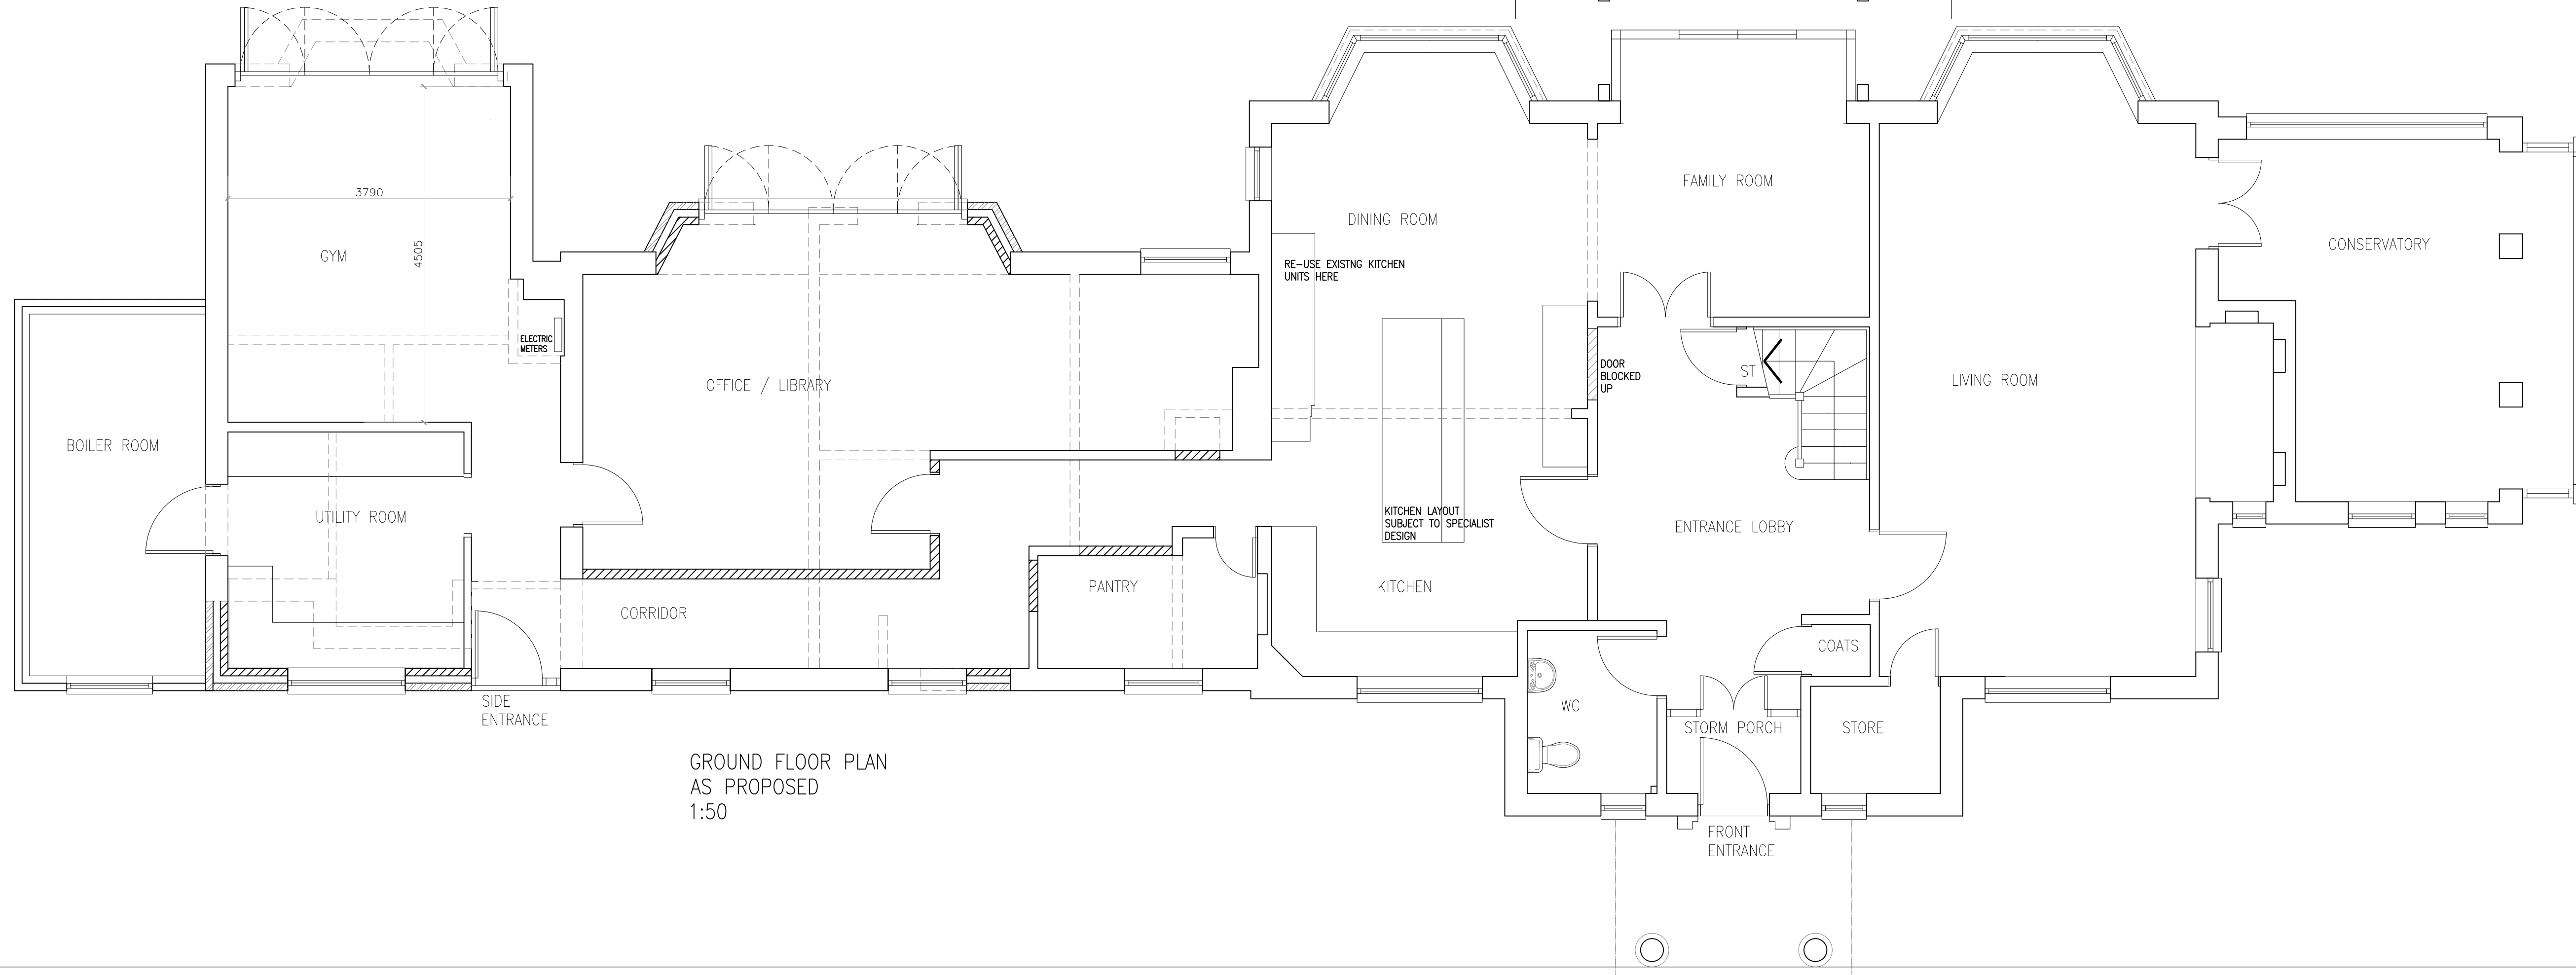

GROUND FLOOR PLAN
AS PROPOSED
1:50

- NOTES
- DO NOT SCALE OFF THIS DRAWING EXCEPT FOR PLANNING PURPOSES
 - CHECK ALL DIMENSIONS ON SITE BEFORE ANY WORK IS COMMENCED
 - ALL GOODS MATERIALS AND WORKMANSHIP MUST CONFORM WITH CURRENT BUILDING REGULATIONS, BRITISH STANDARDS AND CODES OF PRACTICE
 - COPYRIGHT OF THIS DRAWING IS RETAINED BY THE ARCHITECT AND IT MUST NOT BE REPRODUCED WITHOUT WRITTEN CONSENT

J	19/08/21	JB	Planning submission
H	11/08/21	JB	Front porch added
G	20/07/21	JB	General revisions
F	15/07/21	JB	General revisions
E	30/06/21	JB	Pitched roof added over gym/utility
D	29/06/21	JB	Minor revisions
C	28/06/21	JB	General revisions
B	26/03/21	JB	Minor revisions
A	12/03/21	JB	Minor revisions
REV	DATE	BY	AMENDMENT

**folkes architects**

1 01903 868629
info@folkesarchitects.co.uk

The Old Forge
6 Osburn Street
Storrington
West Sussex
RH20 4LA

CLIENT
Alan and Jacqueline Spangler

JOB TITLE
**19 Angmering Lane
East Preston
West Sussex
BN16 2TA**

DRAWING TITLE
Plans as proposed

DATE	SCALE	DRAWN BY	JB
Jan 2021	1:50@A1	CHECKED BY	MF

JOB NO.	DRAWING NO.	REVISION
20104	2.02	J