


NOTES

- DO NOT SCALE OFF THIS DRAWING EXCEPT FOR PLANNING PURPOSES
- CHECK ALL DIMENSIONS ON SITE BEFORE ANY WORK IS COMMENCED
- ALL GOODS MATERIALS AND WORKMANSHIP MUST CONFORM WITH CURRENT BUILDING REGULATIONS, BRITISH STANDARDS AND CODES OF PRACTICE
- COPYRIGHT OF THIS DRAWING IS RETAINED BY THE ARCHITECT AND IT MUST NOT BE REPRODUCED WITHOUT WRITTEN CONSENT

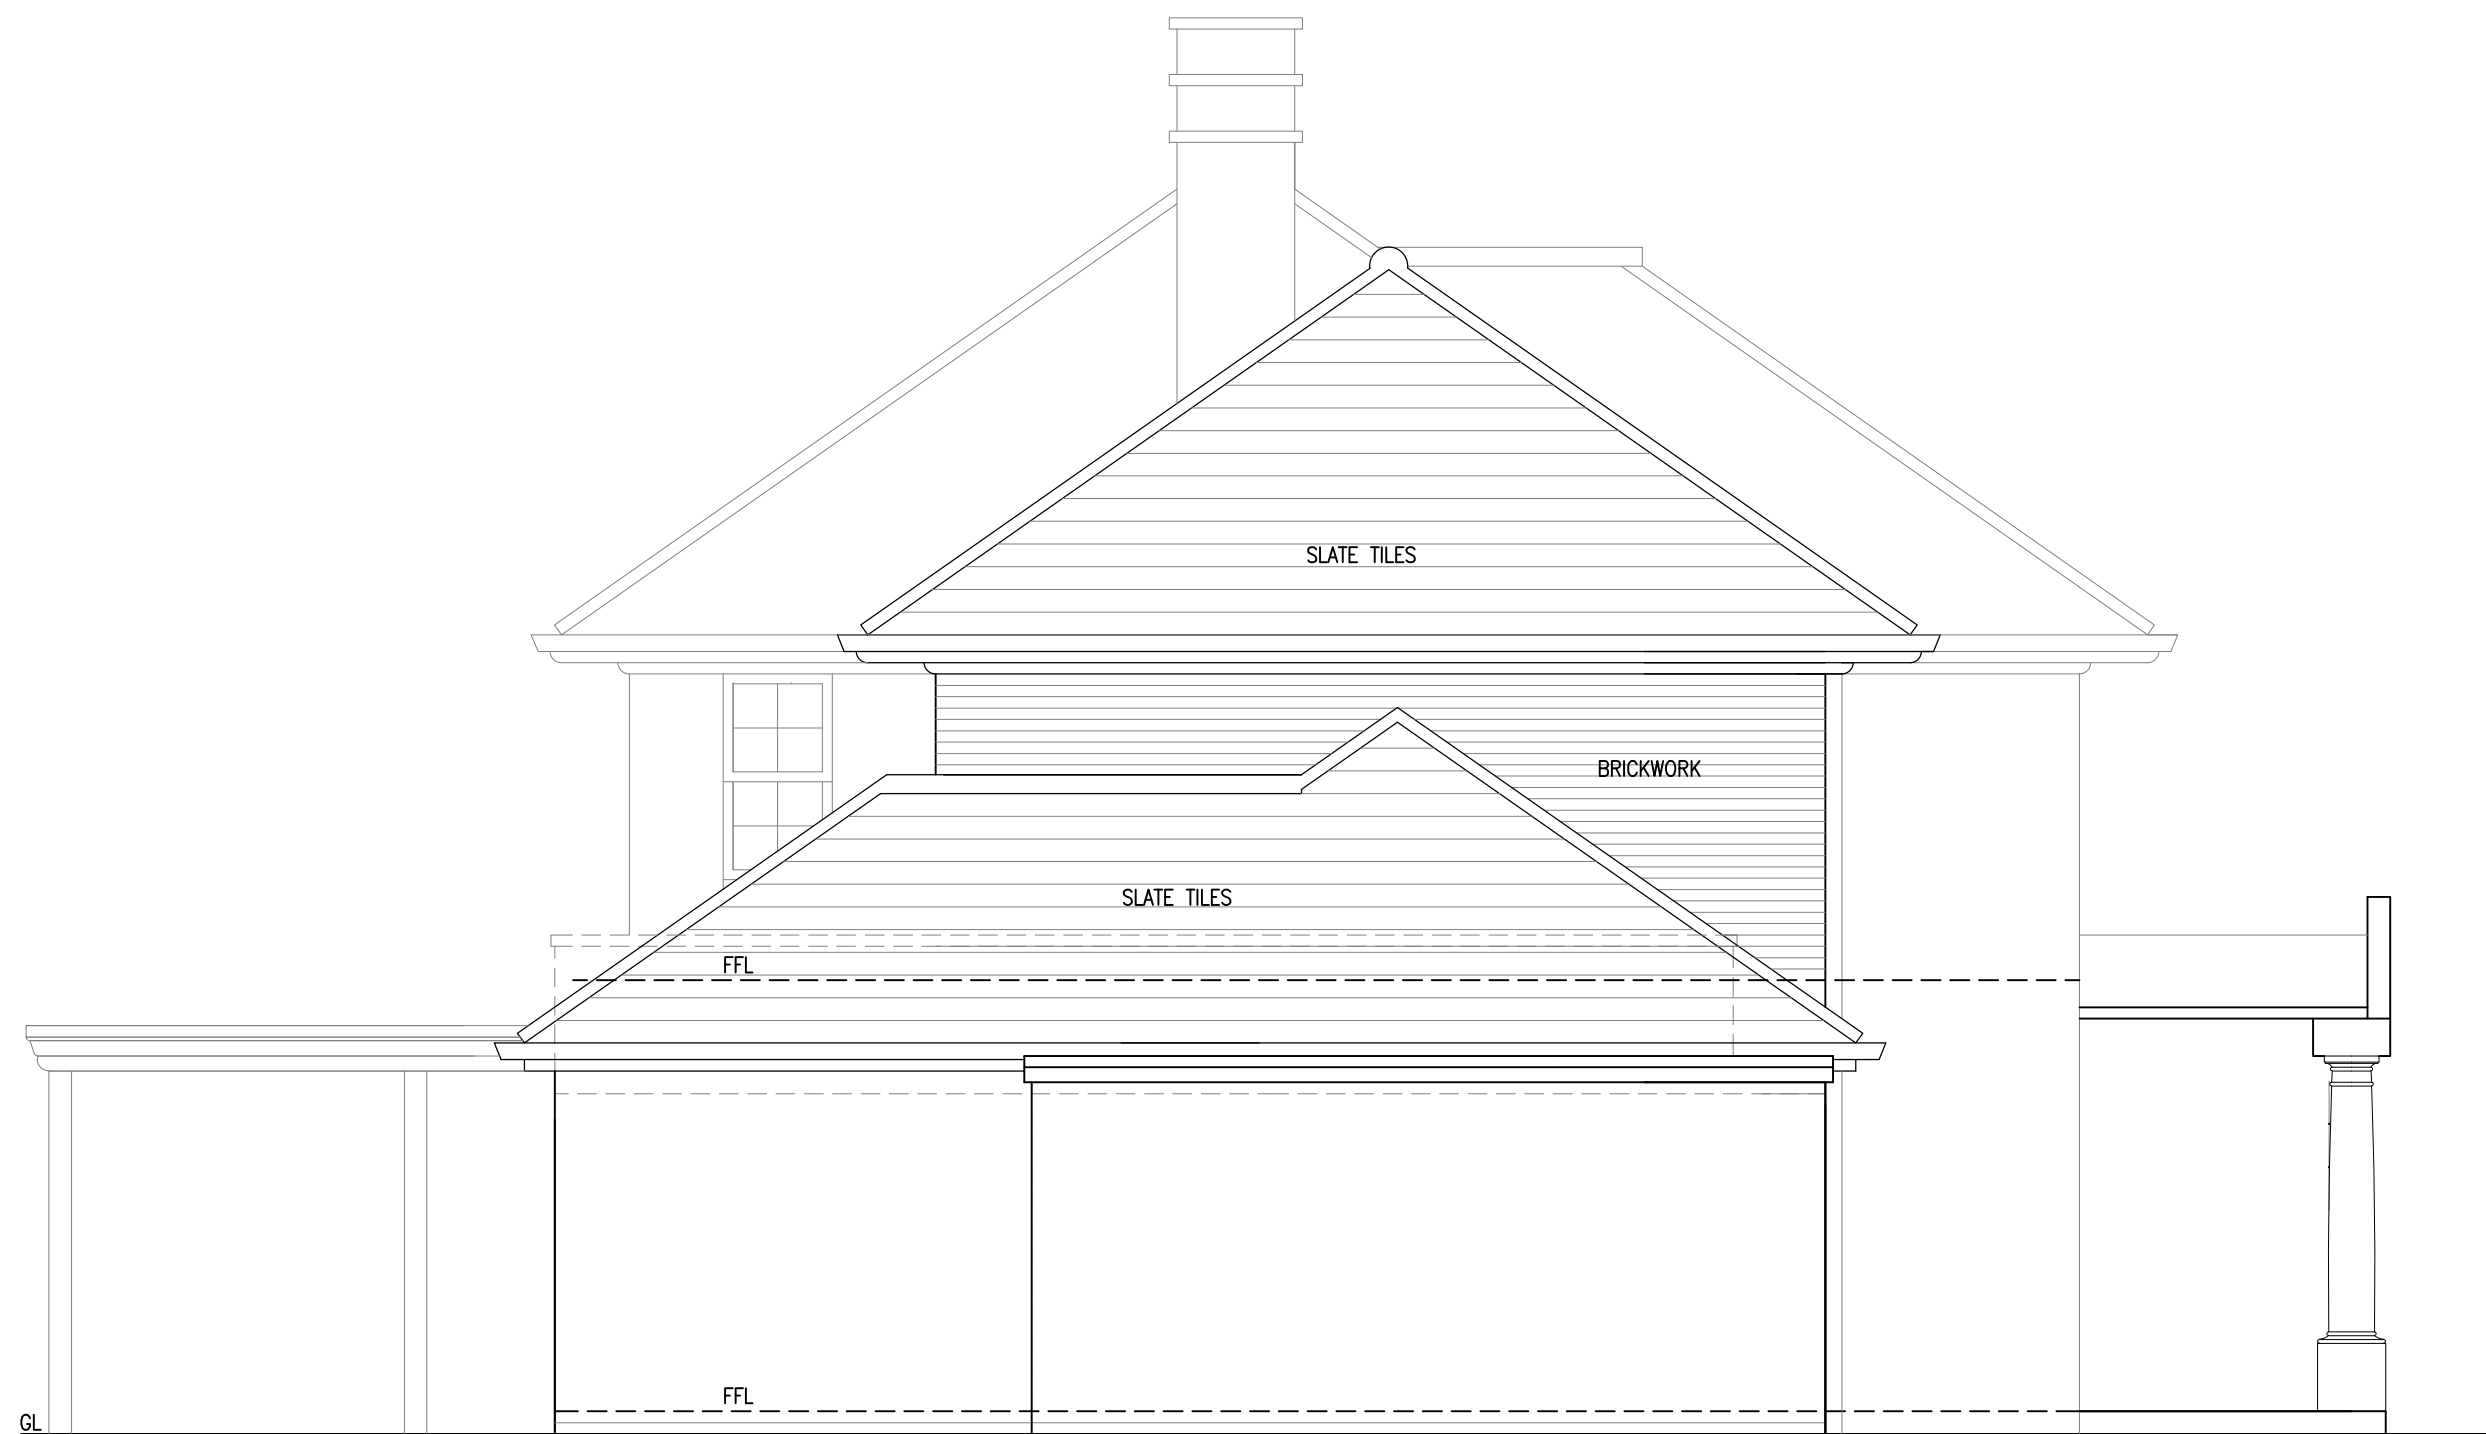

NORTH ELEVATION
1:50



EAST ELEVATION
1:50



SCALE BAR - 1/50 @ A1

H	19/08/21	JB	Planning submission
G	11/08/21	JB	Front porch added
F	20/07/21	JB	General revisions
E	15/07/21	JB	General revisions
D	30/06/21	JB	Pitched roof added over gym/utility
C	28/06/21	JB	General revisions
B	23/03/21	JB	Minor revisions
A	12/03/21	JB	Minor revisions
REV	DATE	BY	AMENDMENT



folkesarchitects

1 01903 868629

info@folkesarchitects.co.uk

The Old Forge

6 Church Street

Storrington

West Sussex

BN20 4LA

CLIENT

Alan and Jacqueline Spangler

JOB TITLE

19 Angmering Lane
East Preston
West Sussex
BN16 2TA

DRAWING TITLE

Proposed elevations
Sheet 2

DATE	SCALE	DRAWN BY
Jan 2021	1:50@A1	JB
	CHECKED BY	MF

JOB NO.	DRAWING NO.	REVISION
20104	2.04	H