



NOTES


- DO NOT SCALE OFF THIS DRAWING EXCEPT FOR PLANNING PURPOSES
- CHECK ALL DIMENSIONS ON SITE BEFORE ANY WORK IS COMMENCED
- ALL GOODS MATERIALS AND WORKMANSHIP MUST CONFORM WITH CURRENT BUILDING REGULATIONS, BRITISH STANDARDS AND CODES OF PRACTICE
- COPYRIGHT OF THIS DRAWING IS RETAINED BY THE ARCHITECT AND IT MUST NOT BE REPRODUCED WITHOUT WRITTEN CONSENT

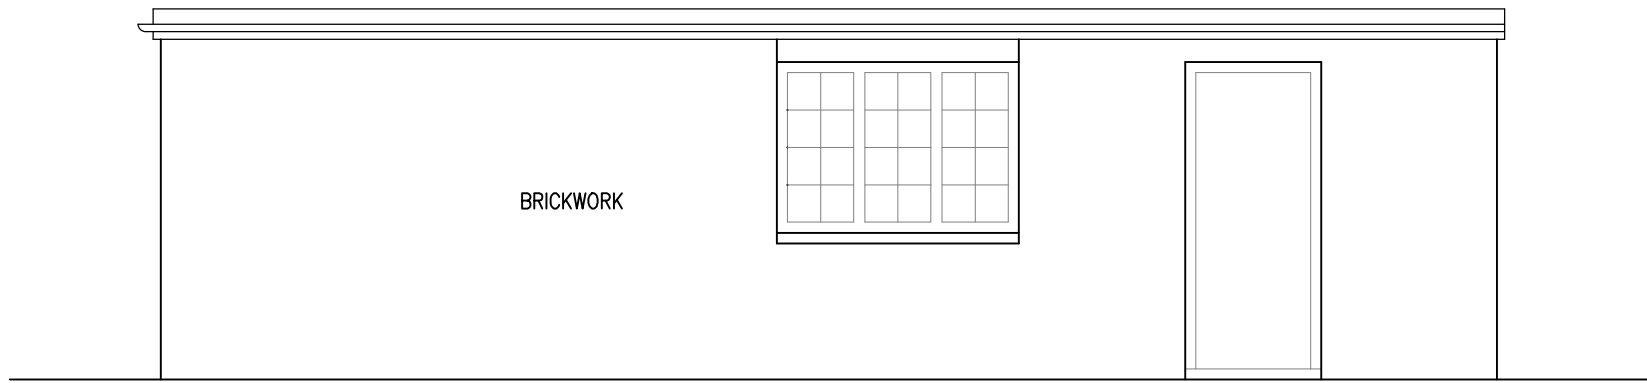


SOUTH ELEVATION
1:50

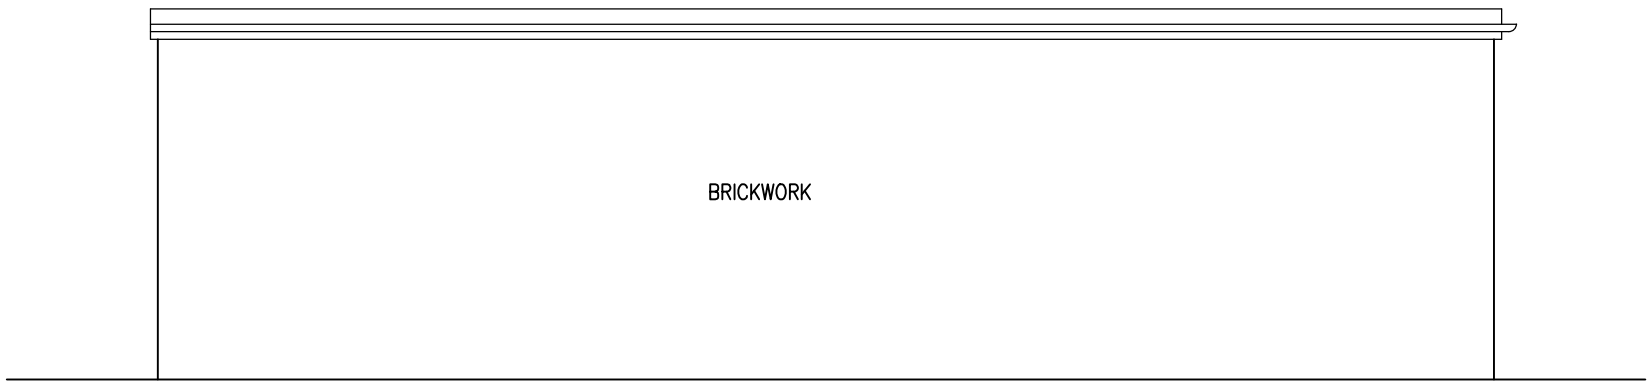


NORTH ELEVATION
1:50

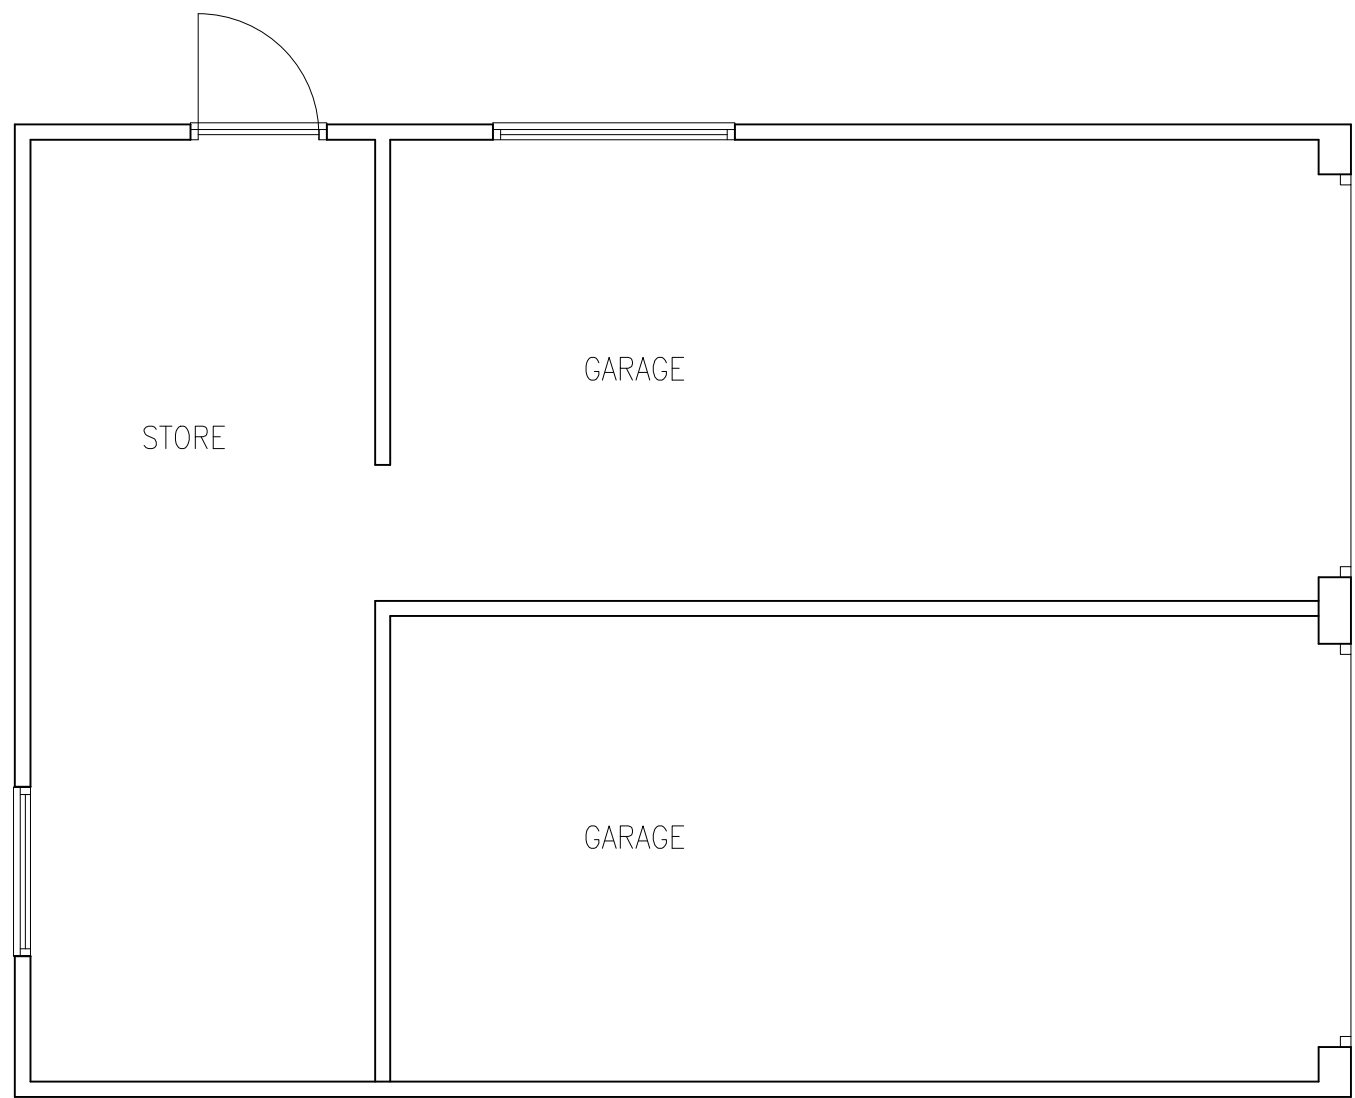

FLOOR PLAN
AS EXISTING
1:50

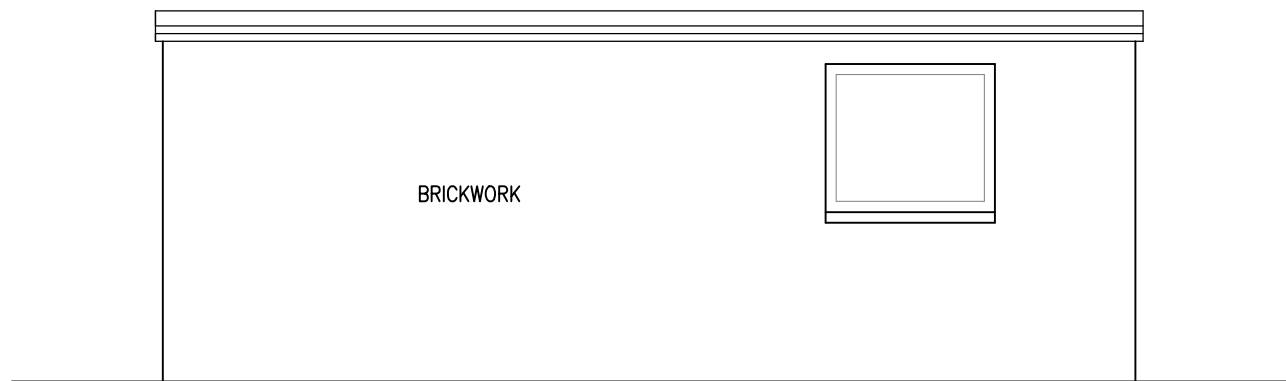

EAST ELEVATION
1:50

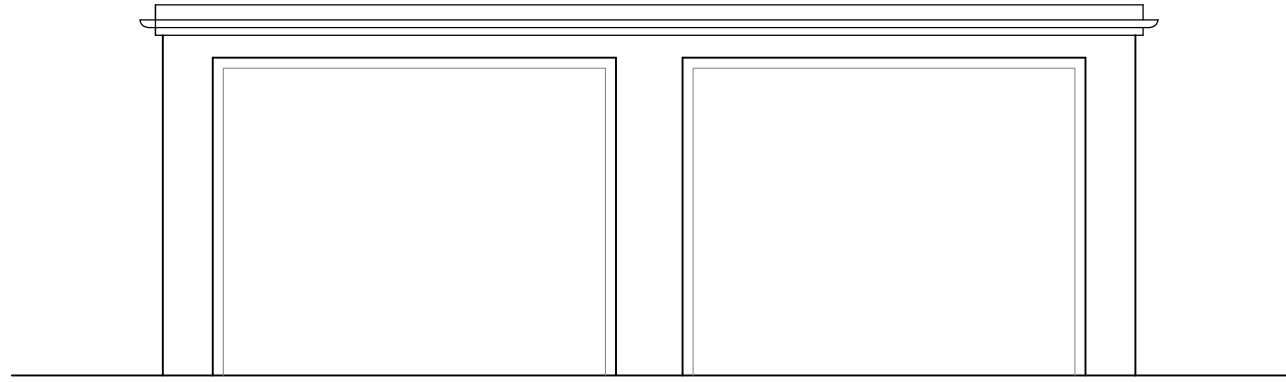

WEST ELEVATION
1:50



SCALE BAR – 1/50 @ A1

A	19/08/21	JB	Planning submission
REV	DATE	BY	AMENDMENT



folkes architects

The Old Forge
6 Church Street
Storrington
West Sussex
BN20 4LA

1 01903 860829
info@folkesarchitects.co.uk

CLIENT

Alan and Jacqueline Spangler

JOB TITLE

19 Angmering Lane
East Preston
West Sussex
BN16 2TA

DRAWING TITLE

Garage as existing

DATE	SCALE	DRAWN BY	JB
Jan 2021	1:50@A1	CHECKED BY	MF

JOB NO.	DRAWING NO.	REVISION
20104	2.05	A